


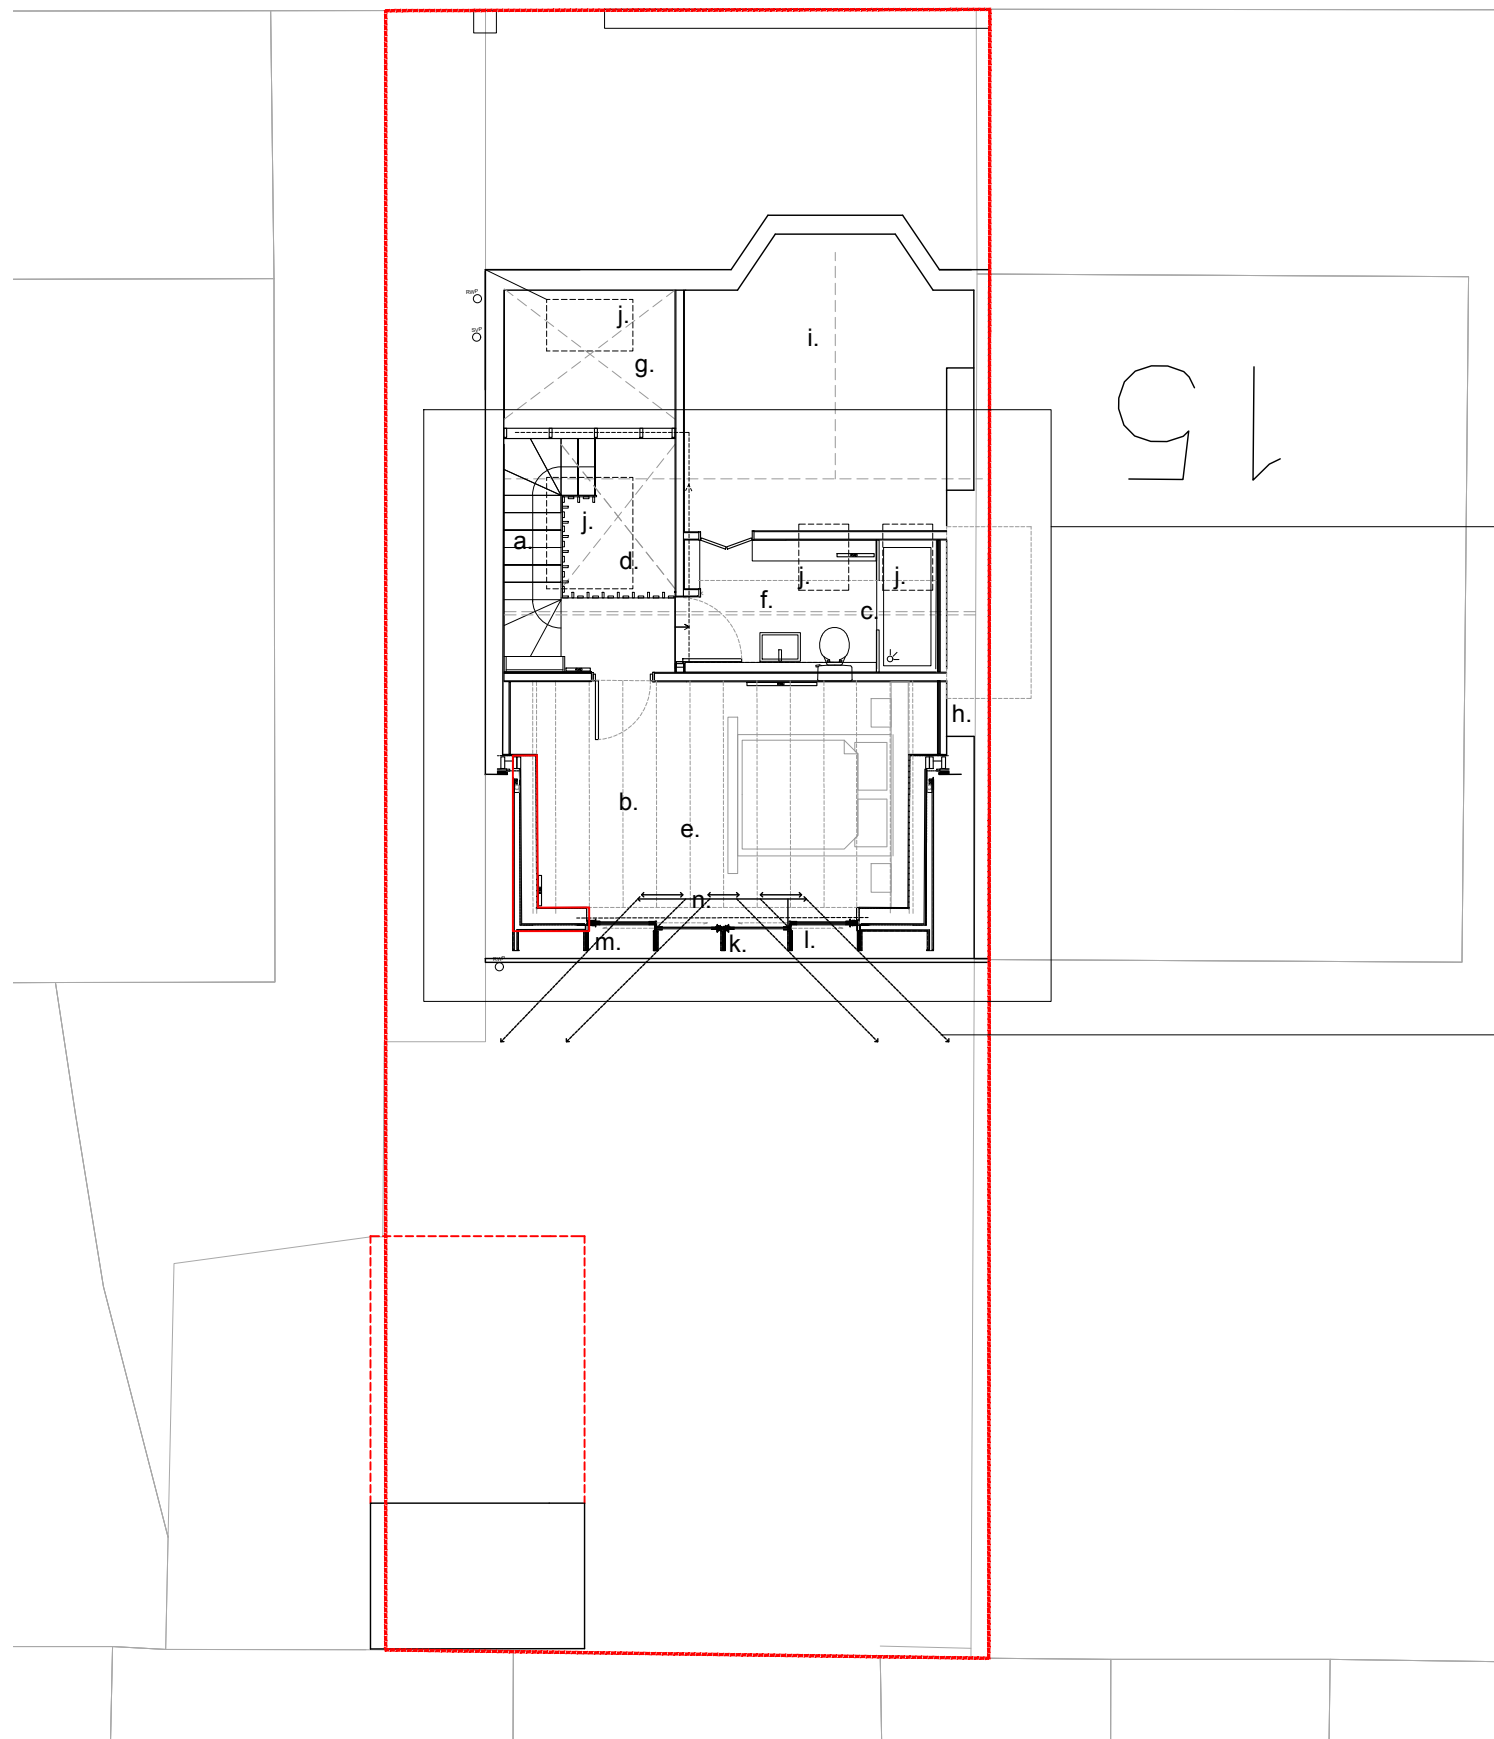

Attic plan as proposed


Note: as 131791/LP/202, approval sought for colour change

Note: Window blinkers have been extended to reduce the viewable area by 250mm from each side of glazing edge (500mm combined). Intermediate division further reduce and dissect the viewable area.

Notes:

- a. New reclaimed timber staircase
- b. New exposed rafters overhead
- c. Roof ridge overhead
- d. New full height hallway with rooflight overhead
- e. New bedroom
- f. New bathroom
- g. Void to bathroom below, RL over
- h. Existing chimney breast
- i. Eaves storage - (angled)
- j. New rooflight overhead
- k. New leadwork
- l. New PIGMENTO green zinc cladding folded welt joints
- m. New PIGMENTO gree zinc privacy fins/pilasters
- n. New sliding glazing system green PPC finish

----- Denotes downtakings

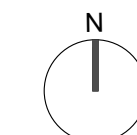

500 1 2 1:100

Suite 4a, 30 Bancroft
Hitchin, SG5 1LE
01462 236866
michael@michaelcollinsarchitects.com
www.michaelcollinsarchitects.com

Note: This drawing is copyright
Do not scale from this drawing
Note: to be read in conjunction with Structural Engineers
Information, specification and drawings
All setting out dimensions to be checked on site by
contractor and any discrepancies to be noted ASAP.
Windows, steelwork, to be site sized.

All sundry work not shown to be undertaken in accordance
with the British standards

Michael Collins Architect LLP

17 Linden park

Job No.
095 Attic plan
as proposed

Stage: 3
Status: Planning

022

REVISION:
C Scale
1:100
@:A3