



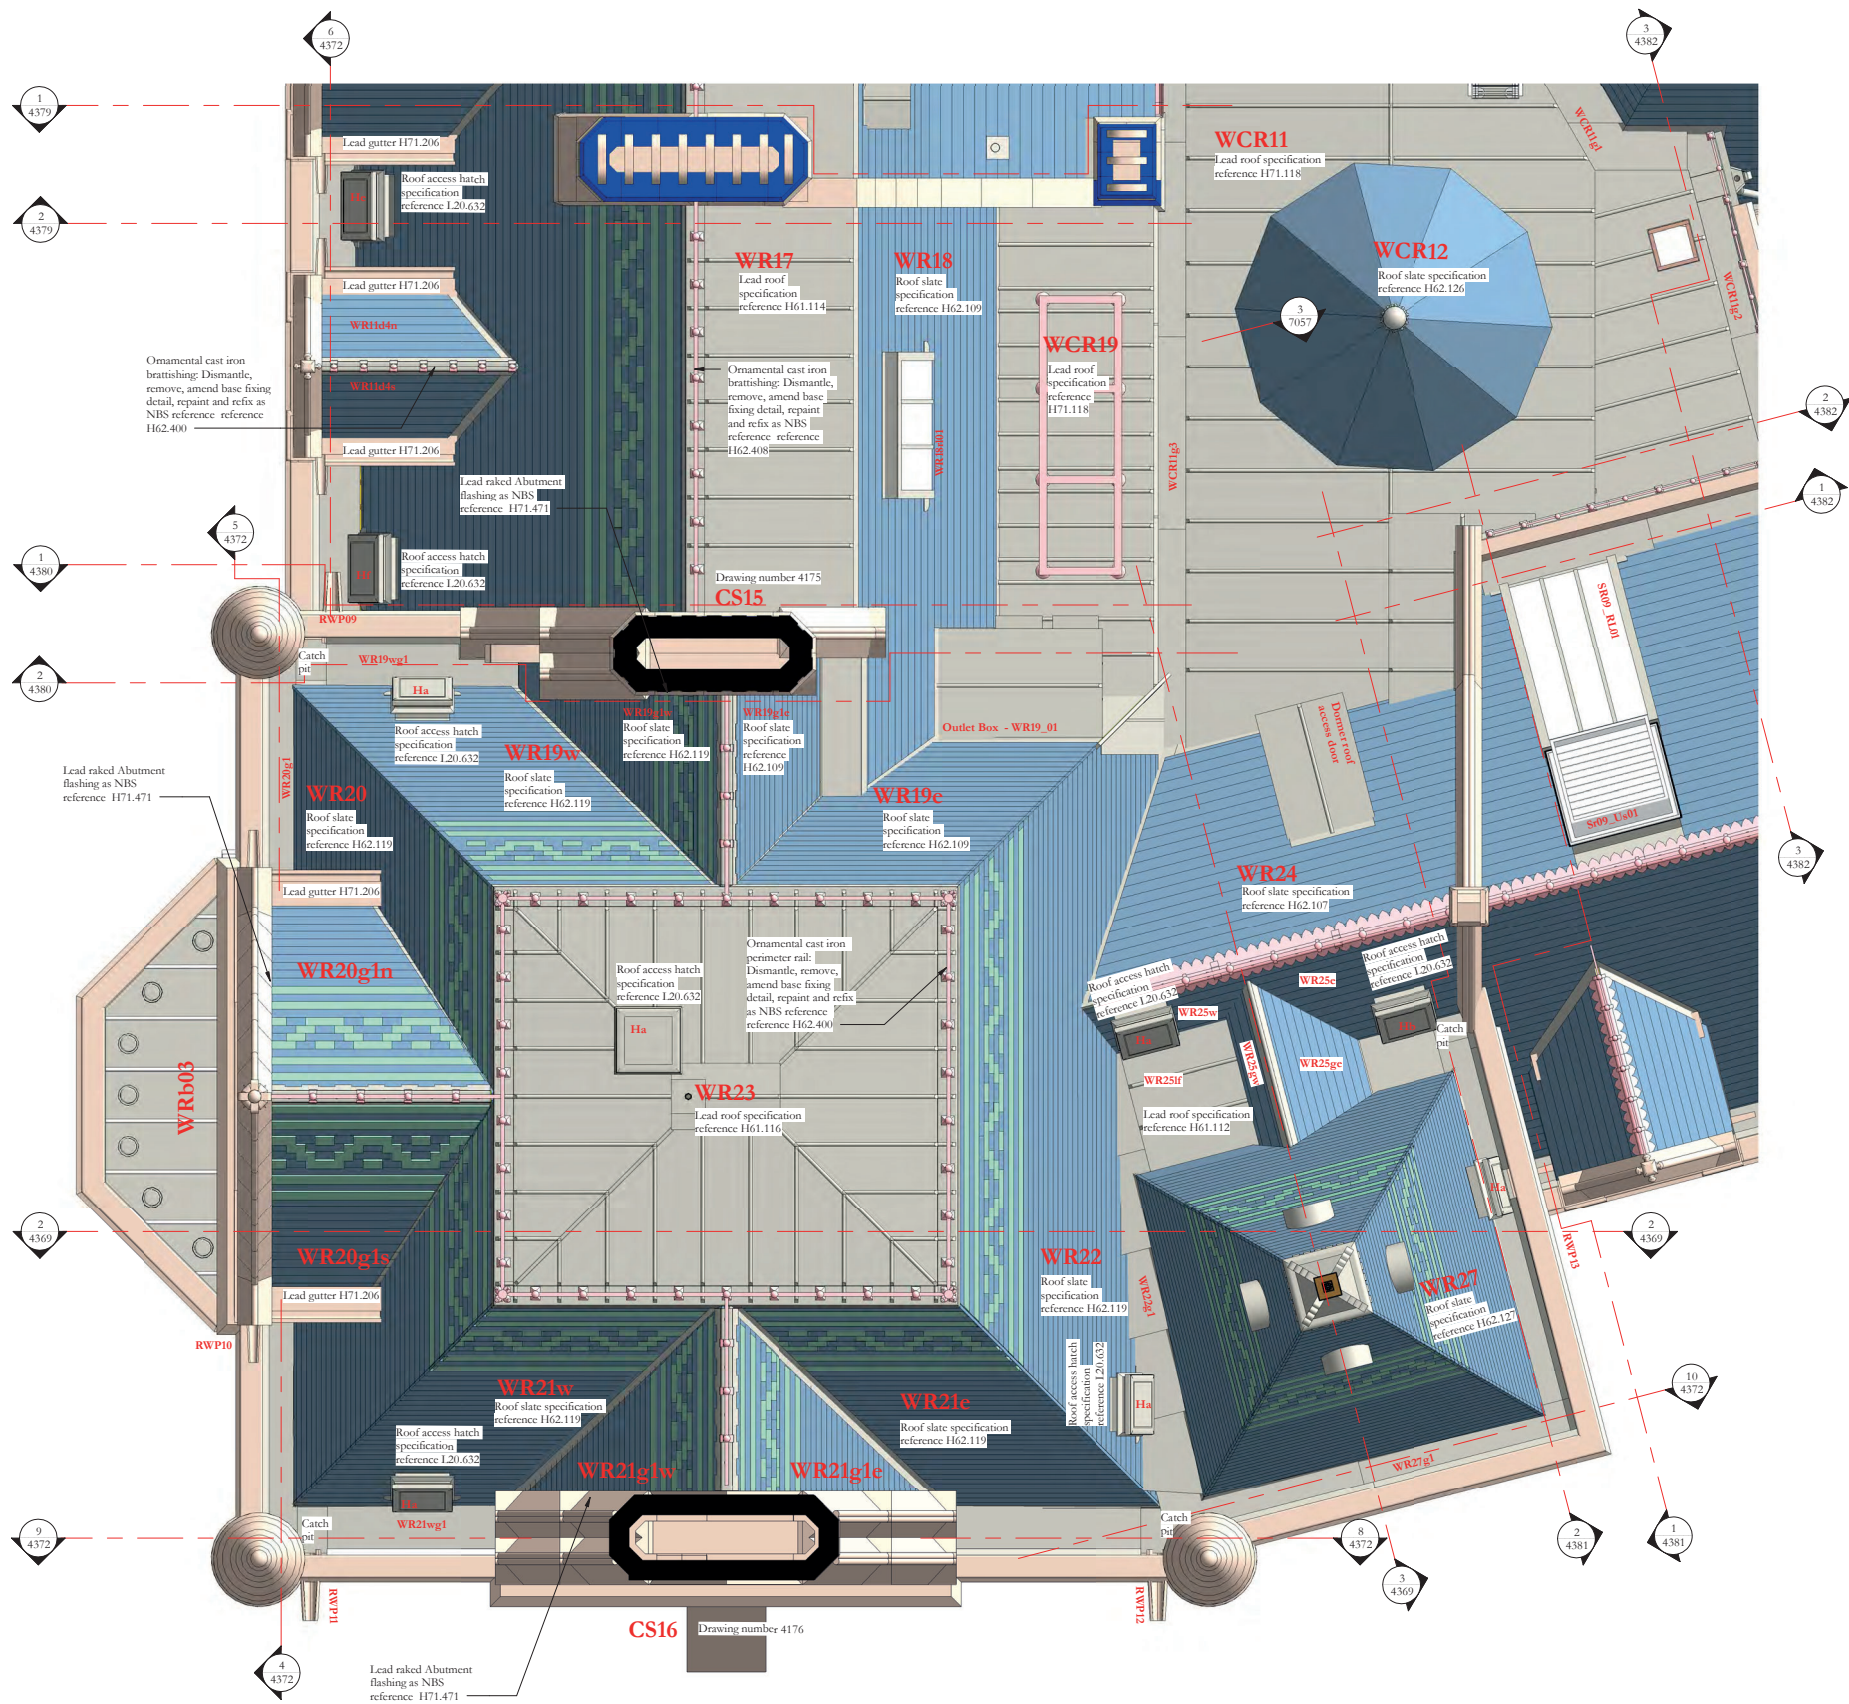

Scale Bars to be used as guidance only - refer to sheet size below									
1:100	1:200	1:500	1:1000	1:2000	1:5000	1:10000	1:20000	1:50000	1:100000
1:100	1:200	1:500	1:1000	1:2000	1:5000	1:10000	1:20000	1:50000	1:100000
1:100	1:200	1:500	1:1000	1:2000	1:5000	1:10000	1:20000	1:50000	1:100000
1:100	1:200	1:500	1:1000	1:2000	1:5000	1:10000	1:20000	1:50000	1:100000

Notes:
Drawings are based on survey data and may not accurately represent what is physically present.
Do not scale from this drawing. All dimensions are to be verified on site before proceeding with the work.
All dimensions are in millimeters unless noted otherwise.
Purcell shall be notified in writing of any discrepancies.

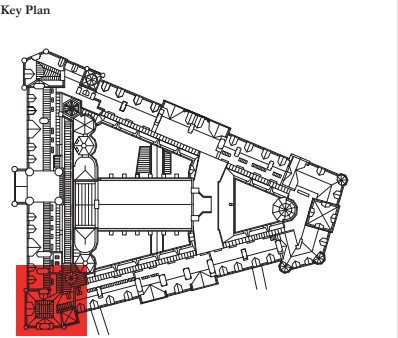

- Revision 04**
Layout of lead flat roof WCR11 amended
New roof WRp01 omitted and existing roof WR25 retained with new slate and lead roof coverings
Roof access hatches Ha and Hb added to WR25
Roof access hatch Ha added to roof WR27
New upstand SR09. U101 for smoke vent added to SR09
- Revision 03**
Reissued for construction no change
- Revision 02**
- Lead boxing added
 - Dormer Vent added
 - Structure for air-conditioning units added
 - Sections 1/4379, 2/4379, 1/4380, 2/4380, 1/4381, 2/4381, 1/4382, 2/4382 and 3/4382 added

ISSUE	DATE	APPROVED DRAWN	DESCRIPTION
04	19/02/2021	GR TK	See note in revision cloud
03	07/05/2020	GR TK	Re-issued for construction, see note in cloud
02	15/01/2020	GR TK	See note above for details



Project Office, Town Hall, MANCHESTER M60 2L1
+44 (0) 7970 097 432
www.purcelluk.com

PROJECT STATUS	Riba Stage 5
CLIENT	Manchester City Council
PROJECT	Our Town Hall
DRAWING TITLE	General Arrangement Plan South West
SIZE & SCALE	A1: As indicated
DRAWING STATUS	S4 - Construction
JOB NUMBER	236959

DRAWING NO. REV
OTH-PUR-TH-RF-DWG-A-4314 04