




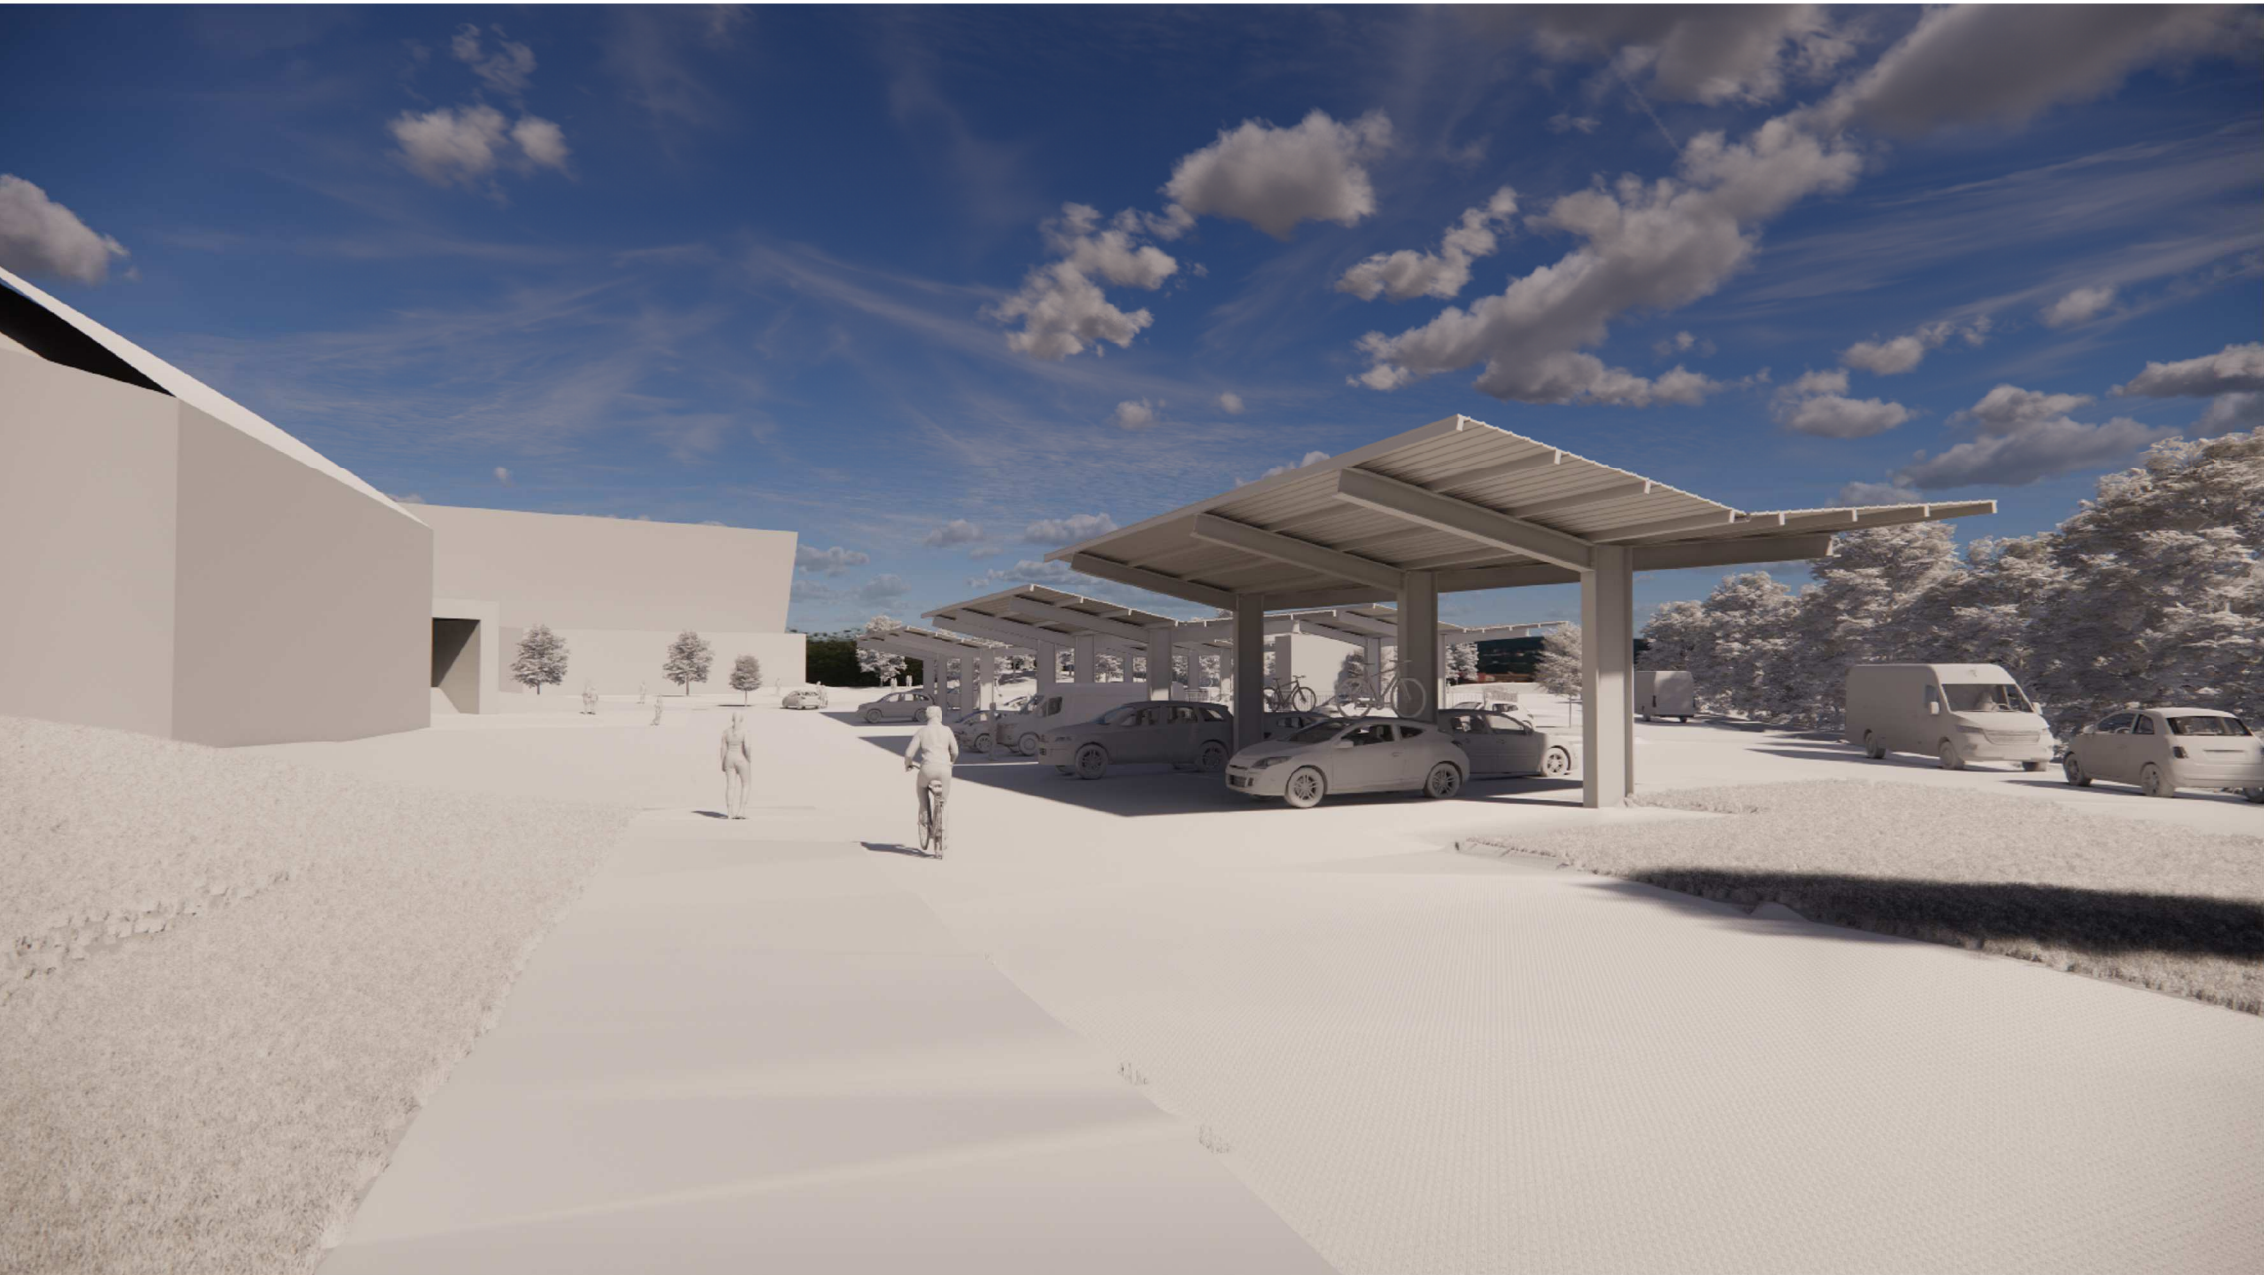


View 1 - View from South Car Park Entrance

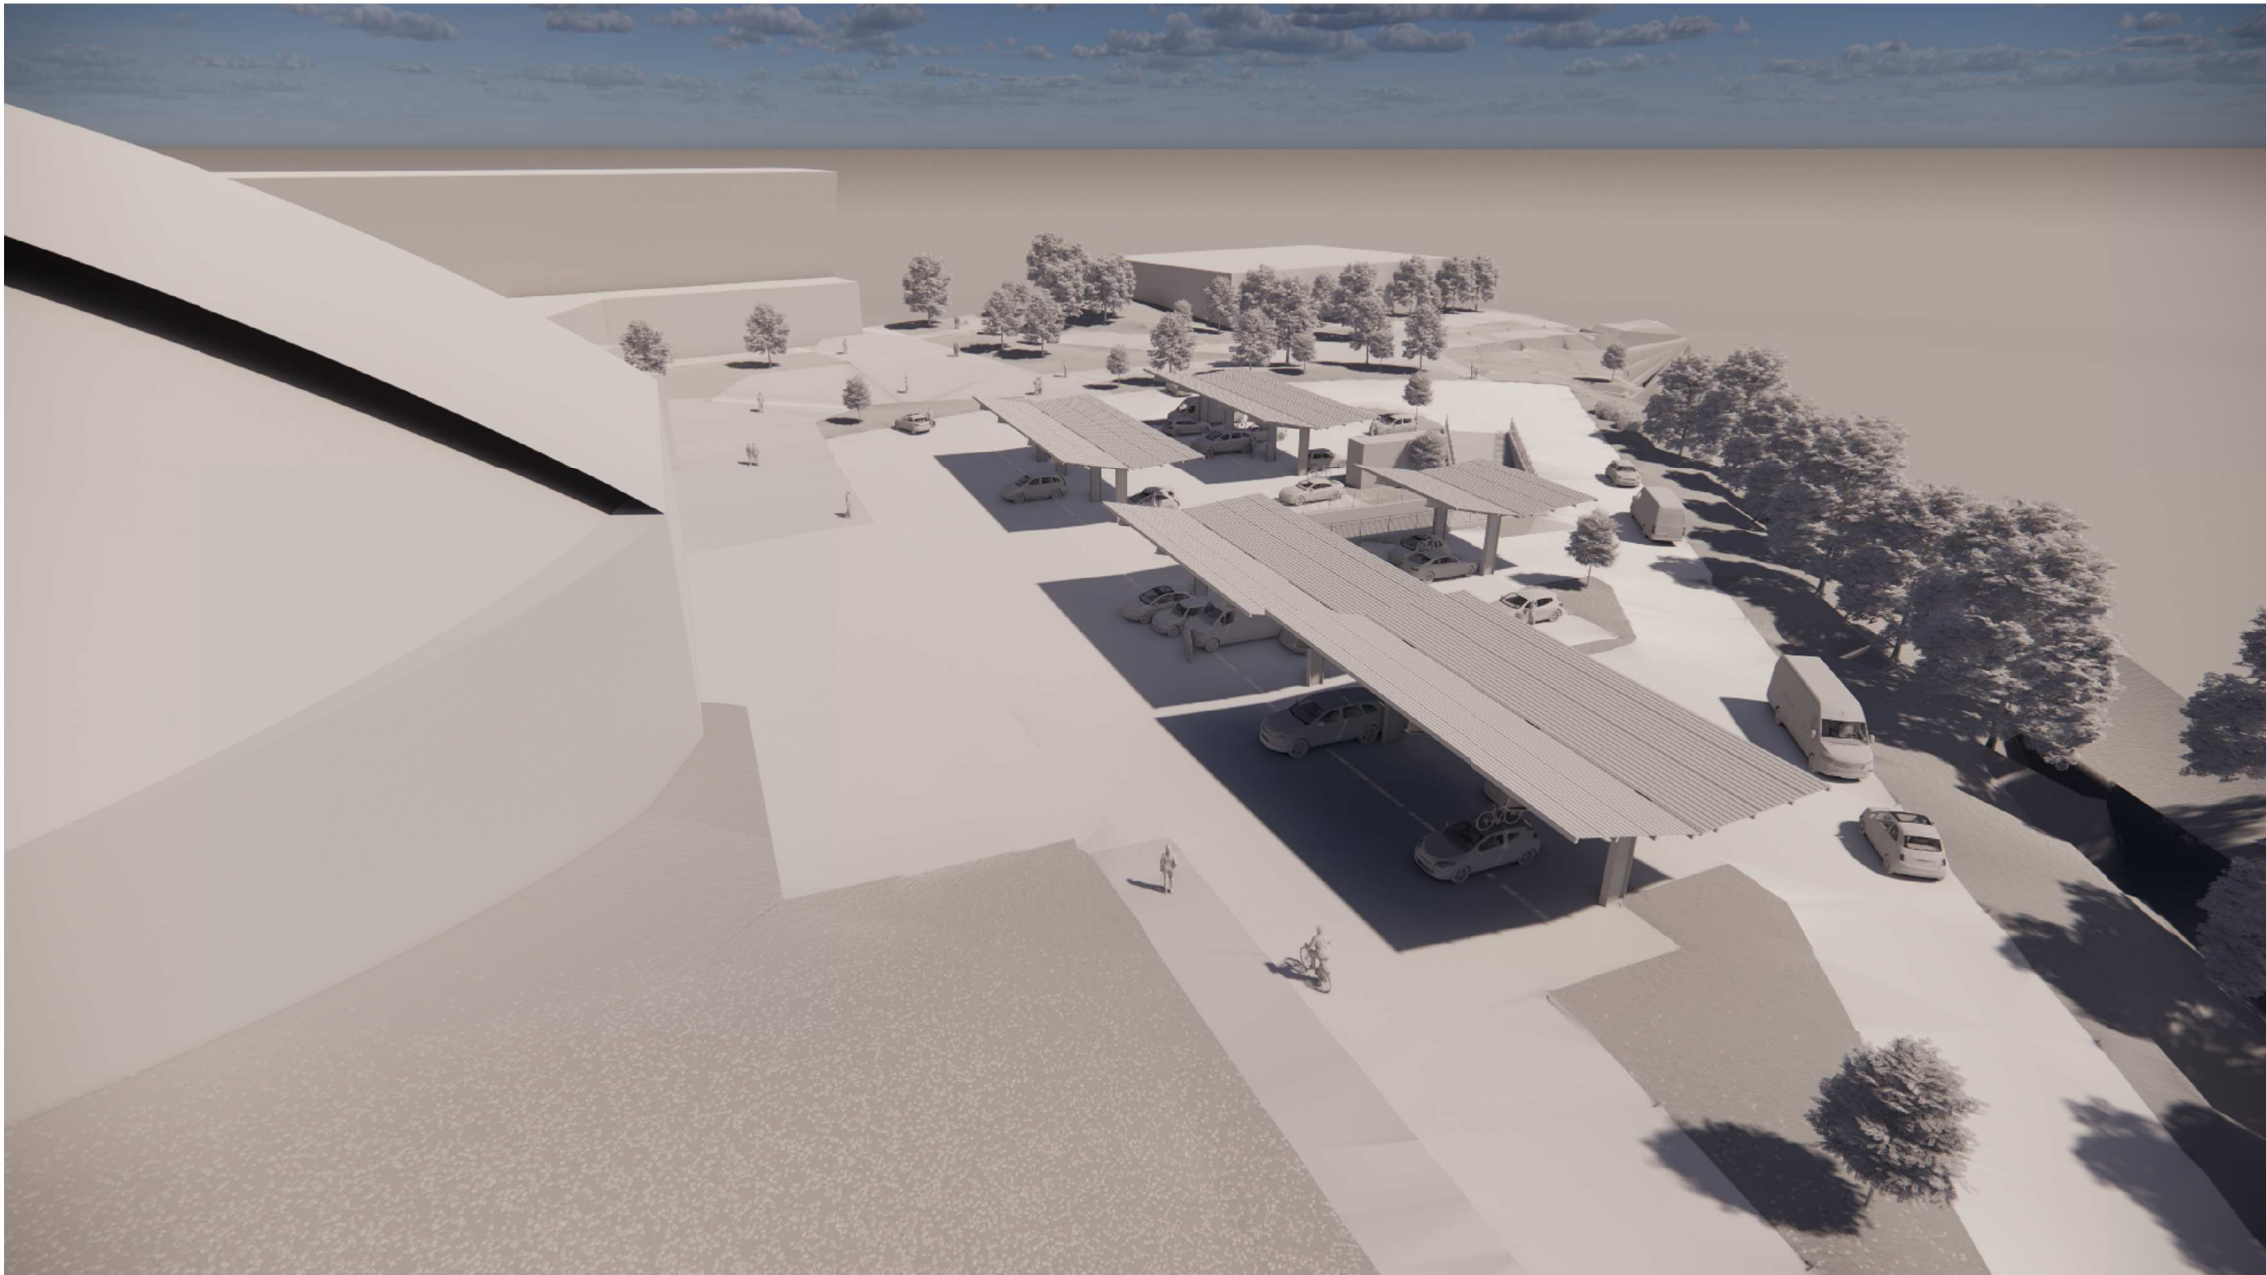


View 2 - Aerial View North-West of Car Park

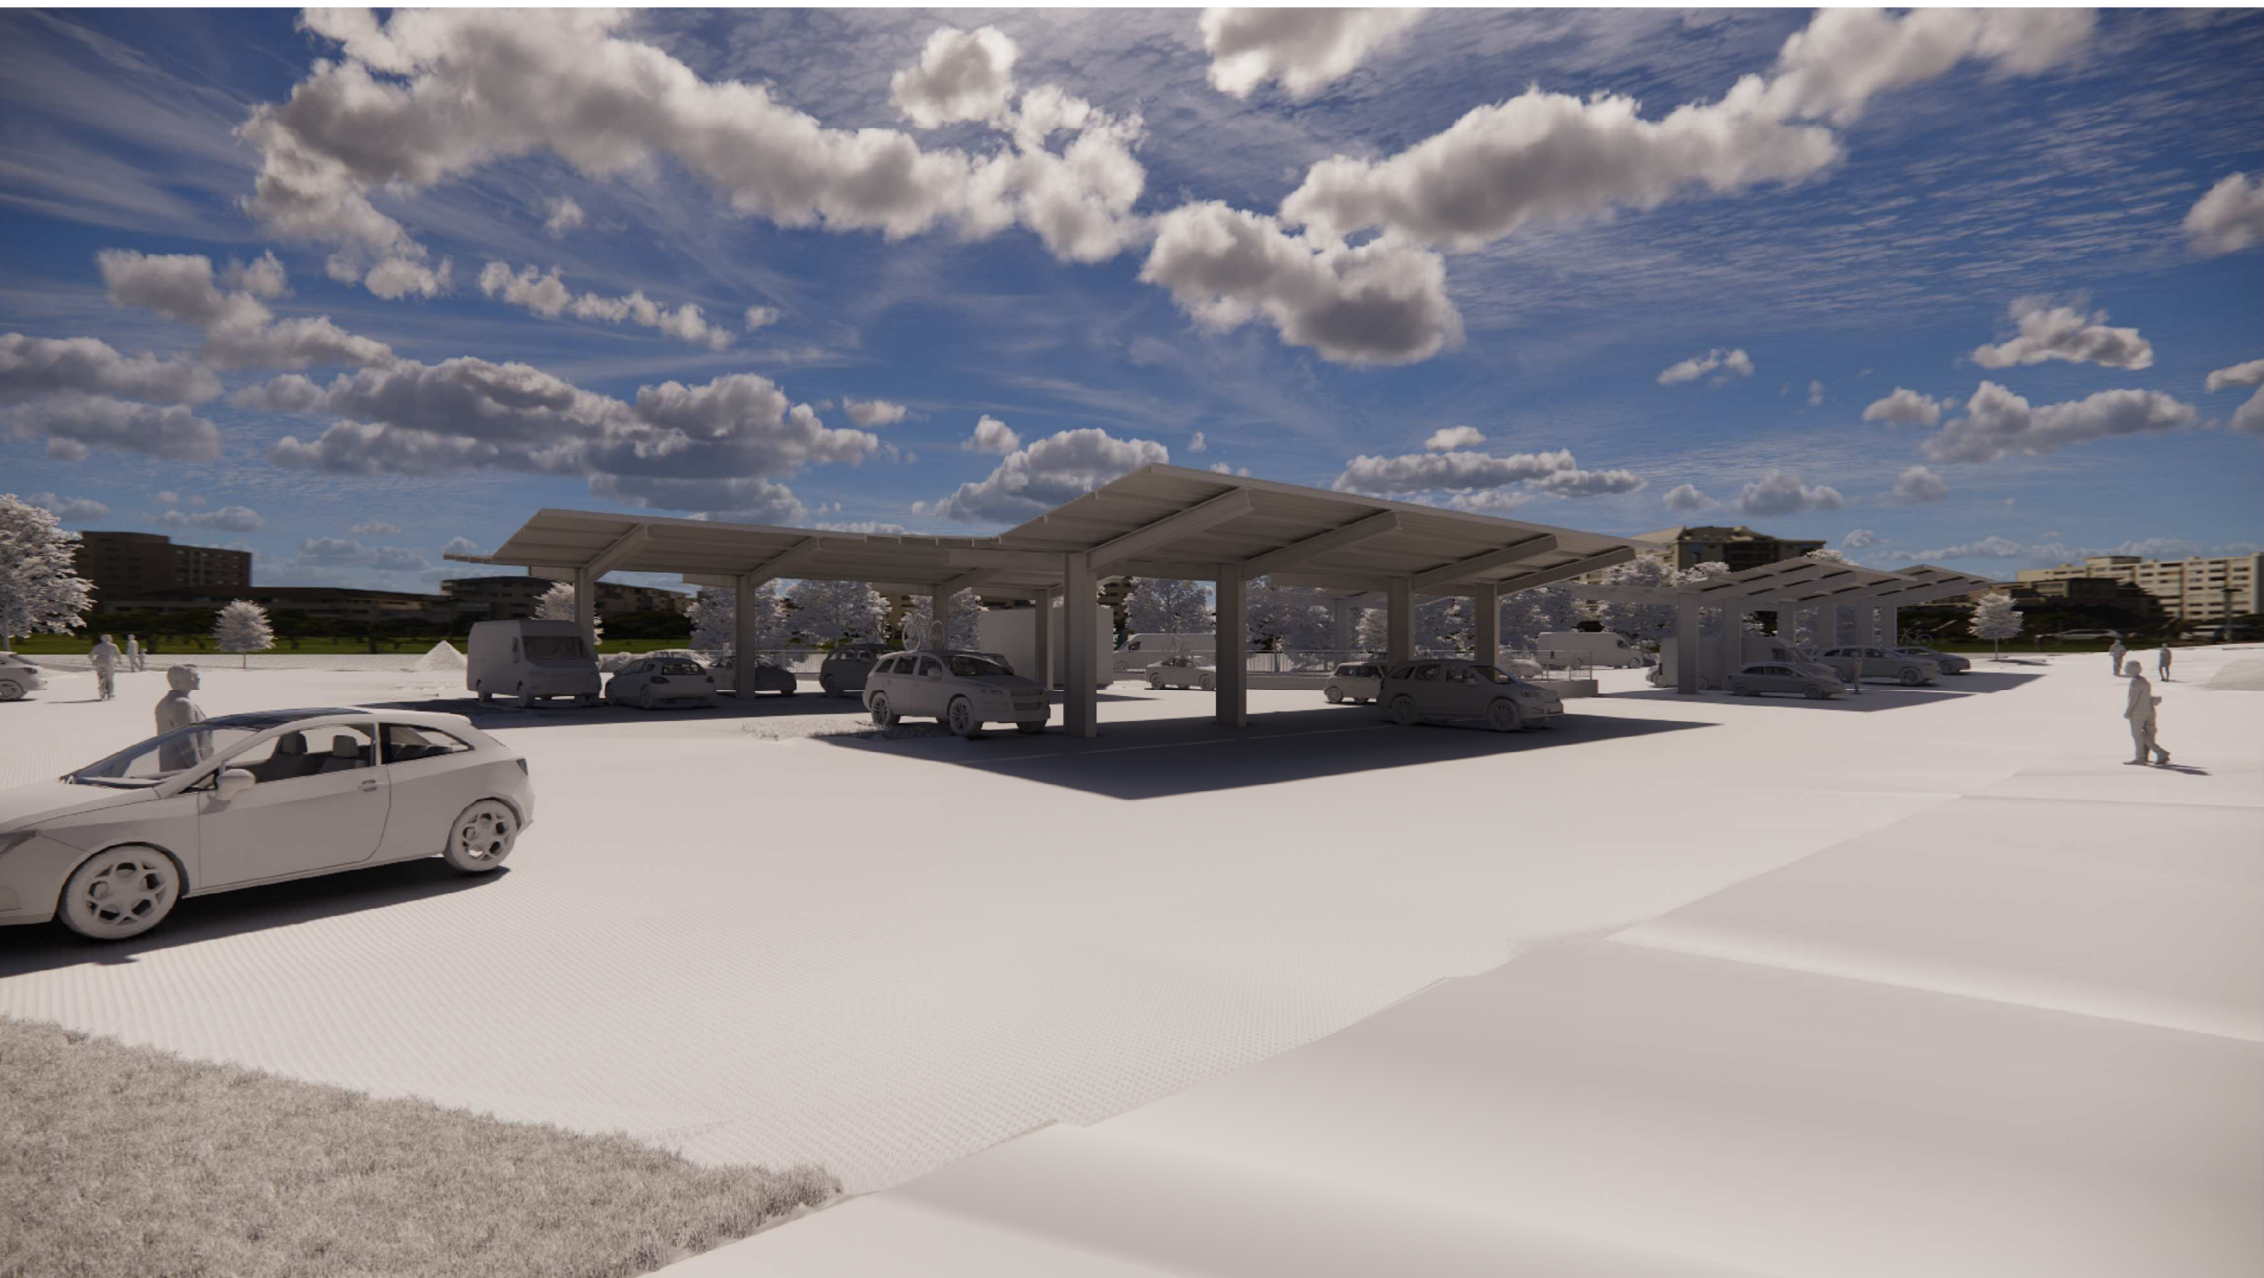


View 3 - View from Cycle Centre Entrance

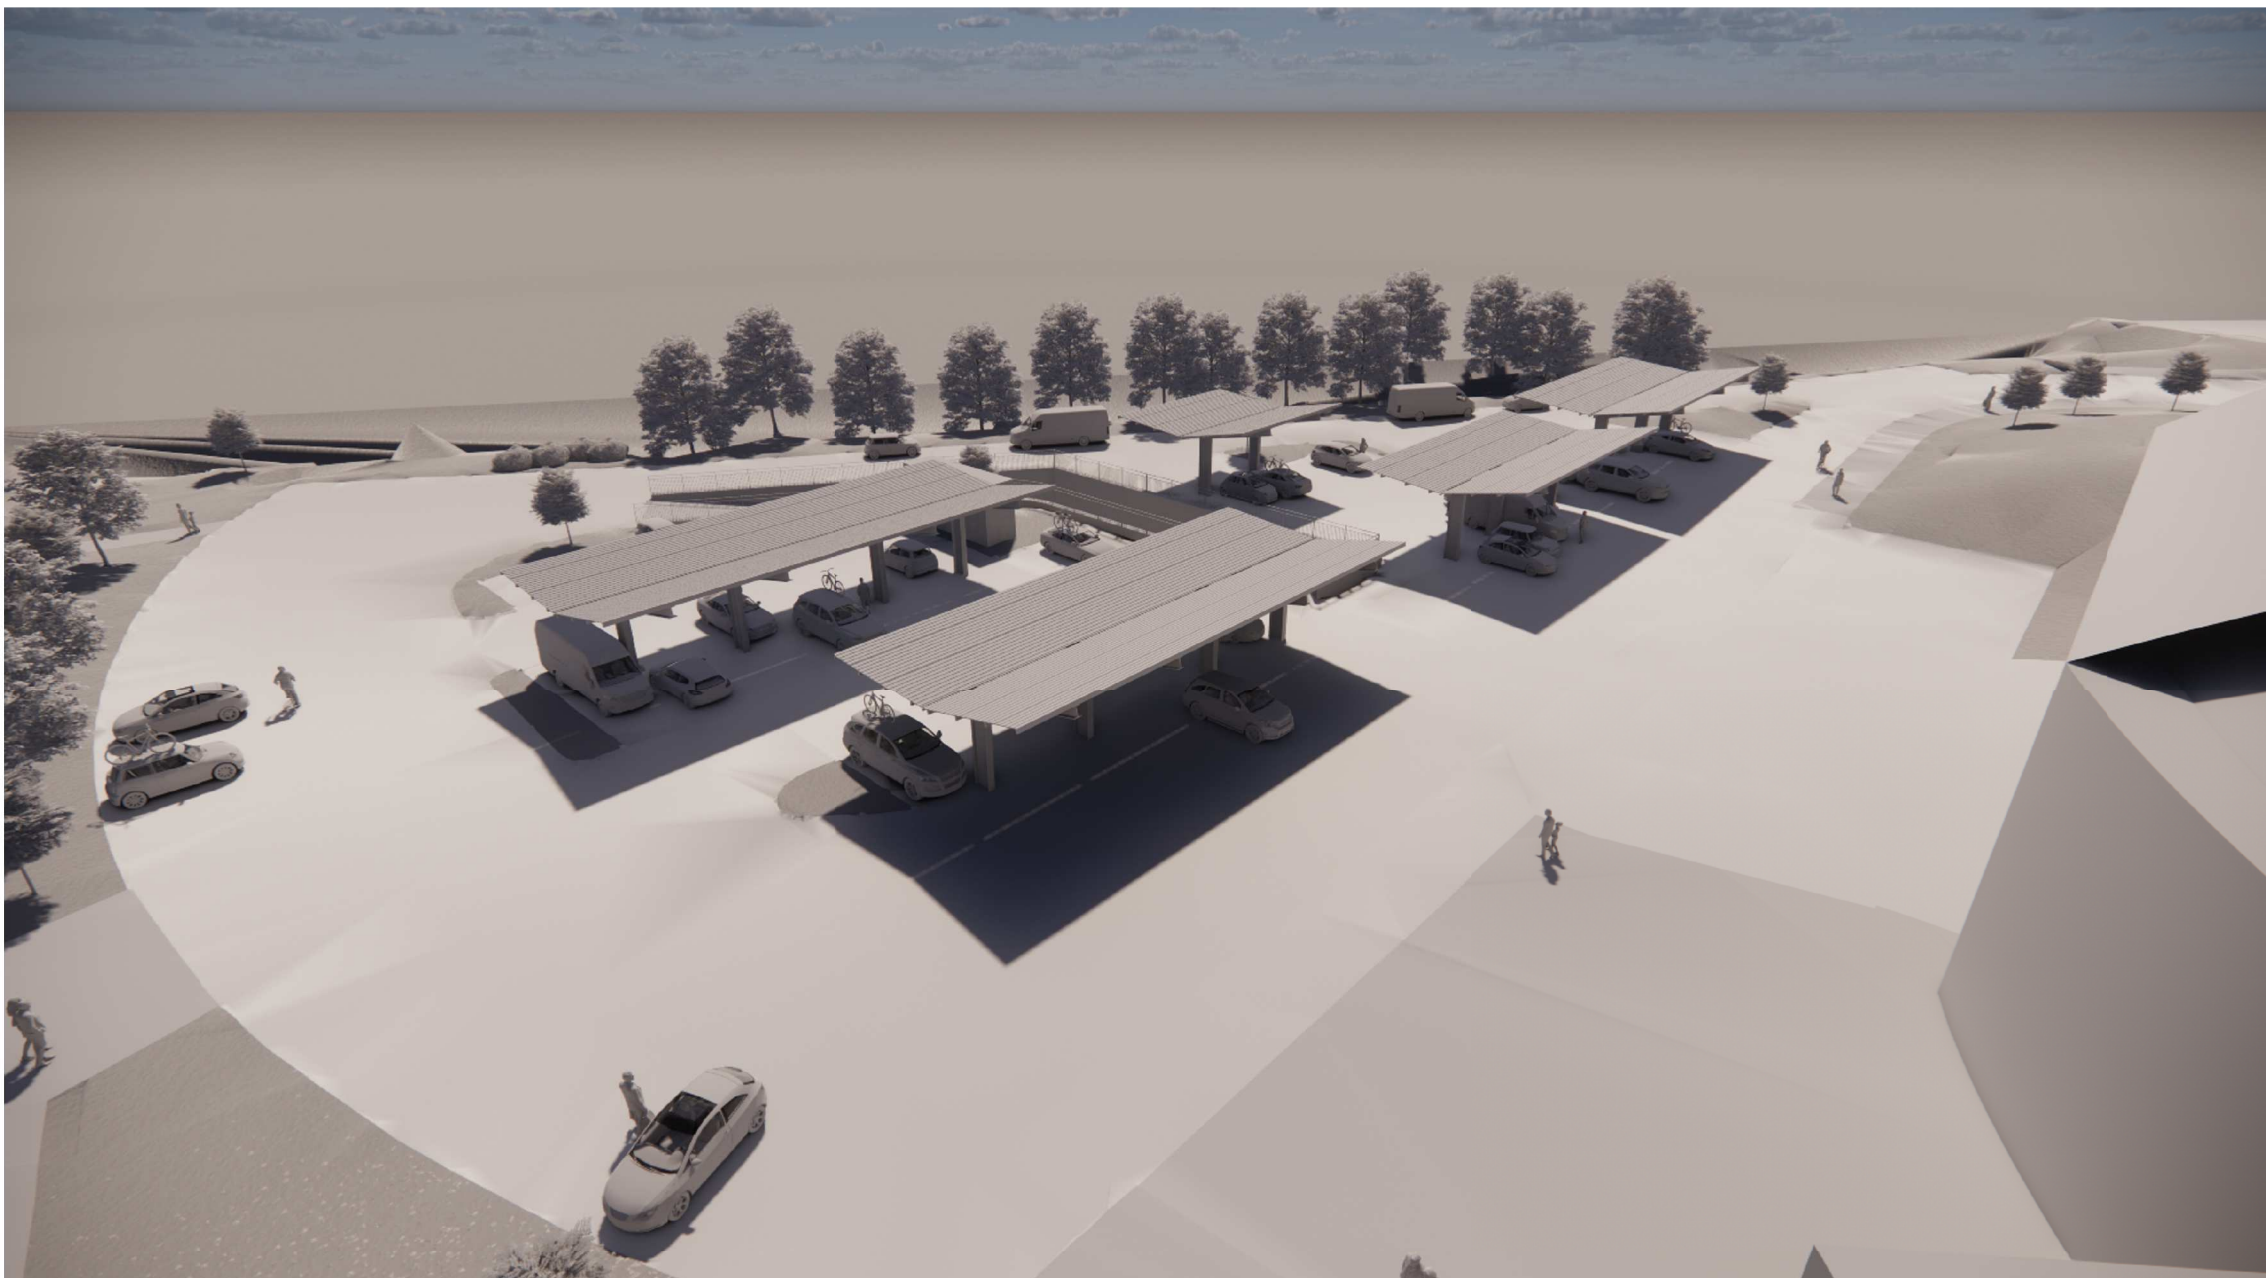

View 4 - Aerial View North-East of Car Park

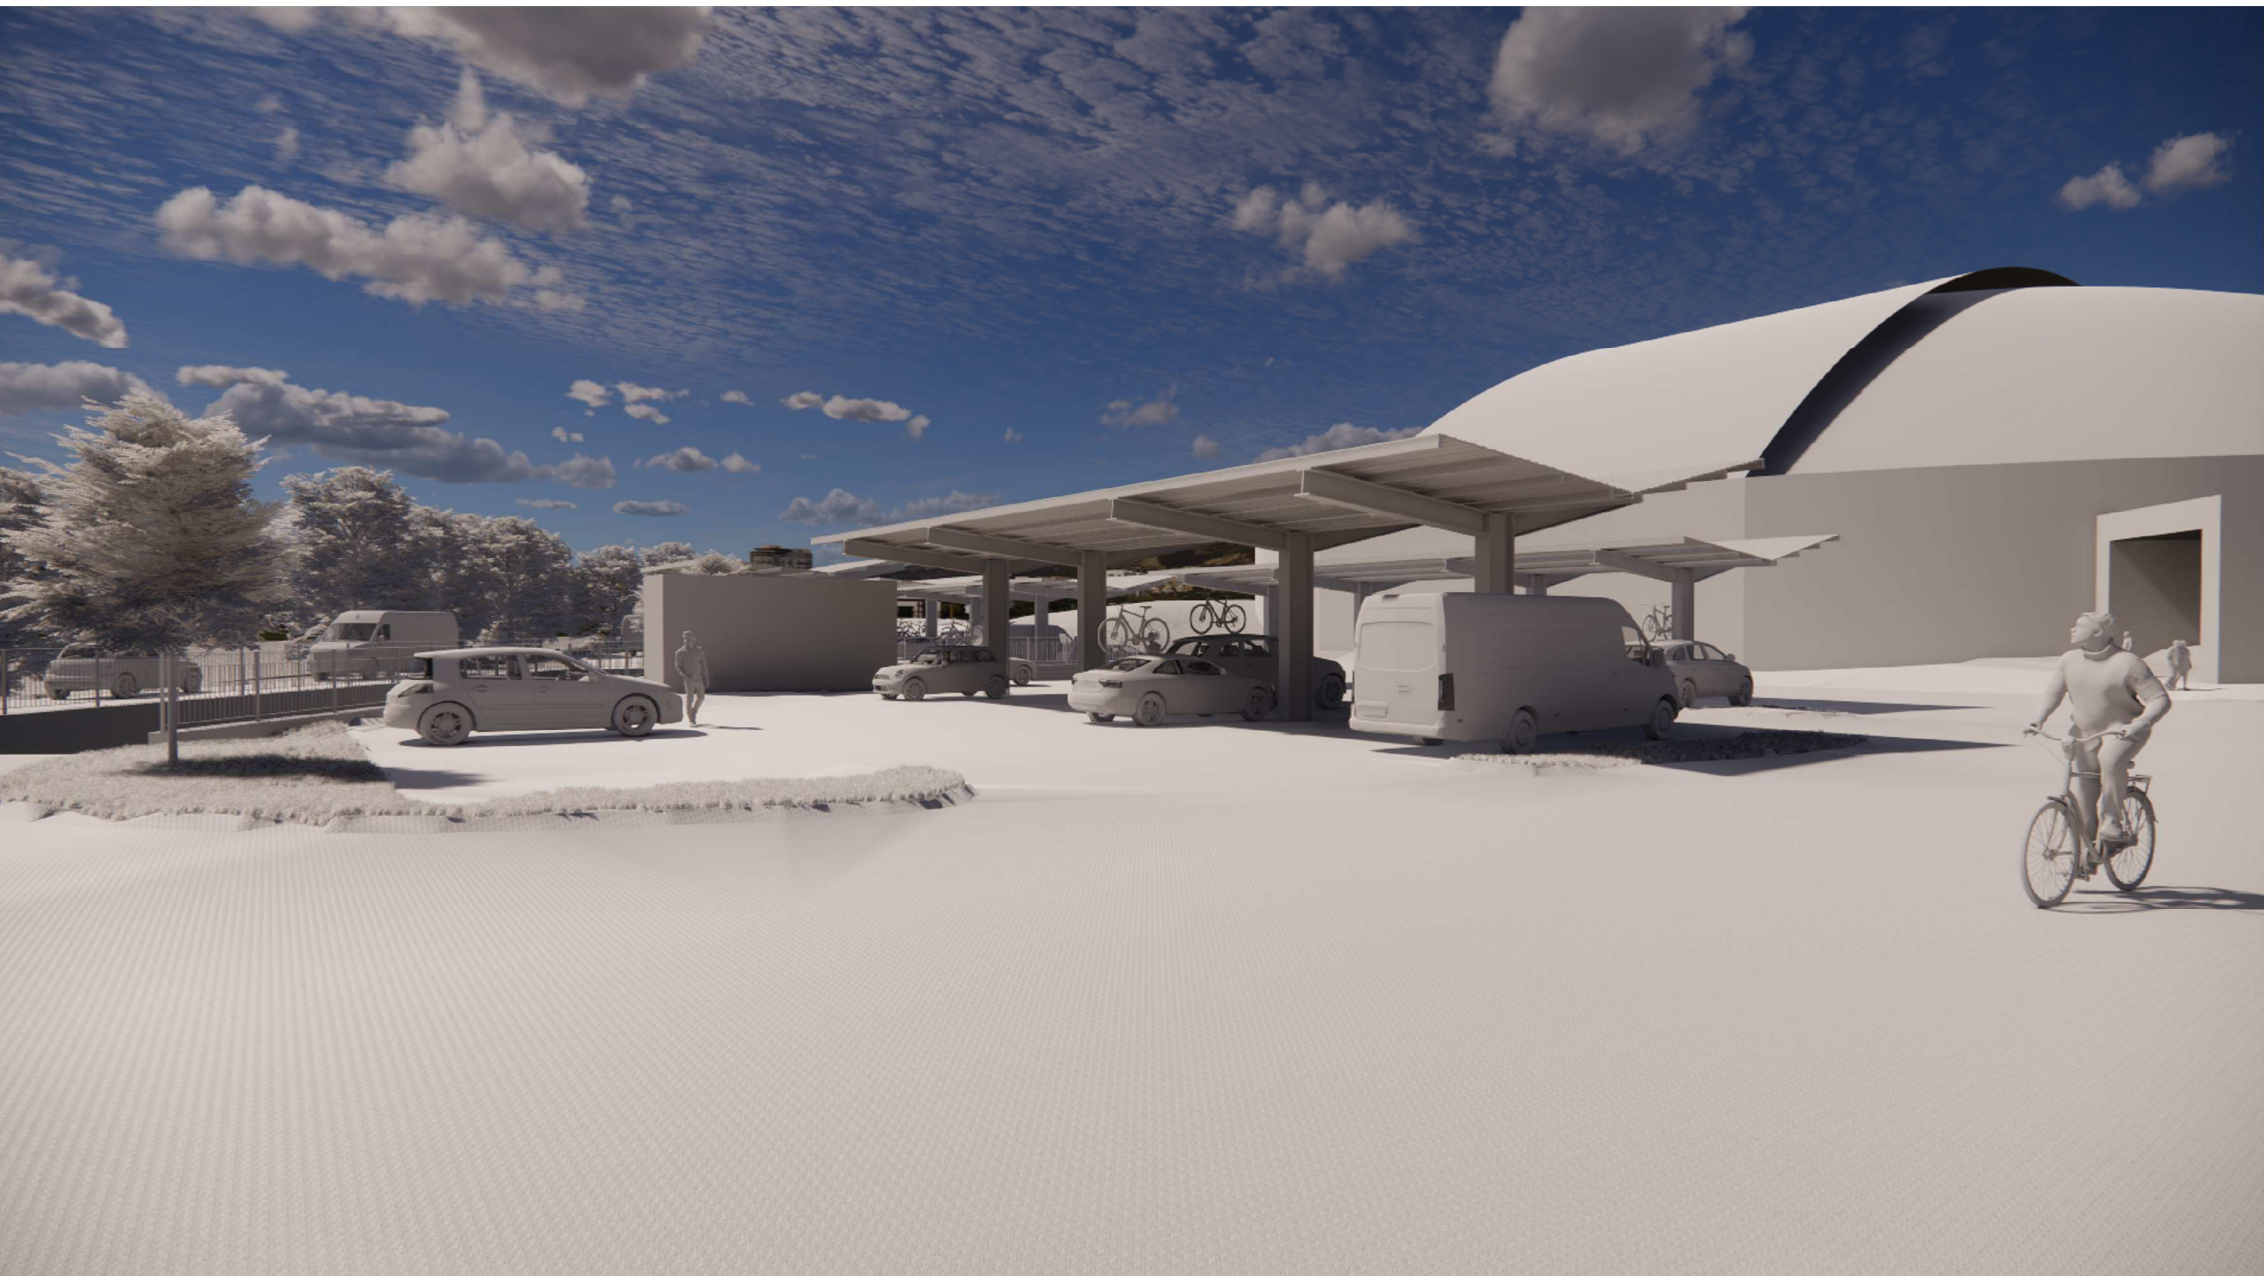

View 5 - View Towards Car Park

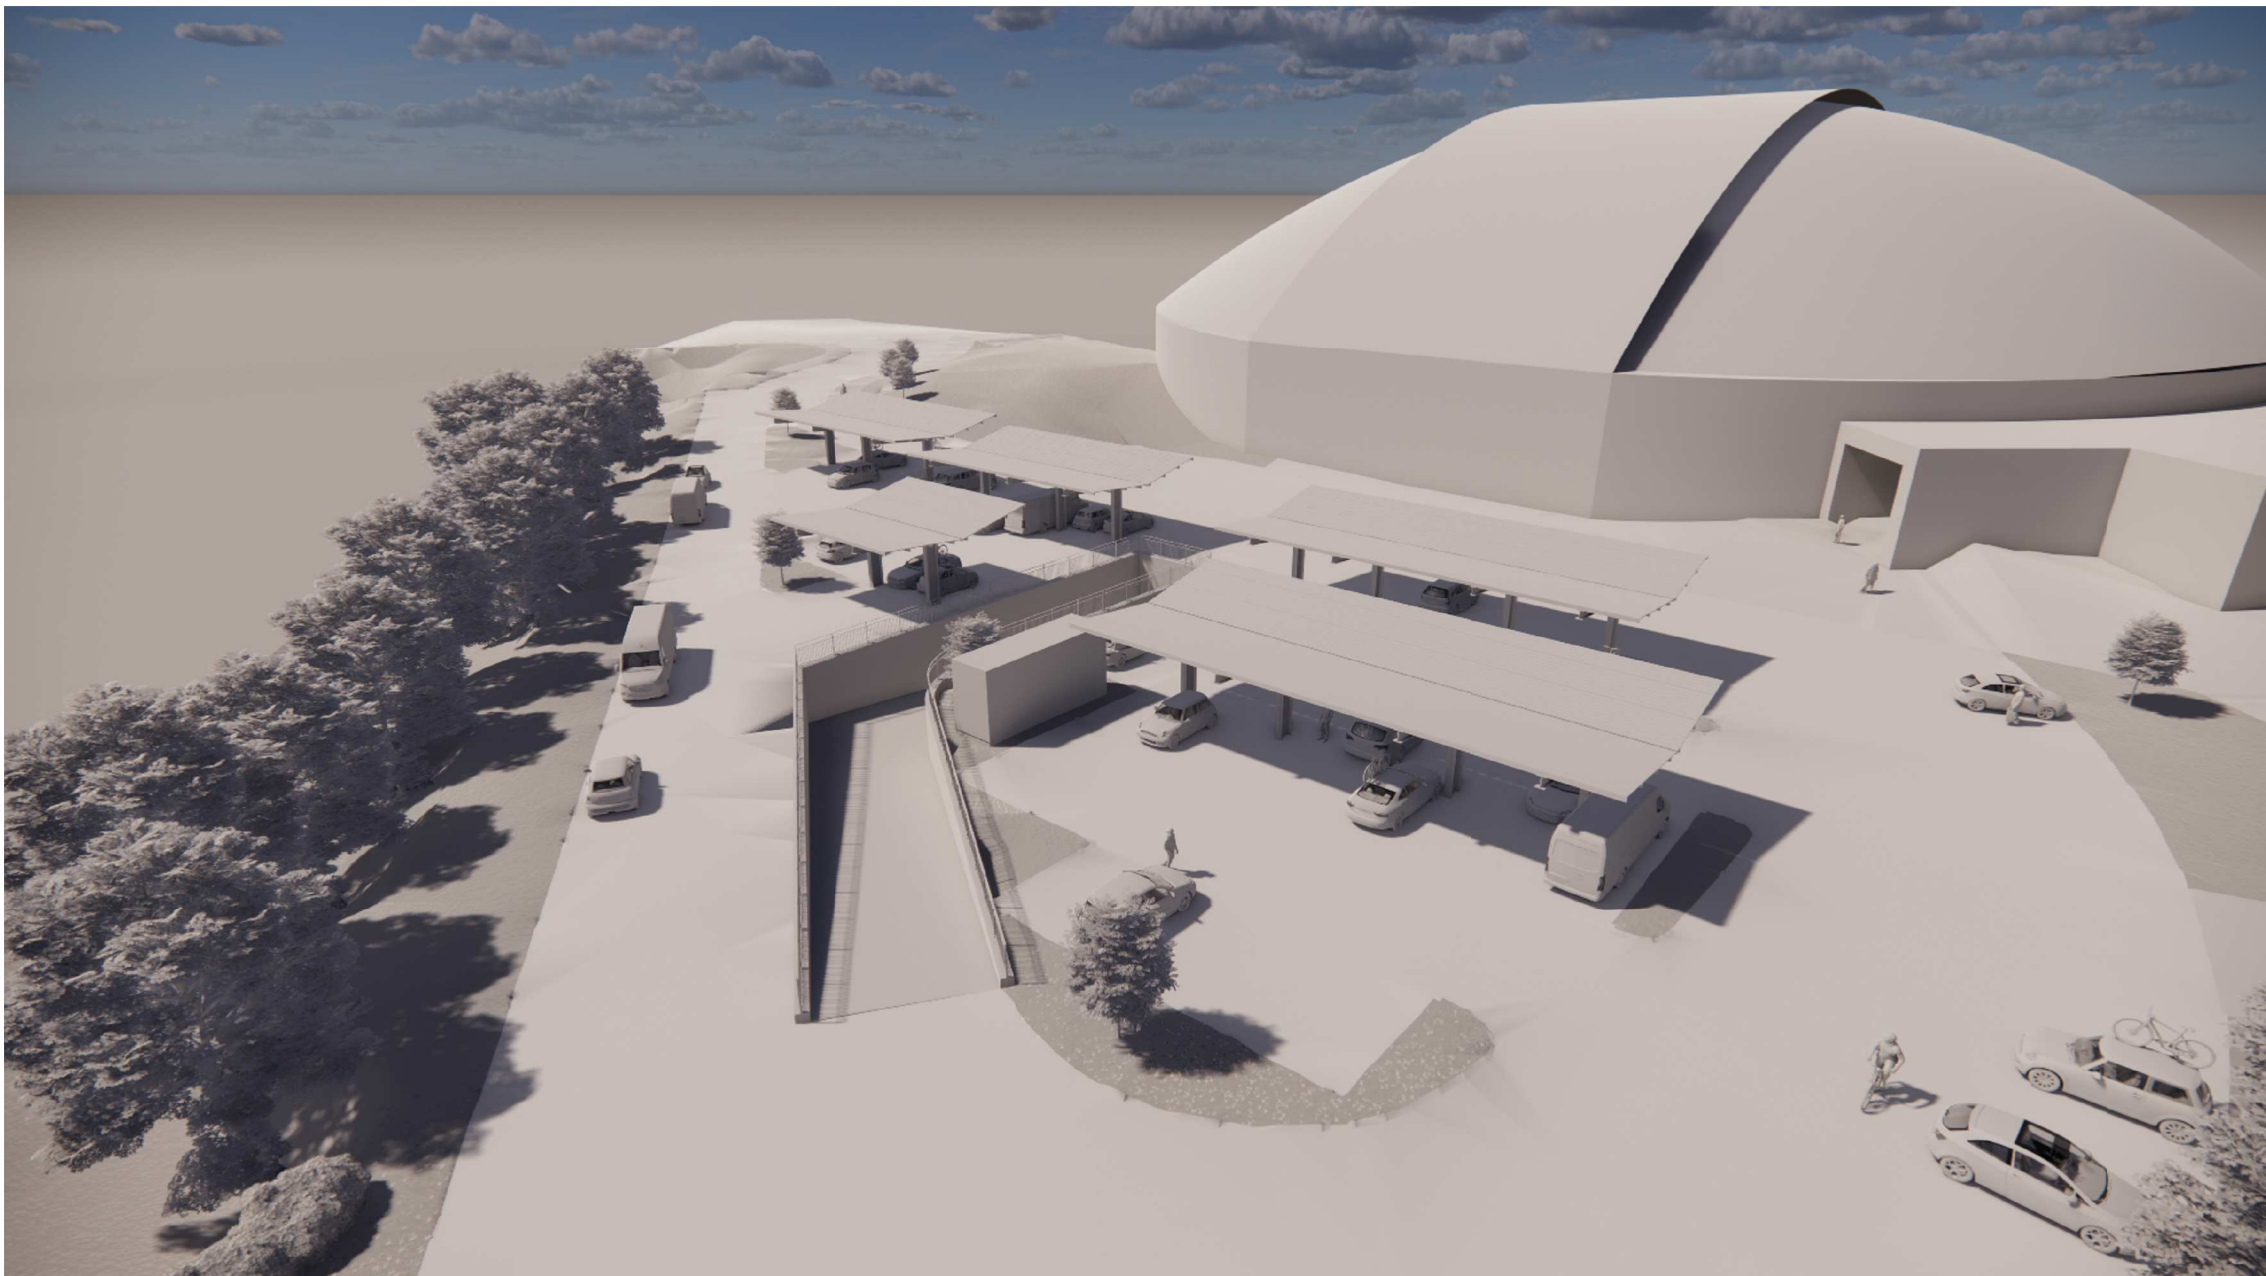

View 6 - Aerial View South-East of Car Park

© Bowker Sadler Partnership Limited
This drawing is the subject of copyright which vests in Bowker Sadler Partnership Limited. It is an infringement of copyright to reproduce this drawing, by whatever means, including electronic, without the express written consent of Bowker Sadler Partnership Limited which reserves all its rights.
Bowker Sadler Partnership Limited asserts its rights to be identified as the author of this design

- Report Errors and Omissions to the Architect.
- Check all dimensions on site
- Drawing to be read in conjunction with the Health and Safety Plan and all relevant Risk Assessments

A	29.03.22	TM	Issued for Planning Application	DH
Rev.	Date	Dm.		Chkd.

BOWKER SADLER ARCHITECTURE

Hatherlow House | Hatherlow | Romiley | Stockport | SK6 3DY
0161 406 7333 | office@bowker-sadler.co.uk | www.bowker-sadler.co.uk

Project National Cycling Centre Solar Car Ports

Client
Warden Construction Ltd

Drawing 3D Massing Images - South Car Park

Scale	Sheet Size	Drawn	Checked	Date
@ A1		TM	DH	08/03/2022

Project No.	Originator	Zone	Level	Form	Discipline	Number	Revision
22-004 -						0001	A

Status
PLANNING