




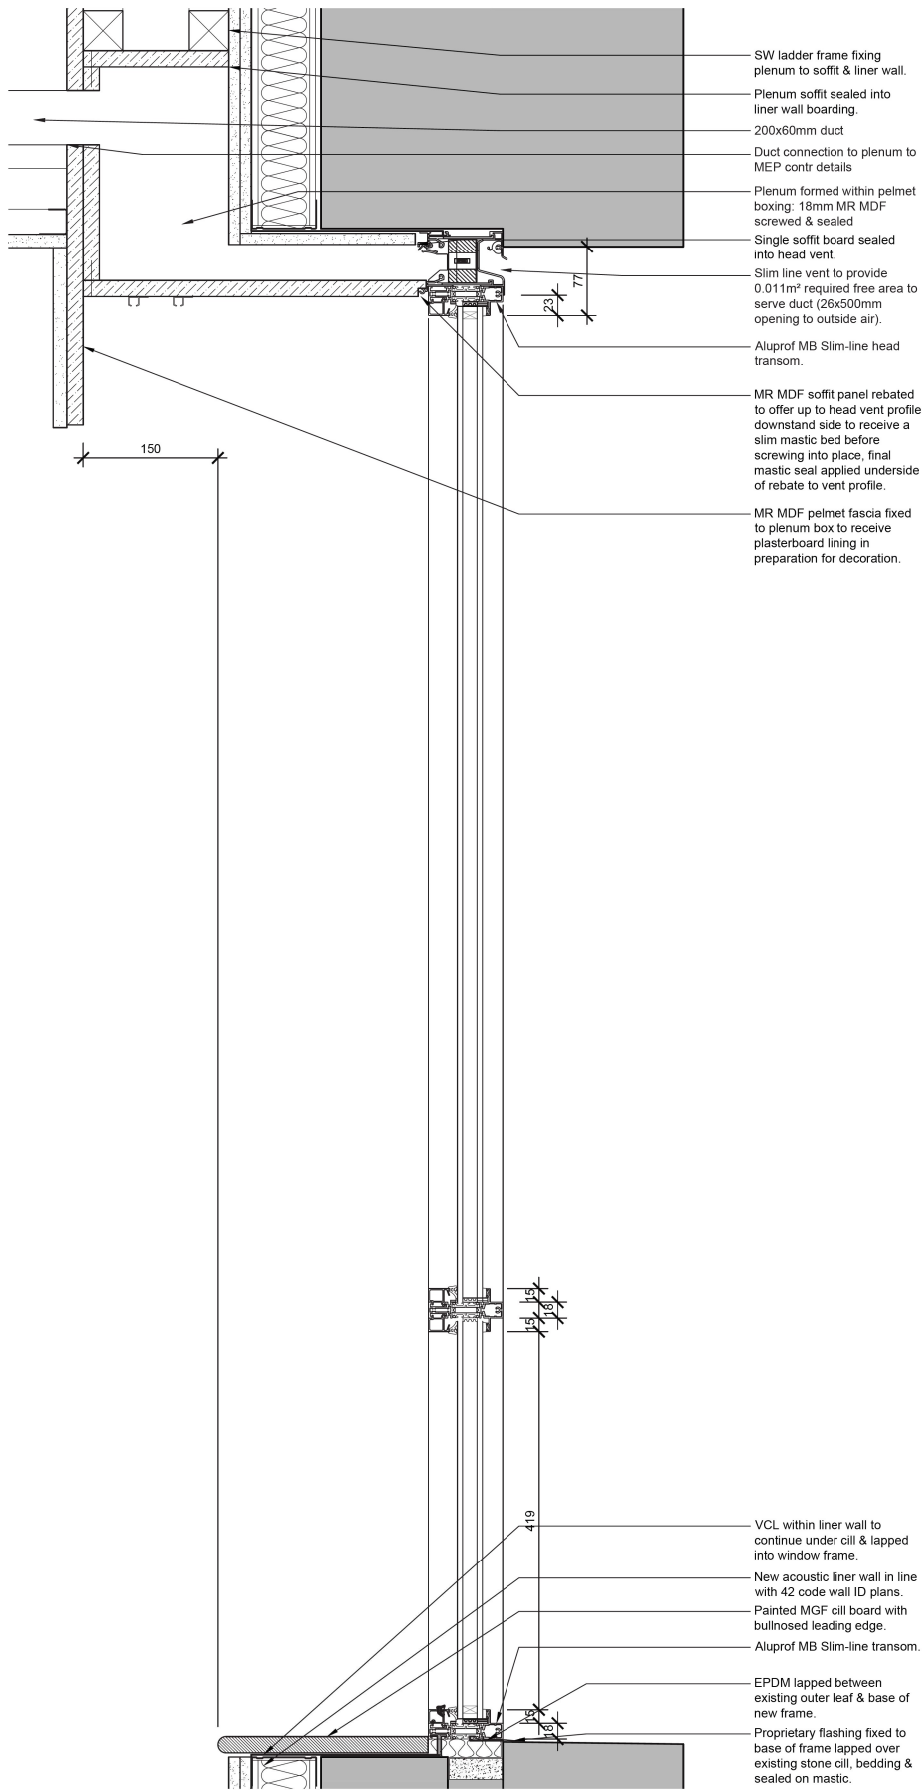

typical window section

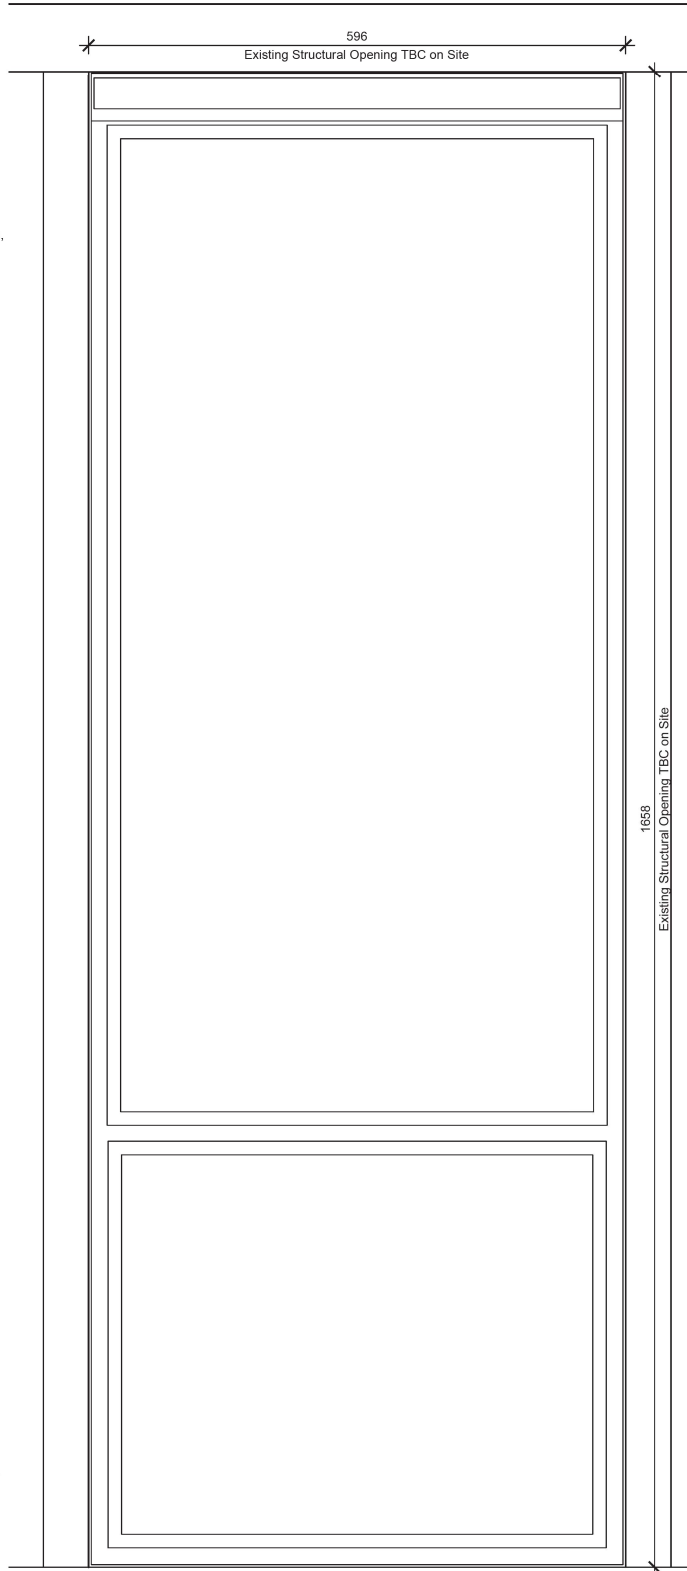

typical window elevation

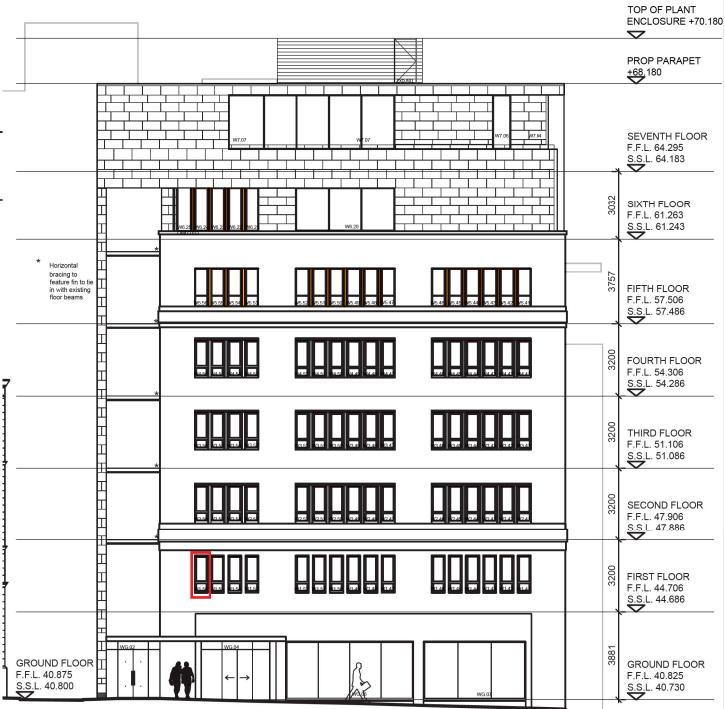

sample window location



sample window installed on site

revision: date: note:  
P01 20220321 planning condition submission

project  
4\*hotel on princess street,  
manchester  
job no.  
7415  
title  
proposed replacement windows  
scale  
varies  
drawing no.  
al(05)0160

in association with  
LEACH RHODES WALKER  
ARCHITECTS  
www.lrw.co.uk

stephenson hamilton risley  
**STUDIO**

3 riverside mews  
4 commercial street  
manchester, M15 4RQ  
www.shr.studio  
email@shr.studio  
0161 832 0244