


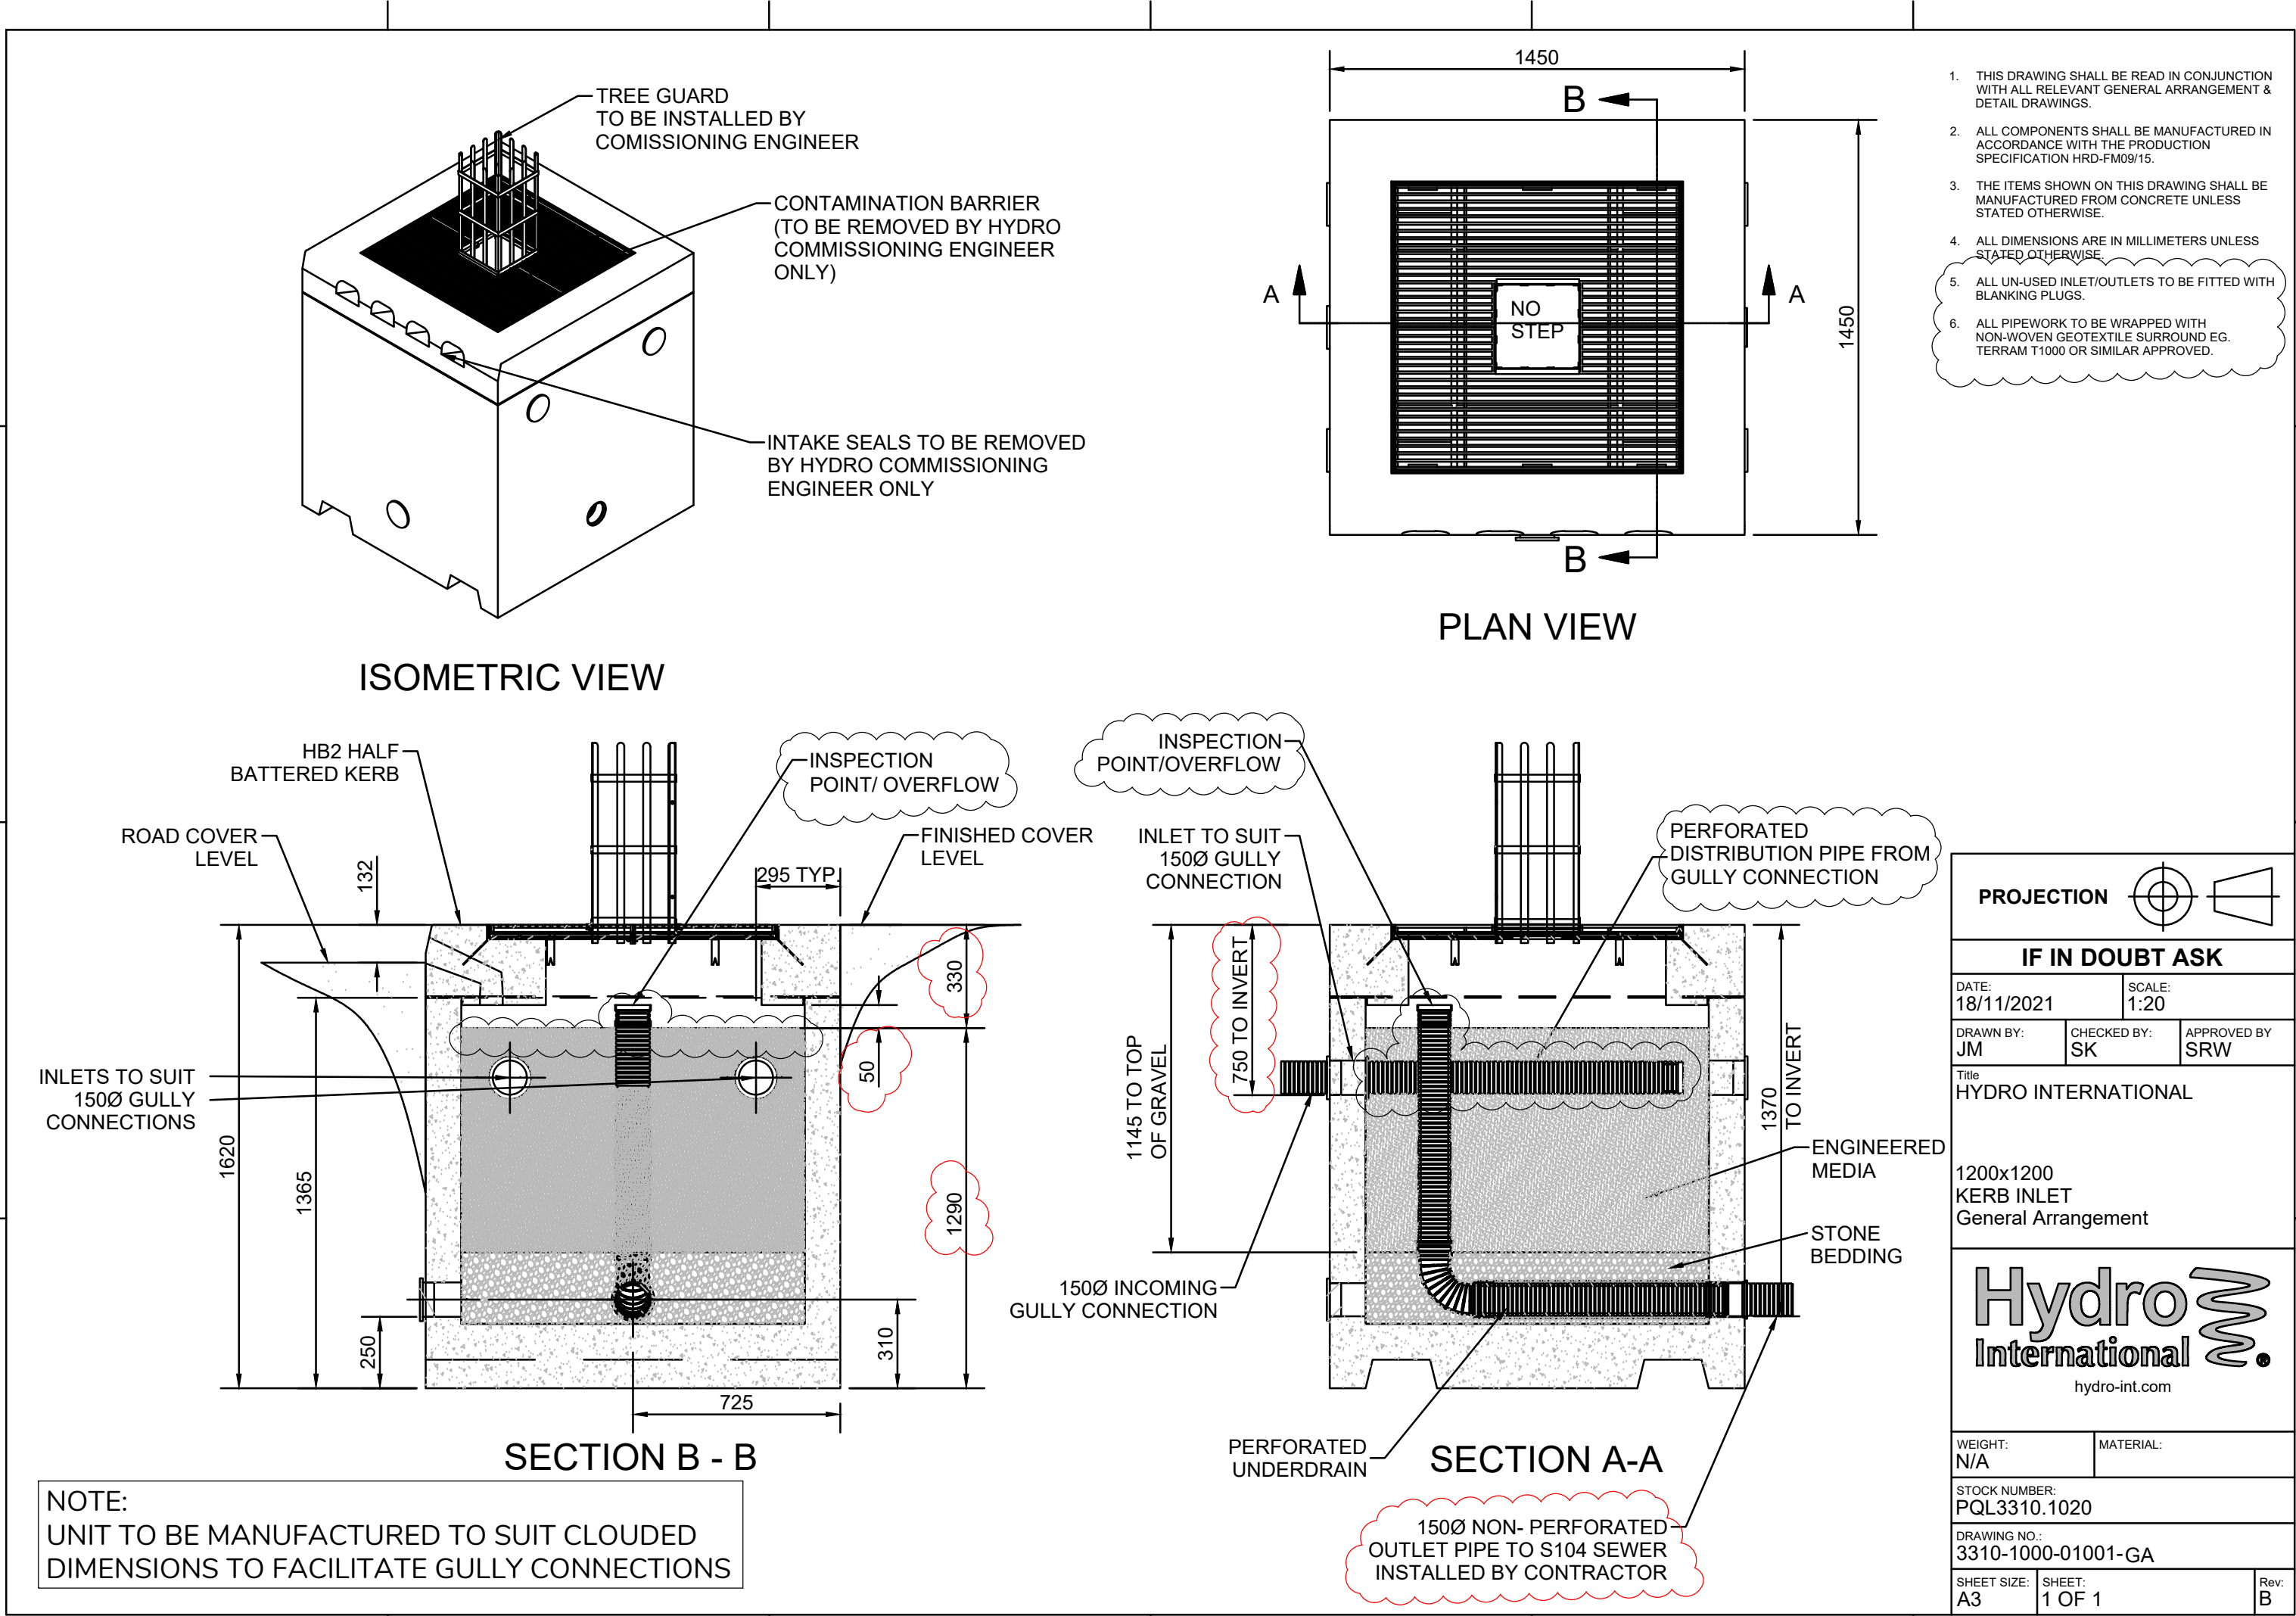

TYPICAL HYDRO BIOFILTER ARRANGEMENT



Residual Risks

These drawings should be read in conjunction with the designer's risk assessment (DRA) which communicates significant residual design risks that have been identified and suggests mitigating actions.

General Notes

- All dimensions are in metres unless stated otherwise.
- This drawing shall be read in conjunction with all other relevant engineering details, drawings and specifications.
- Any discrepancies should be reported to the engineer immediately so that clarification can be sought prior to the commencement of work.
- All work is to be carried out in accordance with the specification for highways works and local authority guidance.
- Underground services may be present in the area. Contractor is to confirm the precise line and depth of any services prior to the commencement of any excavation works

Legend

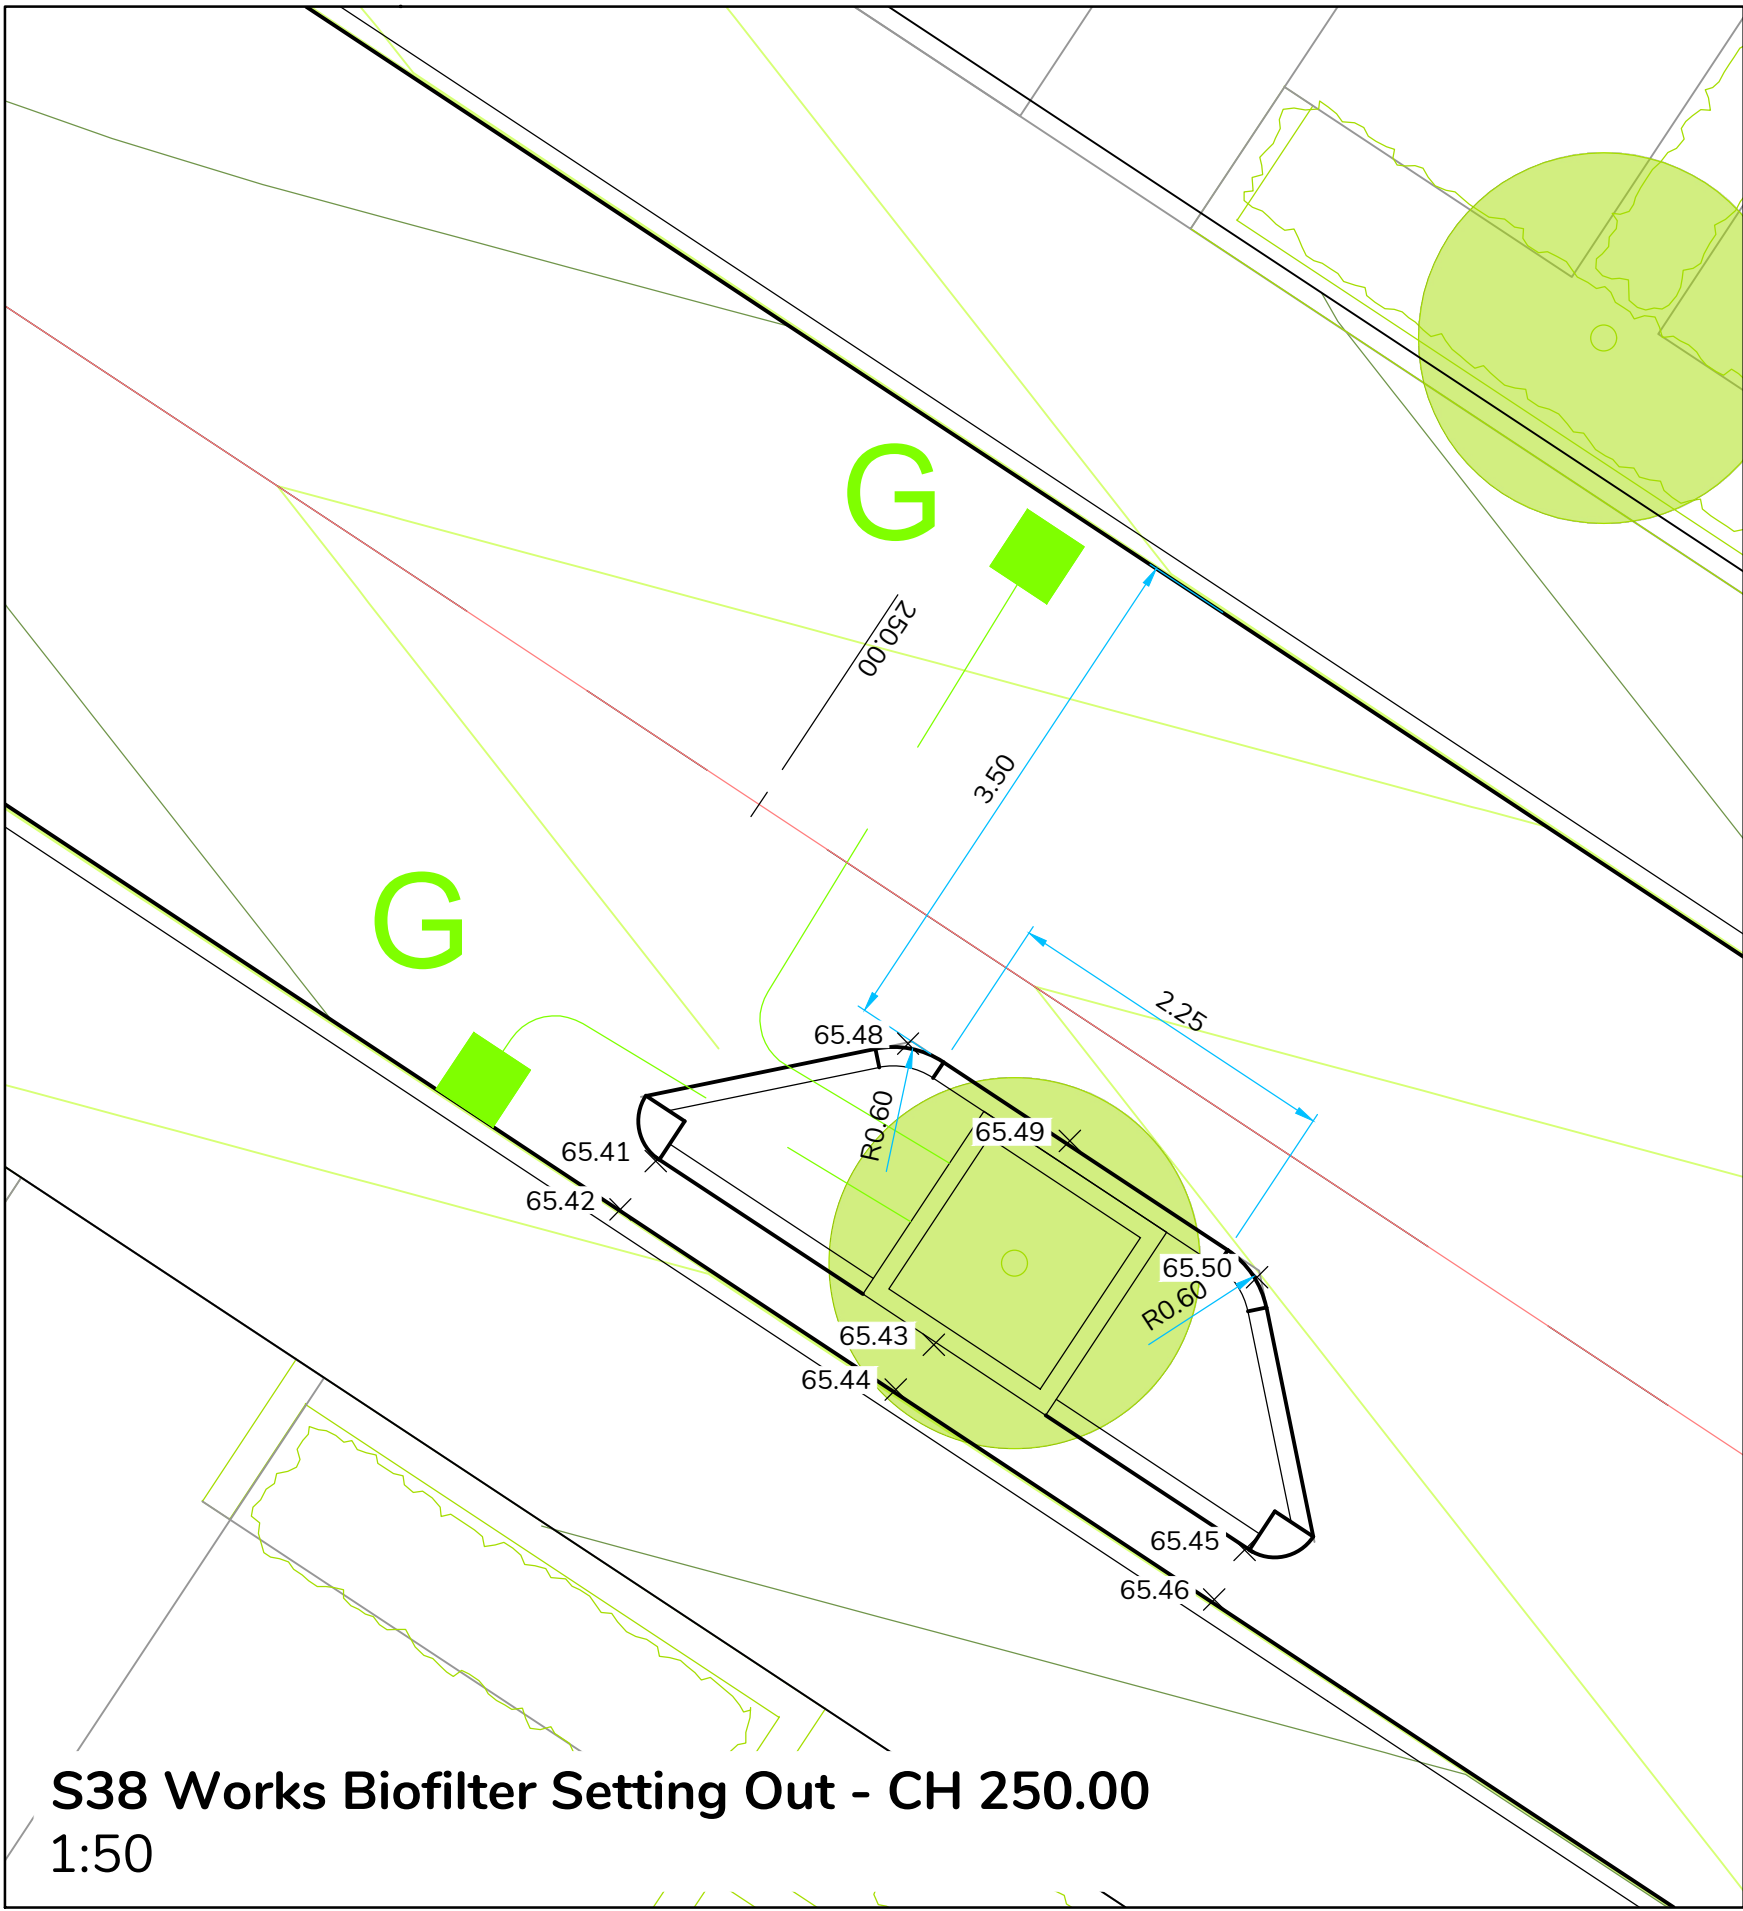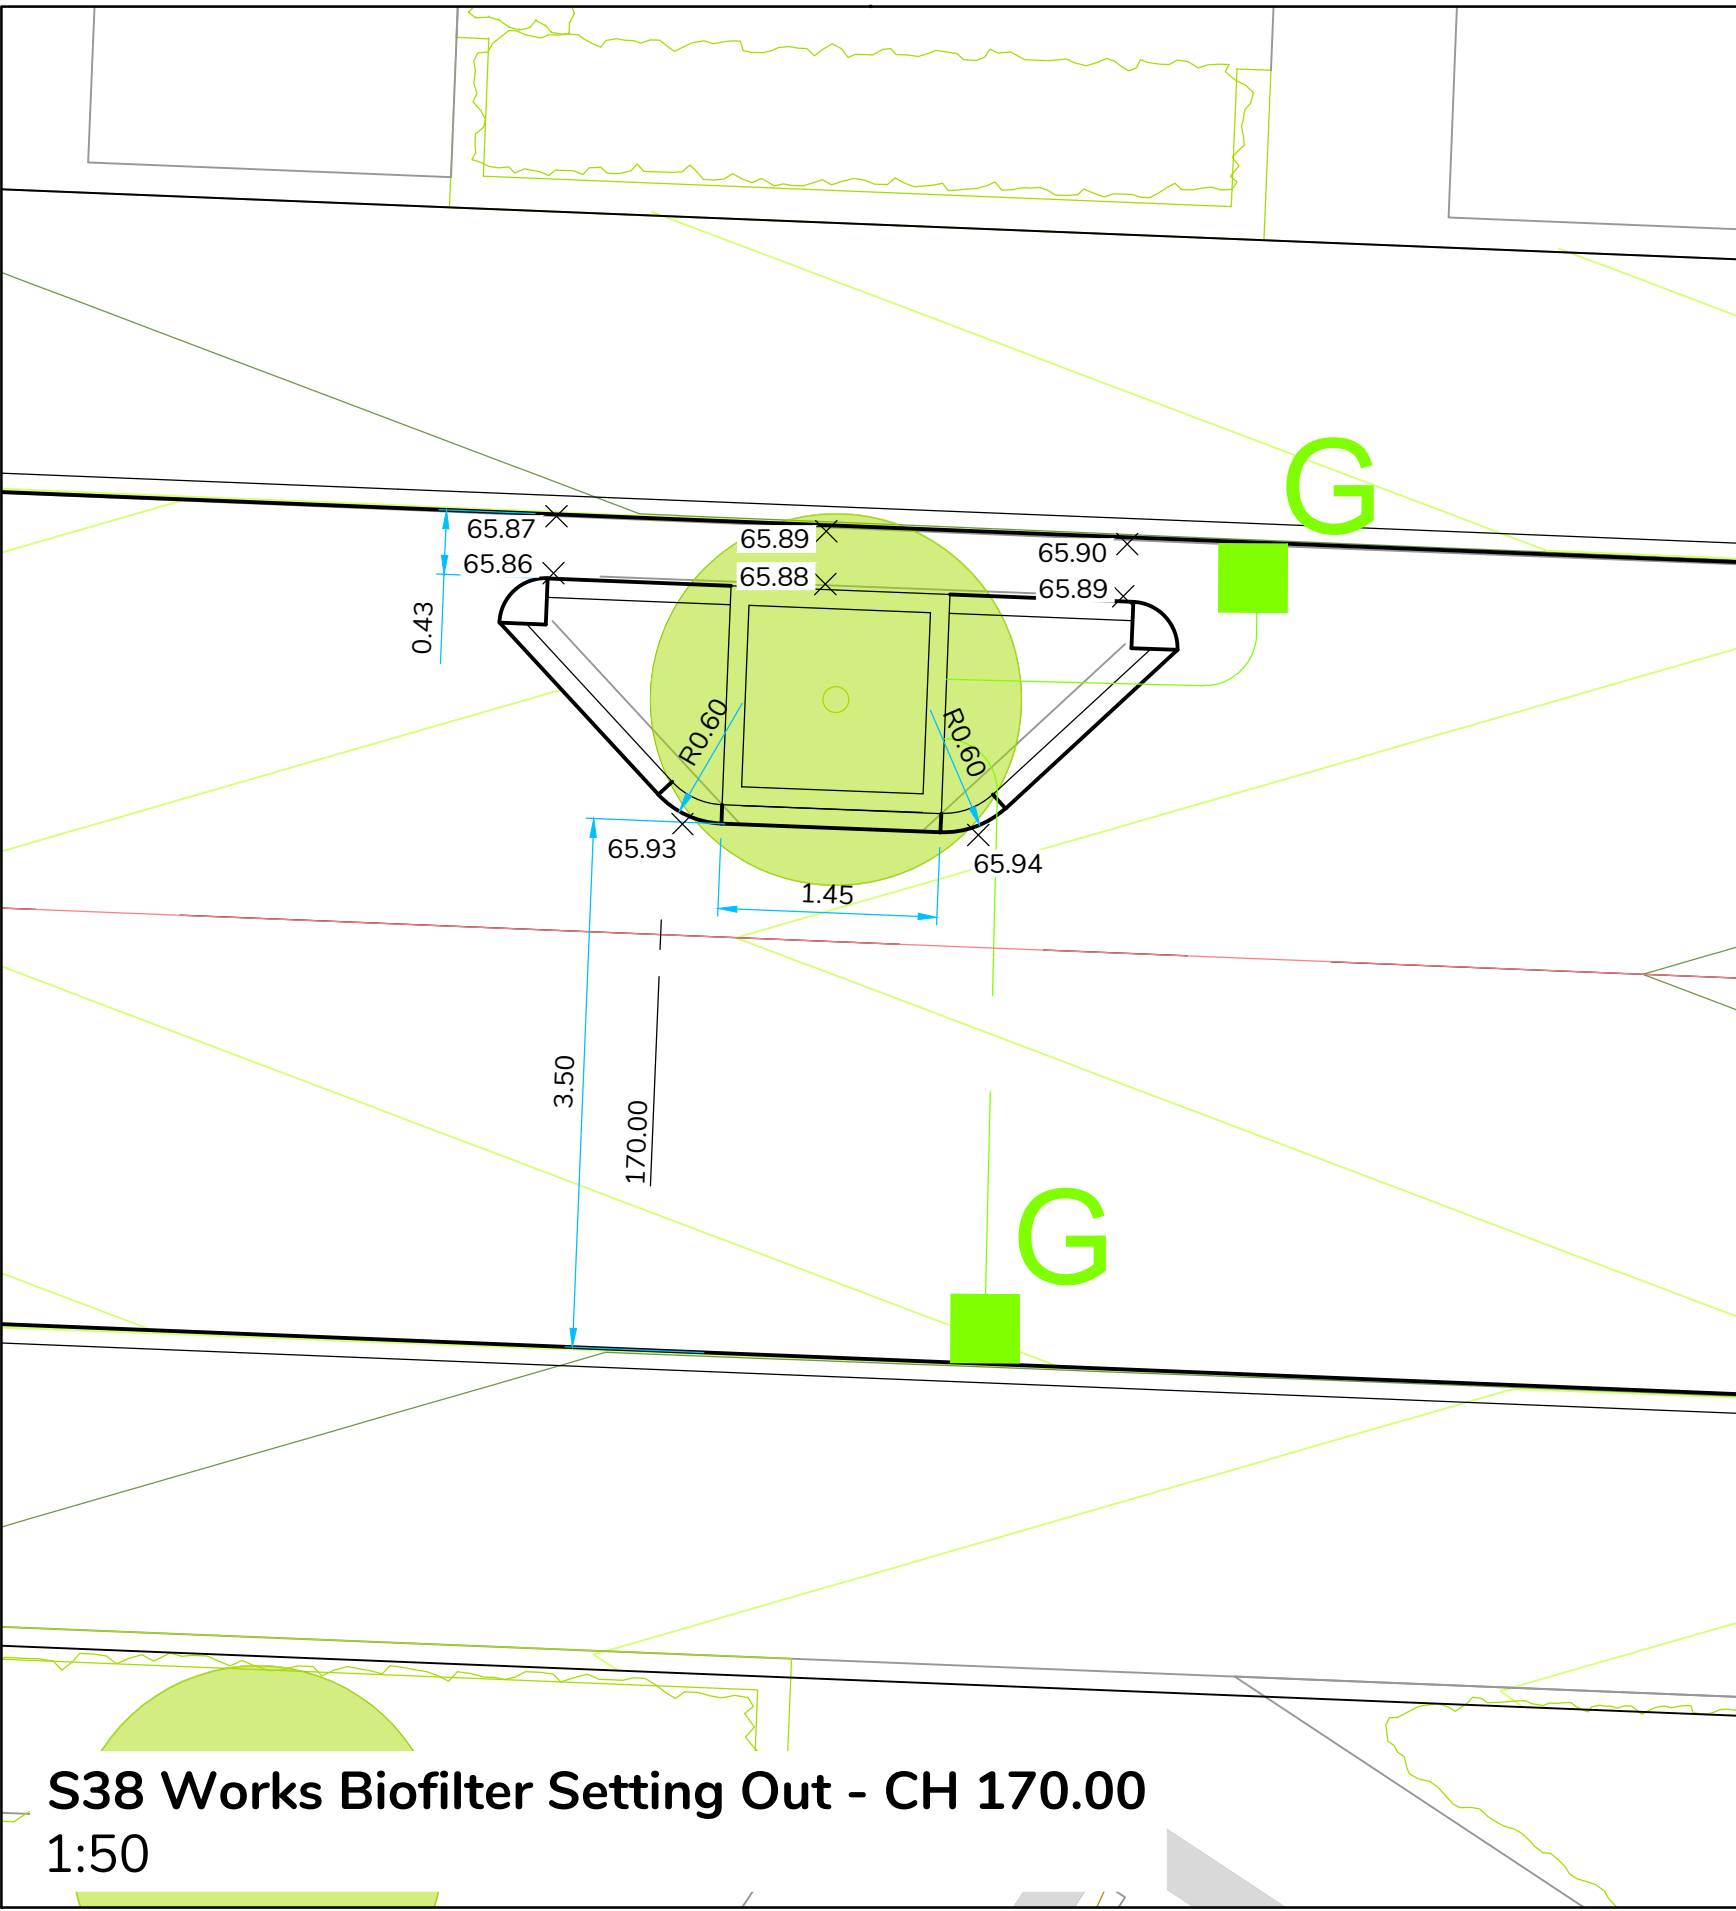

P03	26/04/22	LHA comments incorporated	ARJ	BKD	JDY	JDY
P02	28/03/22	LHA comments incorporated	ARJ	BKD	JDY	JDY
P01	14/12/21	First issue	ARJ	BKD	JDY	JDY
Rev	Date	Description	Drw	Chk	Rev'd	App

Status:

Preliminary

Client:

Towerhouse Systems

Project:

Cringle Road
Manchester

Drawing:

S38 Construction Details
Sheet 2 of 2

Drawing Number:

LM20066-DYSE-XX-ZZ-DR-C-1116

Revision:

P03

DYSE
STRUCTURAL ENGINEERS