



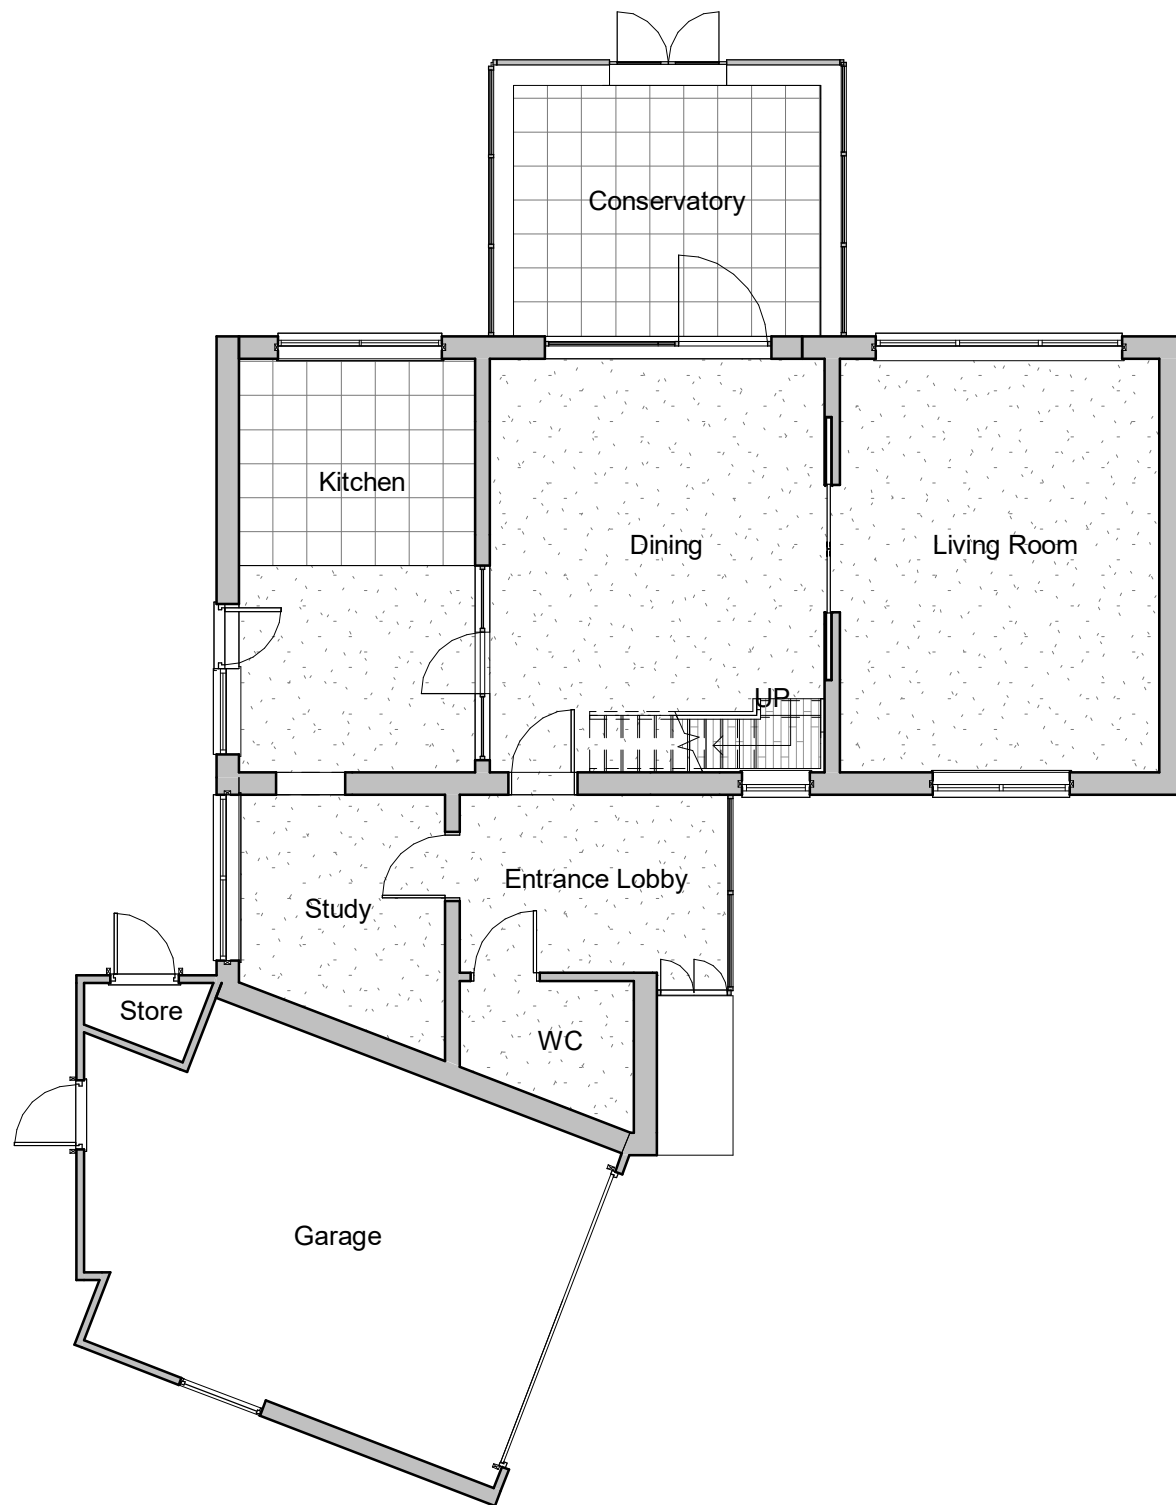



00 - Ground Floor - Existing
1 : 100

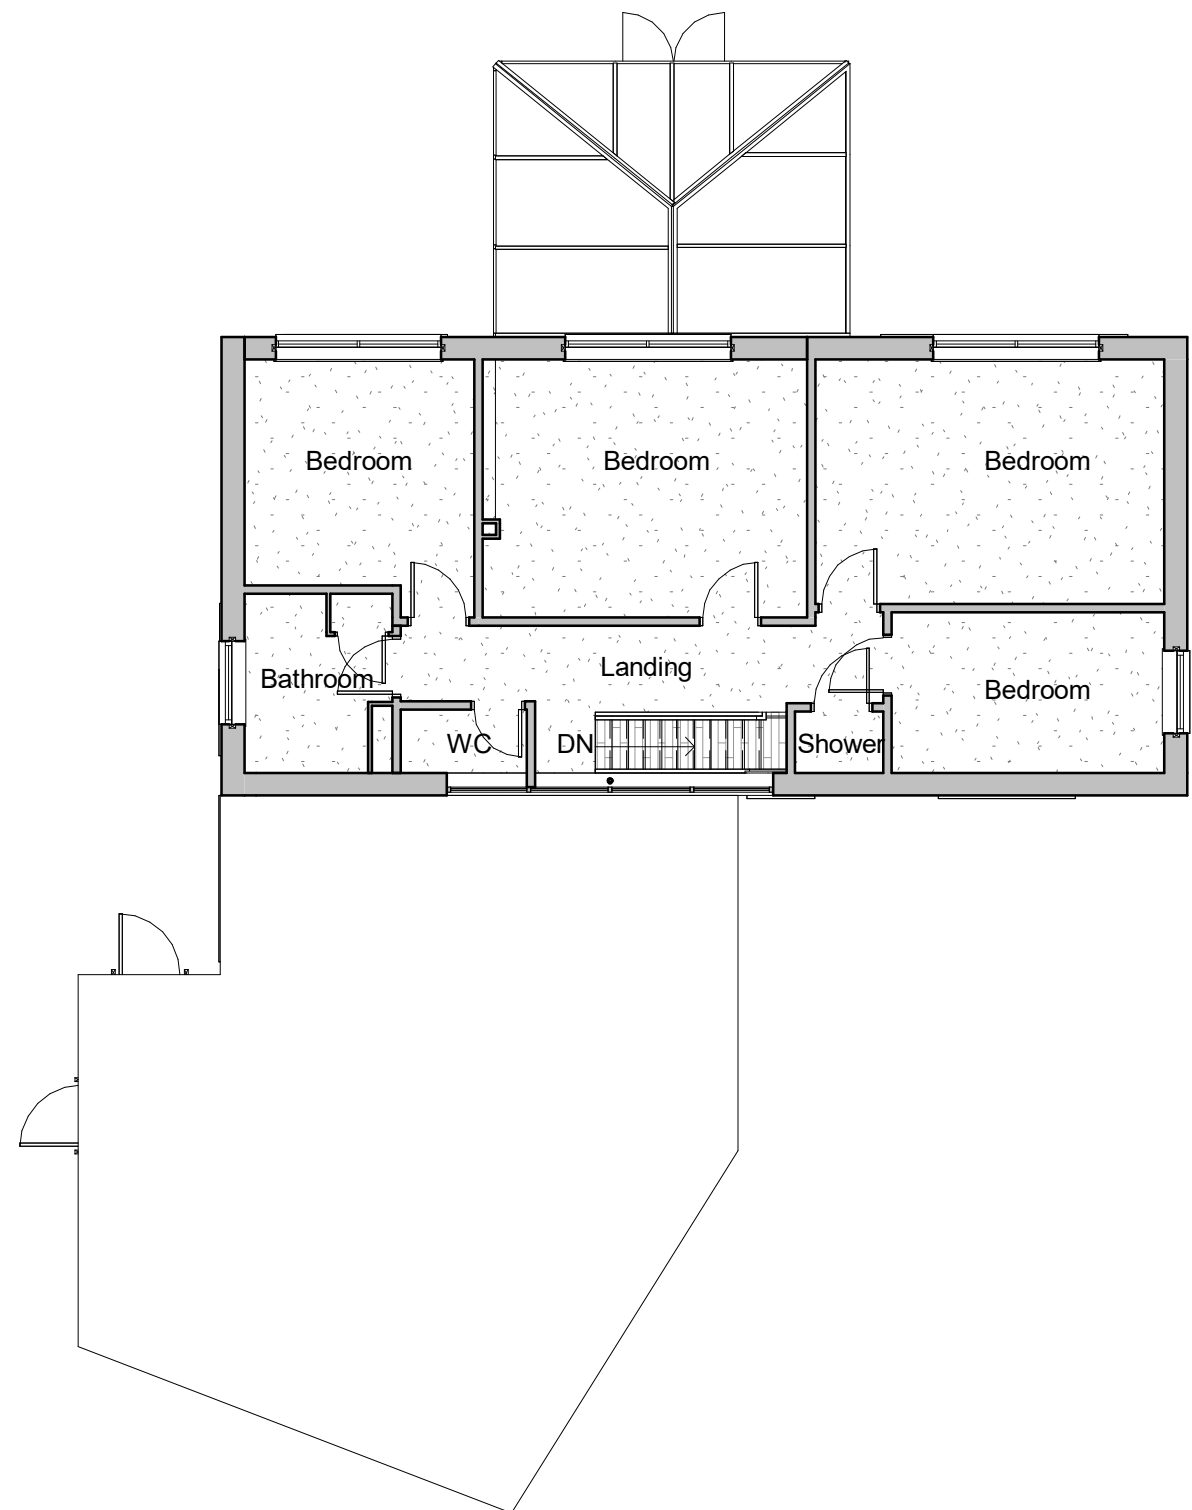

01 - First Floor - Existing
1 : 100

C	Issued for Planning	JOB	ARAN	21/04/2022
B	Draft Planning Issue	JOB	ARAN	07/04/2022
A	Issue Existing	JOB	ARAN	01/04/21

Rev	Description	Drawn	Issued	Date
-----	-------------	-------	--------	------

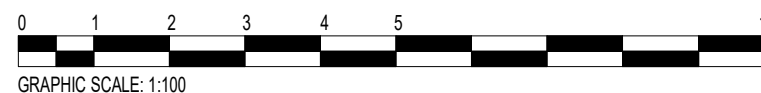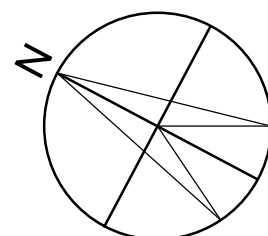

0 1 2 3 4 5 10
