
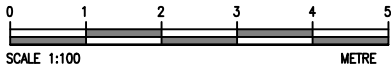


This drawing was produced using CAD and on no account should be amended by hand.

All dimensions shown are for reference and should be checked on site prior to commencement of work.

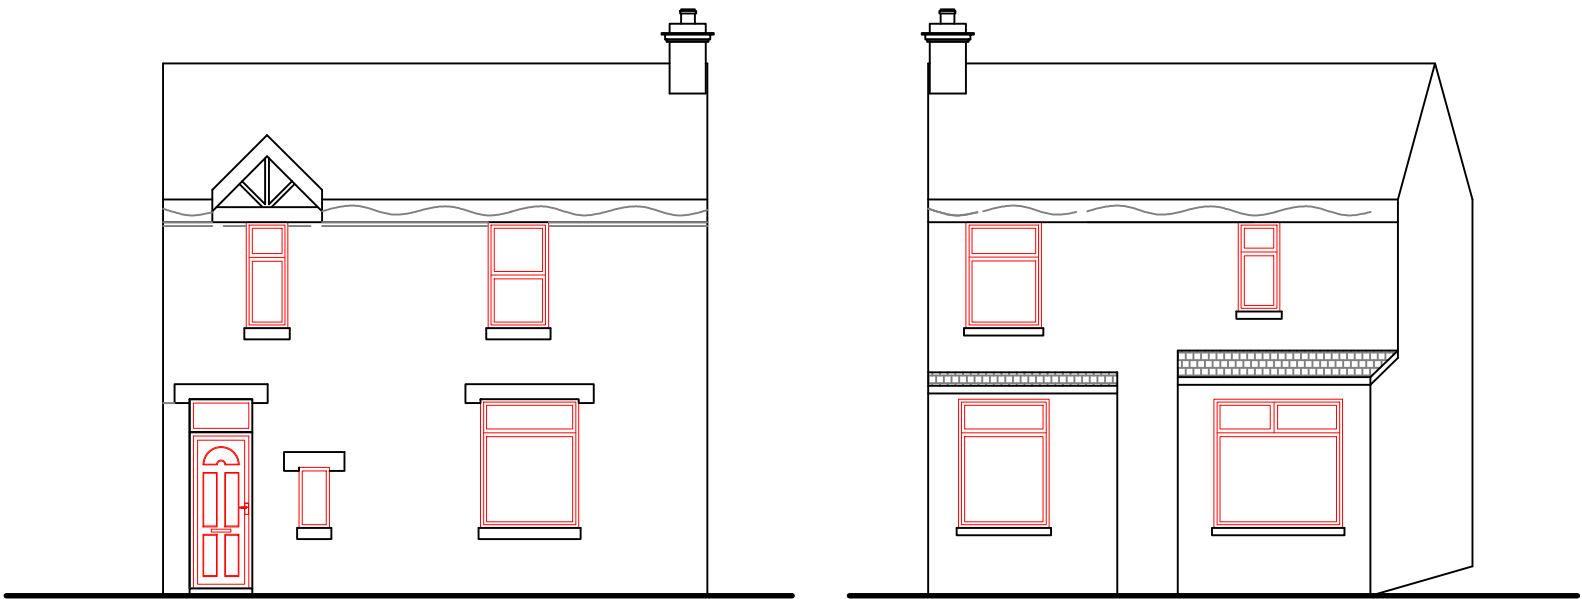

REV	DATE		DRAWN	CHK'D	APPR'D
-----	------	--	-------	-------	--------

Planners & Architects
Professional Planning & Architectural Services

plannersandarchitects@gmail.com

PROJECT:
88 CARLTON AVENUE, MANCHESTER
M14 7NL
CLIENT:

DRAWING TITLE:
EXISTING ELEVATIONS

Status PLANNING	Scale & Paper Size 1:100	Issue date 19/08/2020
Drawing Number BR/04	Revision	