


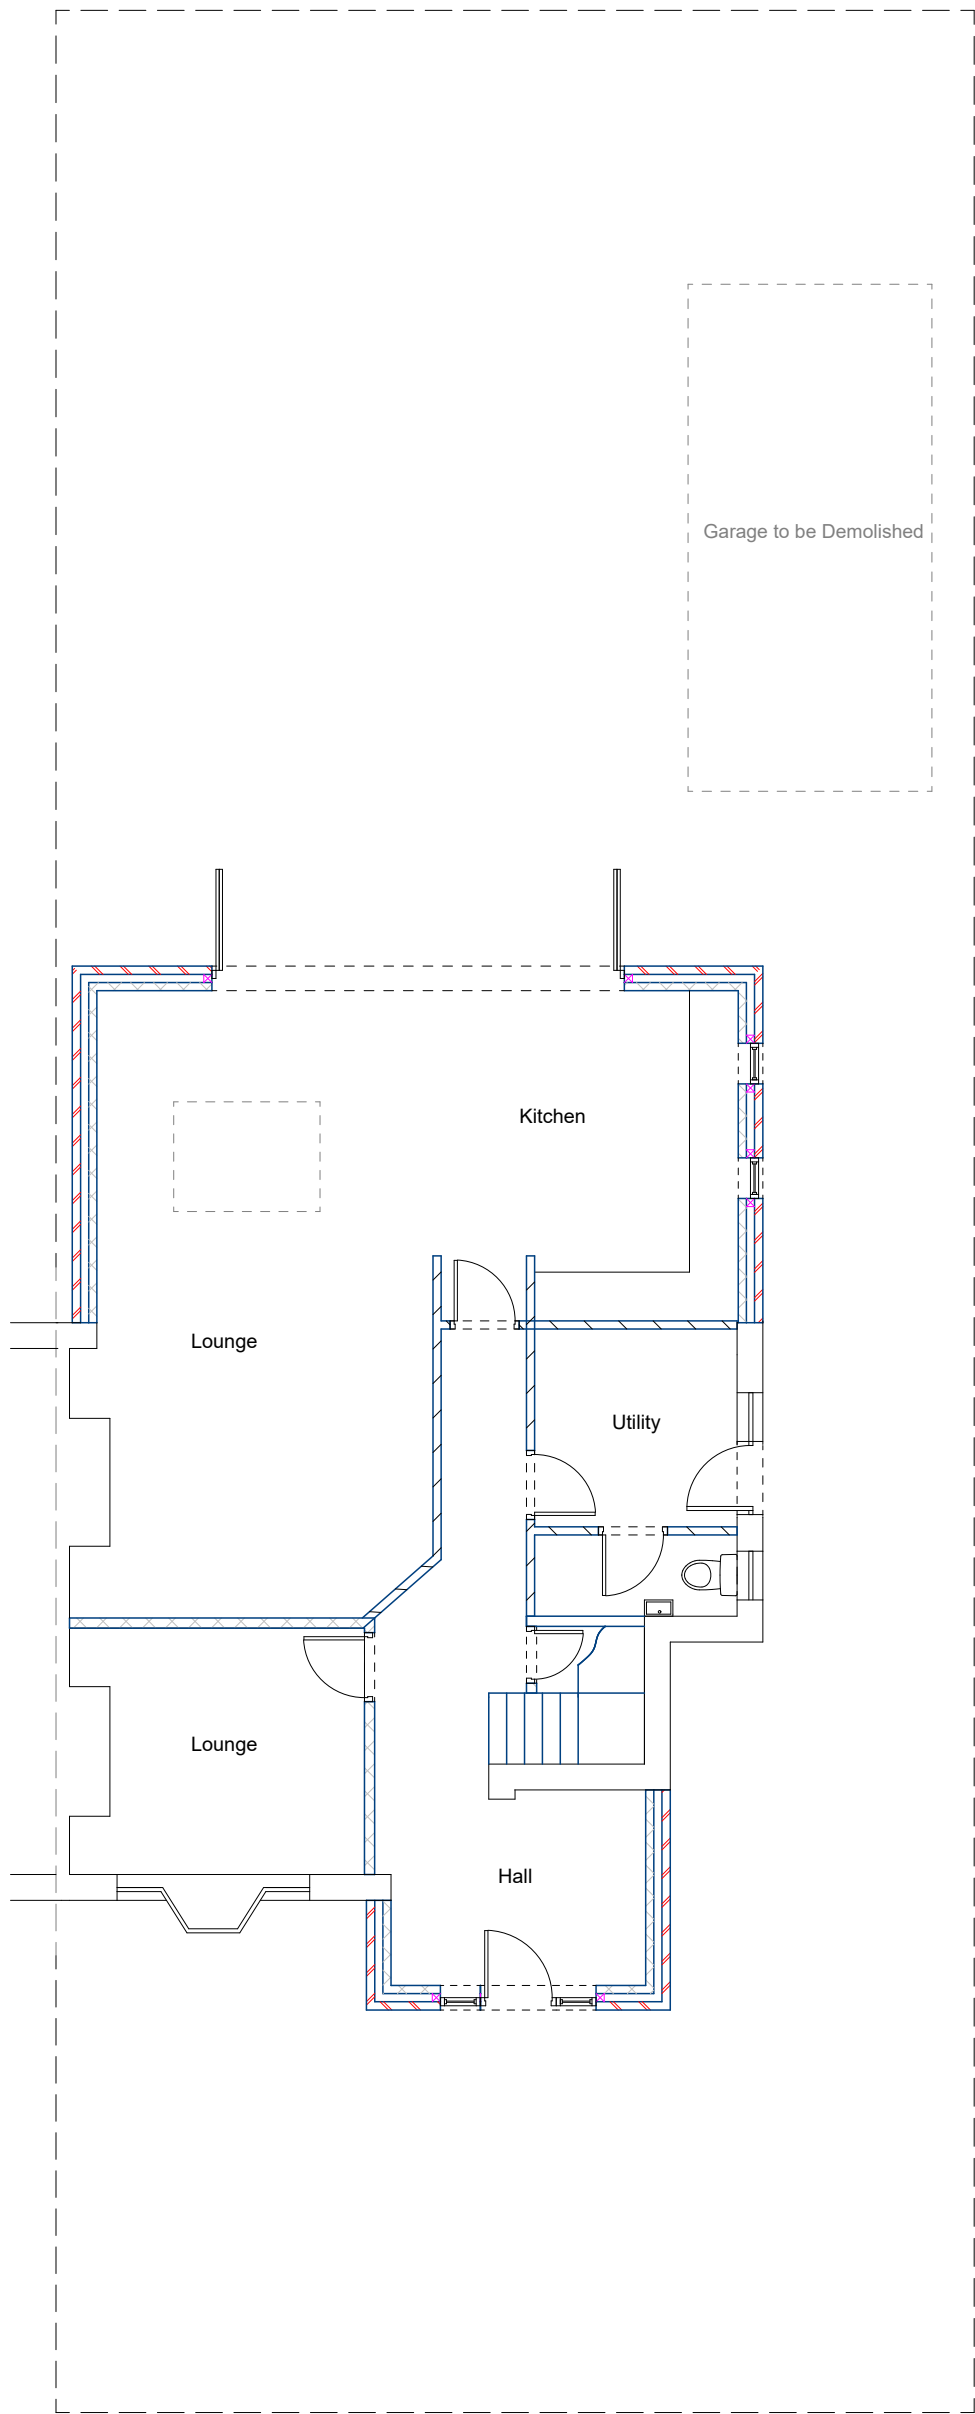

Site Boundary

Garage to be Demolished


Kitchen

Lounge

Utility

Lounge

Hall

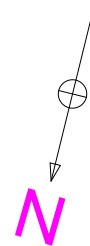

No. 12

No. 8

Ruabon Road

Proposed Front and Rear Extensions to

10 Ruabon Road

Didsbury
Manchester
M20 5LW



Scale 1:100 @ A3 Site Setting Out DWG. 4/4