
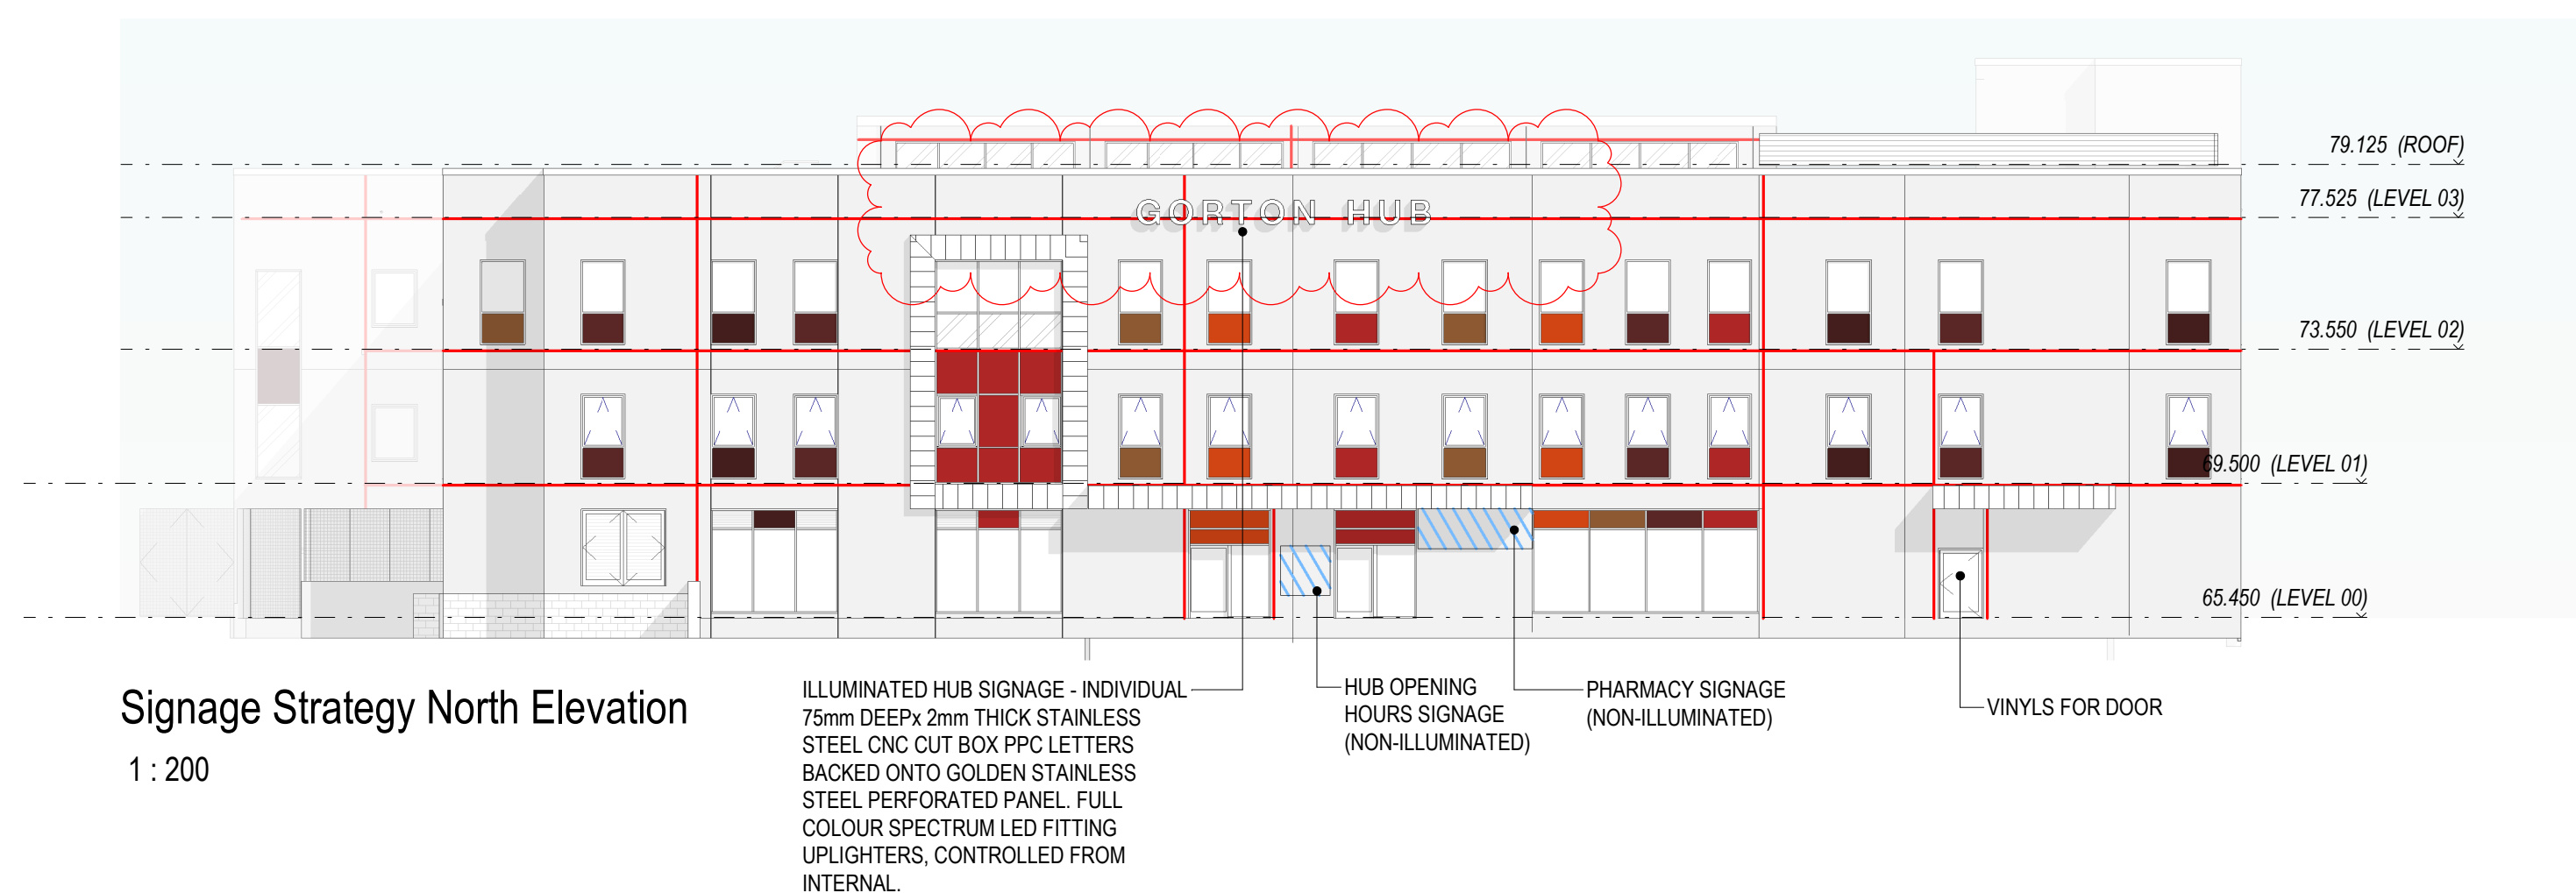
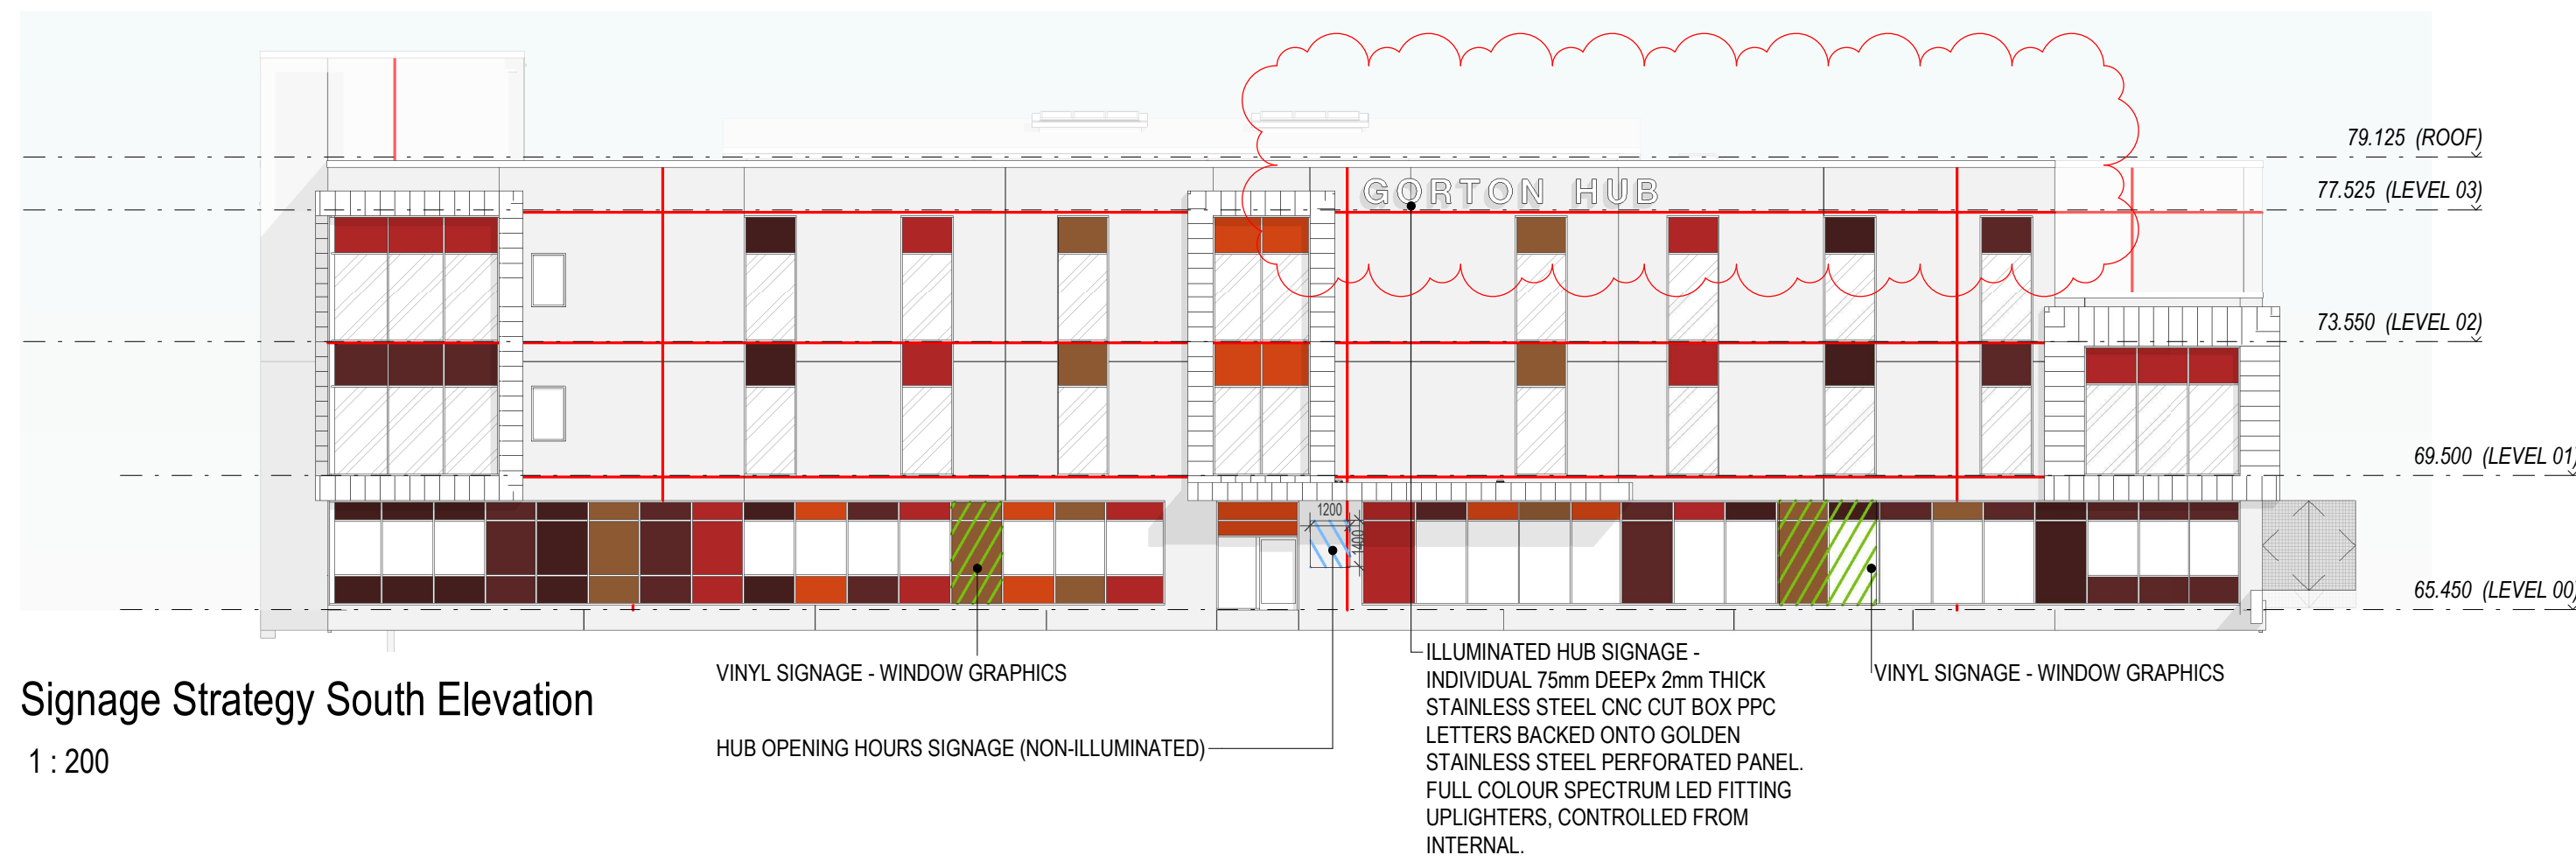


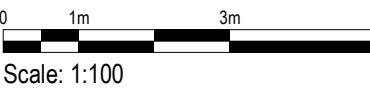

Notes: • This drawing is copyright. • Do not scale dimensions from this drawing. • This drawing is to be read in conjunction with all other relevant drawings. • All discrepancies on this drawing are to be reported to the architect. • Do not modify any element of this drawing. • Use drawing only for purpose(s) issued. • This drawing may contain colour.	North Point 
Key Plan	
Hazard 	HAZ-xx To warn of significant hazards or information that is unusual To be read in conjunction with all other consultant's information Refer to CDM Schedule XXXX-BB-WB-XX-SHA-A-200-0000

The following external model files are included within this drawing:

C04	16/03/22	Signage wording updated	KA	TK
C03	28/10/21	Signage wording updated	KA	TK
C02	20/10/21	Updated following ground floor changes	KA	TK
C01	29/07/21	Issued for construction.	JW	TK
P01	24/07/19	Signage Strategy Updated	KA	TK
Rev	Date	Revision Notes	Drawn	Reviewed