
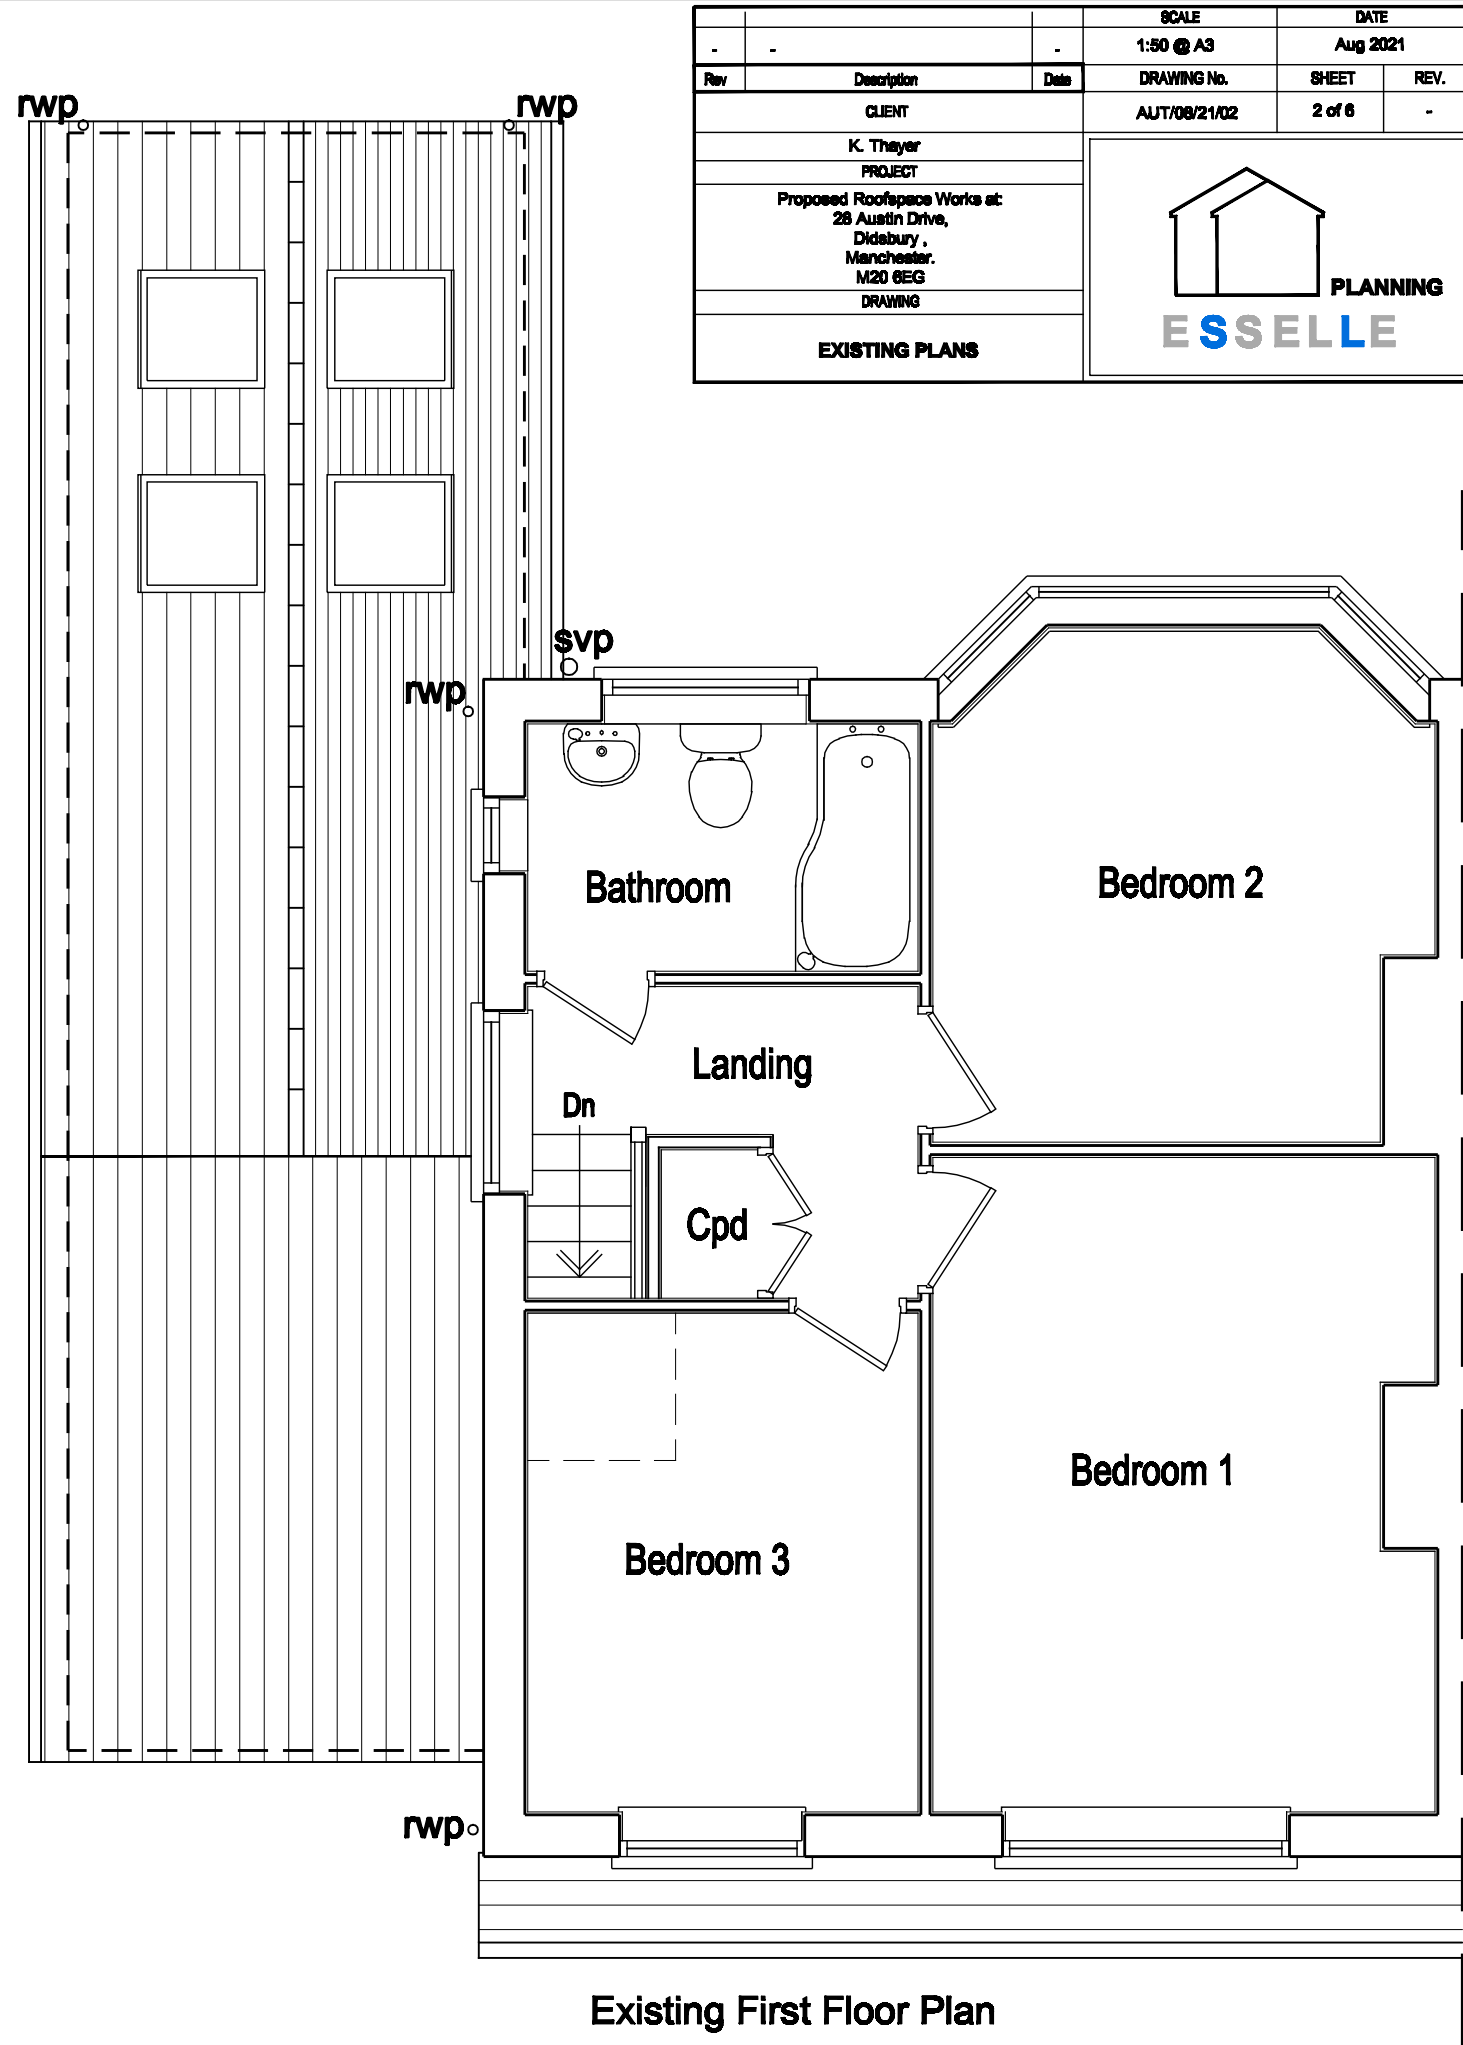
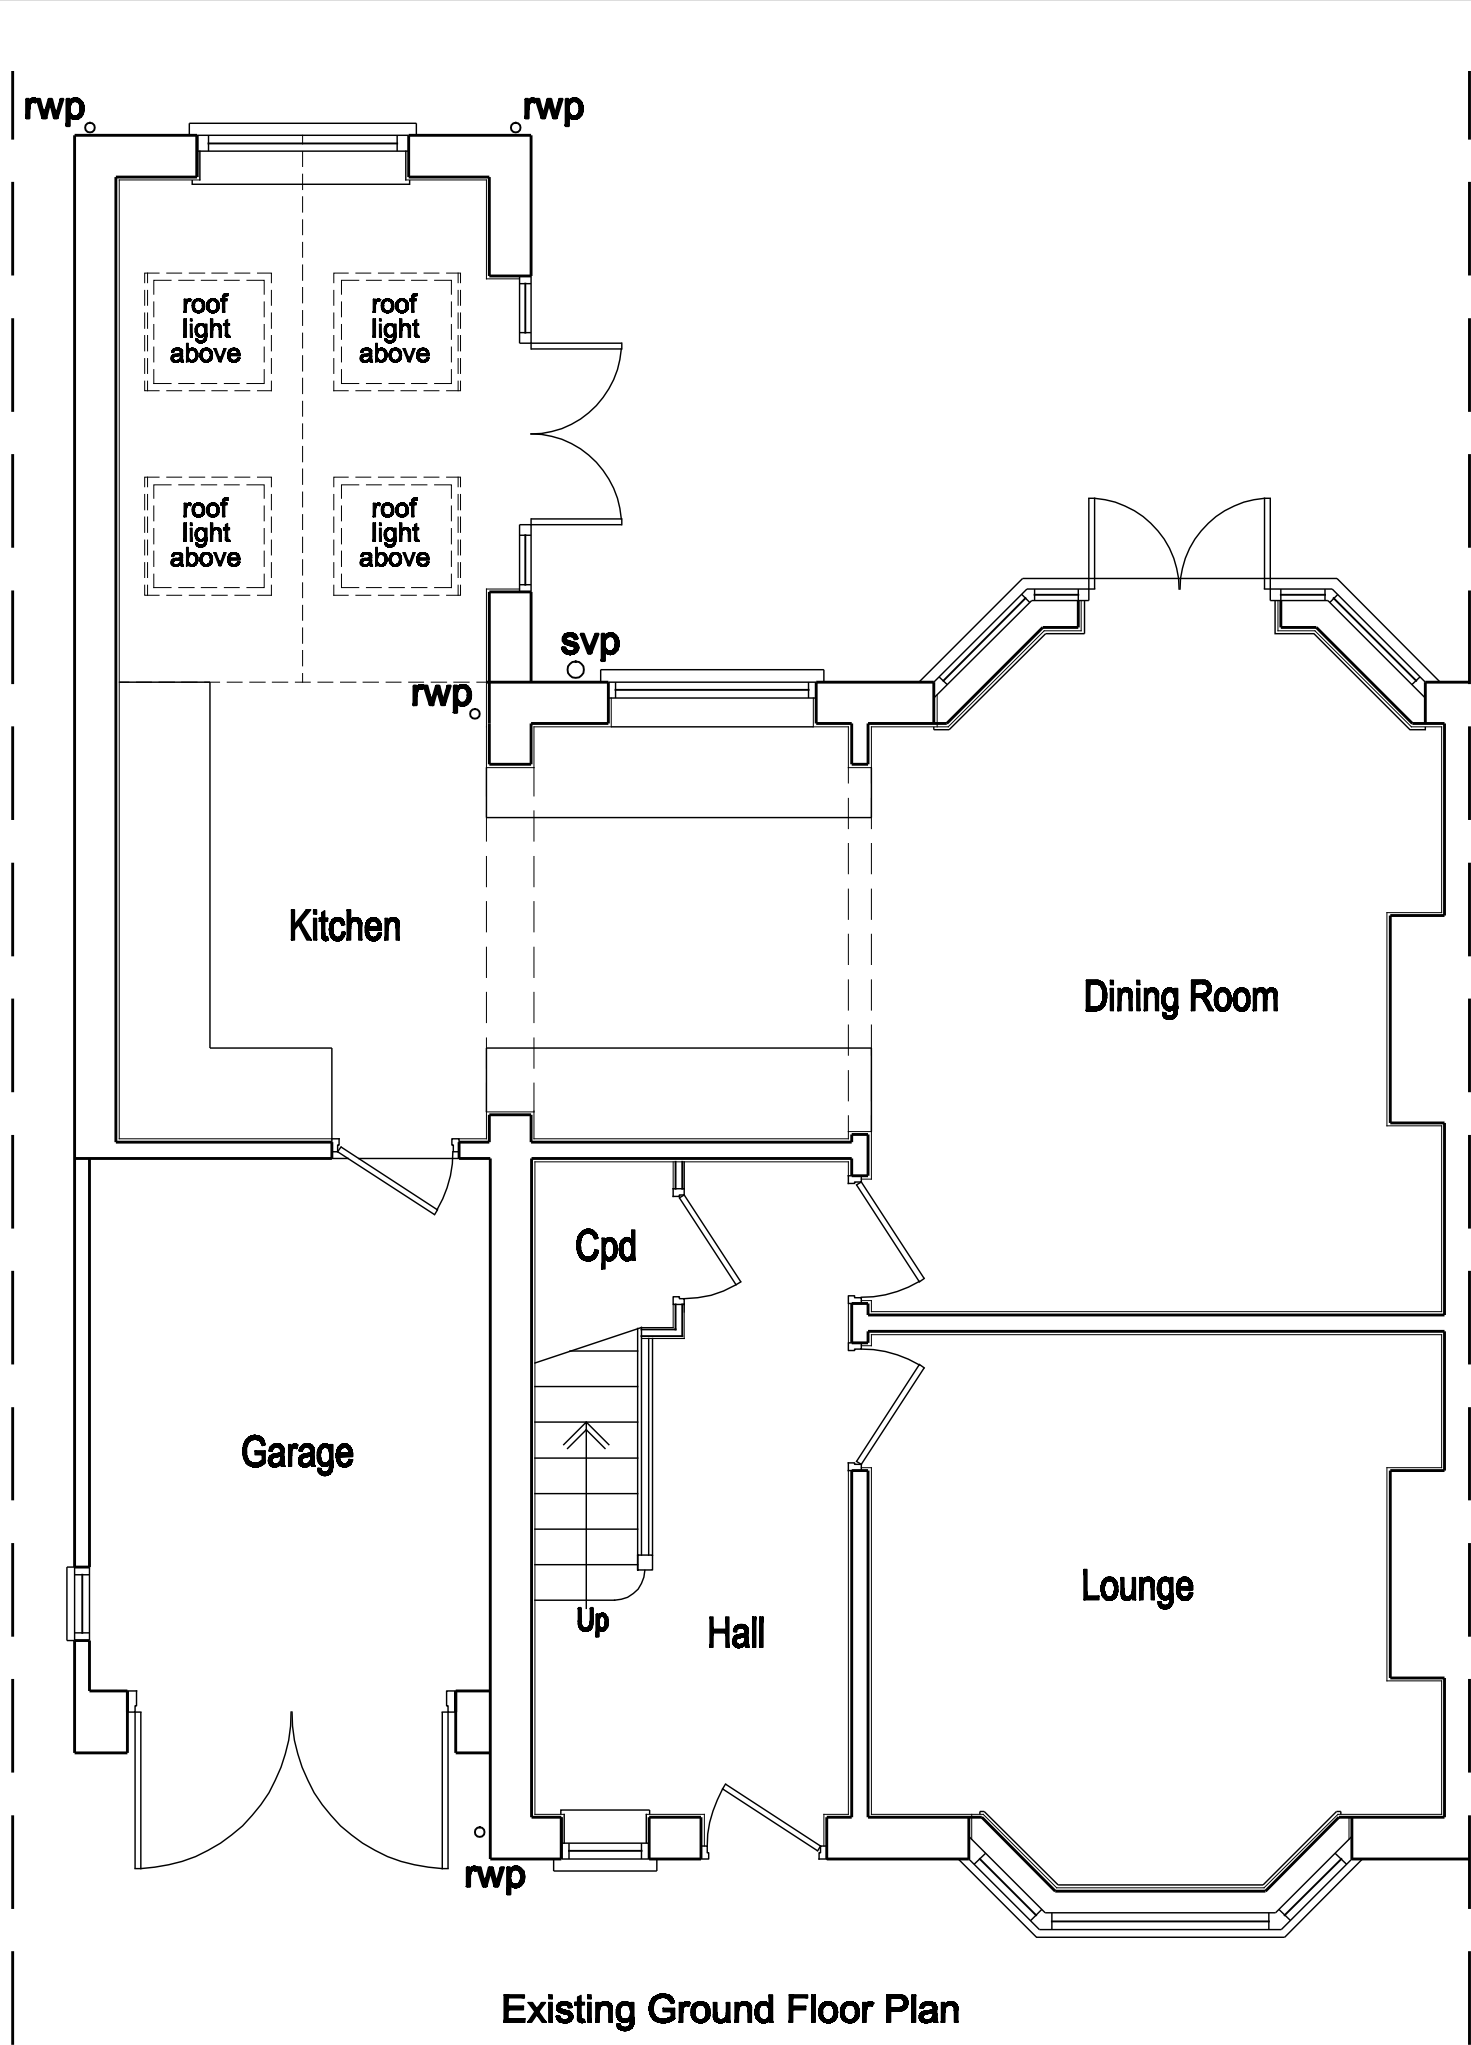


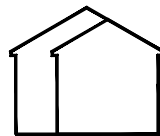

			SCALE		DATE	
			1:50 @ A3		Aug 2021	
Rev	Description	Date	DRAWING No.		SHEET	REV.
CLIENT			AUT/08/21/02		2 of 6	-
K. Thayer			ESSELLE PLANNING			
PROJECT						
Proposed Roofspace Works at: 28 Austin Drive, Didsbury , Manchester, M20 6EG						
DRAWING						
EXISTING PLANS						