

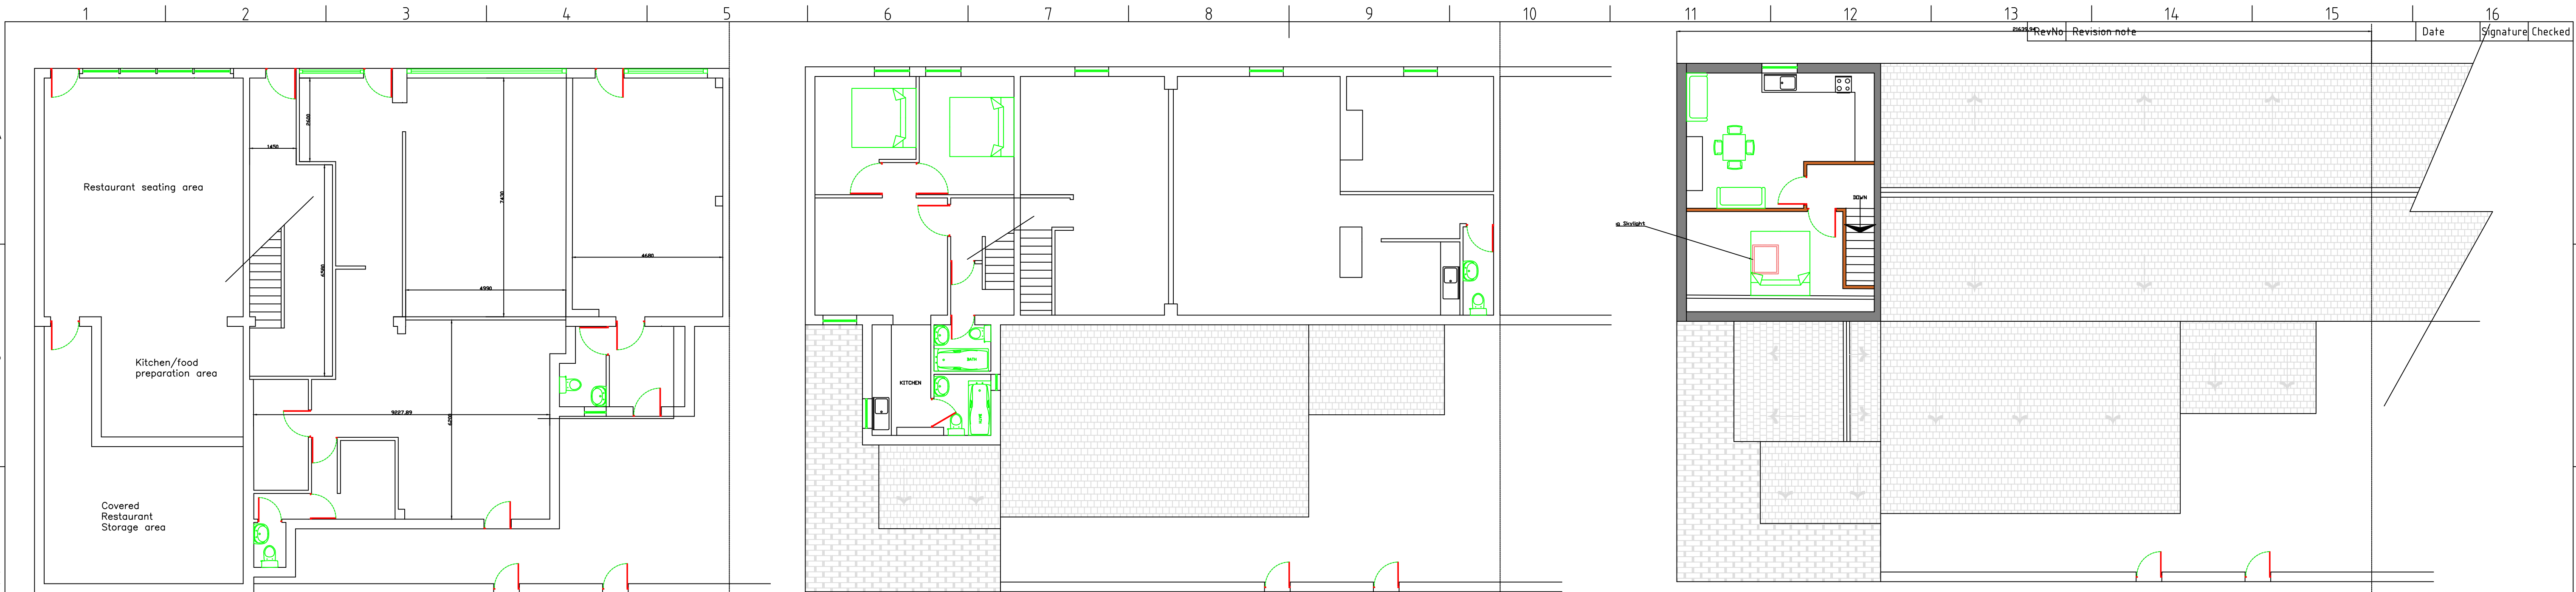
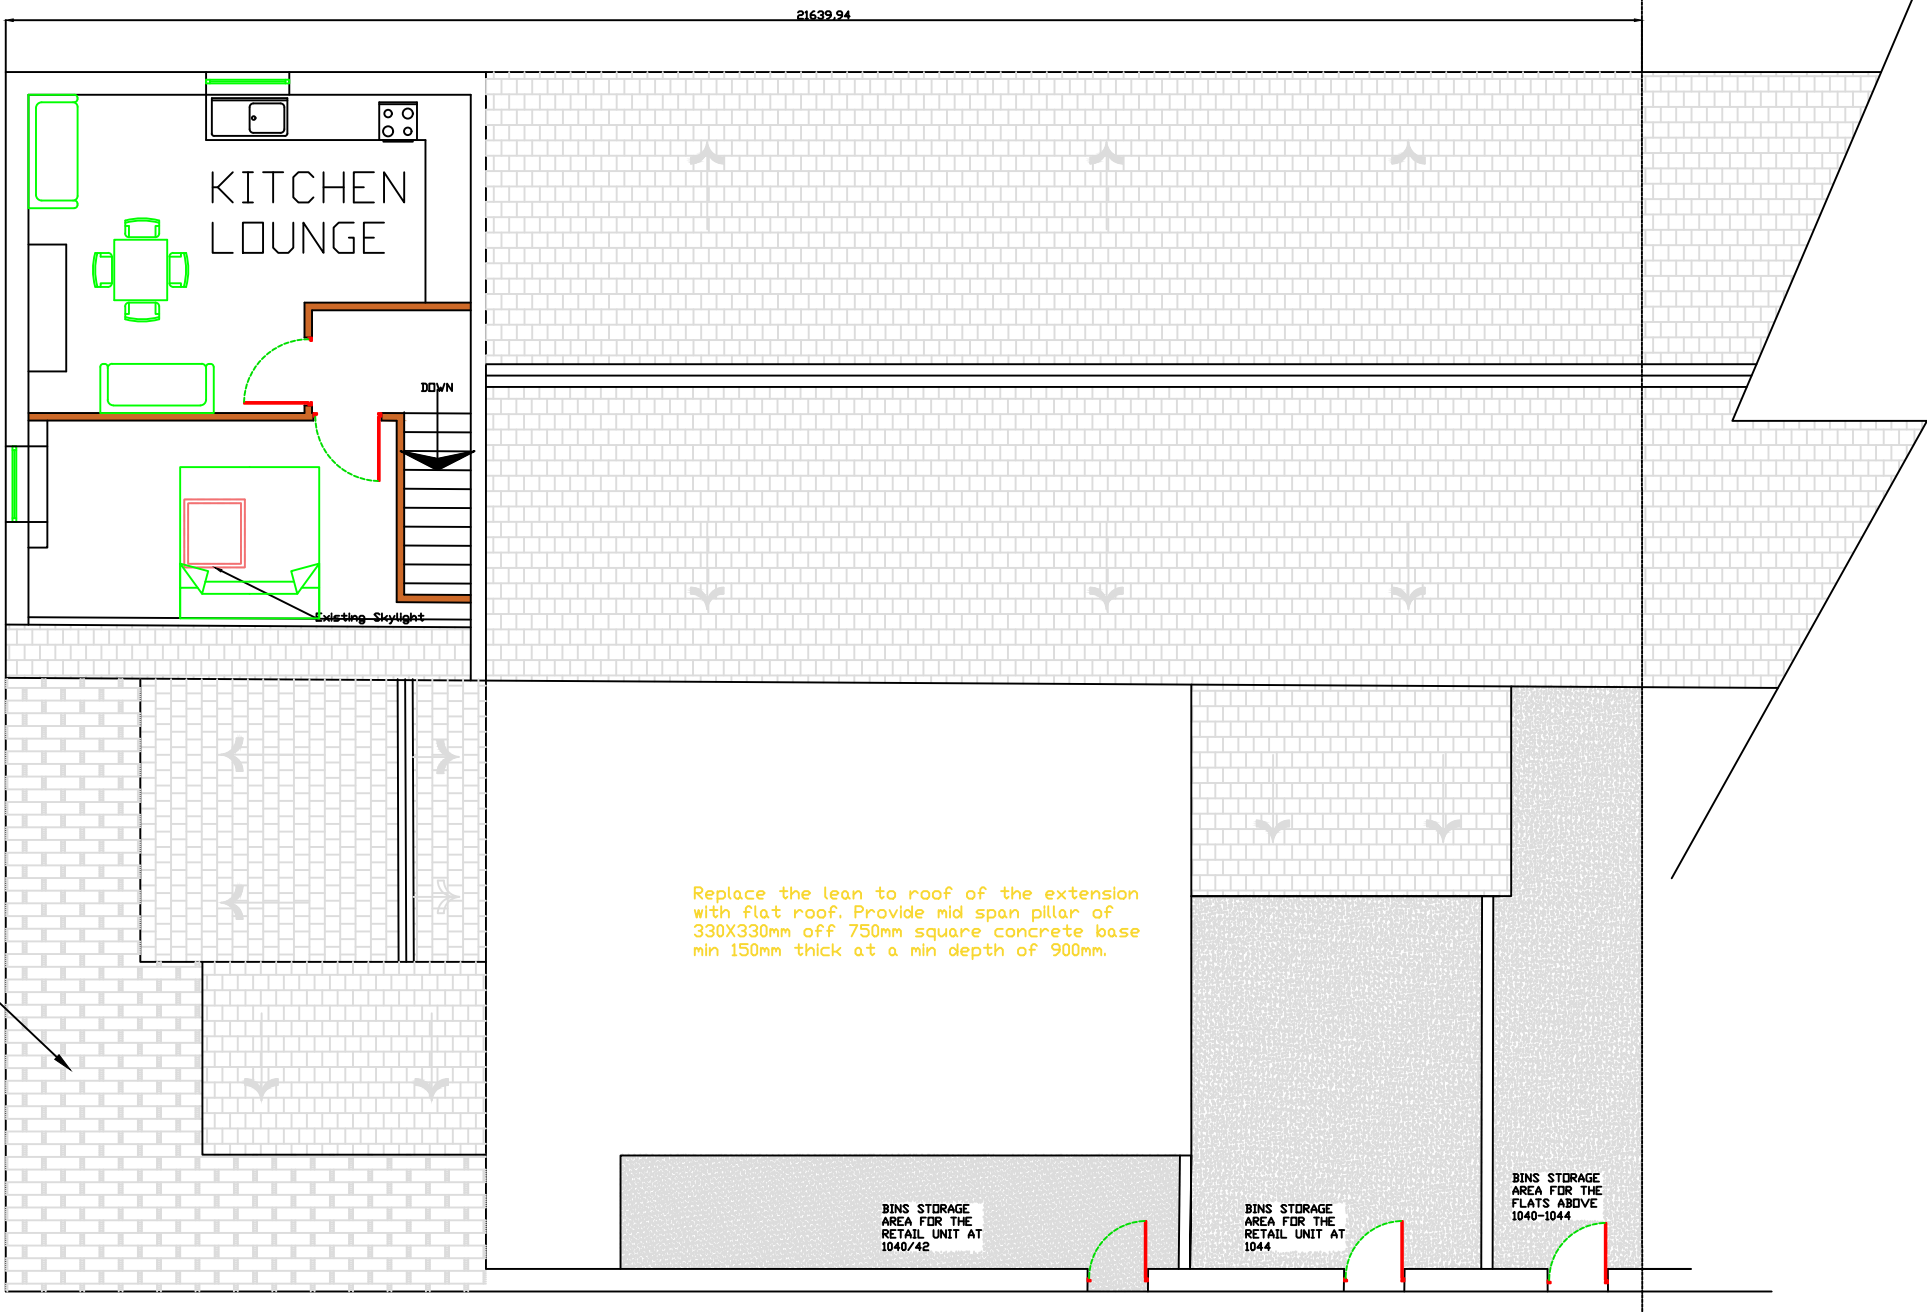


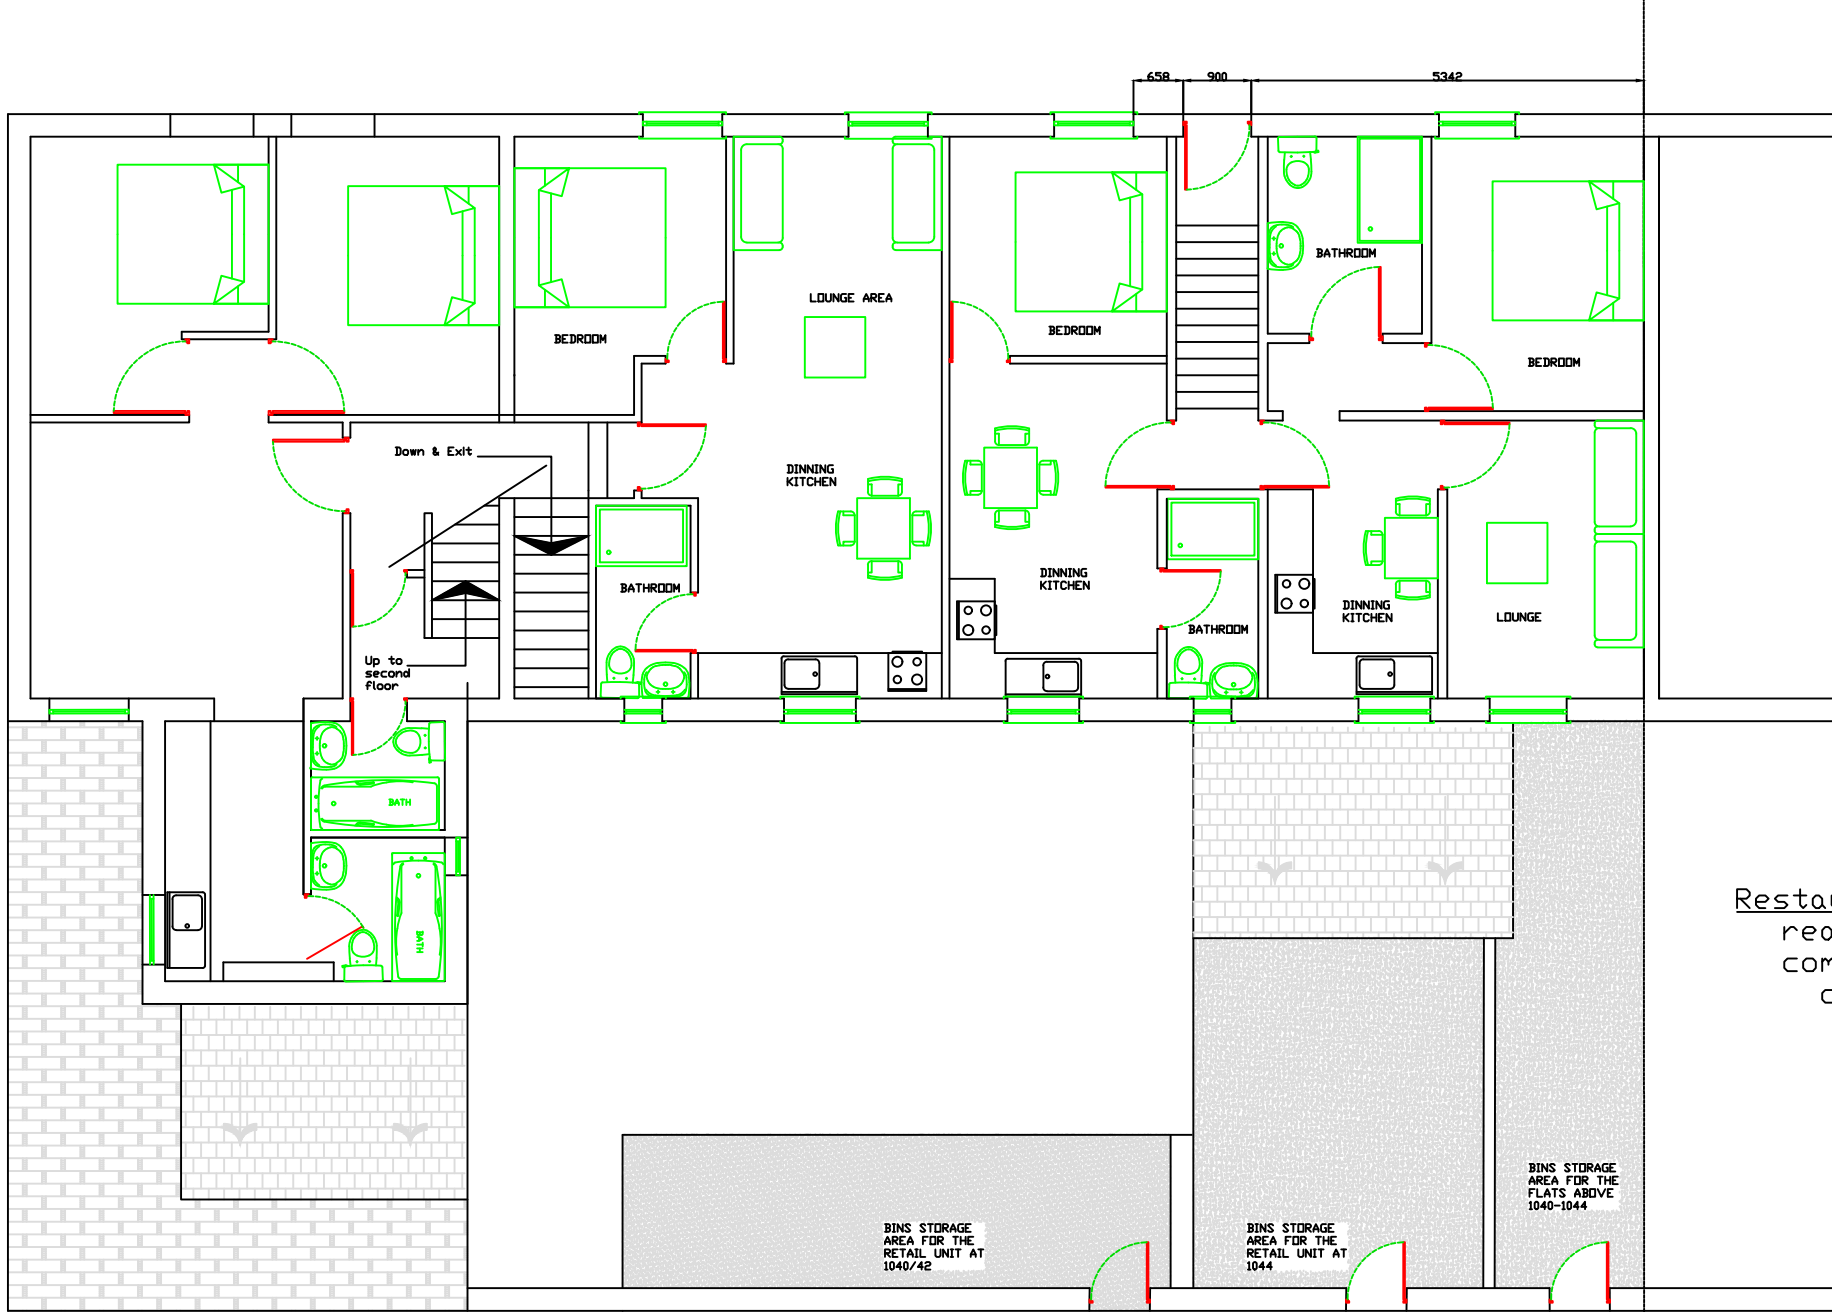

Existing Ground Floor level of 1038-1042

Existing First Floor level of 1038-1042





Existing Second Floor level of 1038

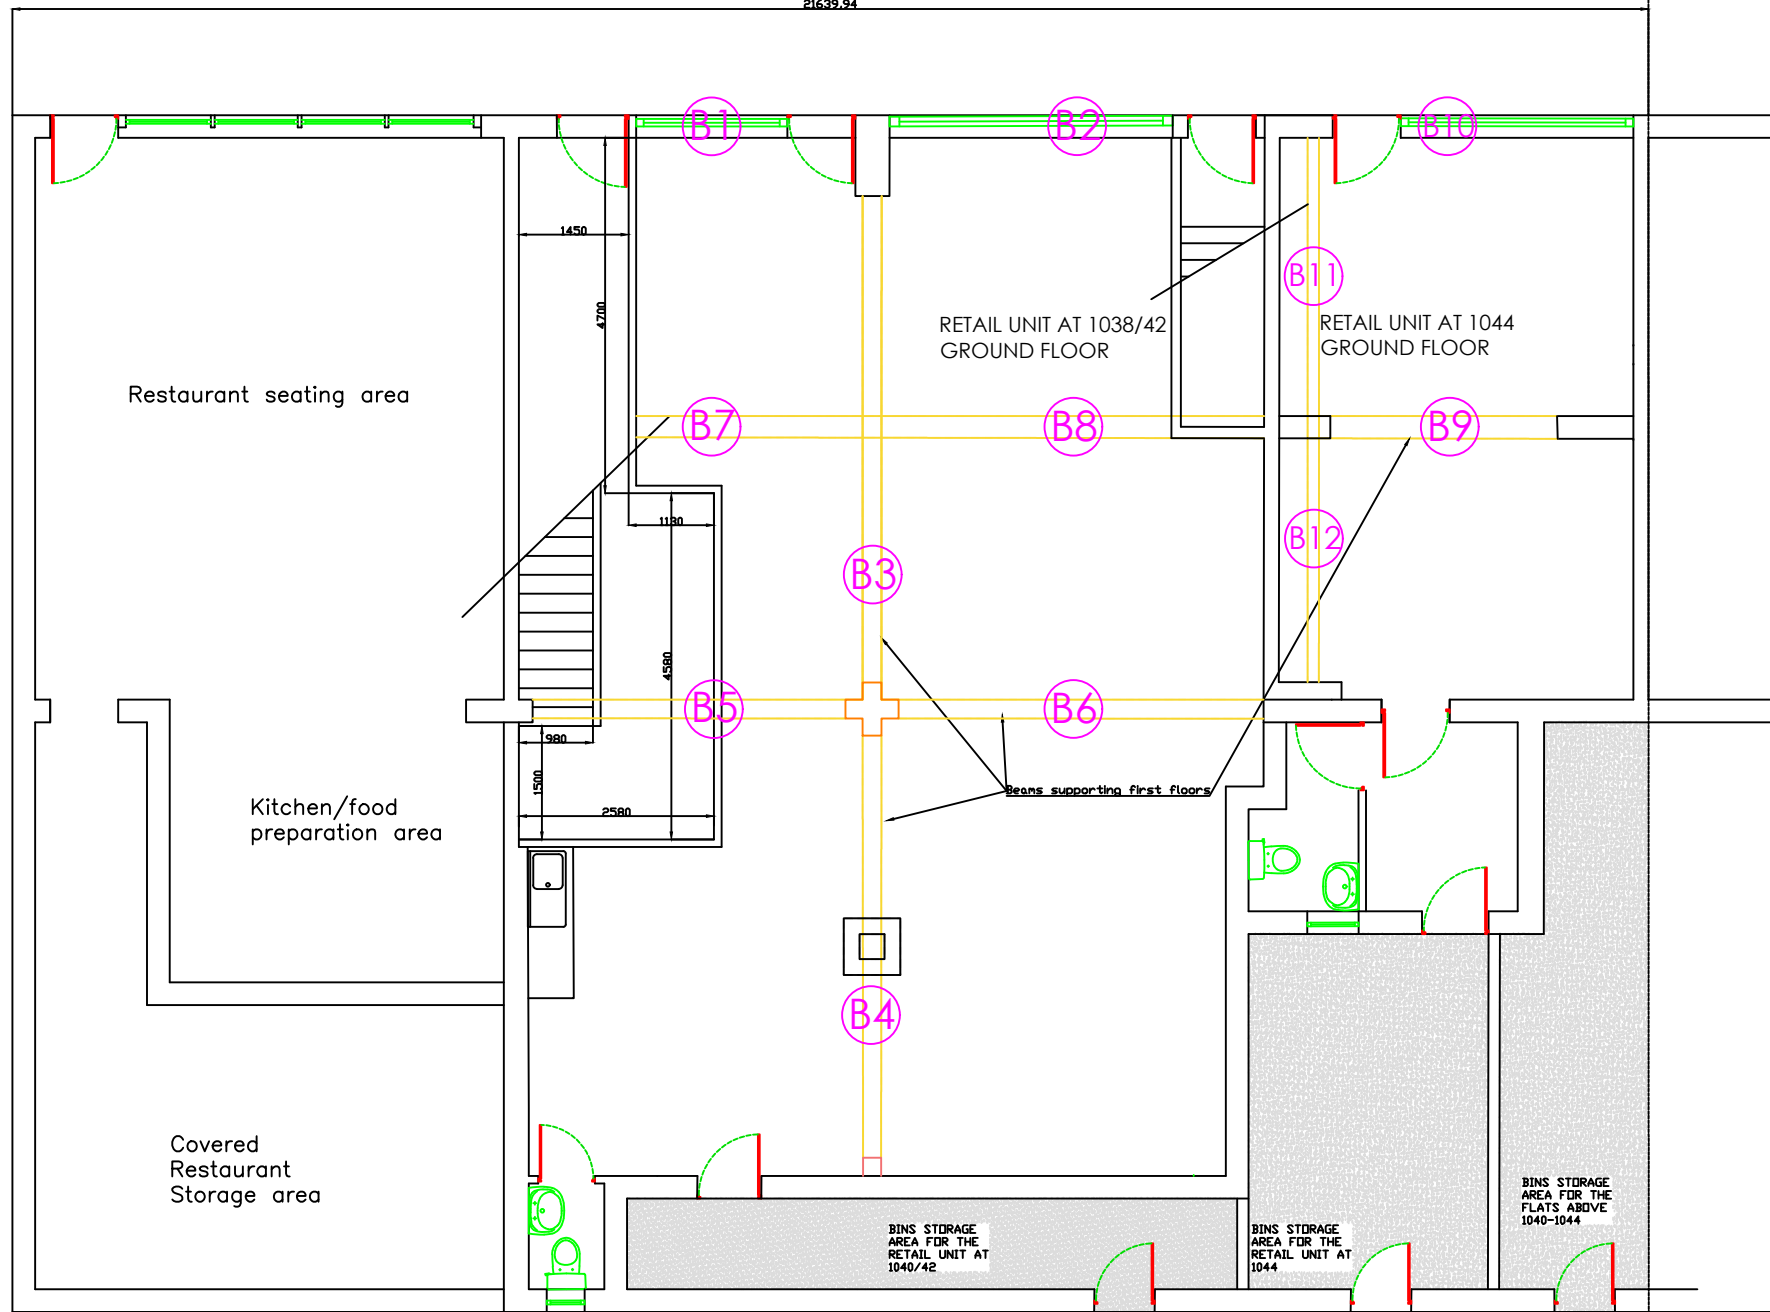

Proposed Ground Floor level of 1040-1044 (no change to 1038)

Proposed First Floor level of 1040-1044 (no change to 1038)

Proposed Second Floor level of 1038 (no change)

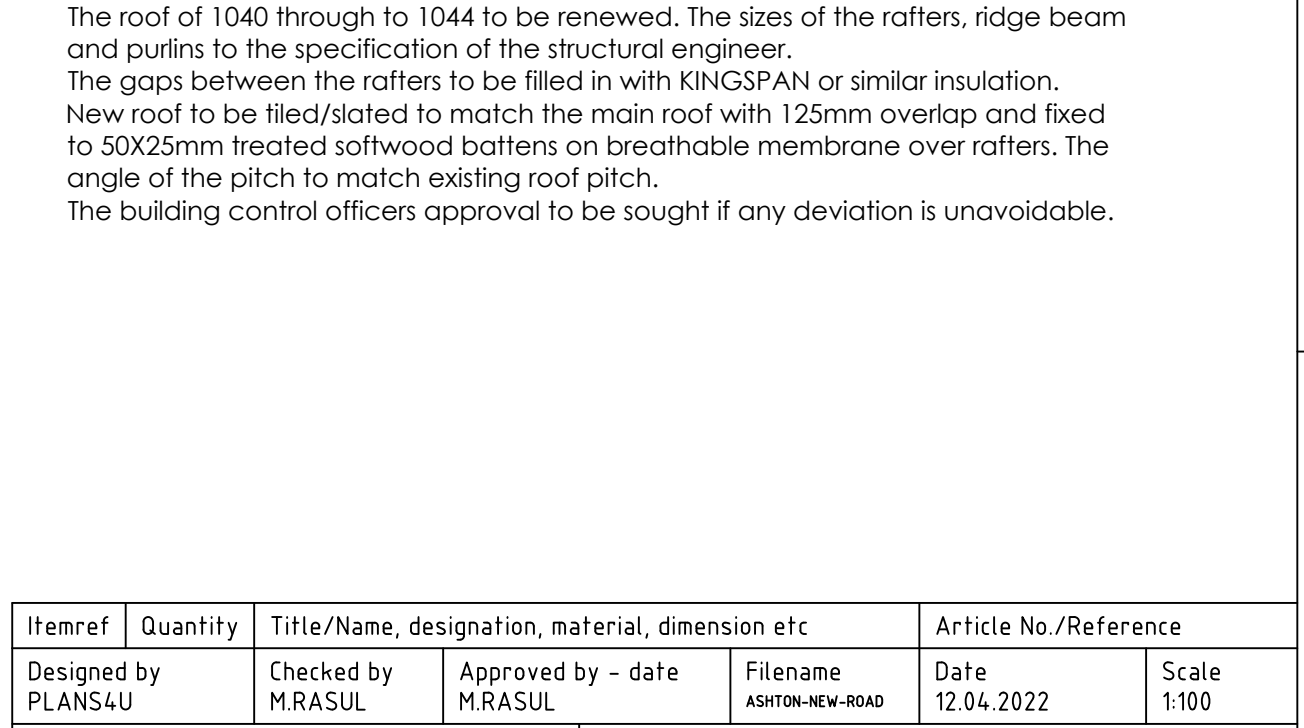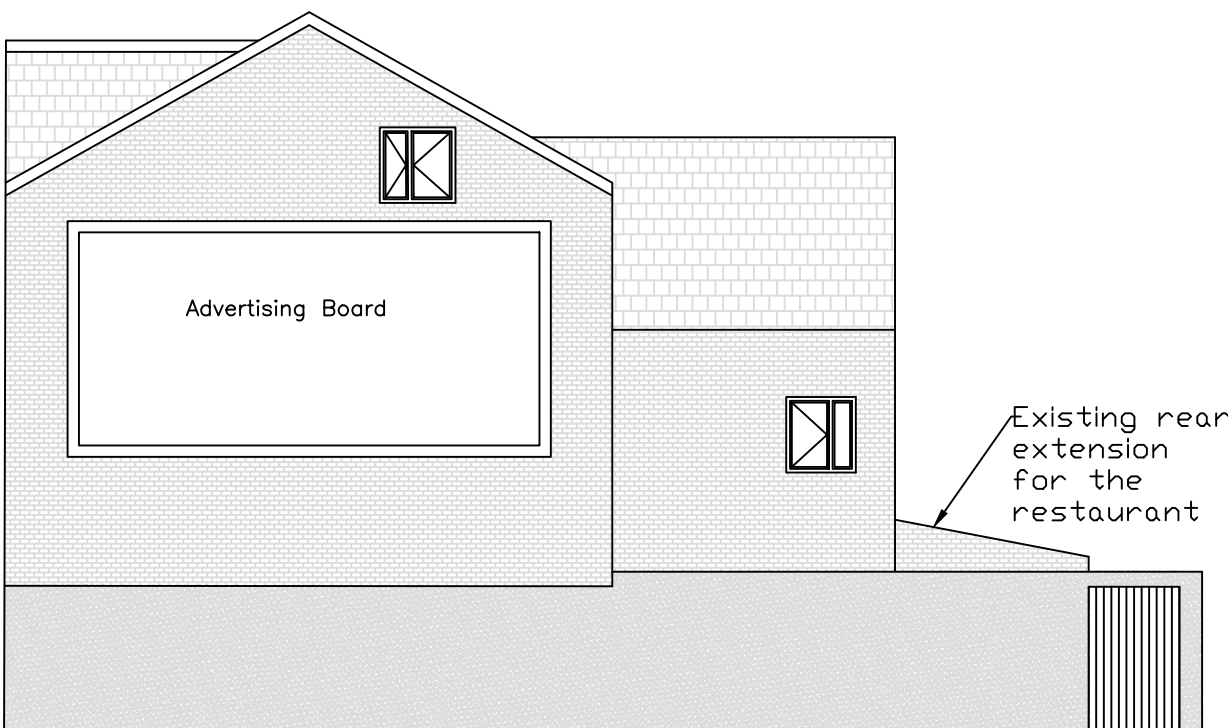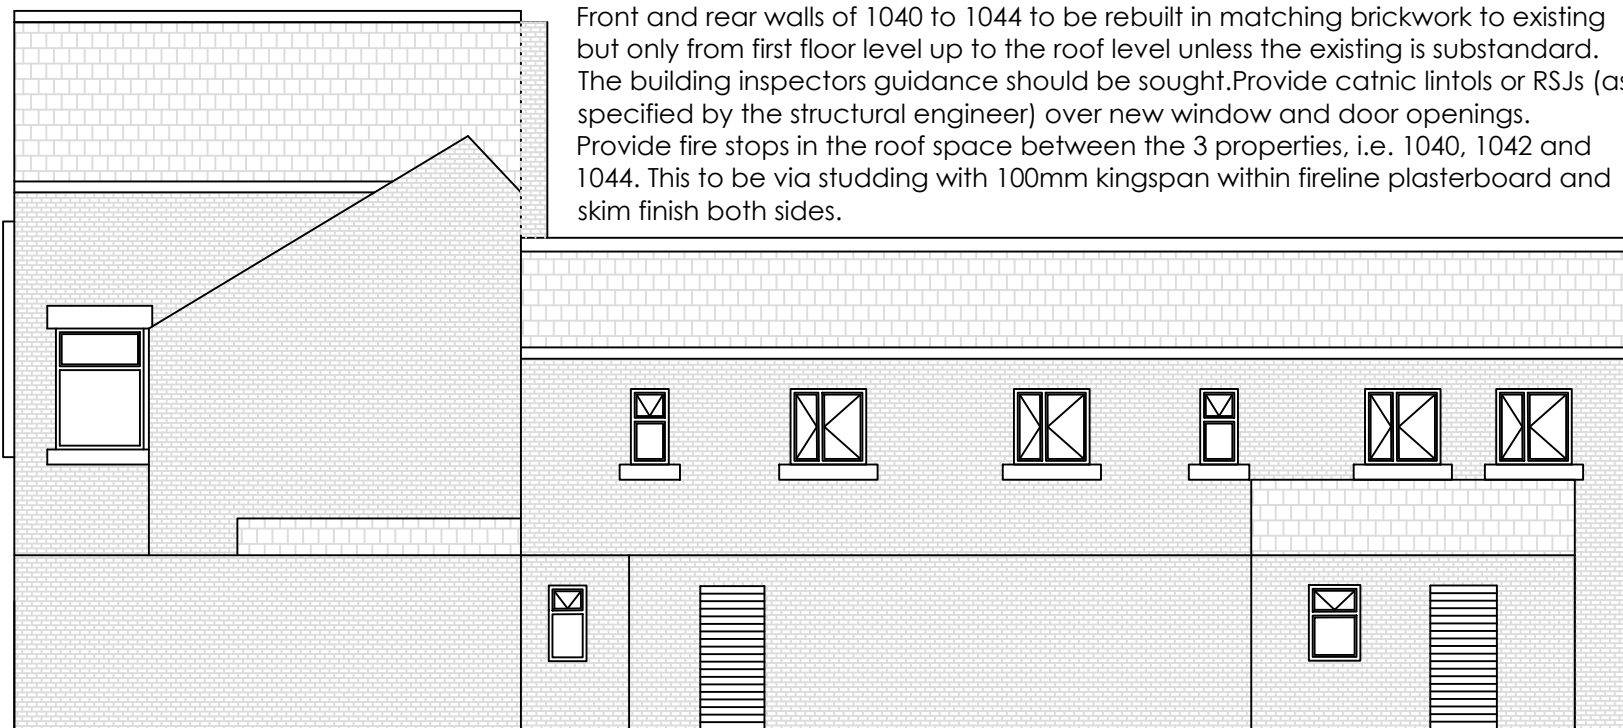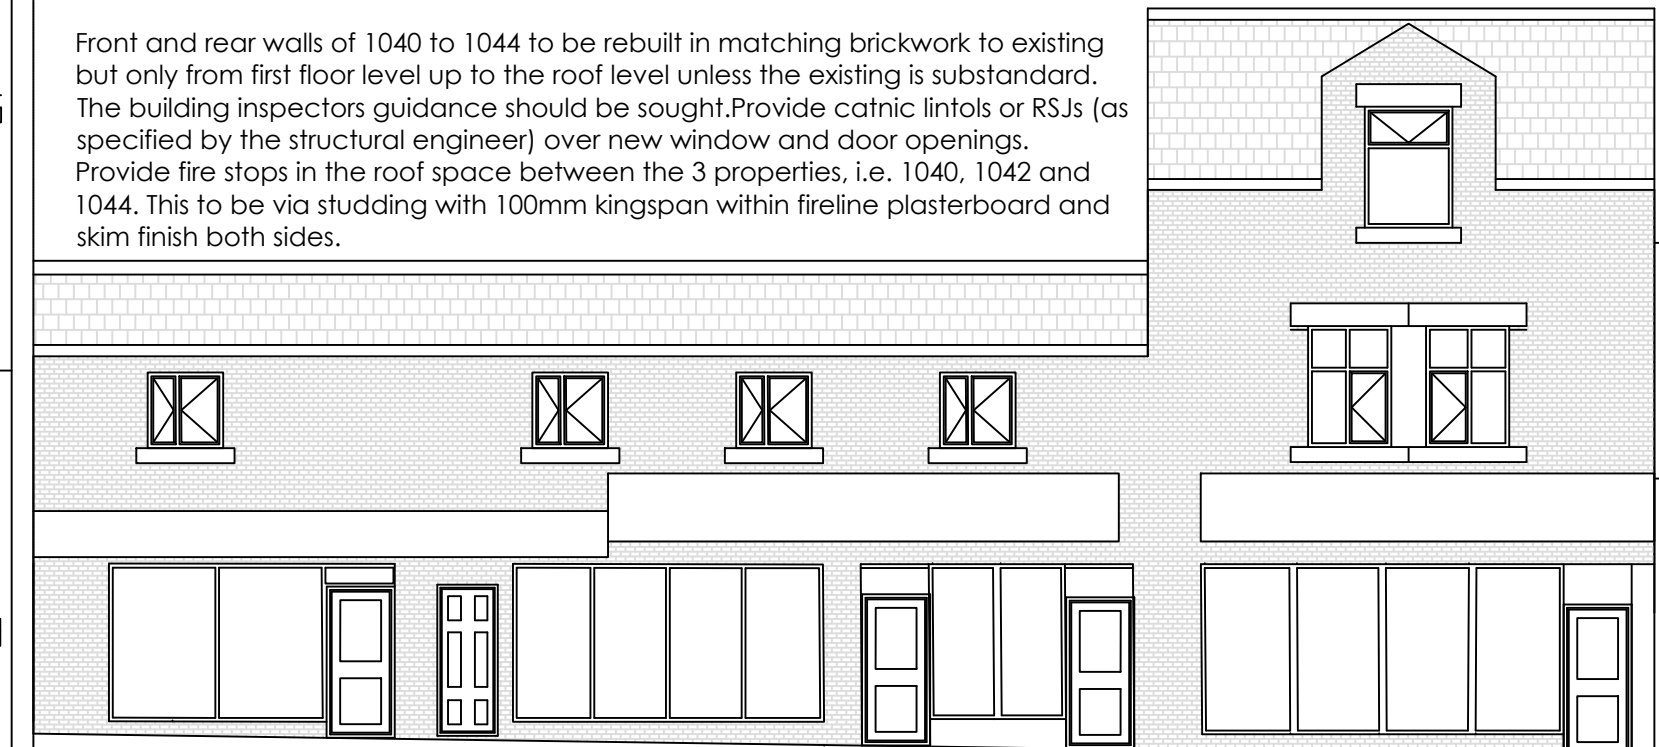

Proposed Front View of 1038-1044 Ashton New Road

Proposed Rear View of 1038-1044 Ashton New Road without the boundary wall of 1040-1044

Proposed End View of 1038 Ashton New Road

Itemref	Quantity	Title/Name, designation, material, dimension etc			Article No./Reference	
Designed by PLANS4U	Checked by M.RASUL	Approved by - date M.RASUL	Filename ASHTON-NEW-ROAD	Date 12.04.2022	Scale 1:100	
Mrs. Janet Giang			REFURBISHMENT			
1038-1044 Ashton New Road, Manchester, M11 4PE			0001			Edition EDITION
						Sheet ONE