


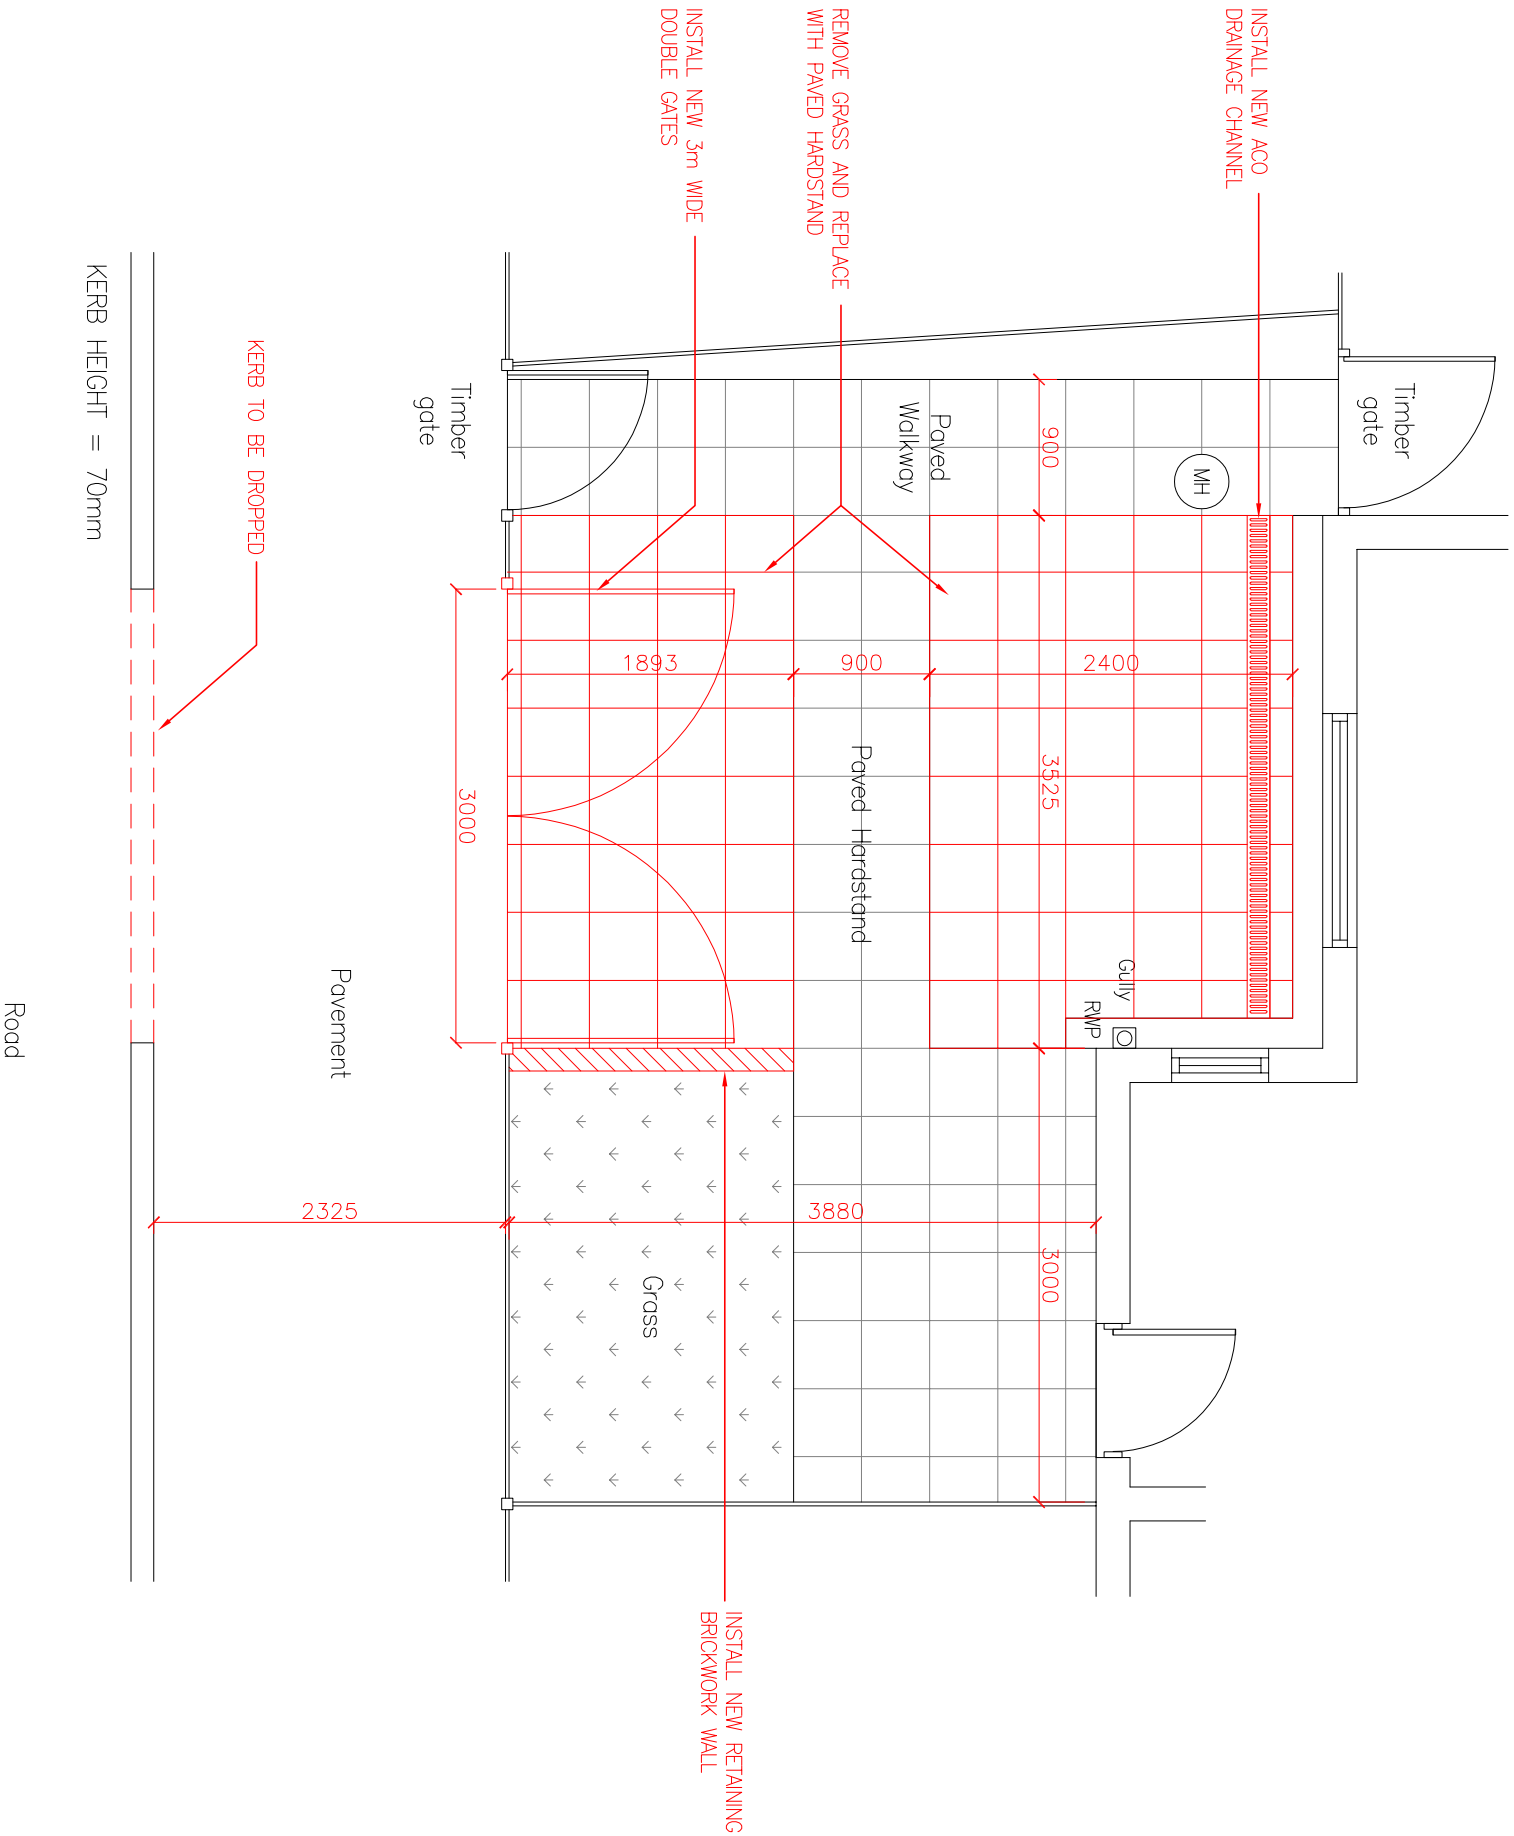

PROPOSED FRONT GARDEN PLAN

REV	DESCRIPTION	DATE	BY	CHK	
Project:					
8 Middlesex Road, Manchester					
Drawing Title:					
Proposed Front Garden Layout					
Drawing No.:					
114-002					
Scale @ A3					
1:50	Revision:	Status:	Drawn By:	Date:	
	.		AU	09/06/21	