


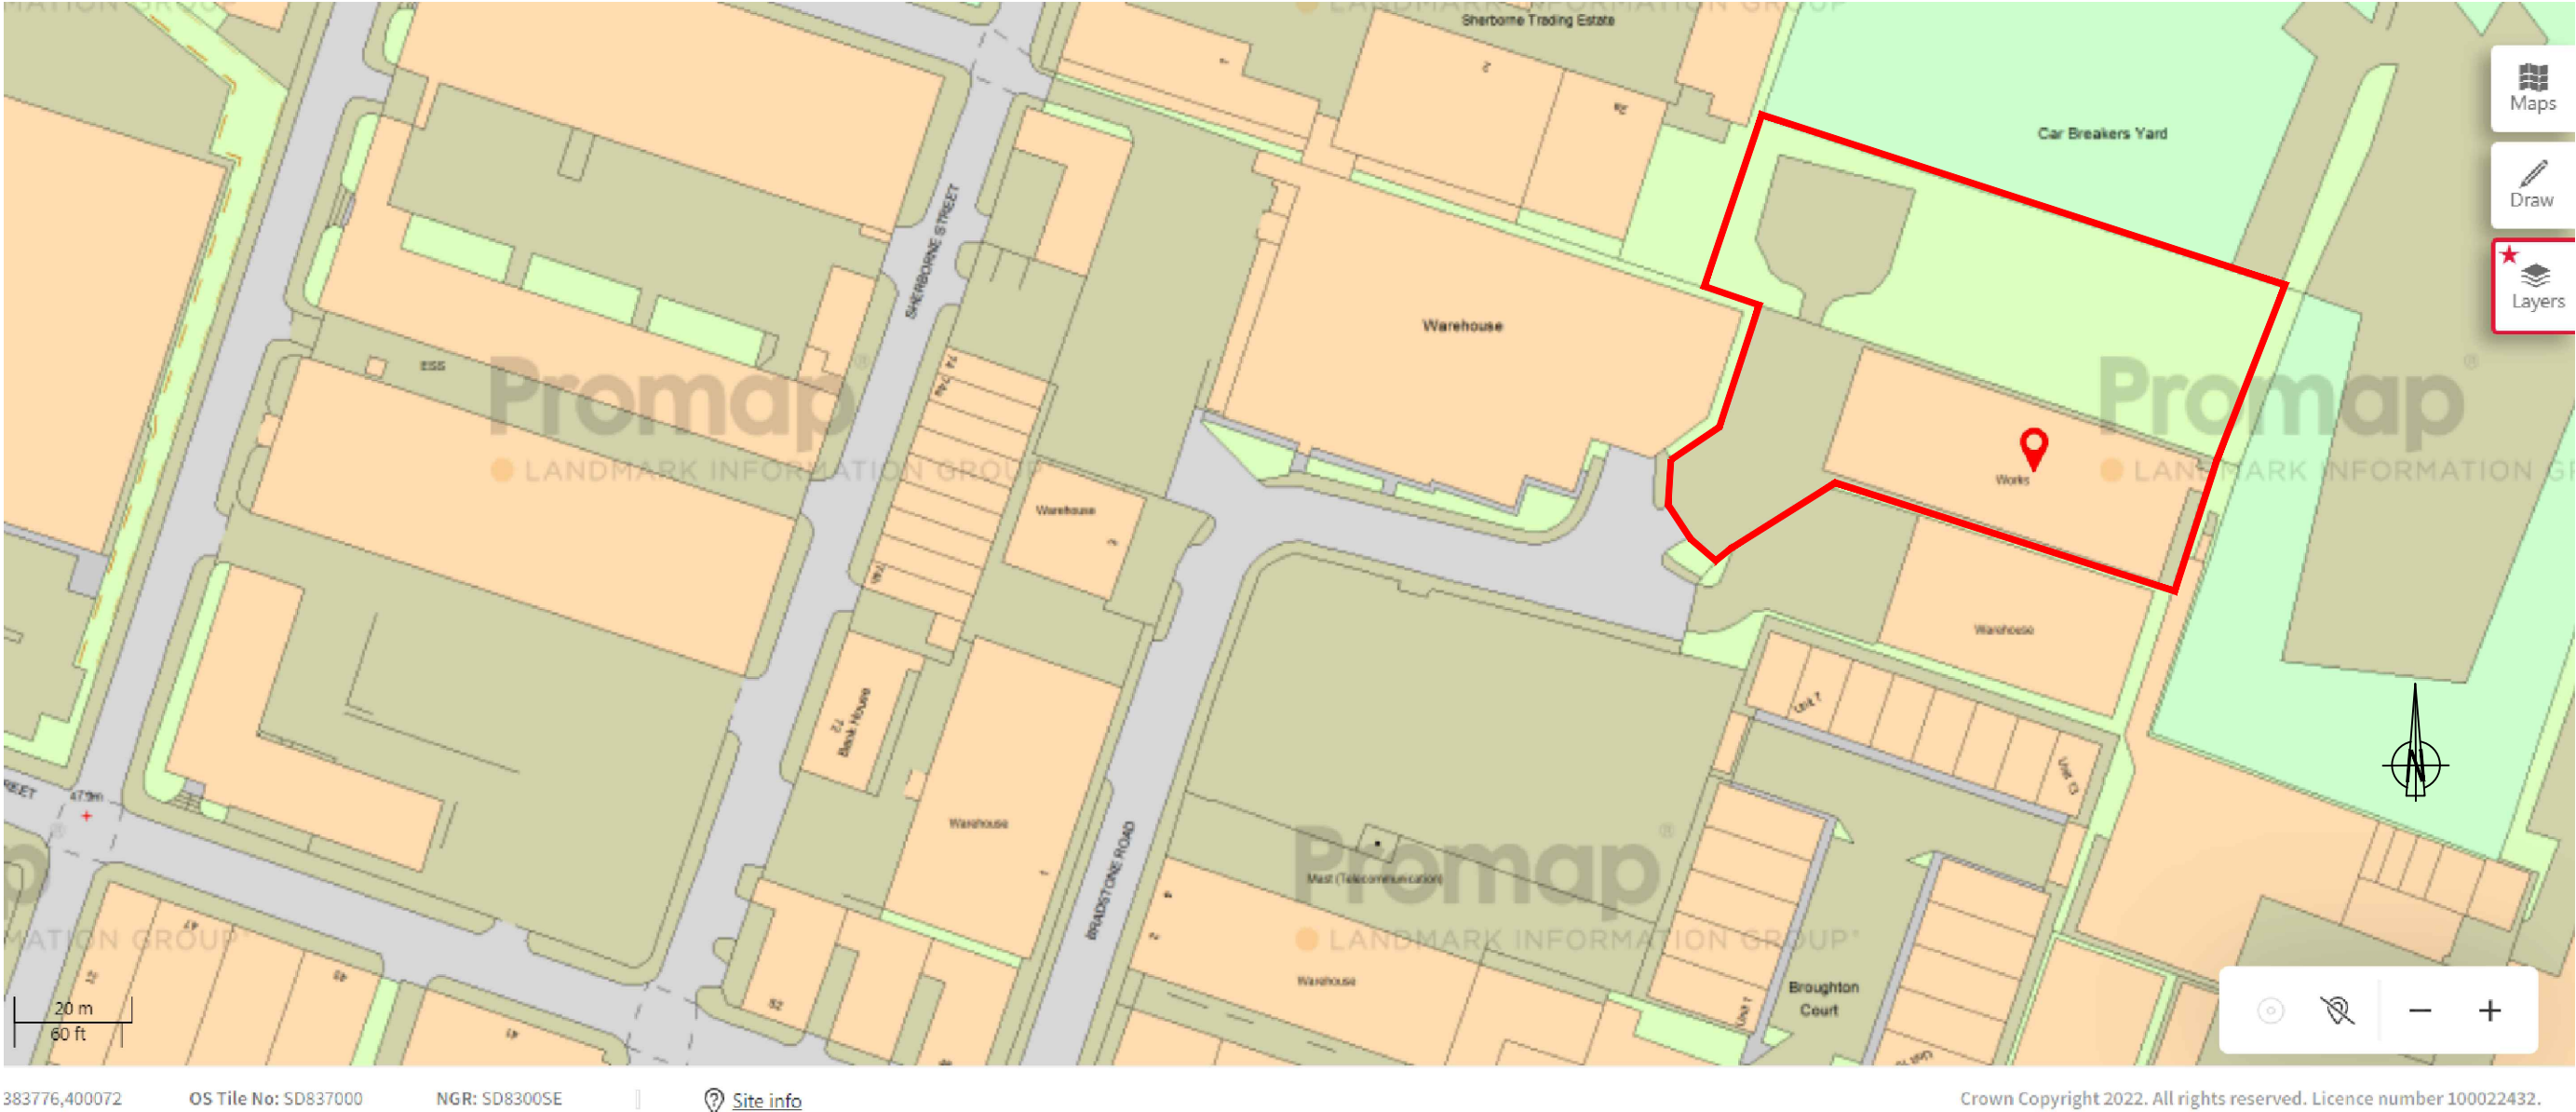

383776,400072 OS Tile No: SD837000 NGR: SD8300SE [Site info](#) Crown Copyright 2022. All rights reserved. Licence number 100022432.

LOCATION PLAN
PROPOSED WHOLESALE RETAIL WAREHOUSE AT 7, BRADSTONE STREET

SCALE 1:250 @ A3



FOB Design (UK) Ltd
72A Water Lane,
Wilmslow, Cheshire. SK9 5BB
01625 251644
office@fob-design.com www.fob-design.com

REV	DATE	DRAWN BY
Copyright of fob design (UK) Ltd, all rights reserved. All information contained within this drawing remains the property of fob design. The information should not be reproduced in whole or part or modified without written consent of fob design. No information within this drawing should be modified or deleted or passed onto third parties without written consent of fob design. Do not scale from drawing.		
ME AT MY PROPERTY LTD		
7 BRADSTONE STREET, MANCHESTER		
PROPOSED WHOLESALE RETAIL DEVELOPMENT		
LOCATION PLAN		
Drawn	NP	Status PL
Checked	IM	Original A3
Date		APR 22
Scale		1:1250@A3
PL 01		