


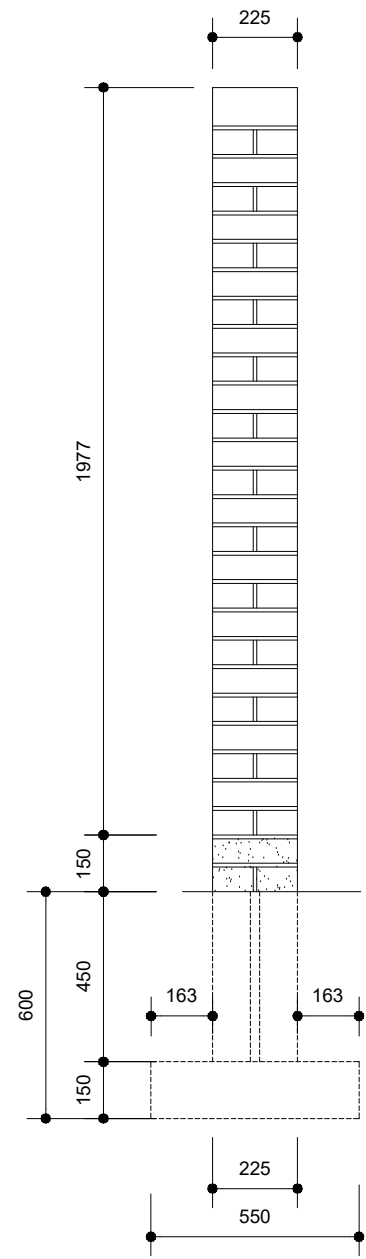


SECTION

Eng bwk as DPC

12mm Wide Movement Joints at 10m centres, first joint no more than 5m from an end

Foundations should be a minimum of 550 x 150 thick concrete & give 150 cover (or same as depth in certain cases) around all piers, depth from GL to underside 450mm minimum, all subject to site investigation report, for specific sites.

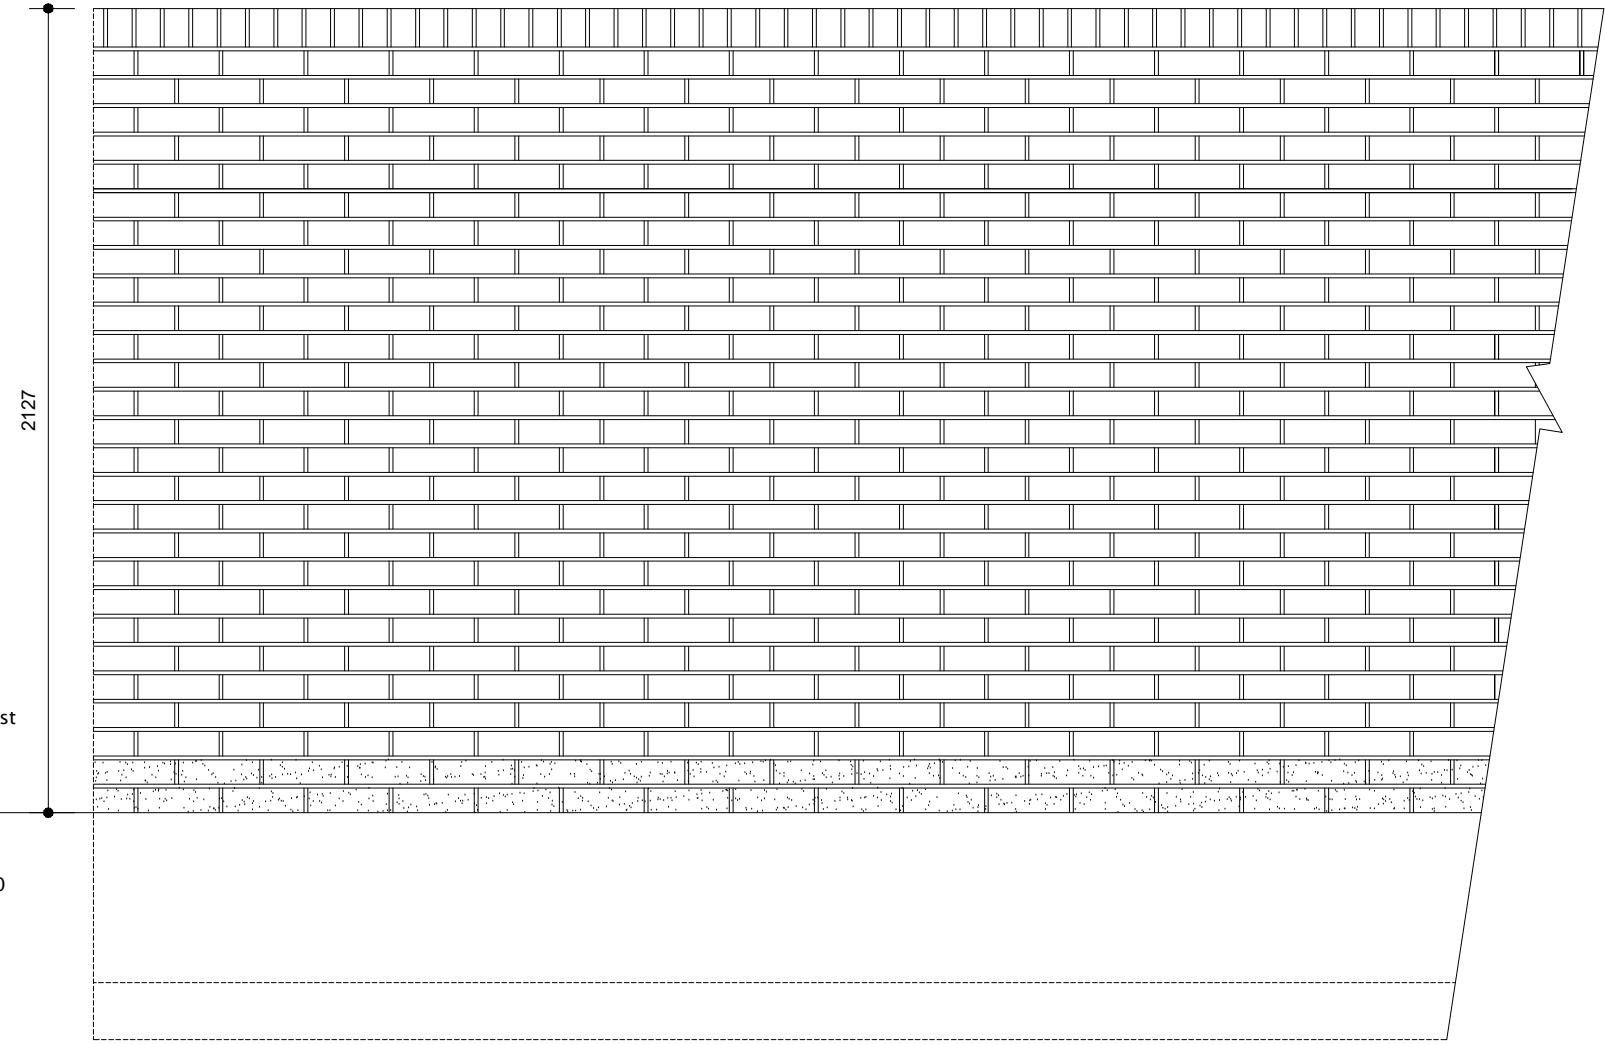

ELEVATION

Project Title

Drawing Title
2100mm high brick wall

Scale	Drawn By	Checked By	Authorised By
1:20	MH	MH	MH
	Date April 22	Date 21.04.22	Date 21.04.22
Job No.	Drawing No.	Revision	
	SD/BW/01	-	

Rev.	Description	Drawn	Date
------	-------------	-------	------



Miller Homes Limited - North West Region
103 Dalton Avenue
Birchwood Park
Warrington
WA3 6YF

Telephone 0870 336 4700
Fax 01925 228570
www.millerhomes.co.uk