



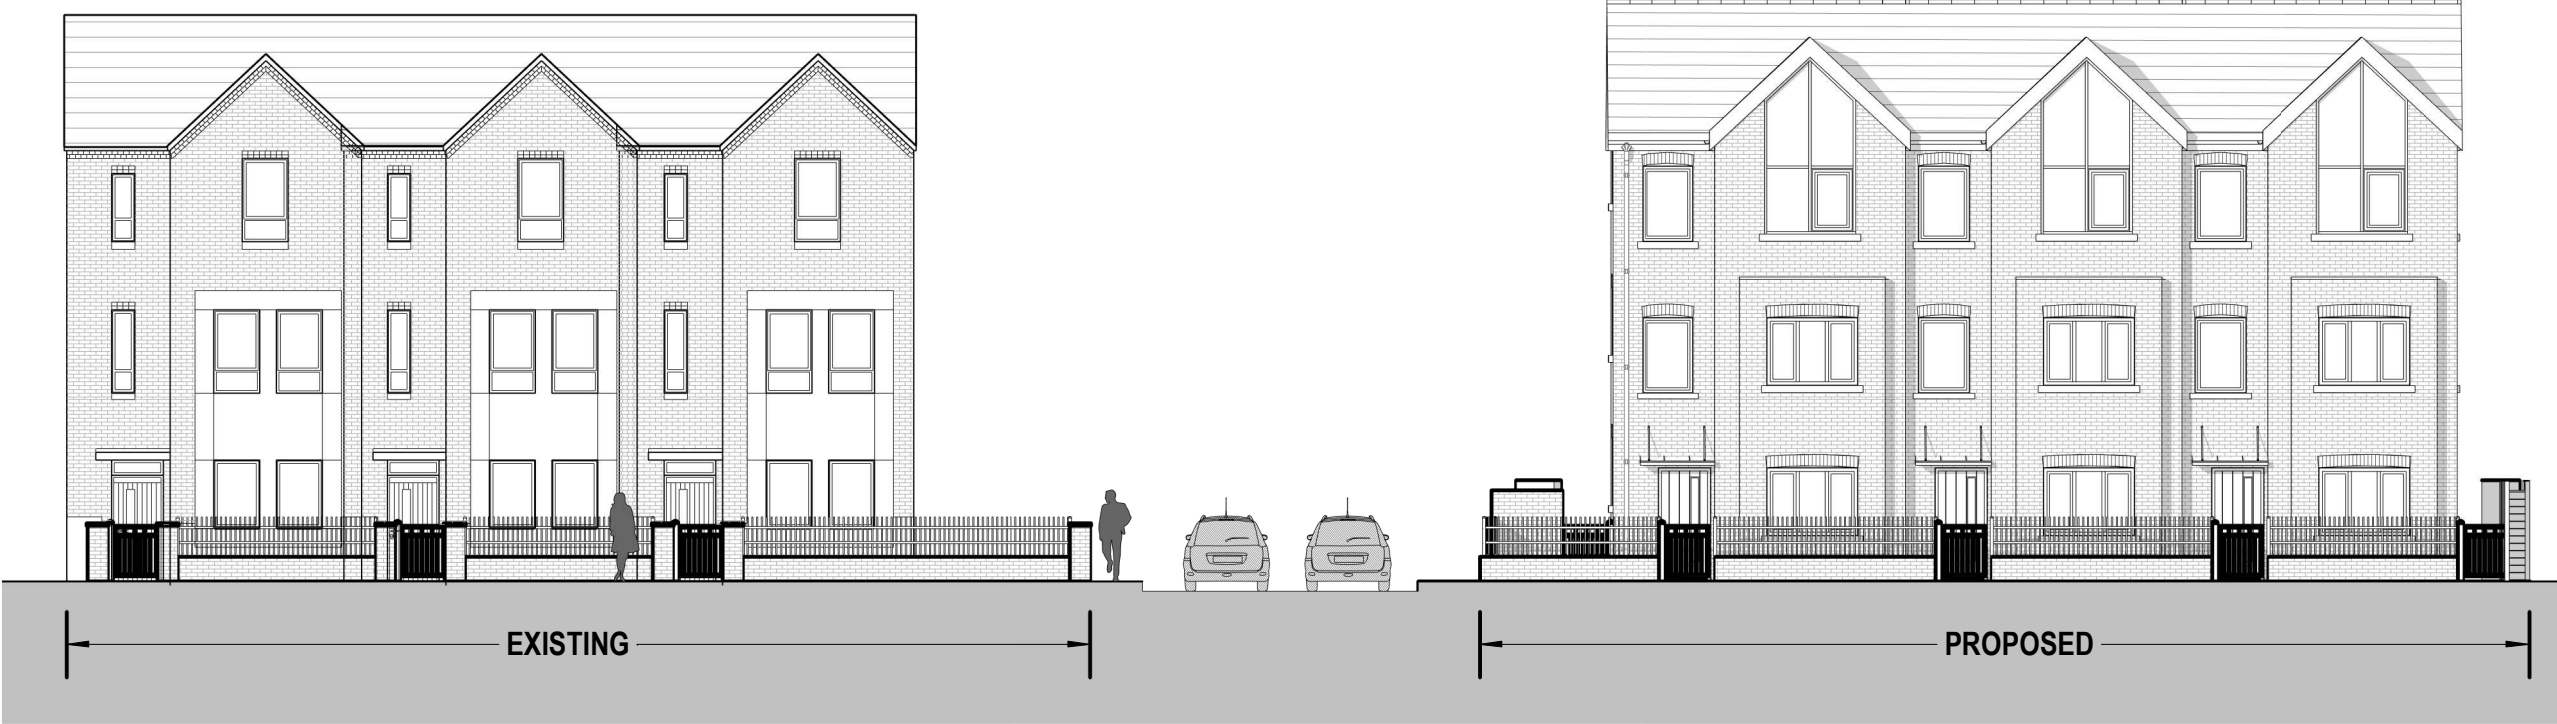

STREET SCENE - ASHTON OLD ROAD
1 : 150

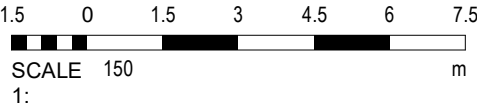

REV	DATE	REVISION NOTE	BY	CHECK

THE GROVE SITE
STREET SCENE - ASHTON OLD ROAD
0000_ 70404
STATUS | PLANNING
DRAWN BY | RM
BG- EWA- ZZ- ZZ- EL- A- 70404
SCALE | 1 : 150
DATE | 28.03.22
REV P0