




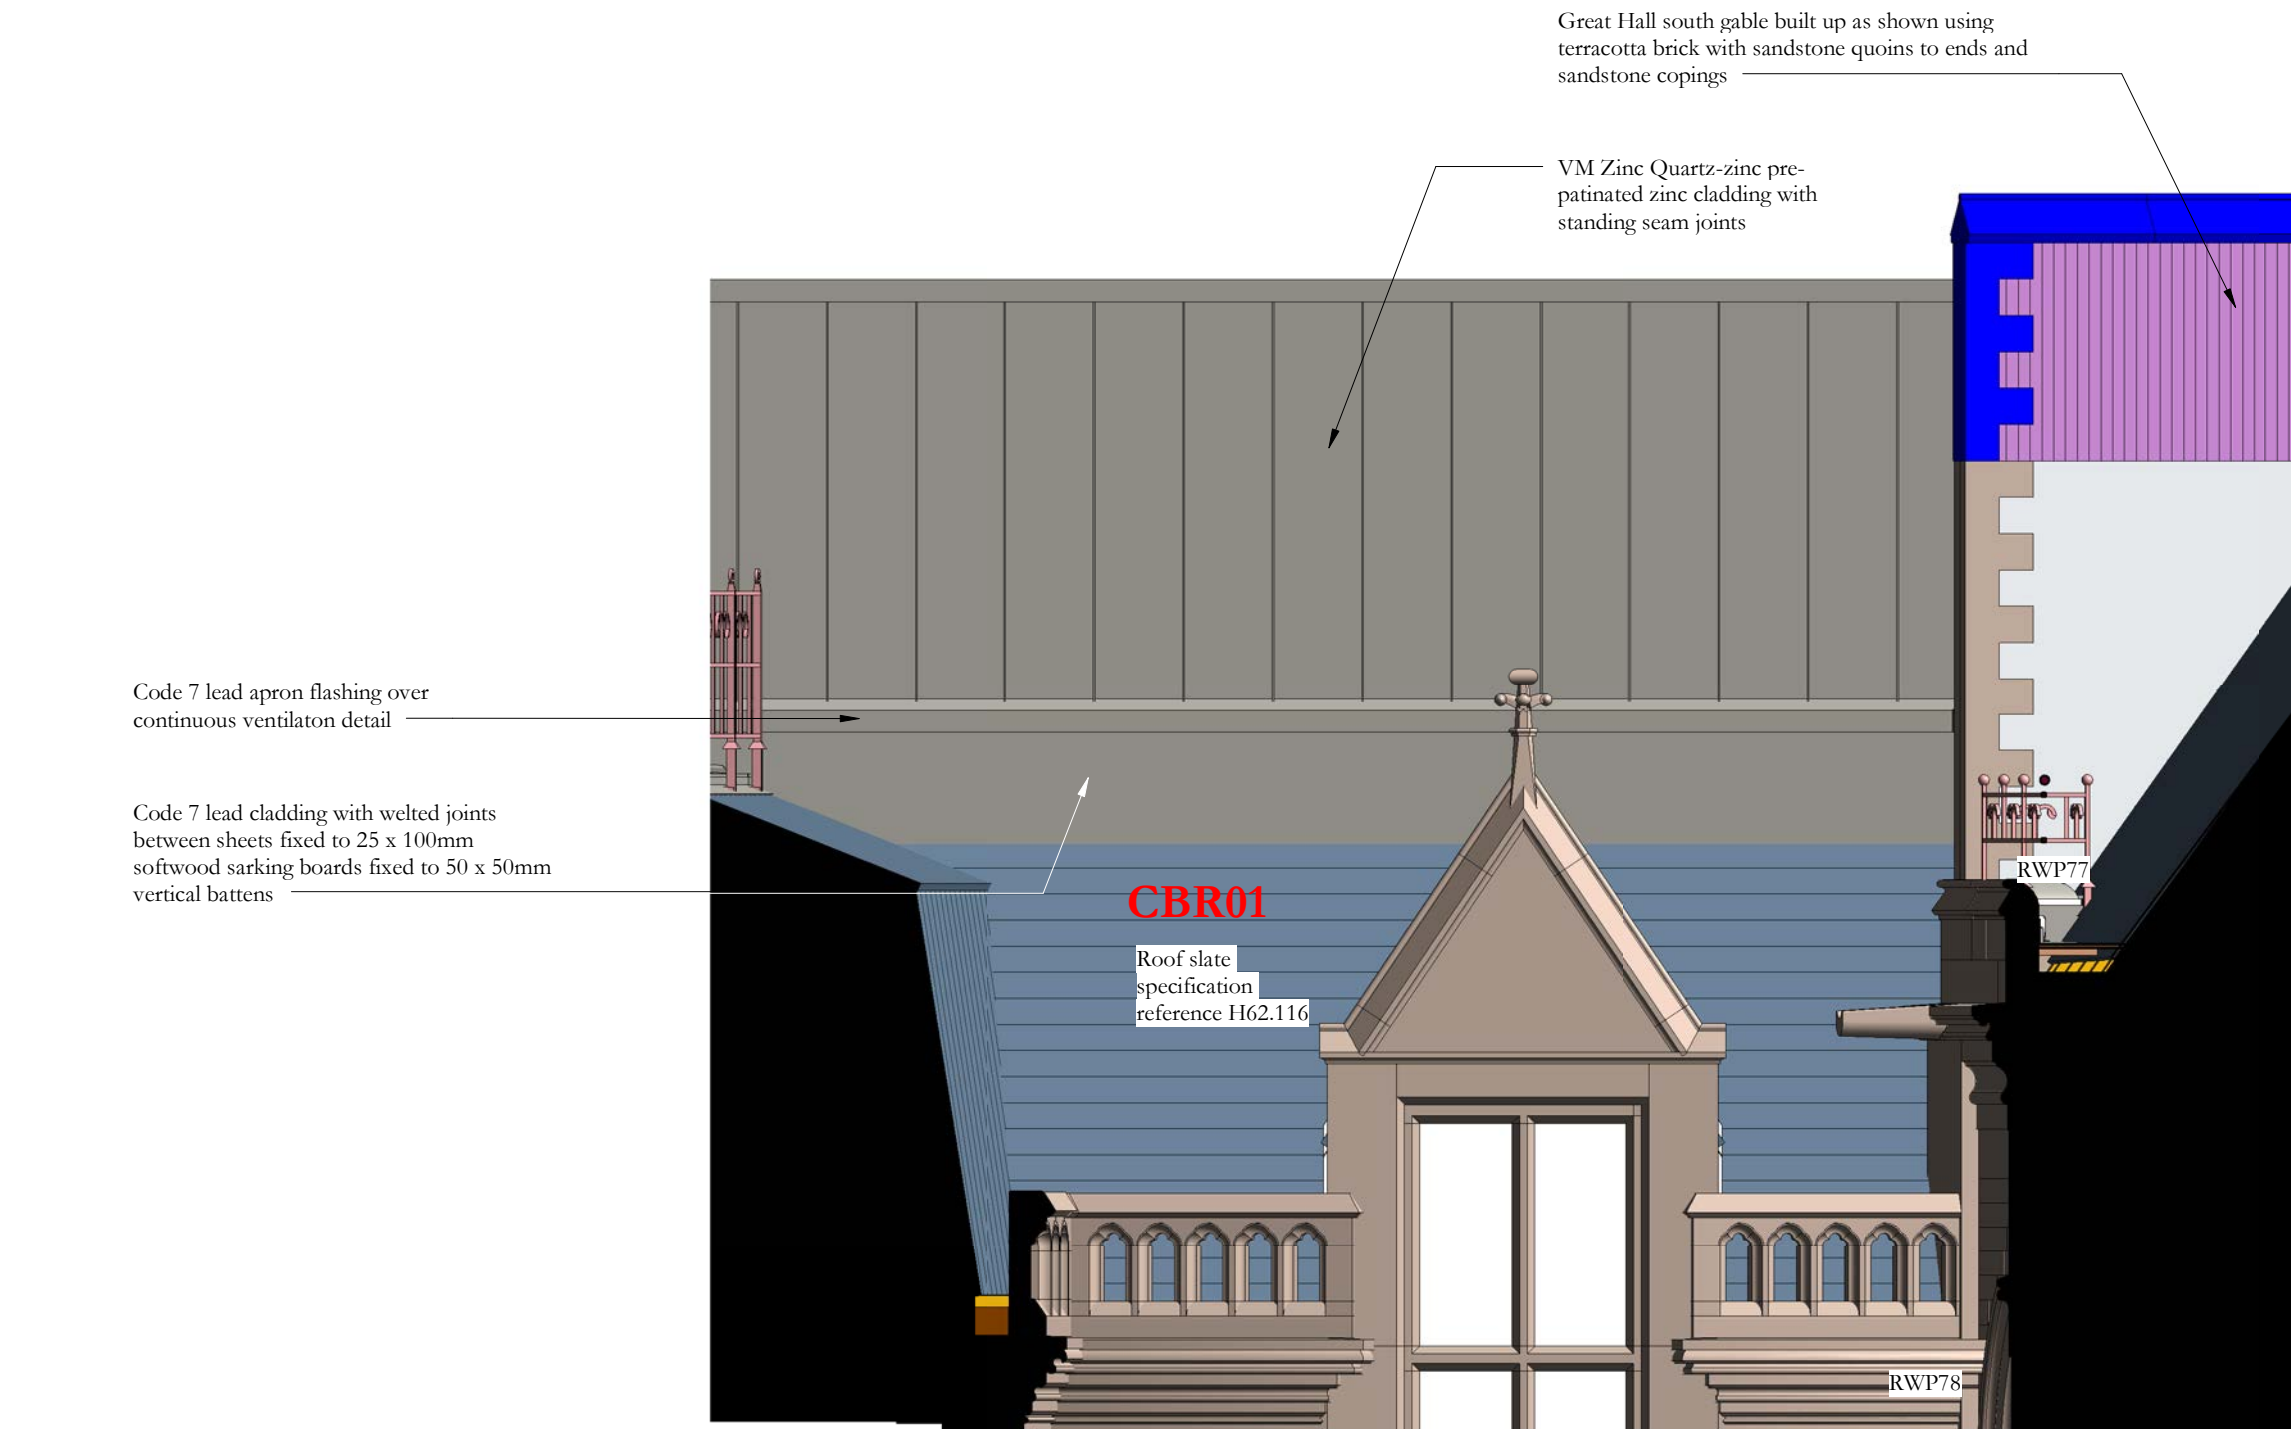


Princess Street Courtyard east roof elevation
1 : 50

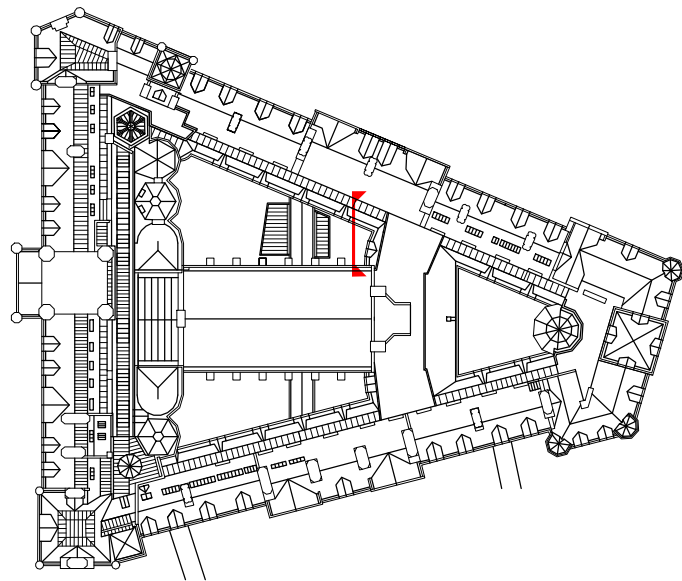

Key plan_Princess Street
Courtyard east roof elevation

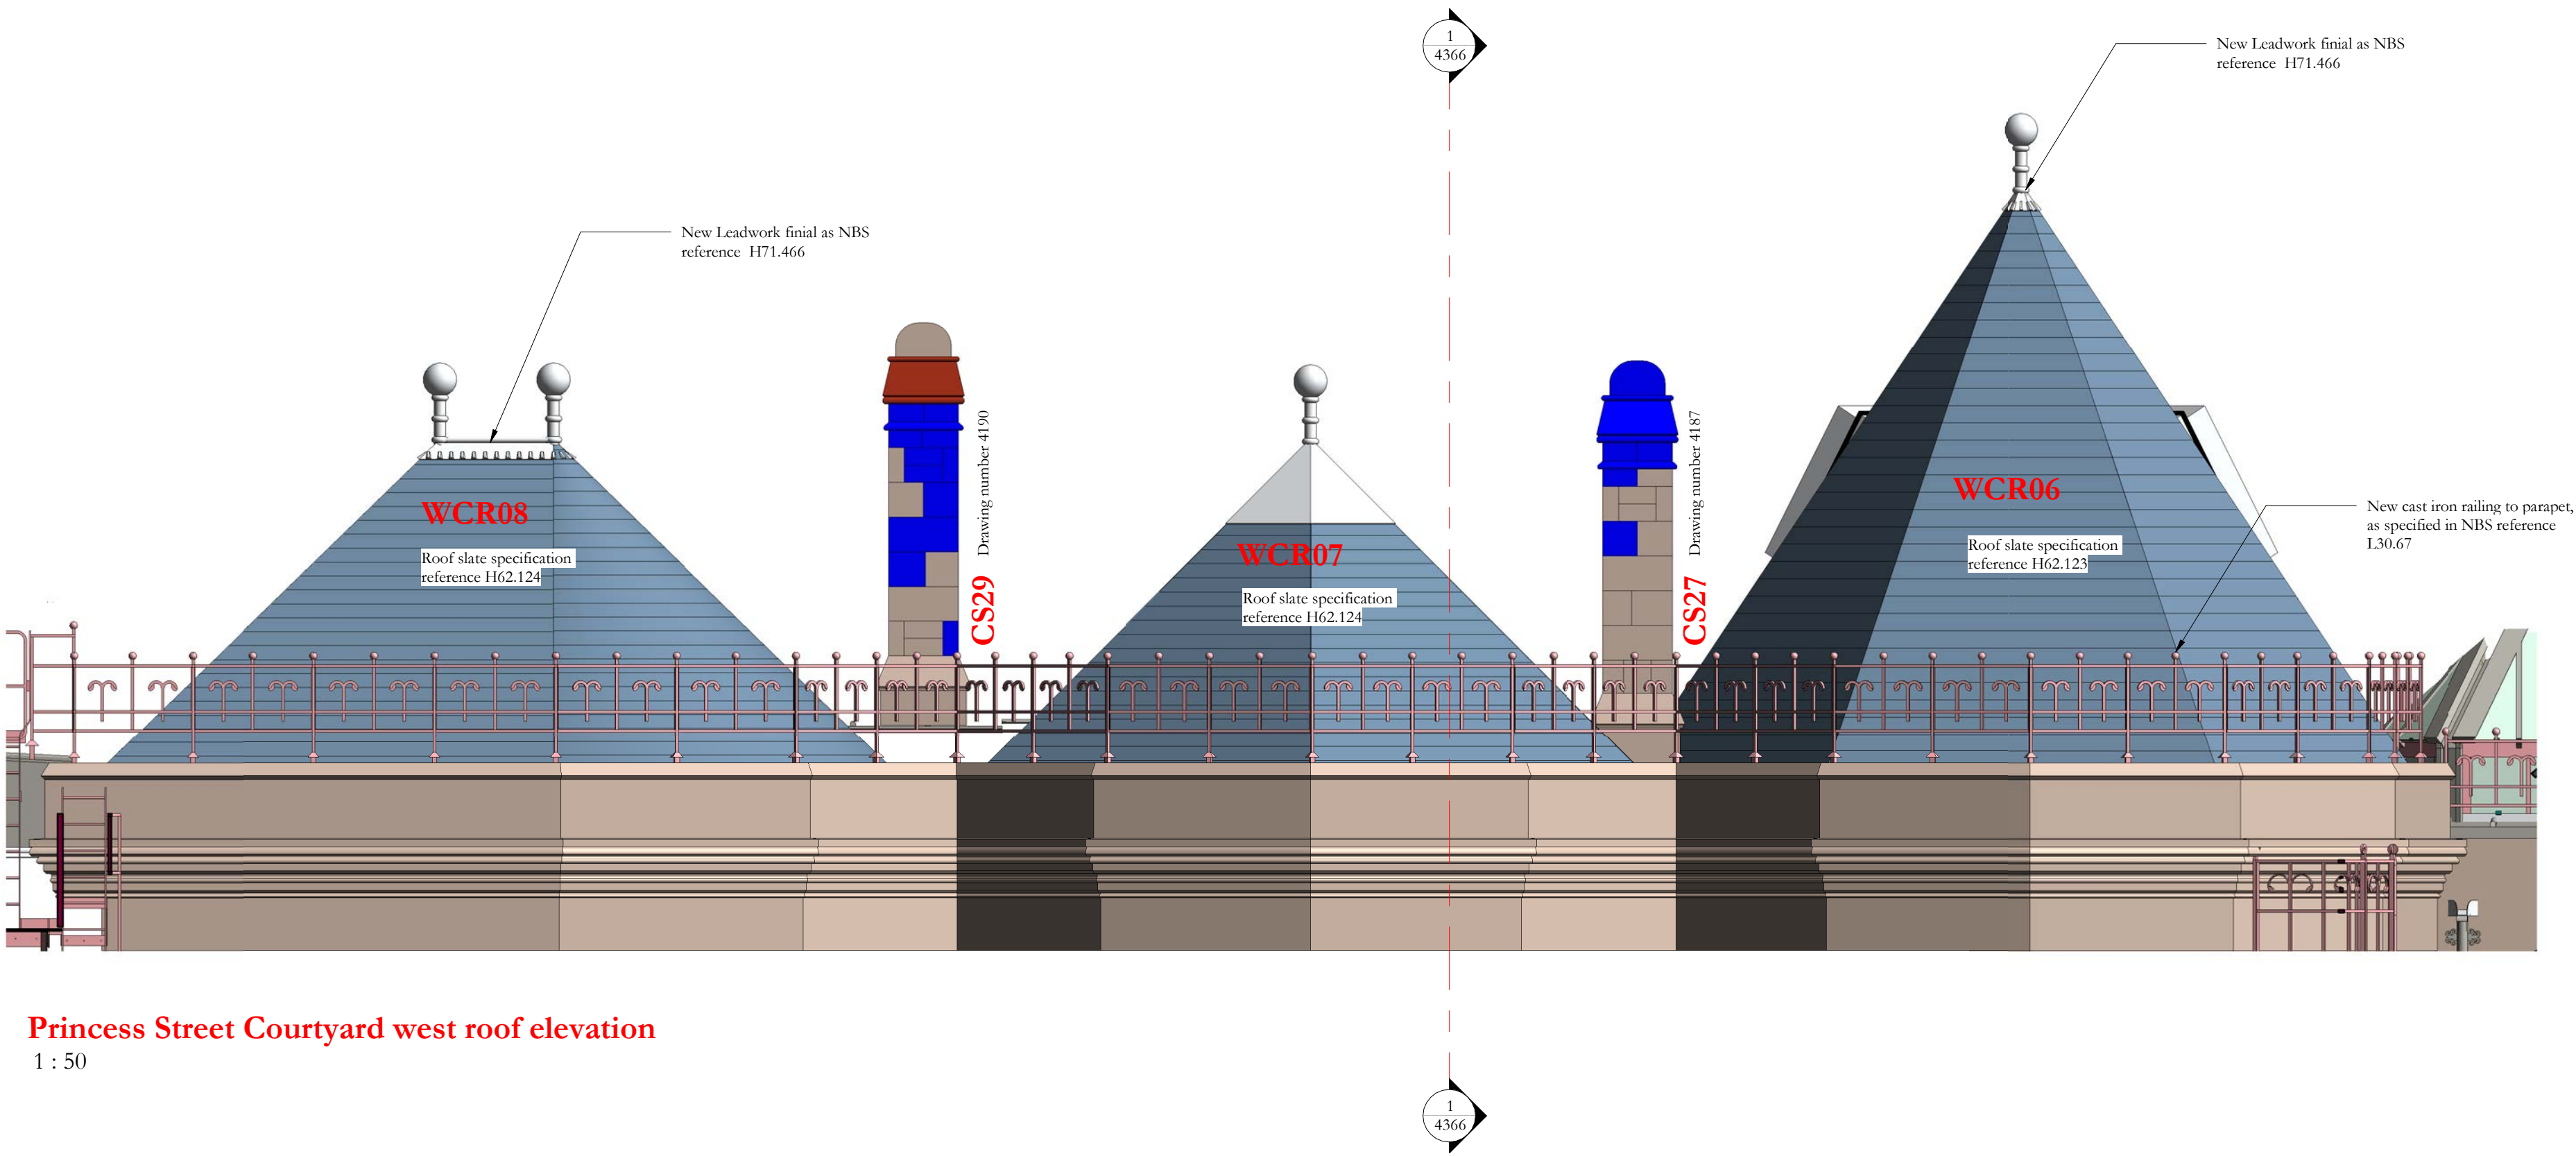

Princess Street Courtyard west roof elevation
1 : 50

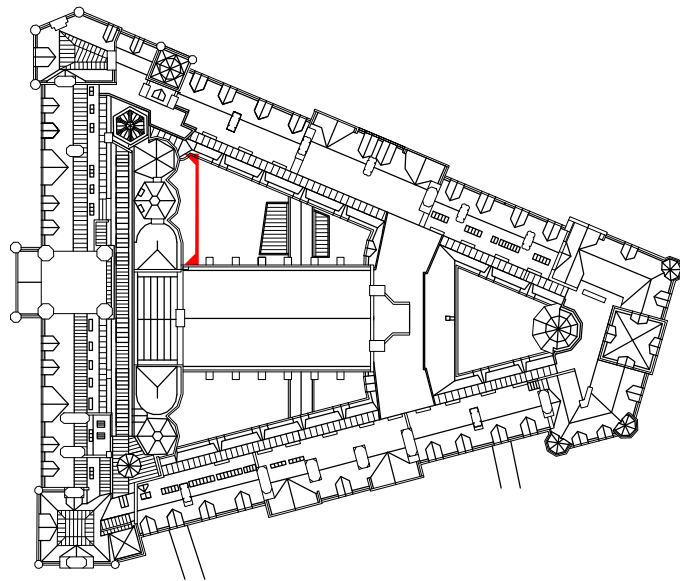

Key plan_Princess Street
Courtyard west roof elevation

Scale Bars to be used as guidance only - refer to sheet size below									
1:100	mm	1000	2000	3000	4000	5000	6000	7000	8000
1:200	mm	1000	2000	3000	4000	5000	6000	7000	8000
1:500	m	15	30	45	60	75	90	105	120
1:1250	m	10	20	30	40	50	60	70	80

Notes:
Drawings are based on survey data and may not accurately represent what is physically present.
Do not scale from this drawing. All dimensions are to be verified on site before proceeding with the work.
All dimensions are in millimeters unless noted otherwise.
Purcell shall be notified in writing of any discrepancies.

Key Plan

Revision 03:
Plant screen changed from louvres to solid wall and extended to roofs and walls on north and south sides.
Upstands for smoke vents WCR06_Us01, WCR06_Us02 and WCR06_Us03 added to roof WCR06

Revision 02:
Reissued for construction no change

03	06/04/2021	GR	TK	See note in revision cloud
02	07/05/2020	GR	TK	Re-issued for construction, see note in cloud

ISSUE	DATE	APPROVED DRAWN	DESCRIPTION
-------	------	----------------	-------------



OUR
TOWN
HALL
PROJECT



PURCELL

Project Office, Town Hall, MANCHESTER M60 2L1
+44 (0) 7970 097 432
www.purcelluk.com

PROJECT STATUS	Riba Stage 5
CLIENT	Manchester City Council
PROJECT	Our Town Hall
DRAWING TITLE	Princess street courtyard east and west roof elevations
SIZE & SCALE	A1:As indicated
DRAWING STATUS	S4 - Construction

JOB NUMBER 236959

DRAWING NO. REV

OTH-PUR-TH-RF-DWG-A-4328 03

© PURCELL 2019. PURCELL ® IS THE TRADING NAME OF PURCELL ARCHITECTURE LTD.