


THE BUILDER MUST CHECK THE SITE AND THE APPROVED DRAWINGS BEFORE COMMENCING THE WORKS AND MUST TAKE ANY WORKING MEASUREMENTS AS NECESSARY.ANY DISCREPANCY IN THE DRAWING MUST BE REPORTED TO THE CLIENT .

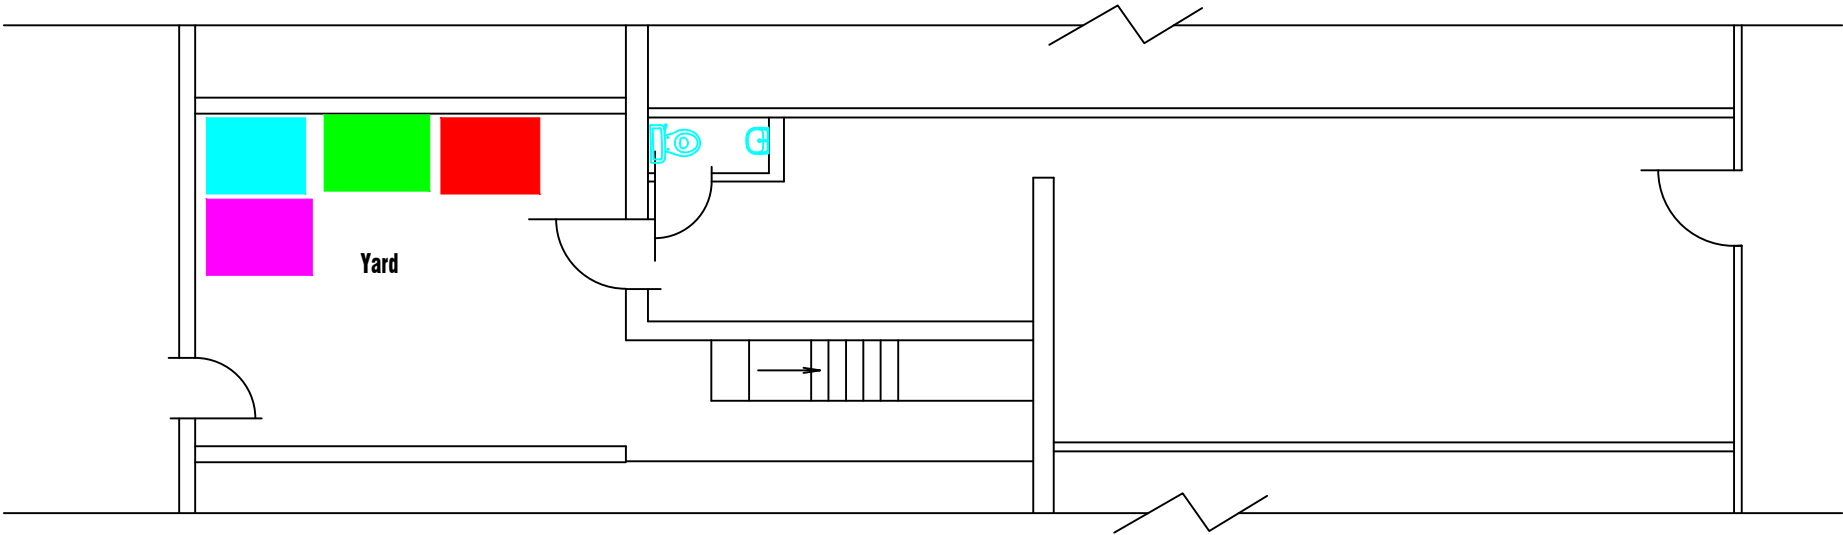

Site Layout Plan

Key

Cardboard

Metal

Glass

General Waste

H S H Engineering Design Services 428 Cheetham Hill Road Cheetham Manchester M8 9LE, UK 0161 7956385,07940197 333			
project title	Proposed change of use from a retail A1 to Restaurant Class E & installation of external flue.		
client	Mr Ali Can Erdogan		
dwg. title	Bin Location Plan		
dwg.no.	sheet no.	scale.	job no.
04		1:100 • A3	
1176 Rochdale Road M9 6ER			
drawn by.	checked by.	approved by.	date
TZ			March 21