


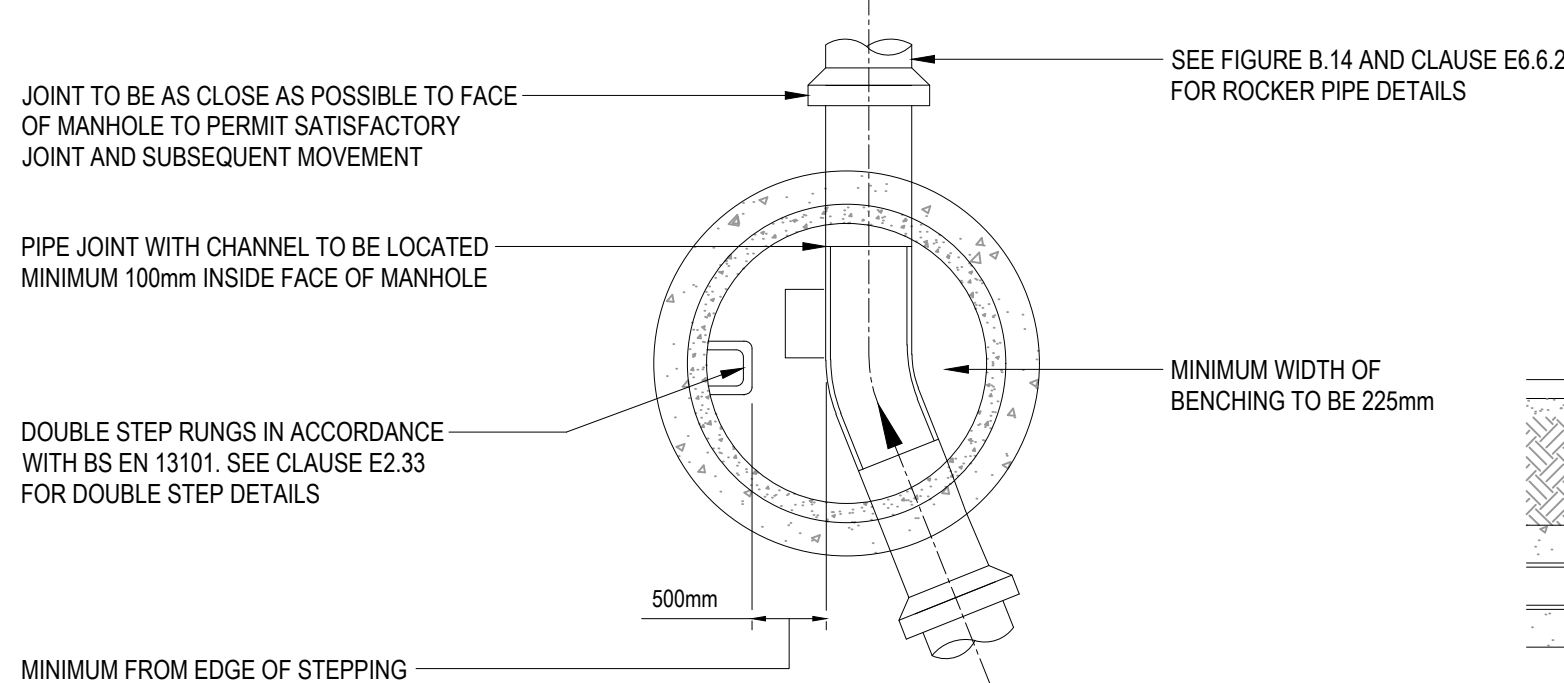
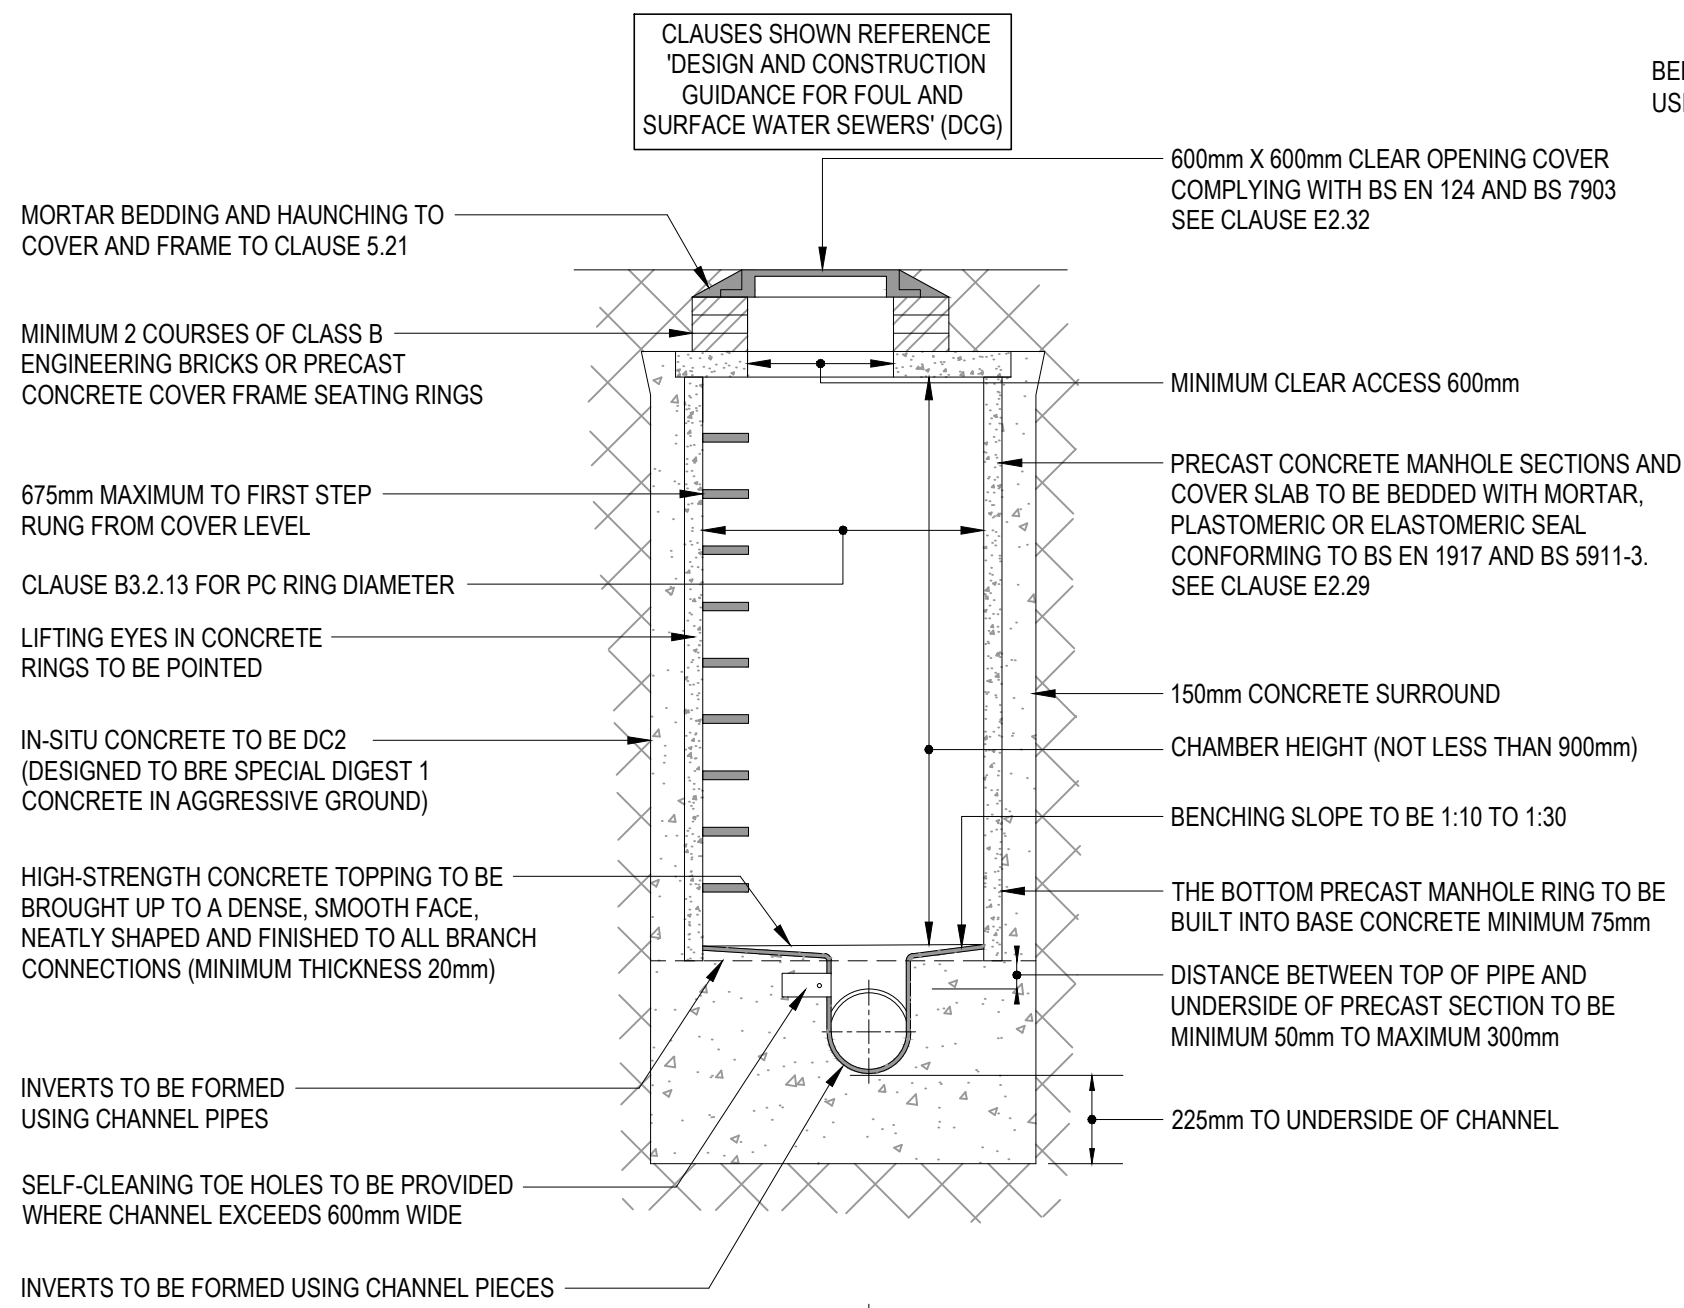


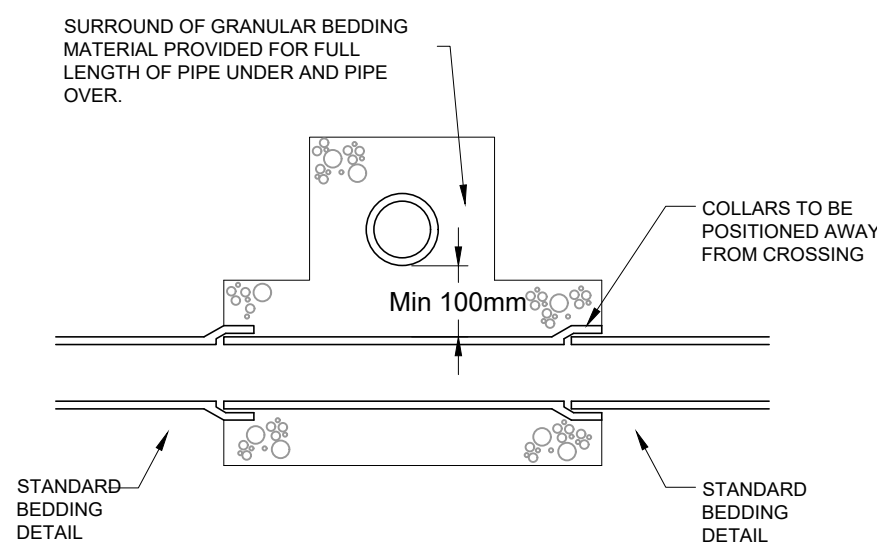


TYPICAL MANHOLE DETAIL - TYPE 2
(MAXIMUM DEPTH FROM COVER TO SOFFIT OF PIPE 3.0 m)

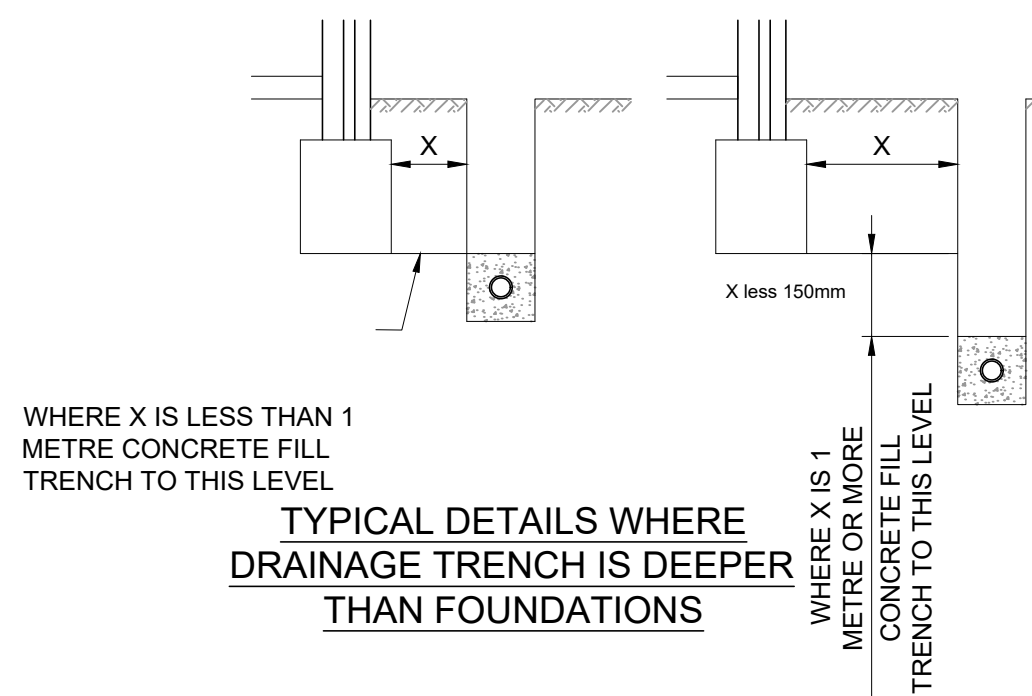


PIPE CROSSINGS DETAIL

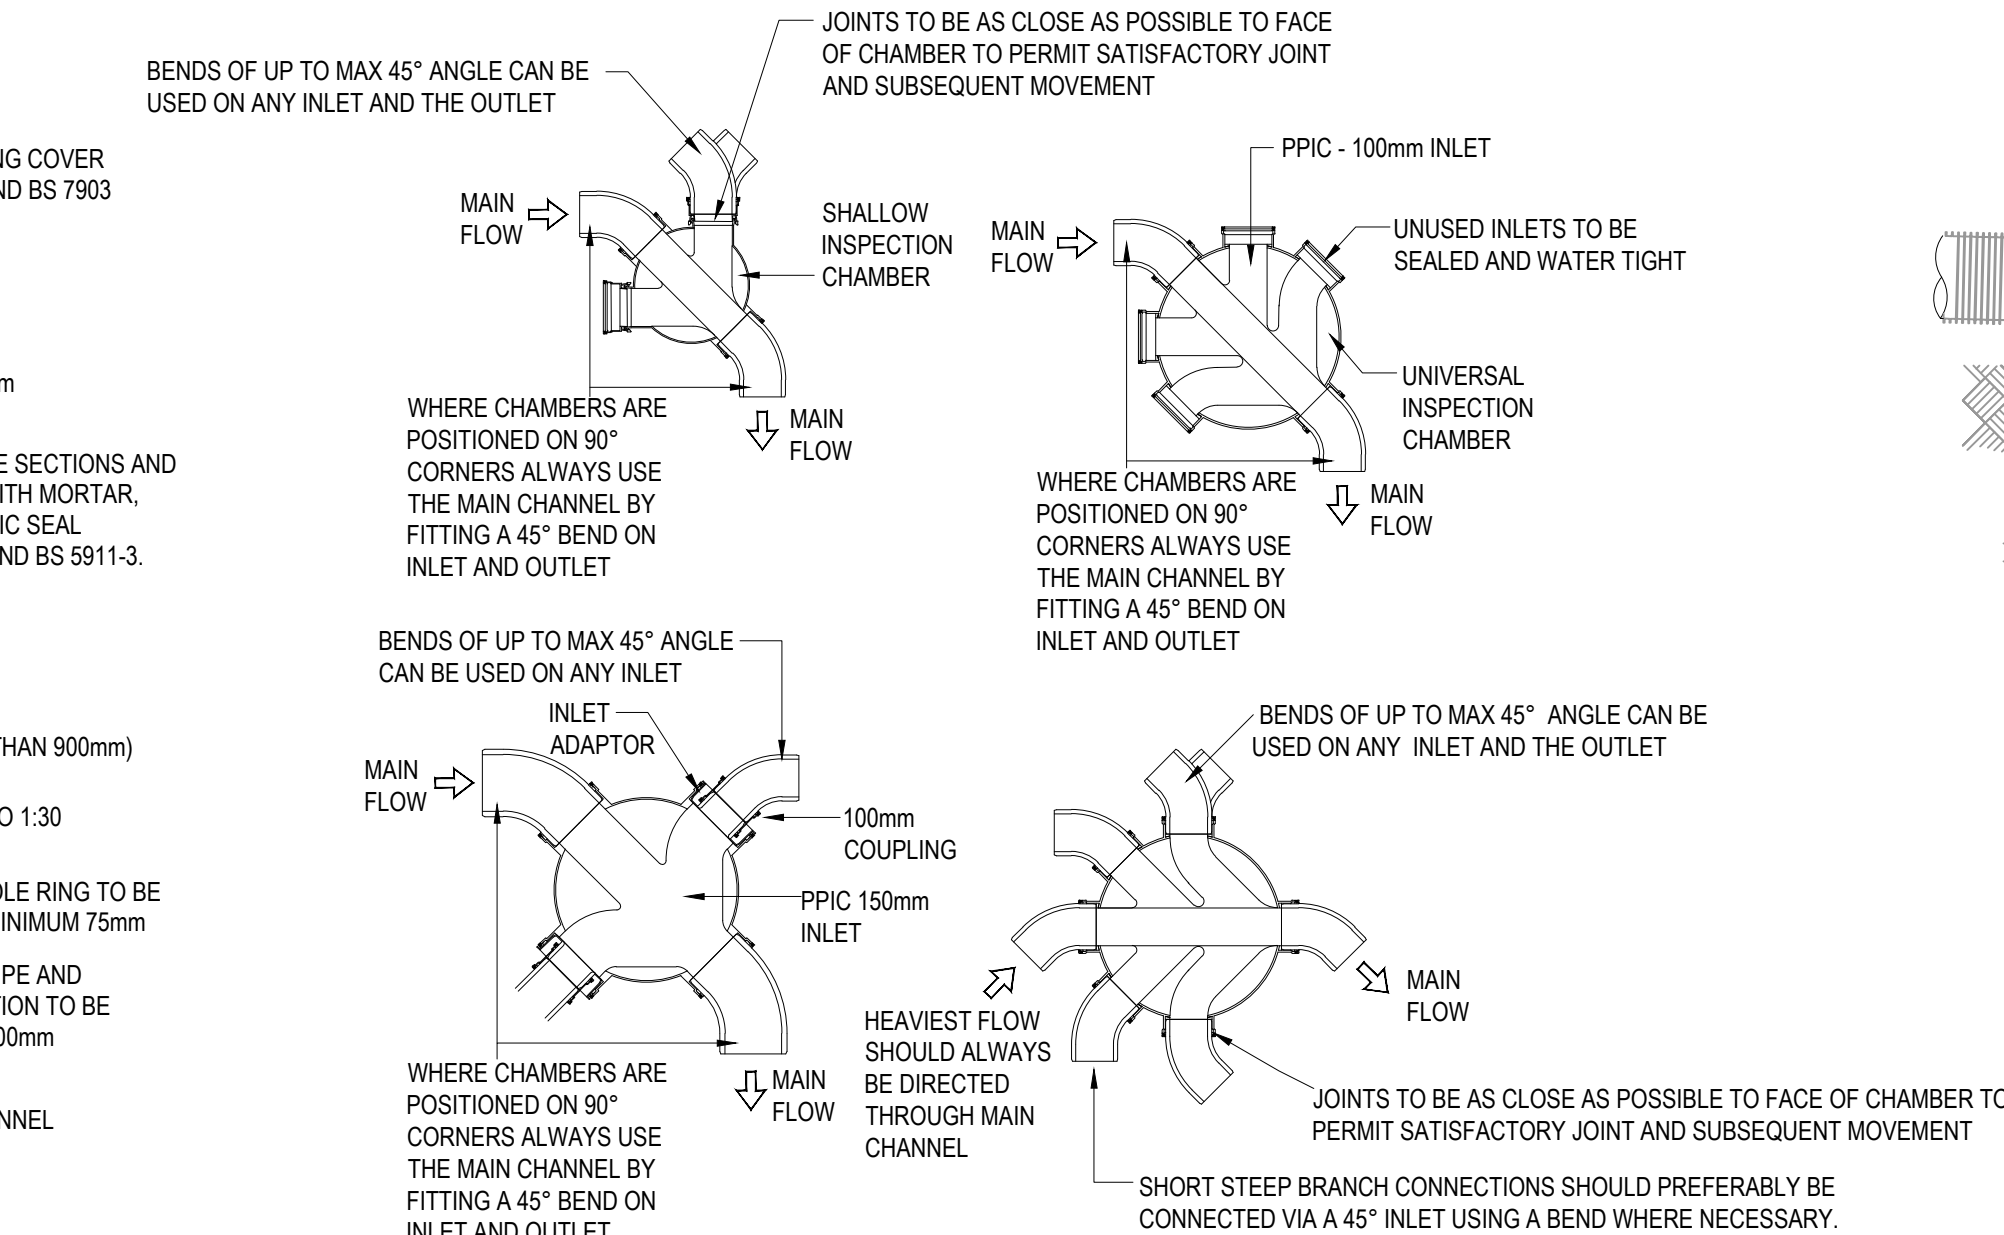

INSPECTION CHAMBER BASE DETAILS

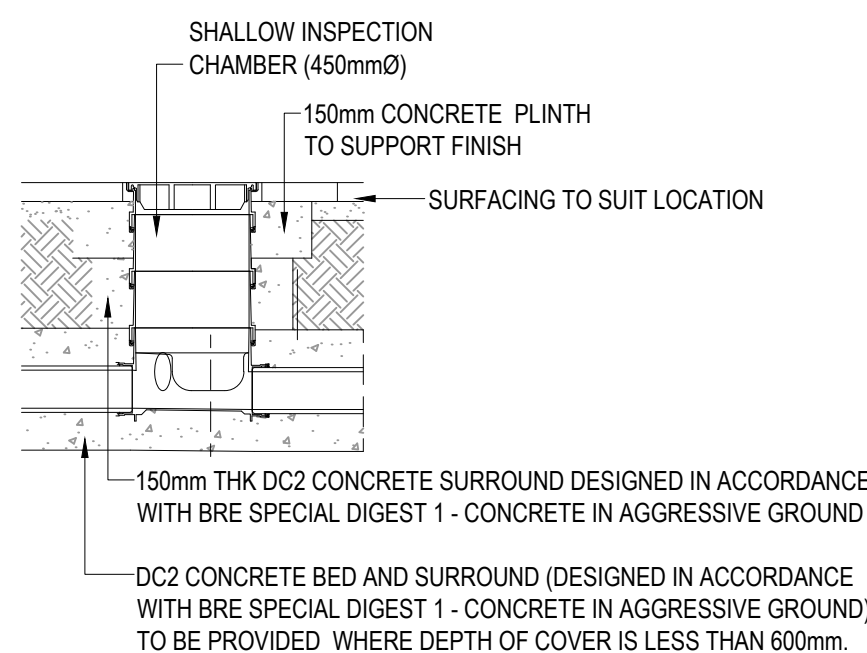


SHALLOW INSPECTION CHAMBER
MAX DEPTH 0.6m

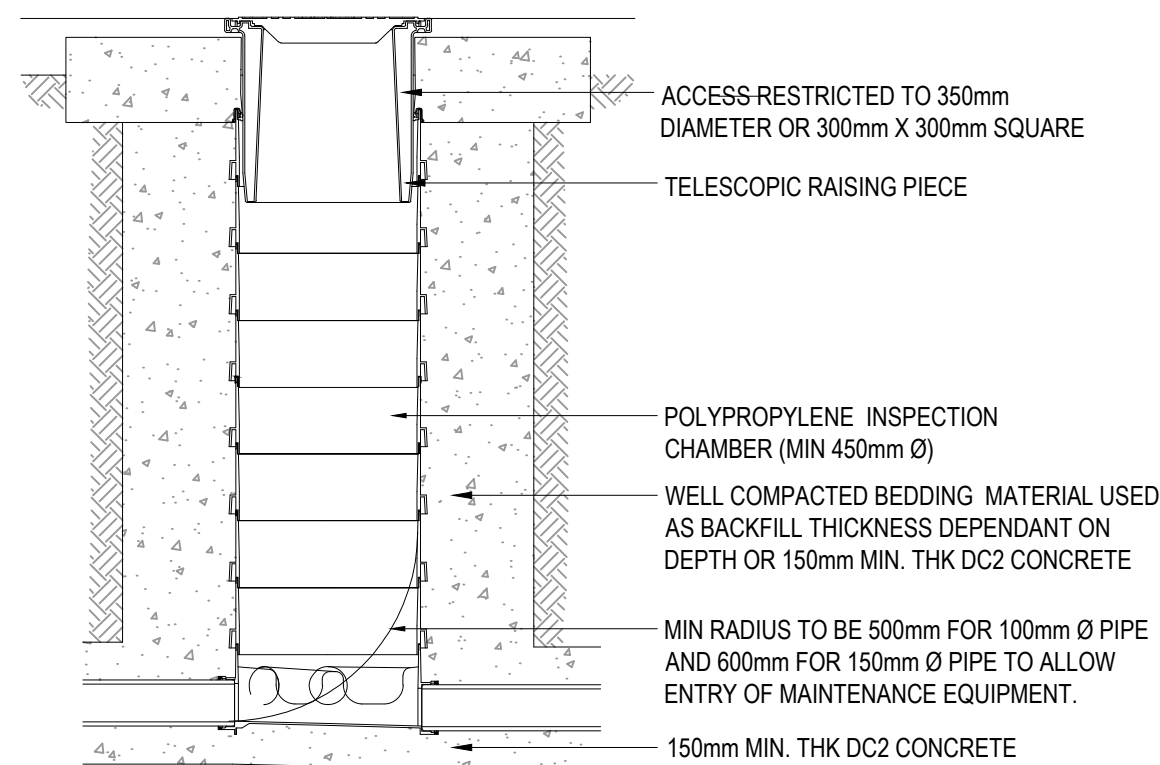


DEEP INSPECTION CHAMBER
DEPTHS BETWEEN 1.2m AND 3.0m


TYPICAL INSPECTION CHAMBER DETAILS - PPIC

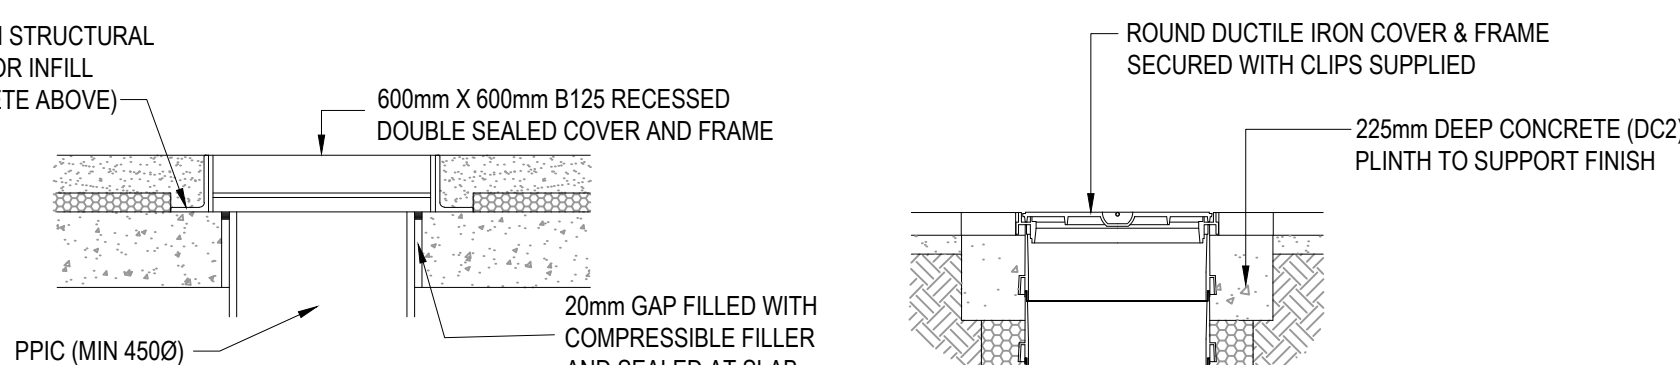


SITED IN HARD LANDSCAPED AREAS WITH STANDARD ROUND COVER

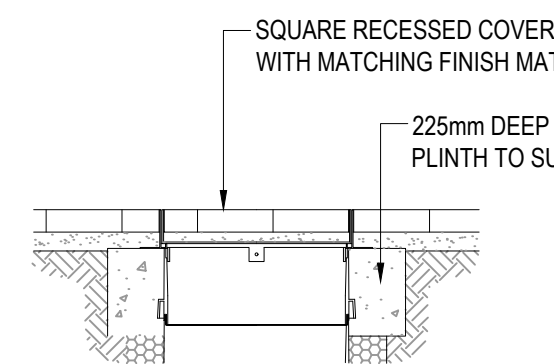


SITED IN HARD LANDSCAPED AREAS WITH RECESSED COVER

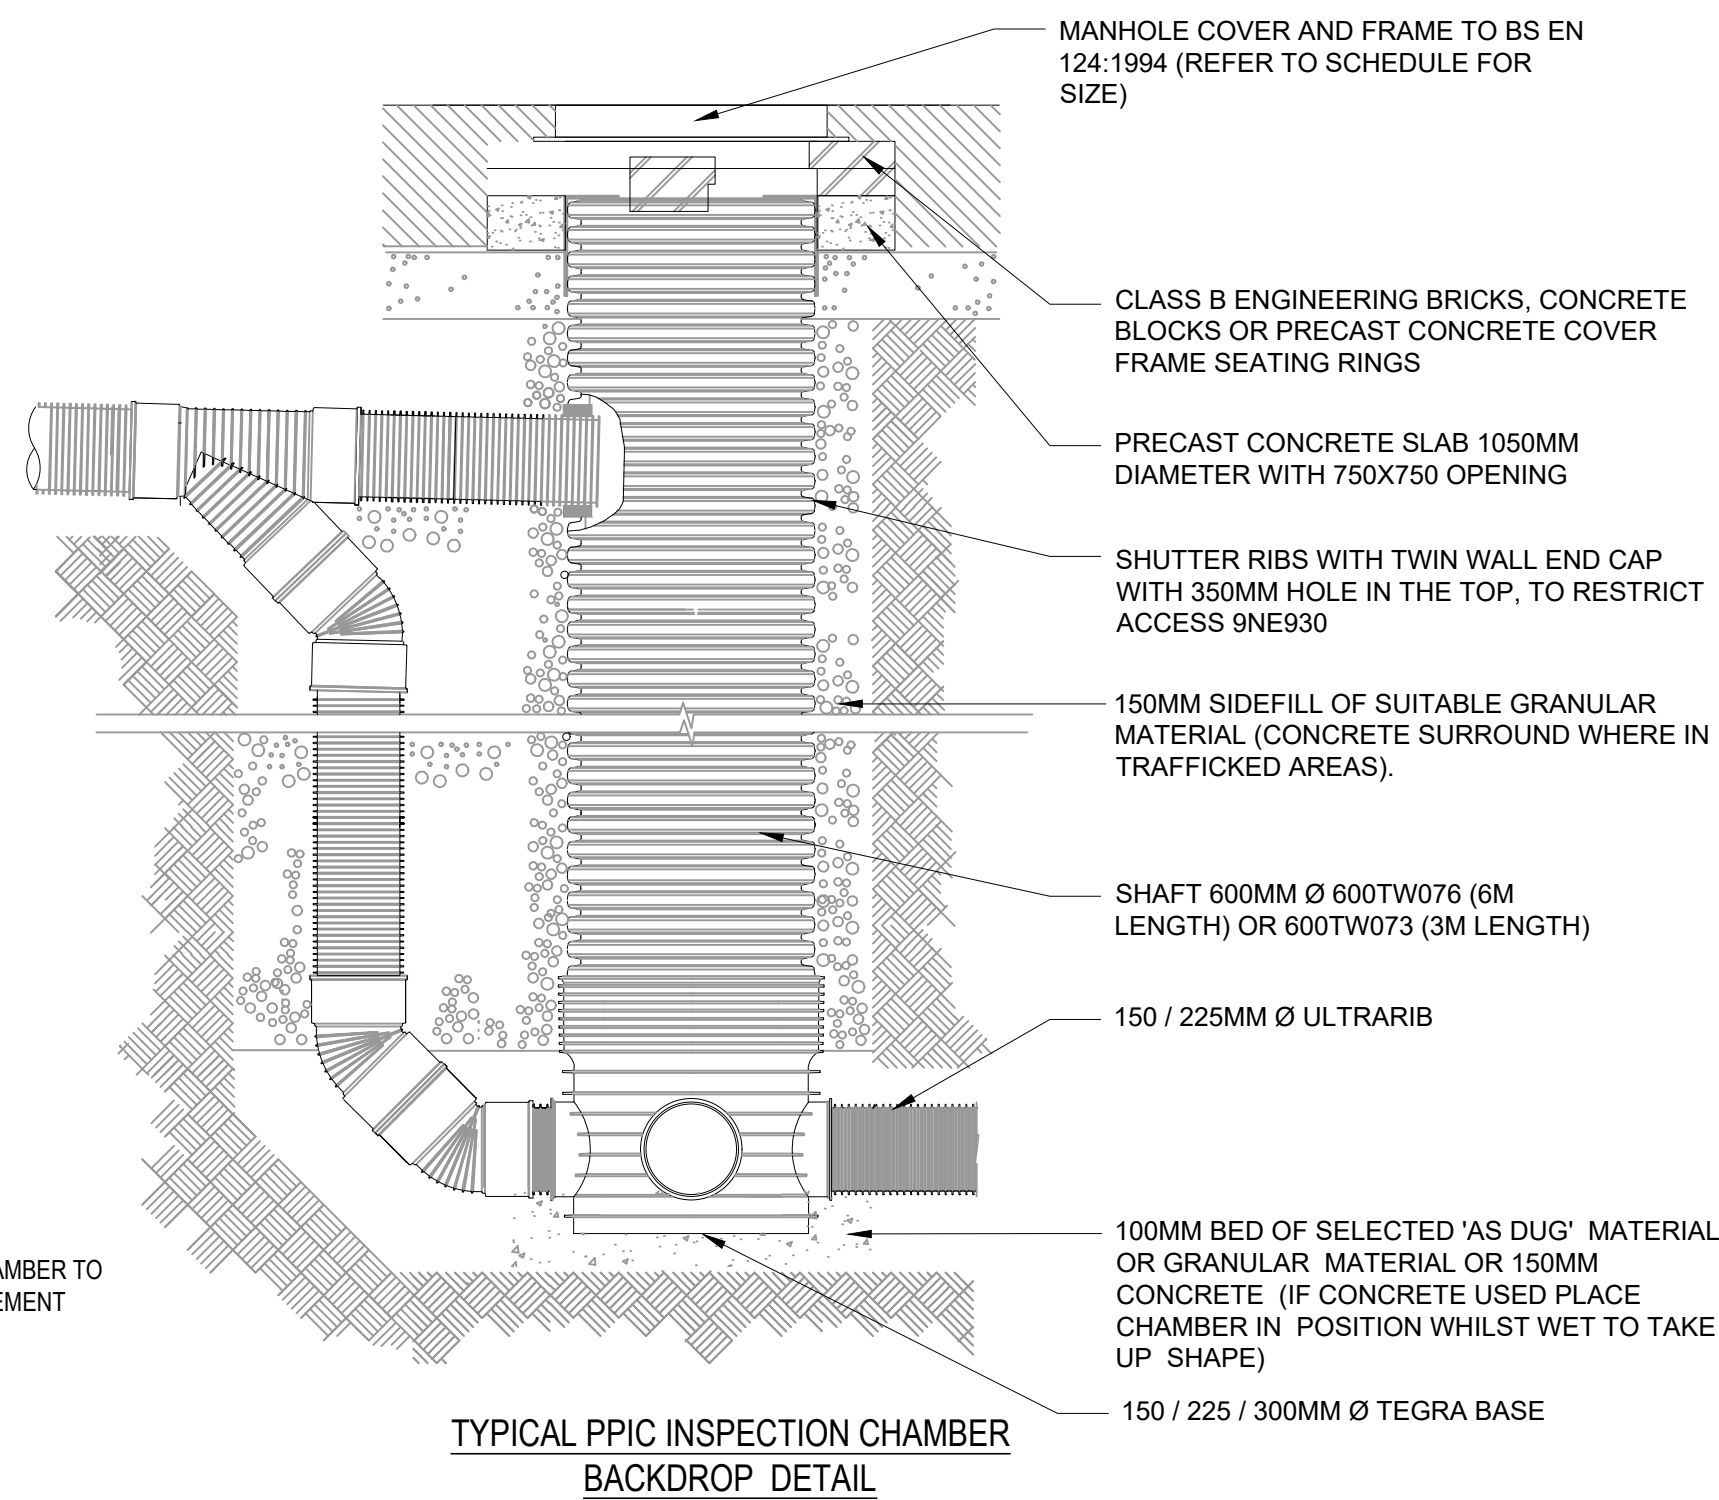

TYPICAL PPIC INSPECTION CHAMBER BACKDROP DETAIL

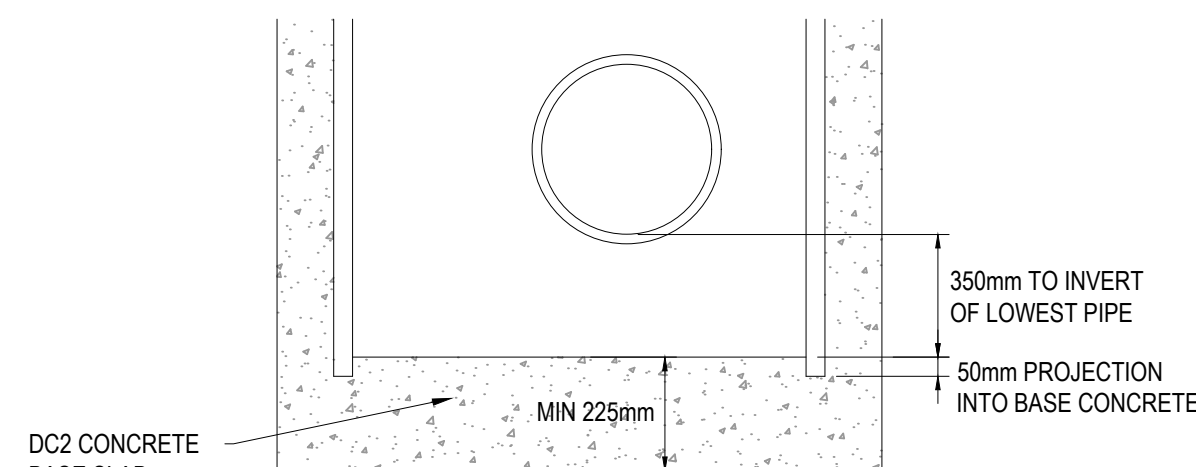

CATCH PIT DETAIL

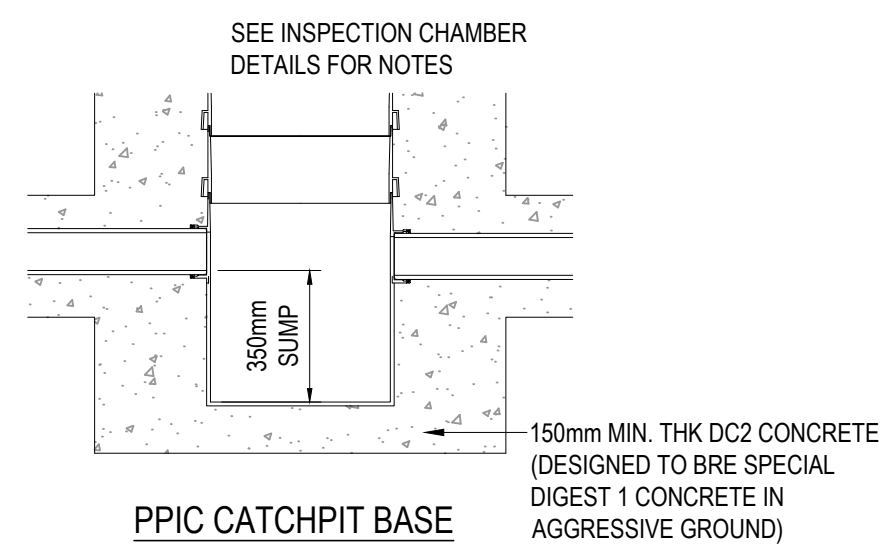

PPIC CATCHPIT BASE DETAIL

GENERAL NOTES:

- THIS DRAWING IS TO BE READ IN CONJUNCTION WITH ALL RELEVANT ARCHITECTS AND ENGINEERS DRAWINGS AND SPECIFICATIONS.
- DO NOT SCALE THIS DRAWING. ANY AMBIGUITIES, OMISSIONS AND ERRORS ON DRAWINGS SHALL BE BROUGHT TO THE ENGINEERS ATTENTION IMMEDIATELY. ALL DIMENSIONS MUST BE CHECKED / VERIFIED ON SITE.
- ALL DIMENSIONS ARE IN MILLIMETRES UNLESS NOTED OTHERWISE.
- SULPHATE RESISTANT CEMENT DC2 AND PRECAST CONCRETE PRODUCTS MUST BE USED WHERE SULPHATE FOUND, OR WHERE NO SULPHATES THEN C20- GEN 3

P01	STAGE 3 ISSUE	04.04.22	MW	MW
Rev:	Description:	Date:	By:	Chkd:
curtins Merchant Exchange, 17-19 Whitworth Street West, Manchester, M1 5WG 0161 235 2384 manchester@curtins.com www.curtins.com Civils & Structures • Transport Planning • Environmental • Infrastructure • Geotechnical • Conservation & Heritage • Principal Designer Birmingham • Bristol • Cambridge • Cardiff • Douglas • Dublin • Edinburgh • Glasgow • Kenton • Leeds • Liverpool • London • Manchester • Nottingham				
Status:	STAGE 3			
Project:	ST MICHAELS - PHASE 1			
Orig Title:	DRAINAGE DETAILS SHEET 1			
Size:	A1	Date:	04.04.22	Drawn By:
Scale:	1:20			TH
Project No:	63068	Originator:	- CUR - XX	Level:
	- XX	Type:	- DR	Discipline:
	- C	Category / Number:	5230	Rev:
	-P01			