
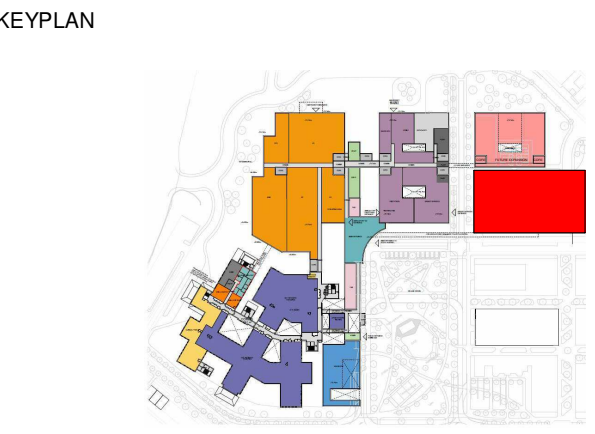
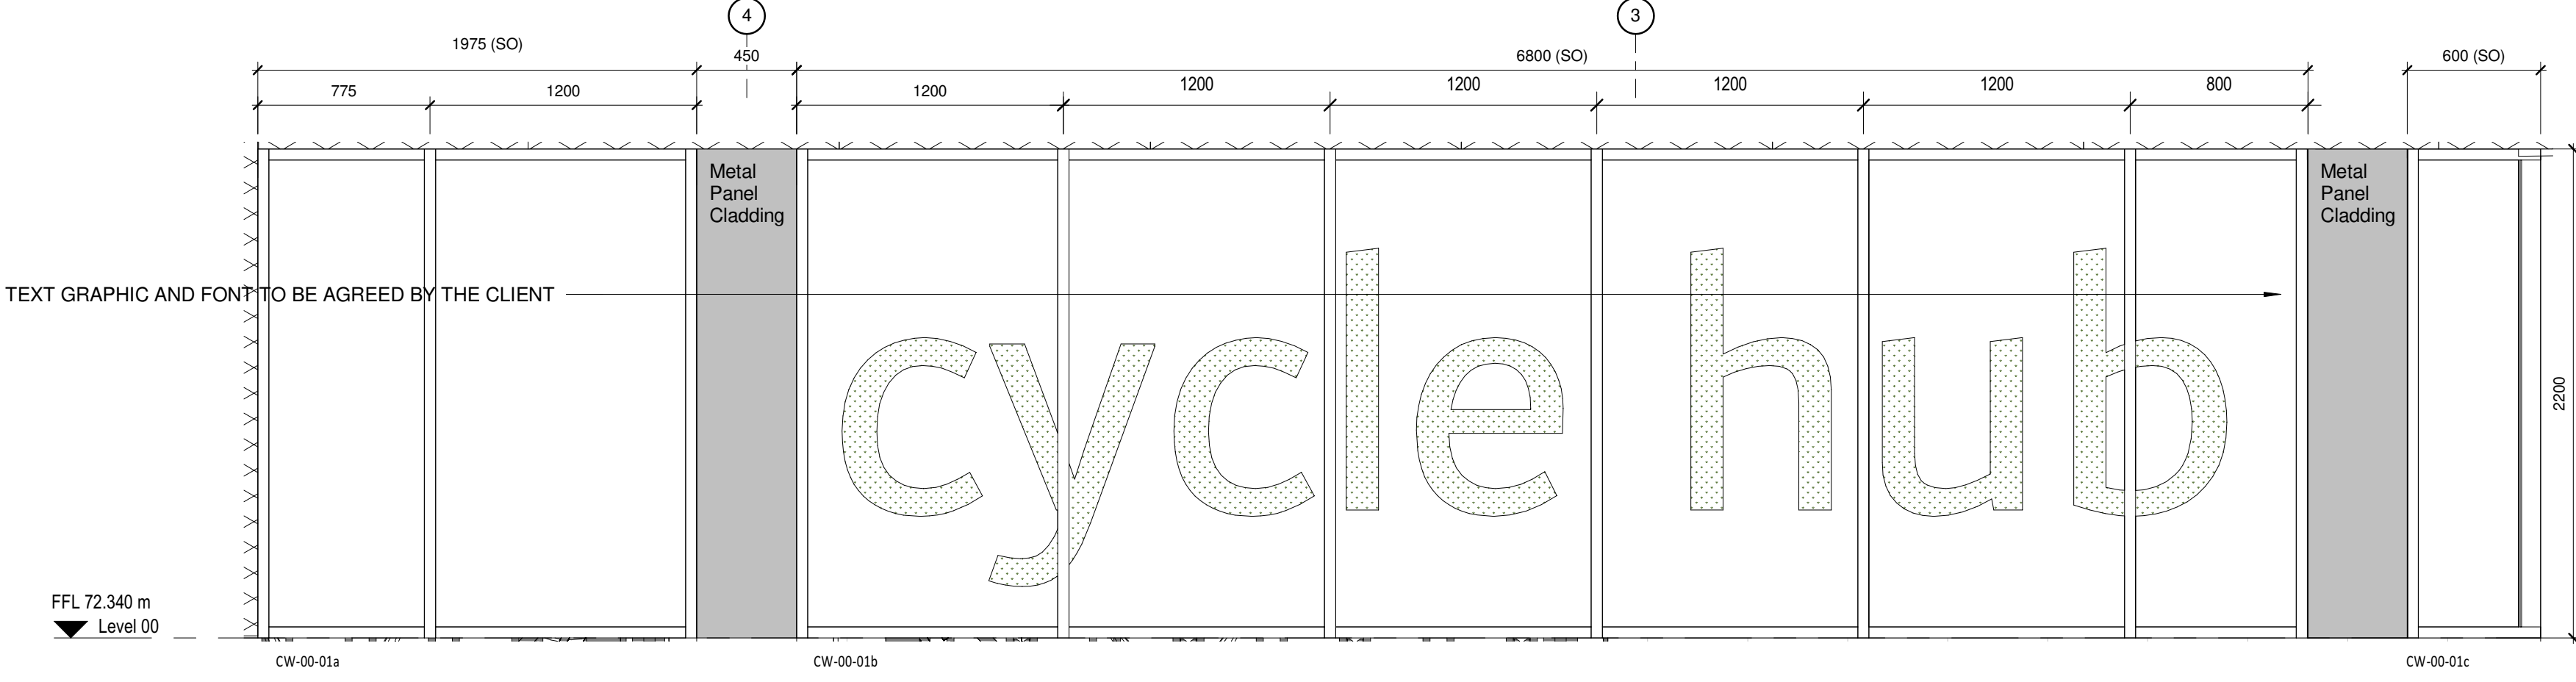
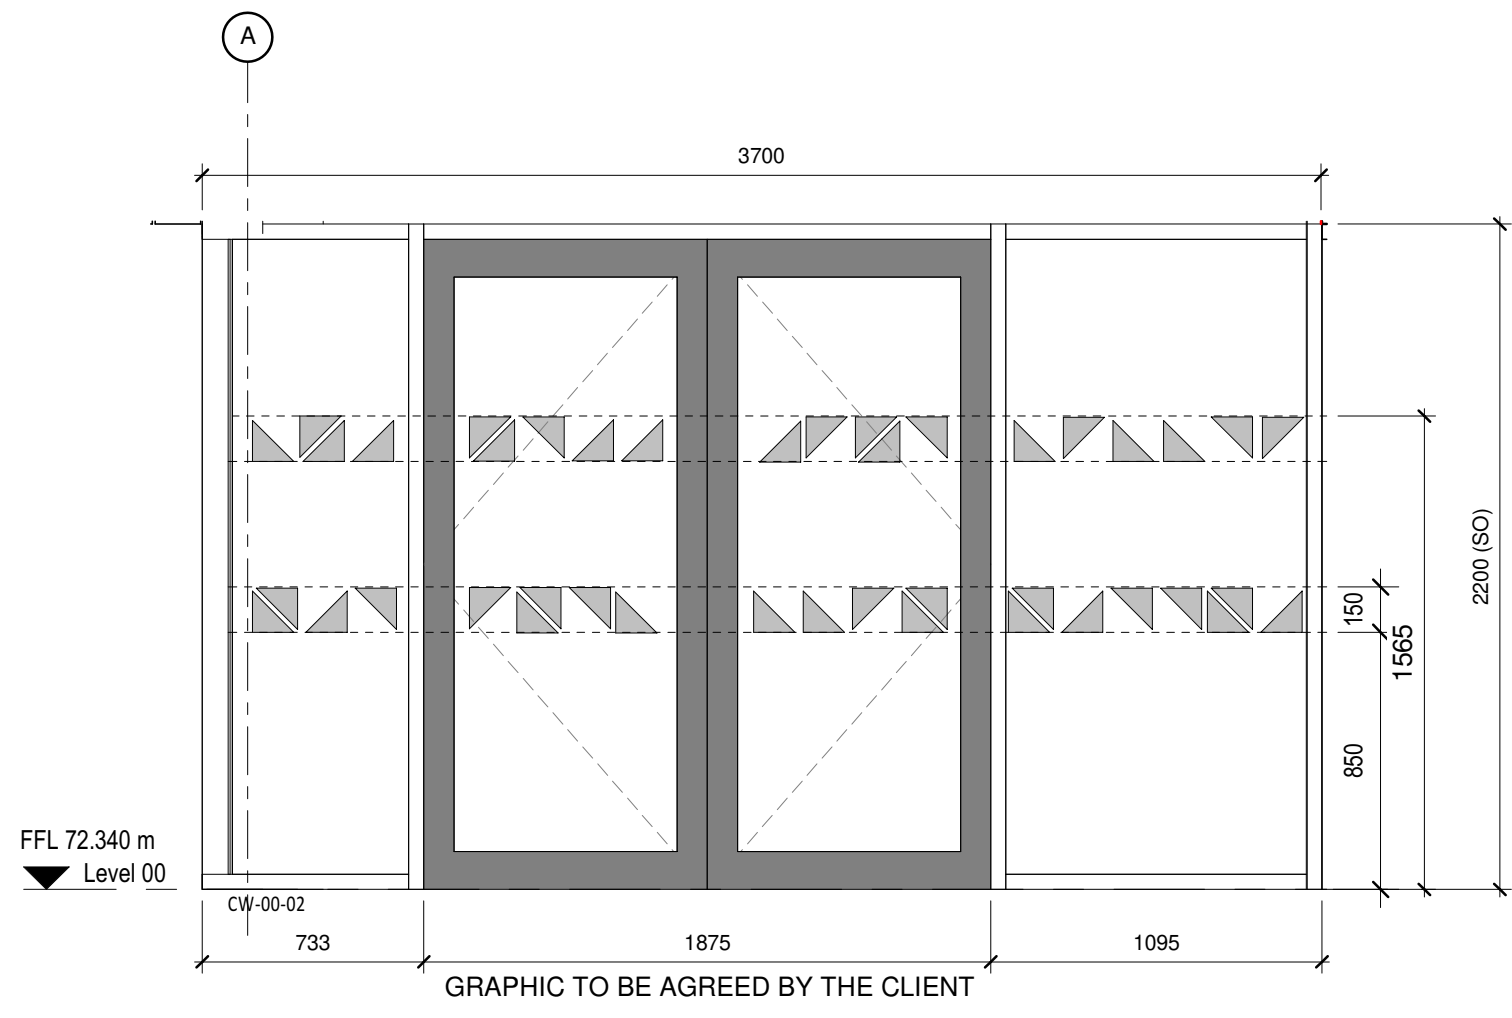
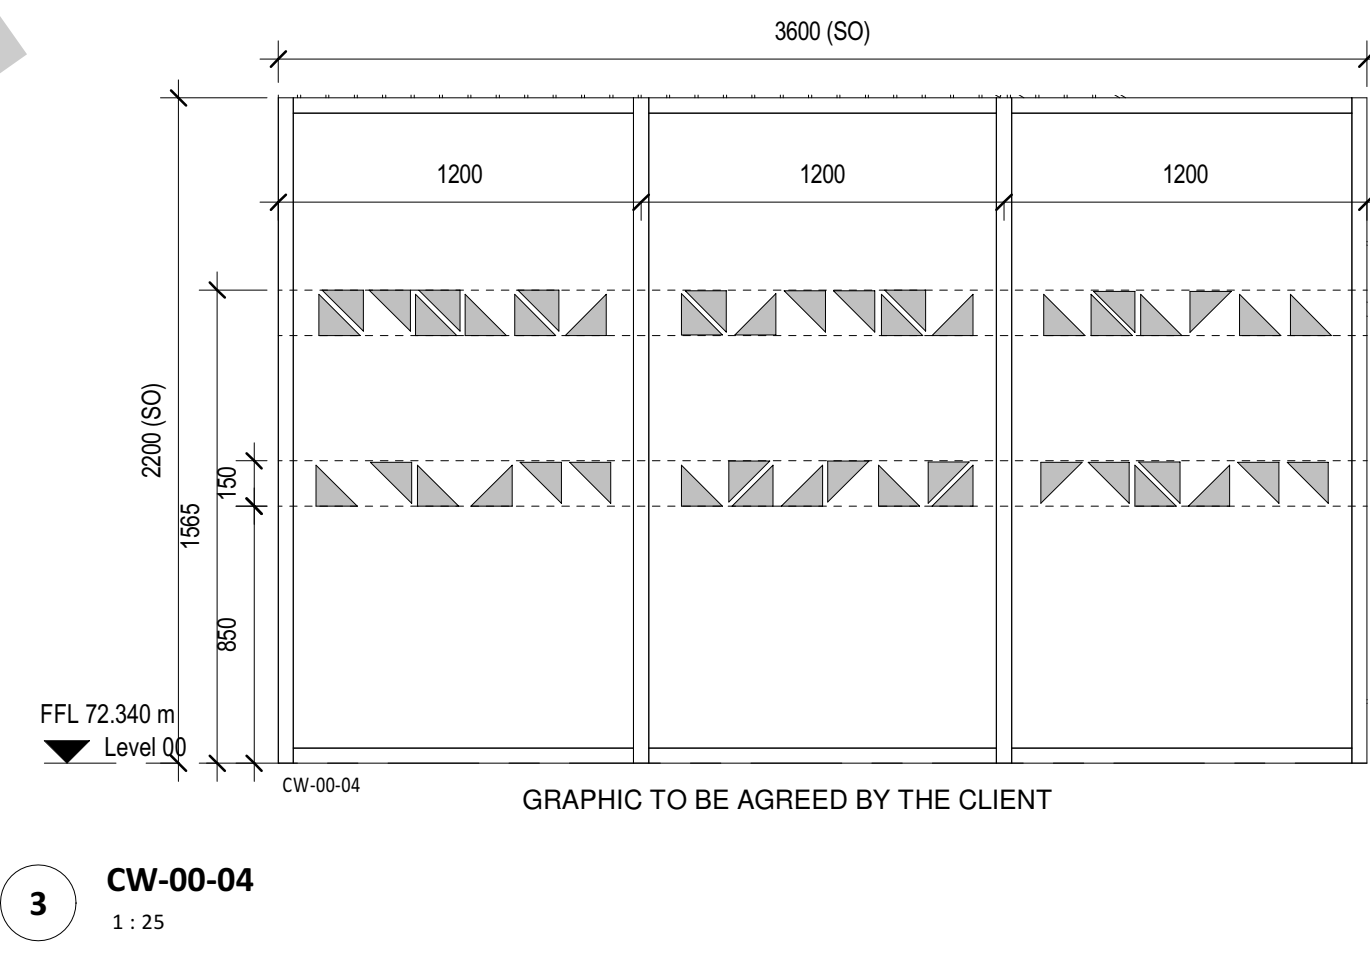
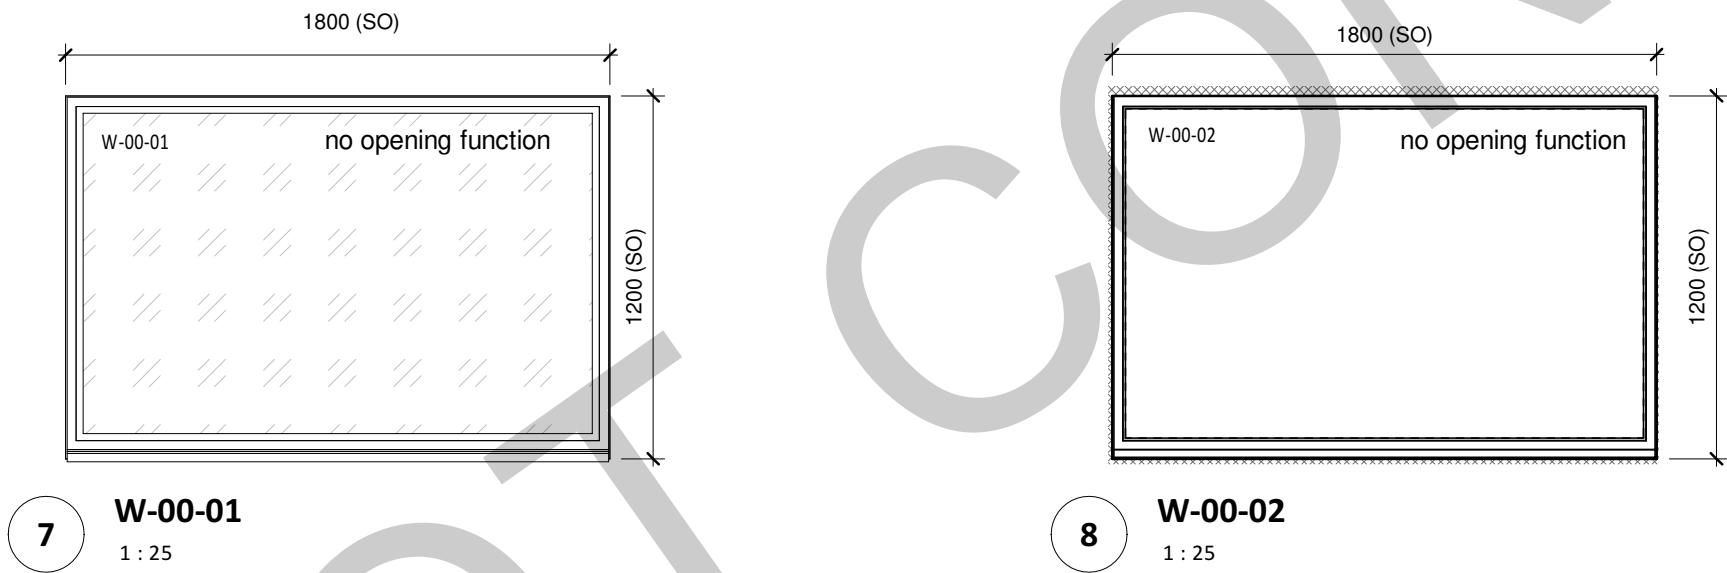


NOTES
All dimensions and levels to be checked against design.
Any discrepancies are to be reported to the Architect before any work commences.
This drawing shall not be used to ascertain any dimensions, work to figure dimensions only.
This drawing shall not be reproduced without express written permission from AFL architects Ltd.
DISCLAIMER
When this drawing is issued in CAD, it is an uncontrolled version issued for information only, to ensure the recipient to prepare their own documents/drawings for which they are solely responsible.
SOFTWARE INTEROPERABILITY
AFL prepared this drawing using Autodesk REVIT Architecture.
AFL does not accept liability for any loss or degradation of any information held in the drawing resulting from the translation from the original file format to any other file format or from the recipient's reading of it in any other programme.
THIS DRAWING IS BASED ON THE FOLLOWING MODELS:
Model: 1 By: 1 Issued on:
Structure: 1 By: 1
MEP: 1 By: 1
Landscape: 1 By: 1

Window Schedule						
Mark	Description	Height	Width	Fire Rating	Frame Material/Colour	Keynote
W-00-01	Generic single window assembly with a fixed light	1200	1800	n/a	PCC/RAL 7016	H11/110A
W-00-02	Generic single window assembly with a fixed light	1200	1800	n/a	PCC/RAL 7016	H11/110A



Glazed Curtain Walling Schedule						
Mark	Mullion Positions	Height SO(mm)	Width SO(mm)	Fire Rating	Material/Colour	Keynote
CW-00-01a	refer to elevation	2200	1975	N/A	PCC RAL 7016	H11/110A
CW-00-01b	refer to elevation	2200	6797	N/A	PCC RAL 7016	H11/110A
CW-00-01c	refer to elevation	2200	500	N/A	PCC RAL 7016	H11/110A
CW-00-02	refer to elevation	2200	3700	N/A	PCC RAL 7016	H11/110A
CW-00-03	refer to elevation	2200	2600	N/A	PCC RAL 7016	H11/110A
CW-00-04	refer to elevation	2200	3600	60MINS	PCC RAL 7016	H11/110B
CW-00-05	refer to elevation	2200	3900	N/A	PCC RAL 7016	H11/110A
CW-ZZ-06	refer to elevation	14450	3800	N/A	PCC RAL 7016	H11/110A
CW-ZZ-07	refer to elevation	14600	800	N/A	PCC RAL 7016	H11/110A
CW-ZZ-08	refer to elevation	14600	800	N/A	PCC RAL 7016	H11/110A

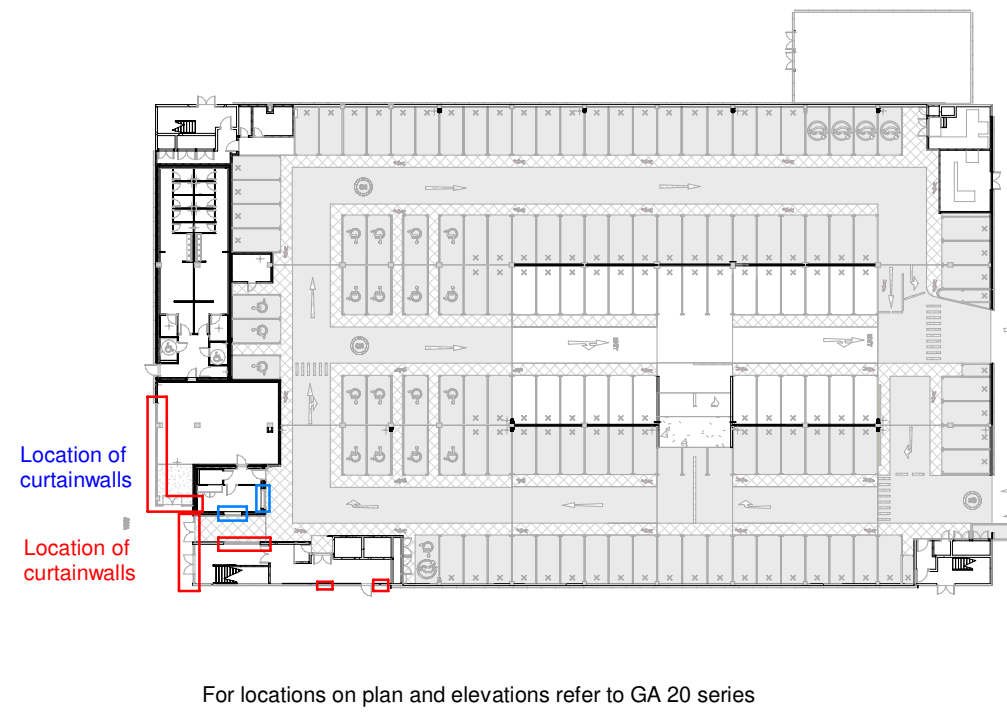

REV.	DESCRIPTION	DATE	DRW.	CHK.
P05	SPECIFICATION REFERENCE AMENDED	01.02.22	KC	JW
P04	ISO PROVIDED AND KEY PLAN ADDED	19.01.22	KC	JW
P03	REVISED DESIGN ISSUE	19.11.21	KC	JW
P02	DOOR REFS CORRECTED CW-ZZ-02 AMENDED	06.07.21	KC	JW
P01	INITIAL STAGE 4 ISSUE	19.06.21	KC	JW



APPOINTED PARTY LOGO/INFORMATION							
PROJECT							
NMGH - Multi Storey Car Park							
TITLE							
External Window, Window & Curtain Walling Types, Elevations							
STATUS		PURPOSE OF ISSUE					
S3		For Review					
DRAWN BY		CHECKED BY		DATE			
KC		JW		01.02.22			
SCALE (@A0)		PROJECT NUMBER					
As indicated		203112					
FILE DRAWING NUMBER							
20200-AFL-MSCP-ZZ-DR-A-3120							
					REV. P05		

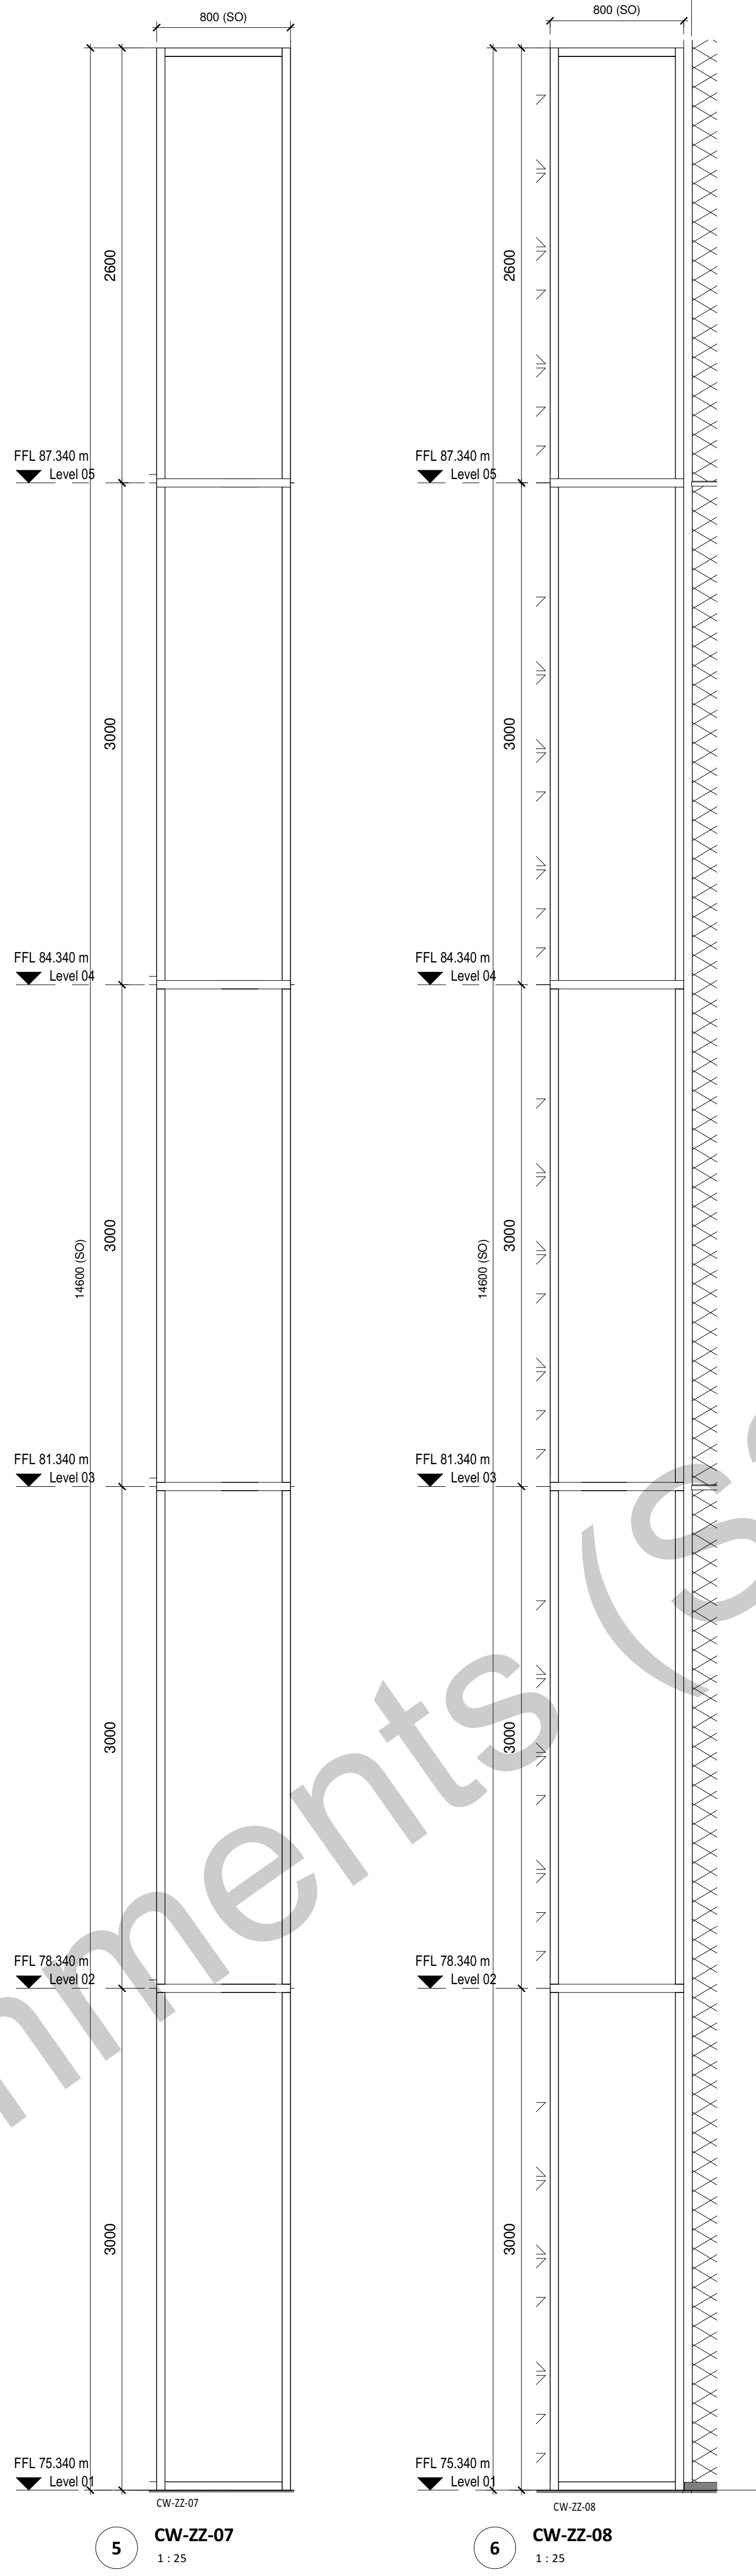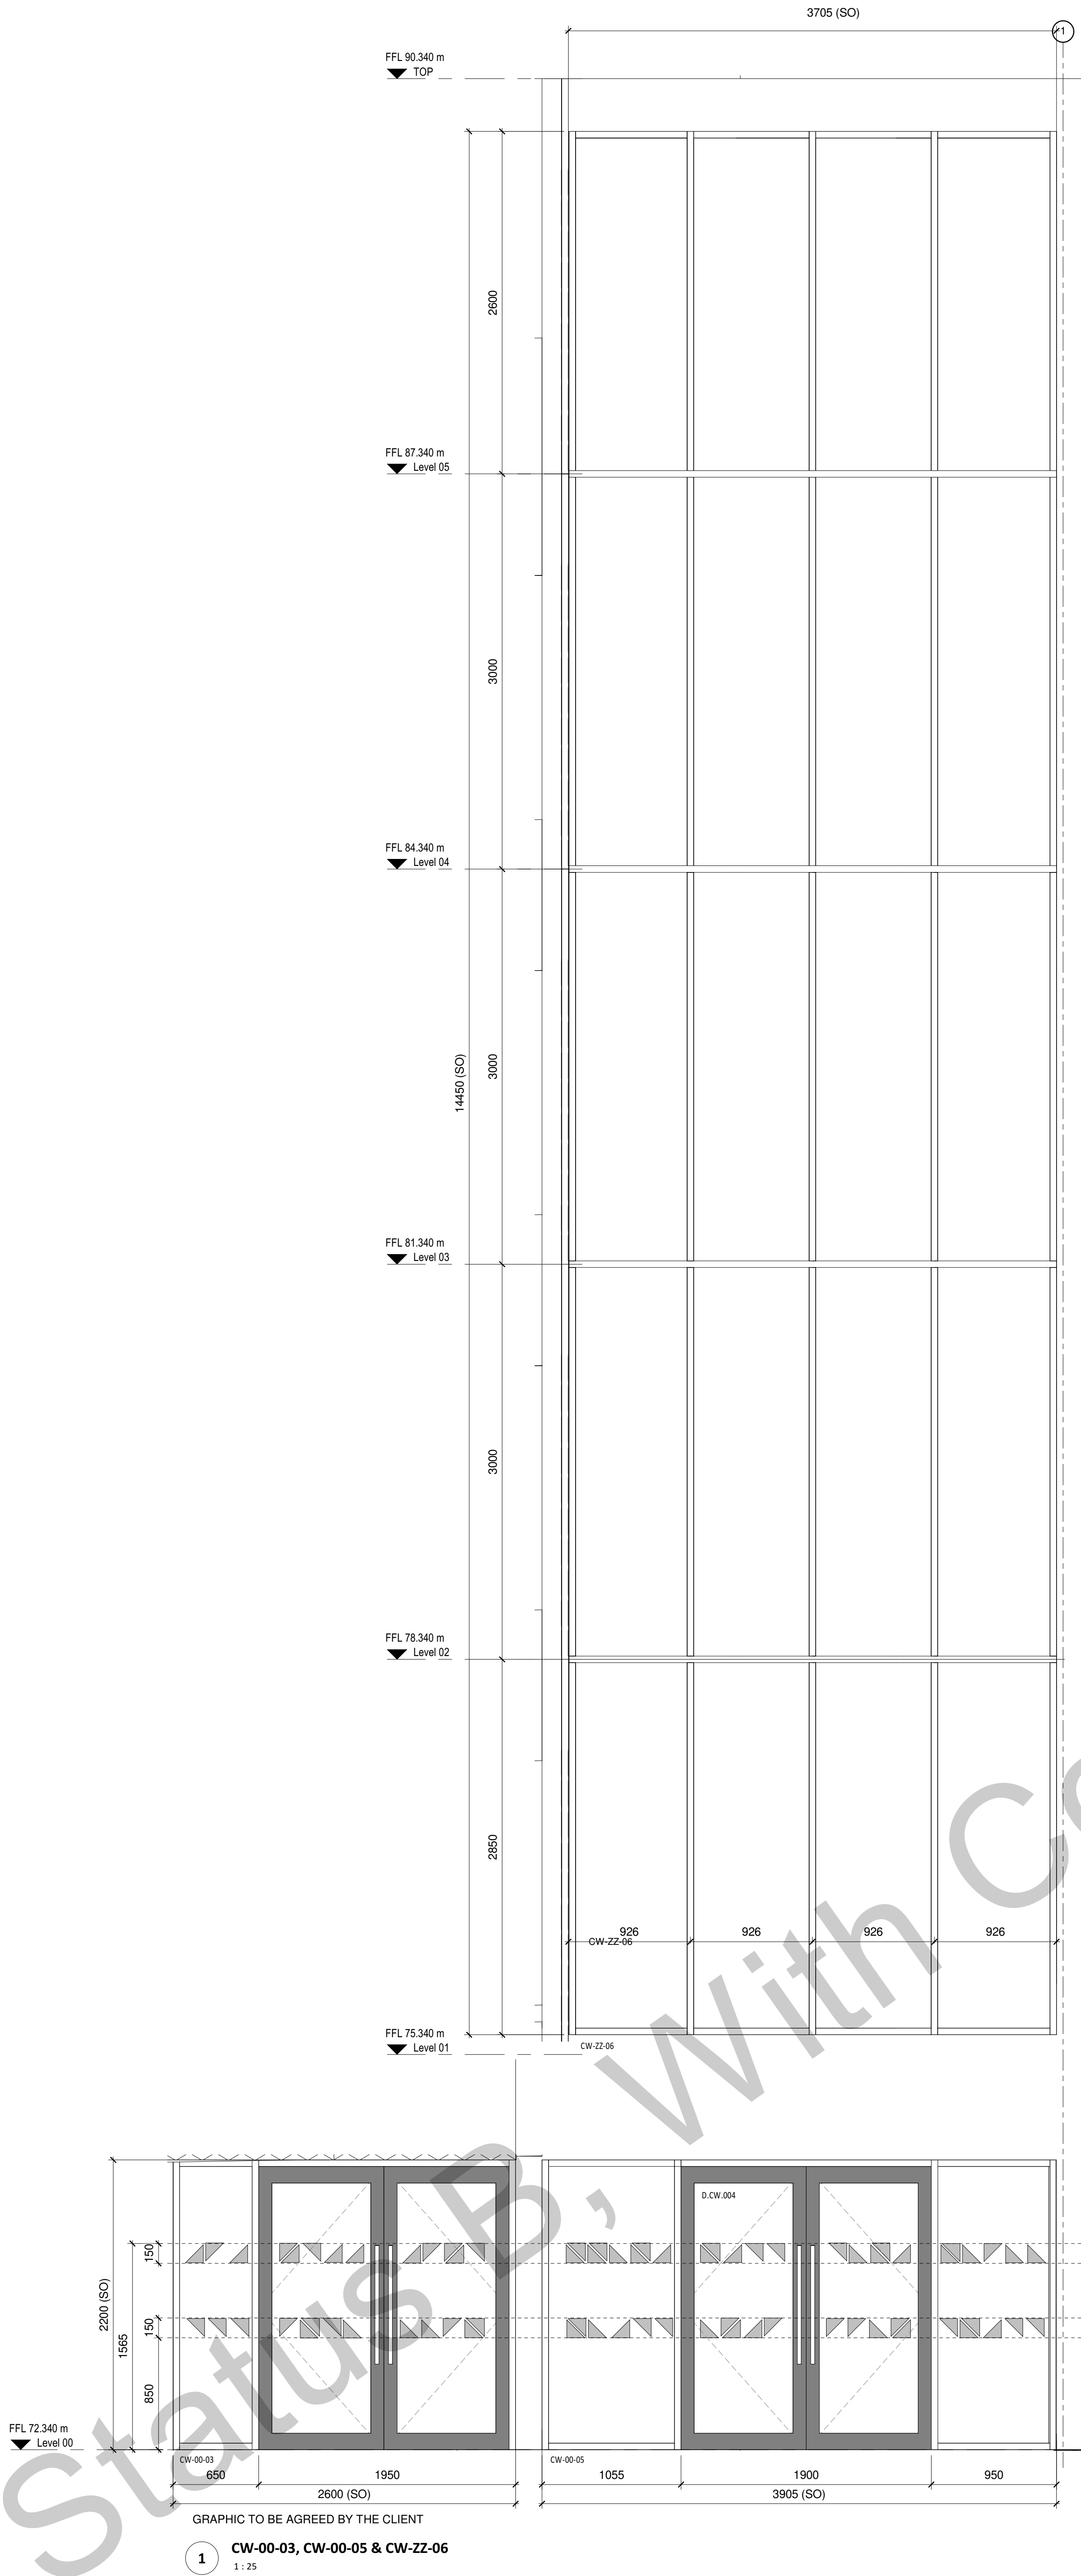

2 CW-00-01 1:25

1 CW-00-03, CW-00-05 & CW-ZZ-06 1:25