


NOTES

- This drawing is to be read in conjunction with all other drawings and specifications. Written dimensions to be taken from this drawing.
- Do not scale off this drawing. Written dimensions to be taken from this drawing.
- Any discrepancies found between this drawing and other drawings and specifications in the construction documents must be referred to the Landscape Architect for clarification.
- This drawing must not be copied in whole or in part without prior written consent of Optimised Environments.
- Survey information is based upon Topographical Survey.

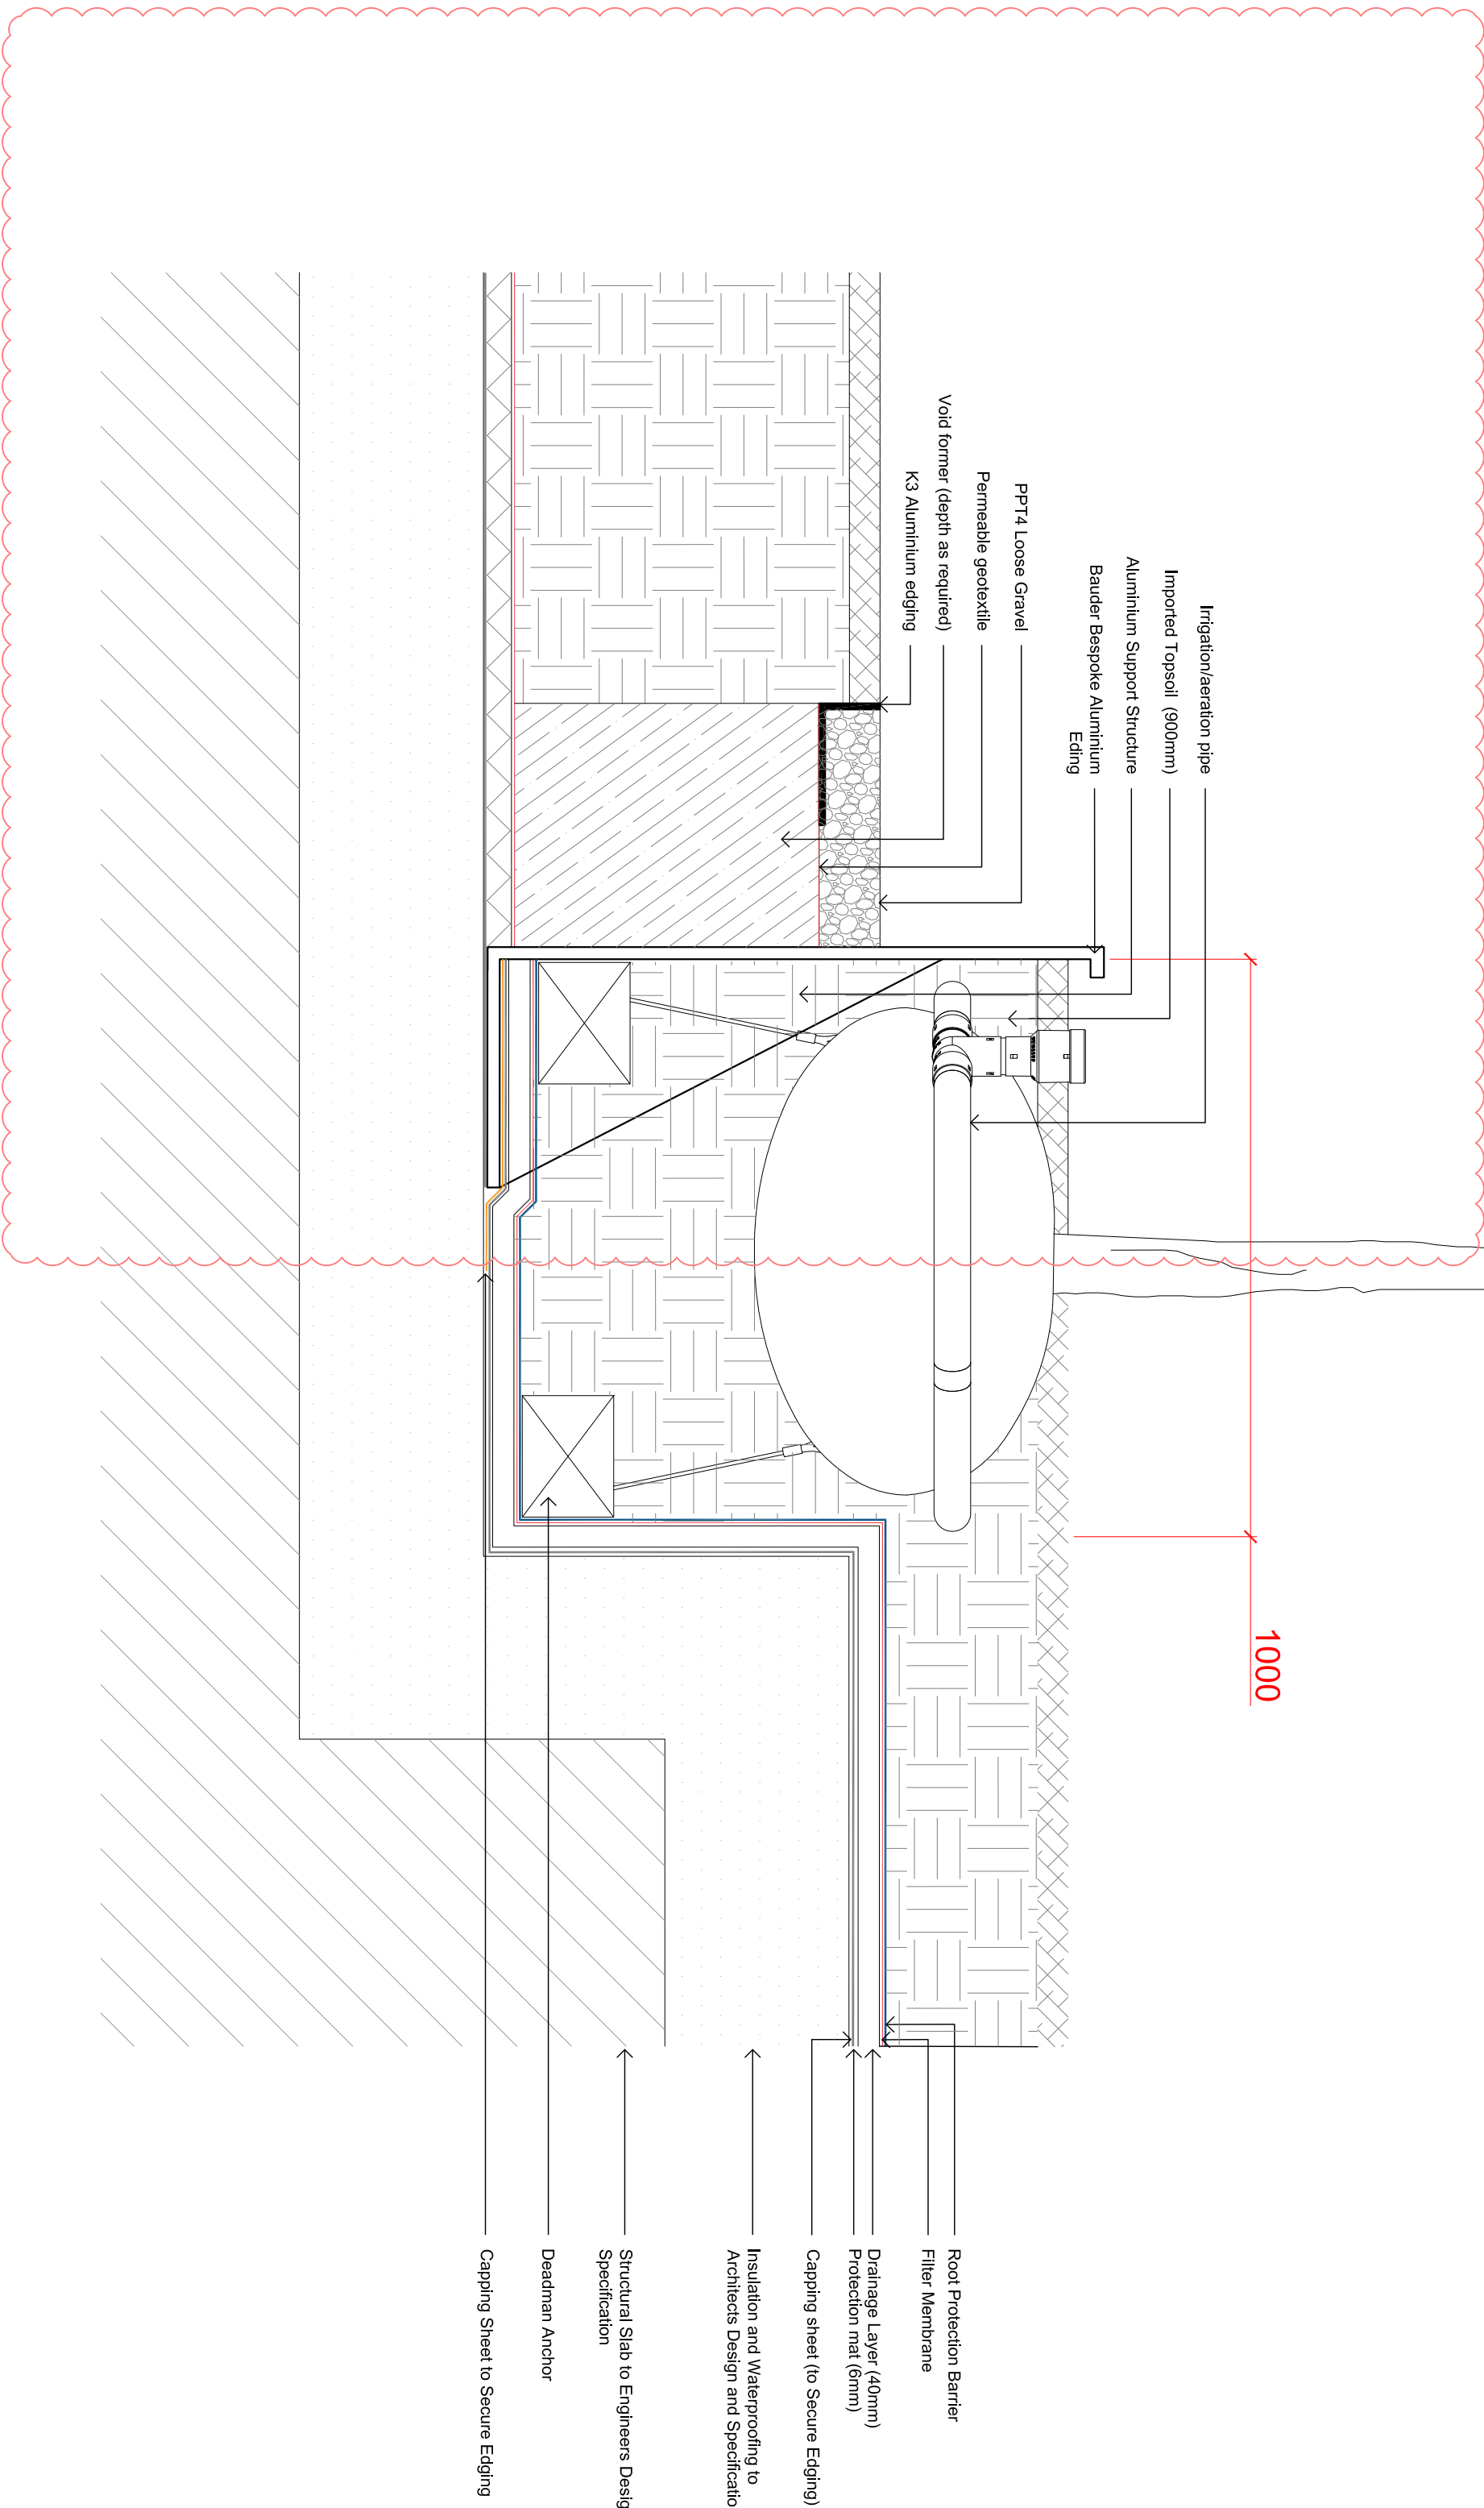

001
Sheet
L331

TYPICAL DETAIL: PODIUM TREE PIT
Scale: 1 : 10

Issue / Revision	Initial	Date
A	AW	22.07.20

open

optimised environments ltd

2nd Floor | Onewick Quay | 21 Lake Square | Edinburgh | EH3 9JL
0131 221 5620 • info@openenvironments.com
London | 20 The Quadrant | 20 The Quadrant | London | EC2N 2XW
020 7947 0000 • info@openenvironments.com
Manchester | 100 The Quadrant | 100 The Quadrant | Manchester | M1 1JH
0161 887 7000 • info@openenvironments.com

Client
Downing Living (Manchester) Limited

Project
PLOT 11 FIRST STREET SOUTH
Manchester

Drawing Title
TYPICAL DETAILS:
Podium Tree Pit

Scale Bar	0.1m 0.2m 0.3m 0.4m 0.5m
Scale: 1:10@A1	Date: May 2020
By: IL	Status: TENDER
Checked: AW	Approved: AW

Drawing Number
M90183_L_331
Rev
A