



GF 02: NEW CENTURY KITCHEN ENTRANCE


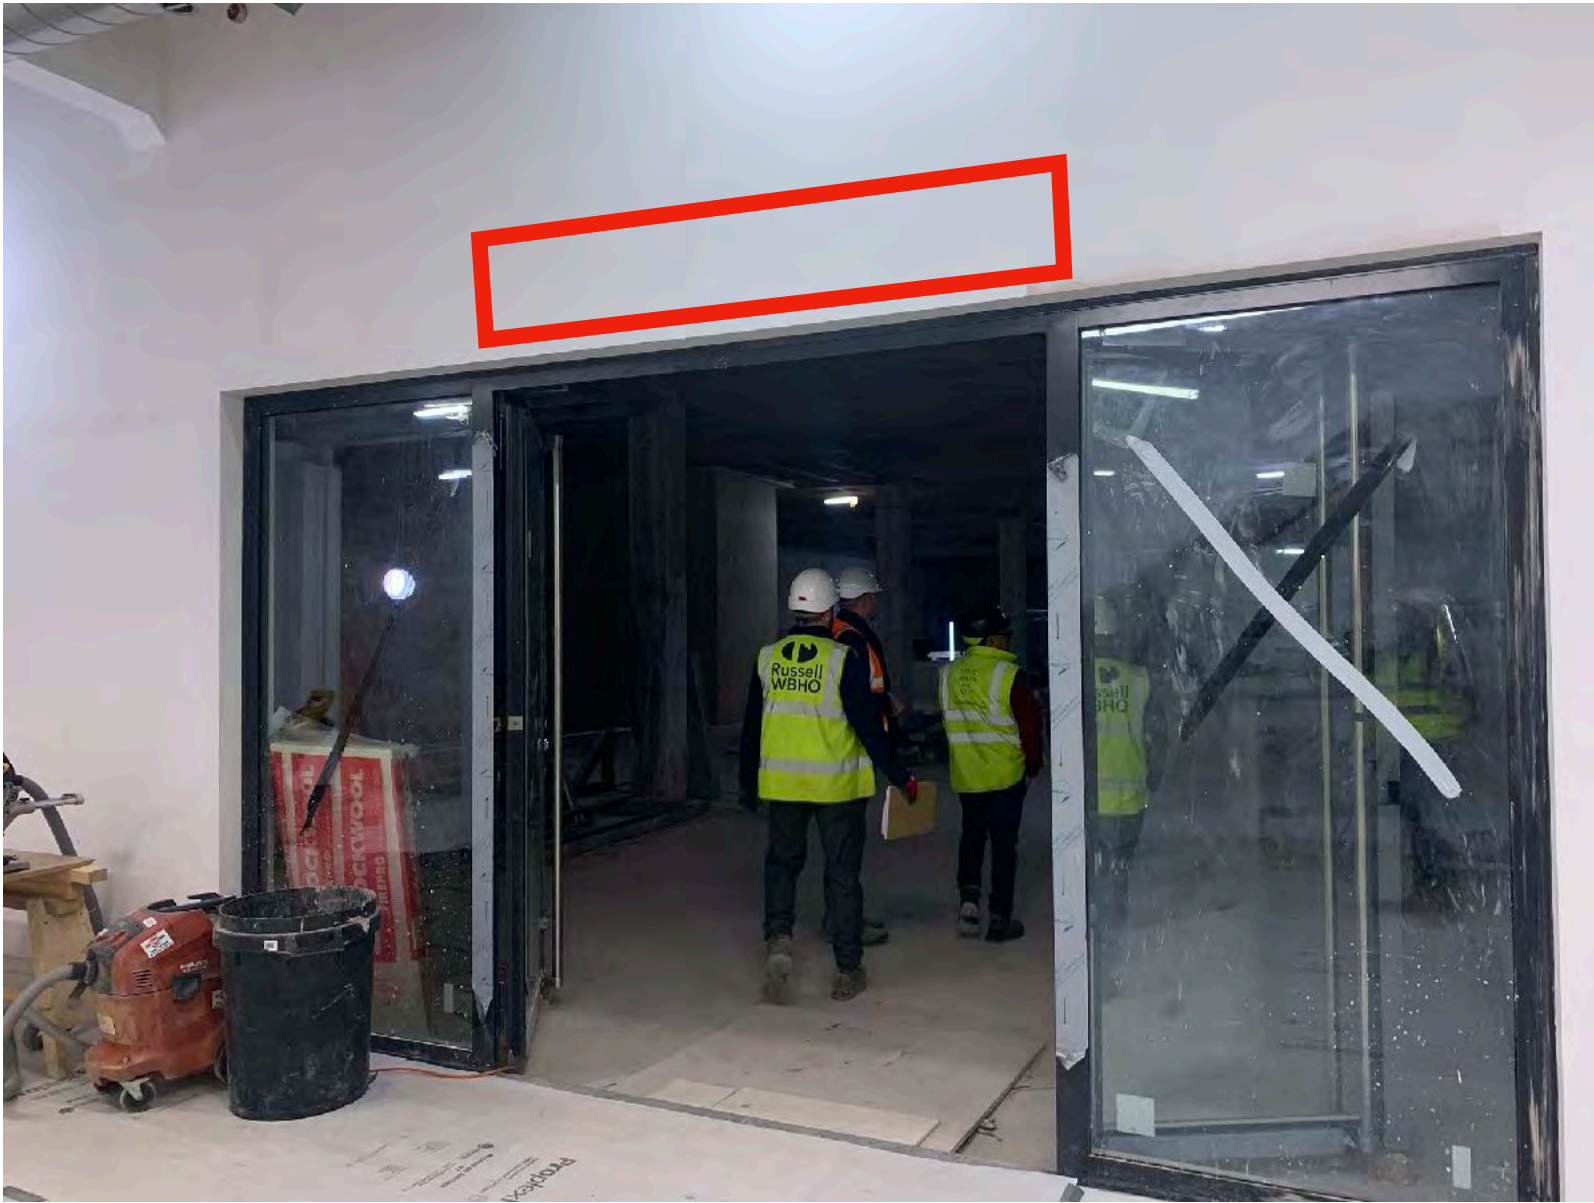


NEW CENTURY KITCHEN

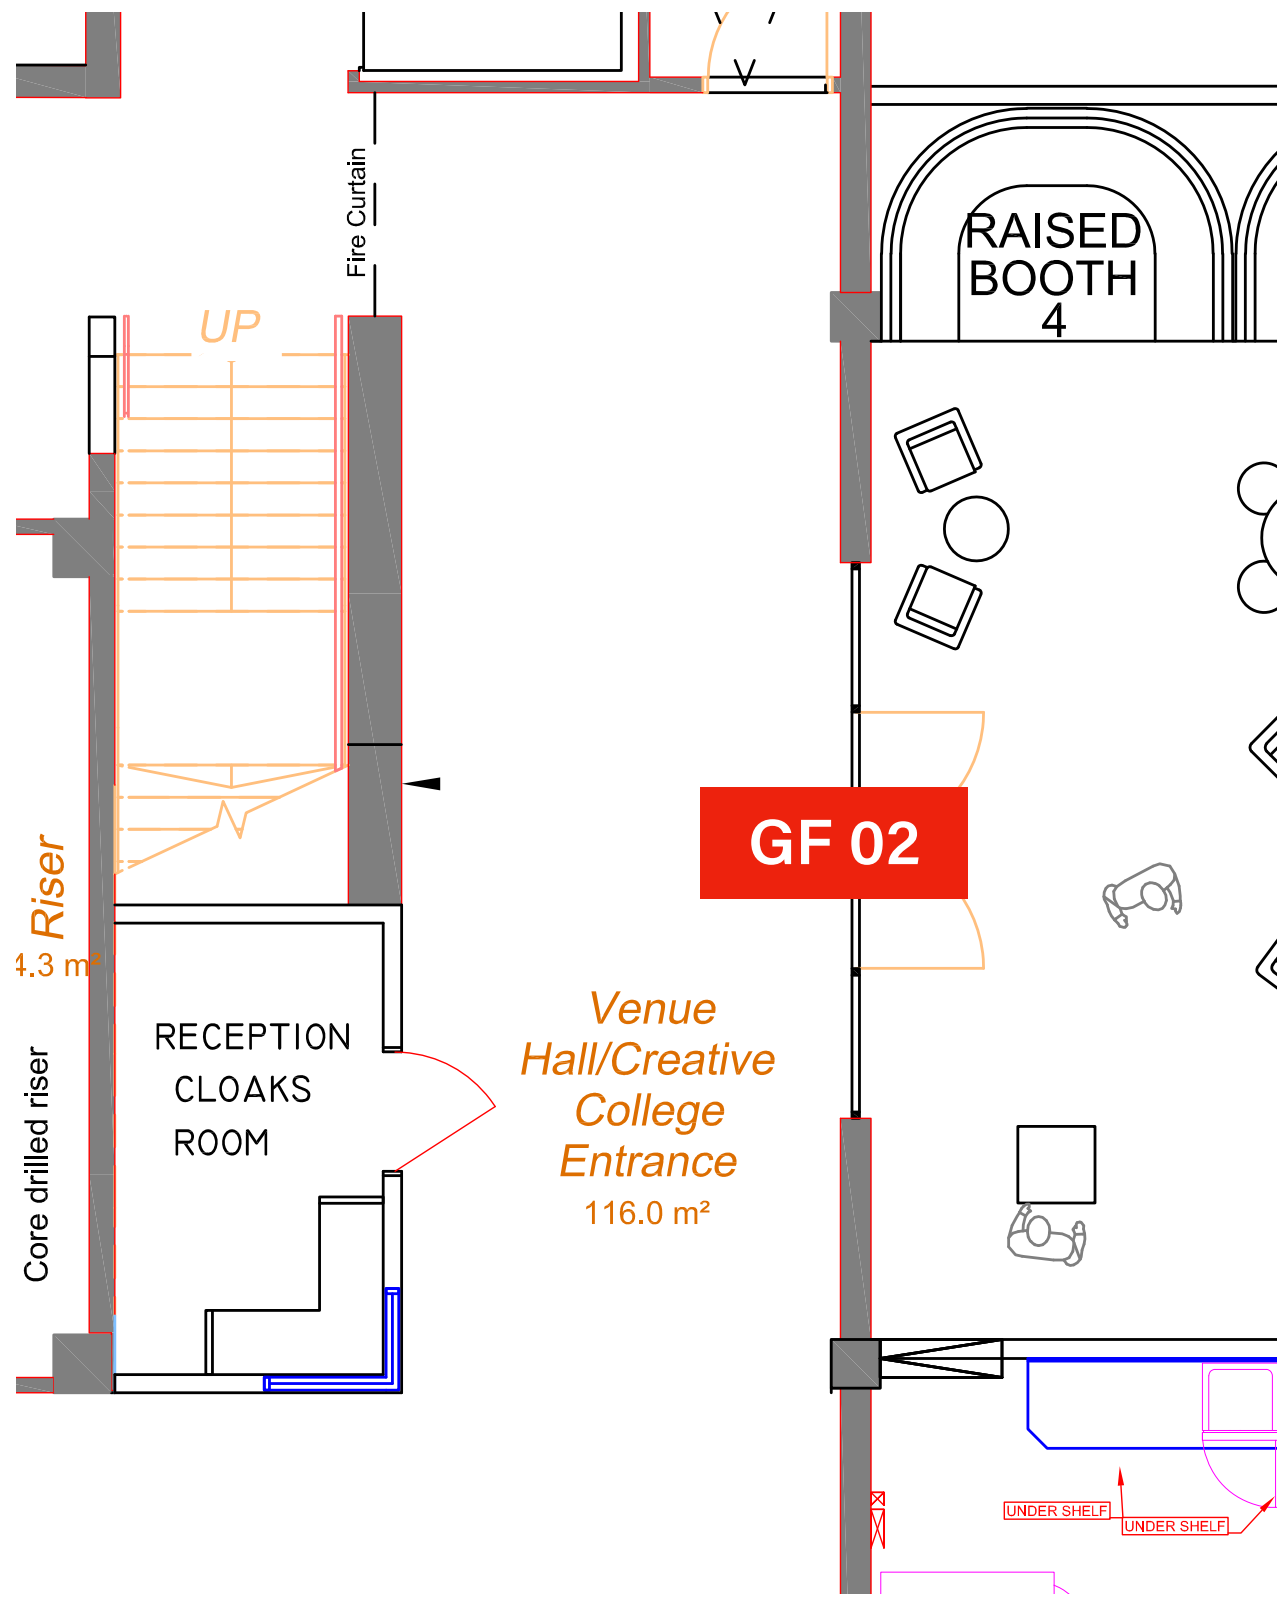



- BLACK ILLUMINATED BOX WITH WHITE PERSPEX FRONT
- ILLUMINATED INTERNALLY
- DIRECTLY FIXED TO NEW INTERNAL WALL
- POSITIONED ABOVE DOOR
- APPROX SIZE 1800 x 300 MM

GF 03: RECEPTION WAYFINDING

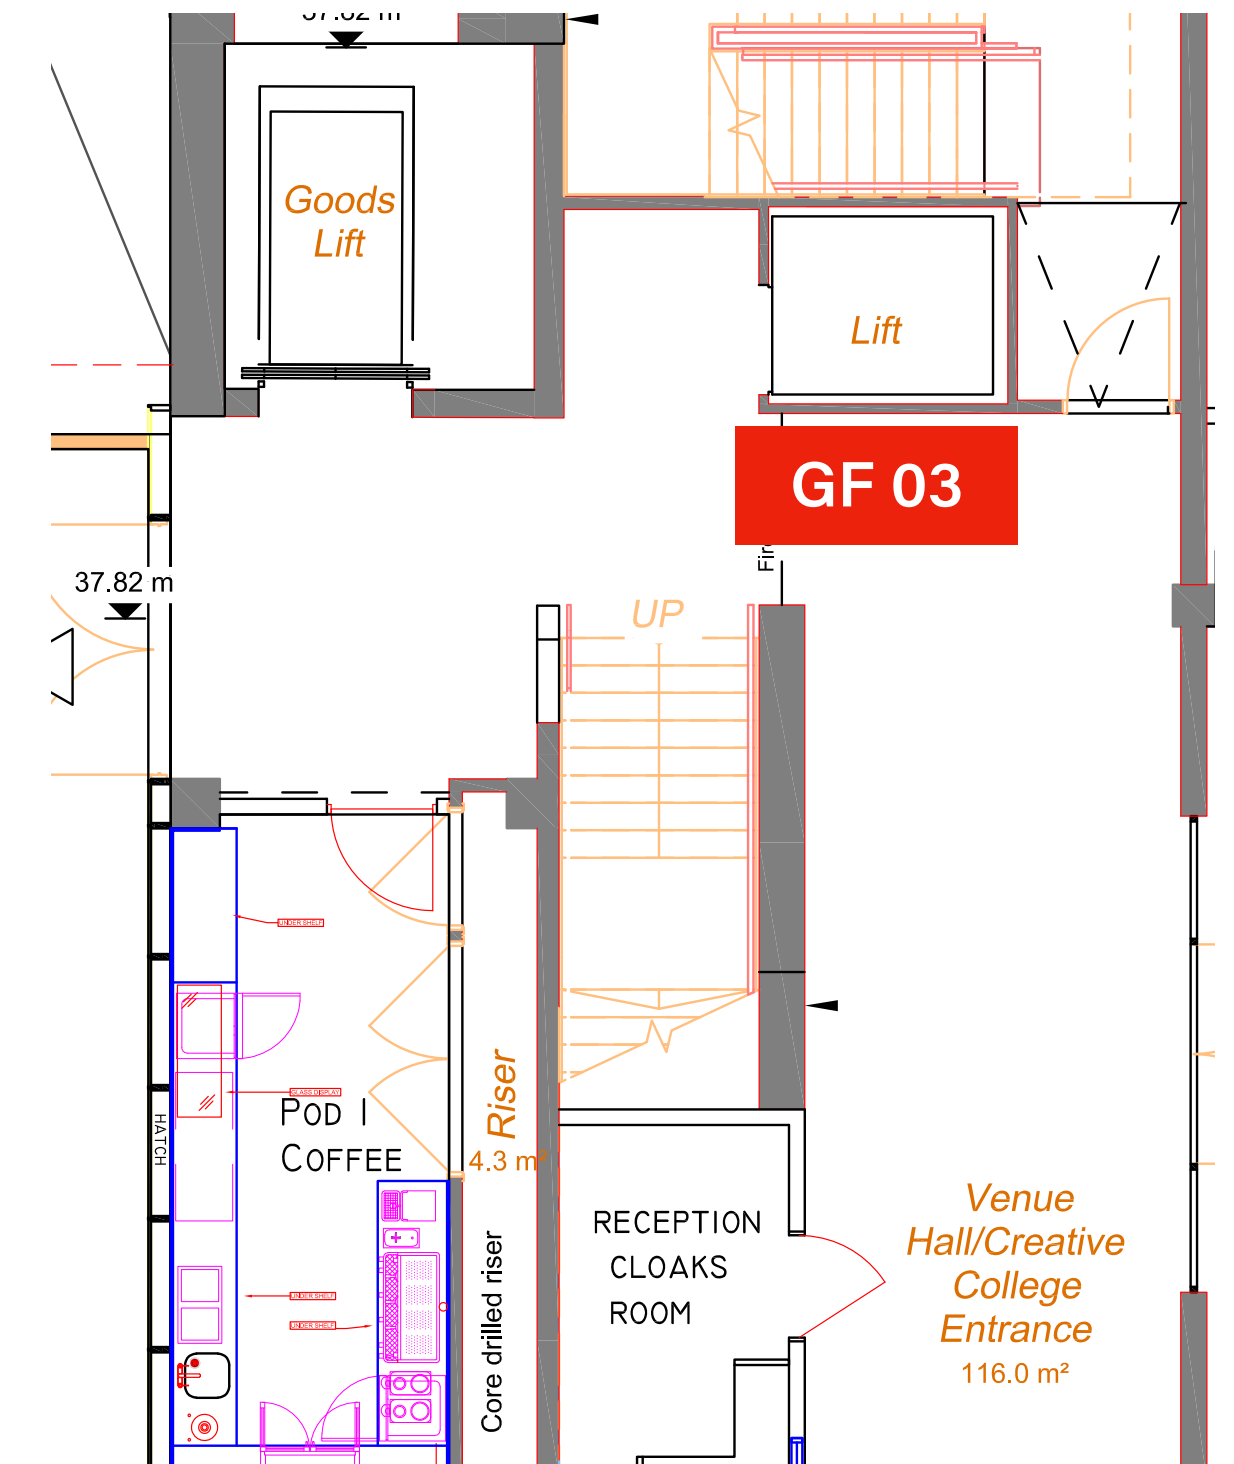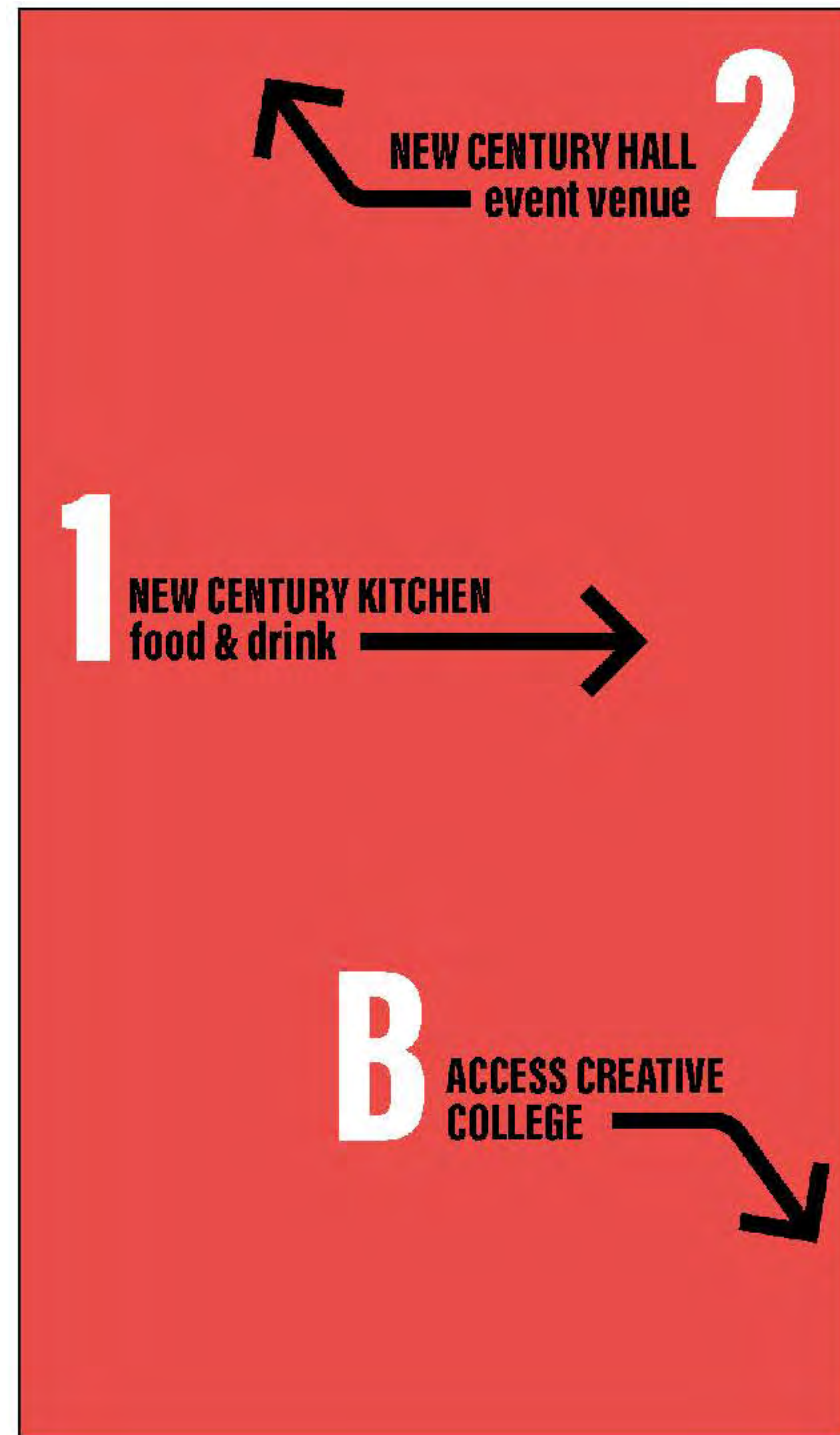

- VINYL SIGNAGE APPLIED TO NEWLY BUILT INTERNAL PAINTED WALL
- APPROX SIZE 1200 X 1200MM

GF 04: ACCESS CREATIVE COLLEGE

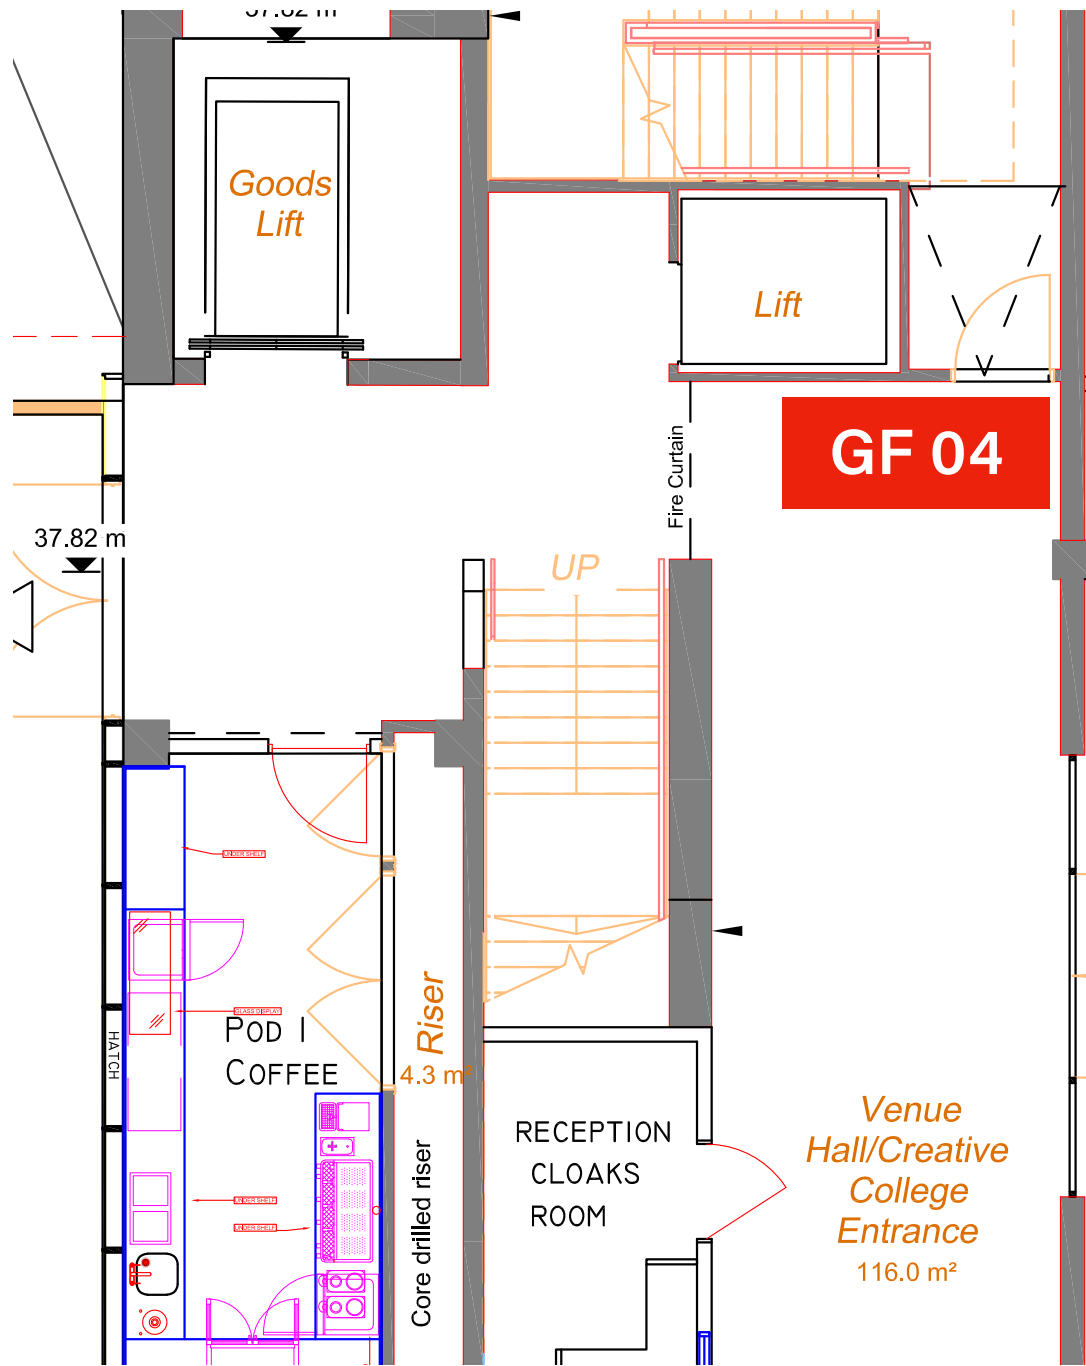
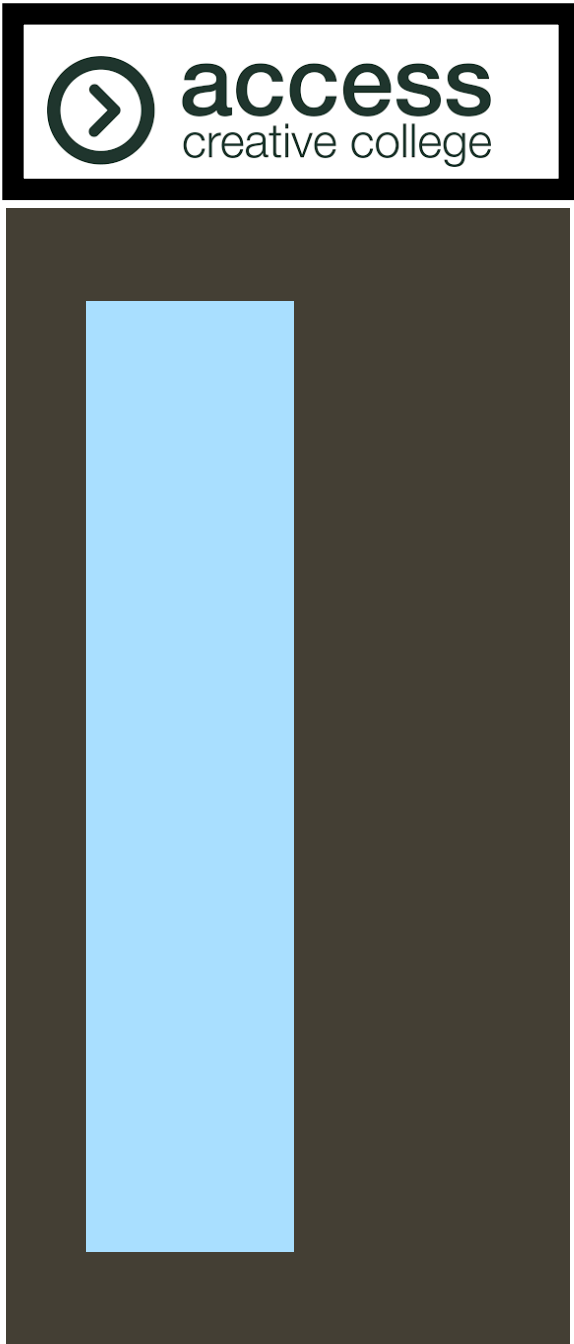


- BLACK ILLUMINATED BOX WITH WHITE PERSPEX FRONT
- ILLUMINATED INTERNALLY
- DIRECTLY FIXED TO NEWLY BUILT INTERNAL WALL
- POSITIONED ABOVE DOOR
- APPROX SIZE 800 x 250 MM

GF 05: STAIR LANDING WAYFINDING





- VINYL SIGNAGE APPLIED TO NEWLY BUILT INTERNAL PAINTED WALL
- POSITIONED ON LANDING AND HALF LANDING AREAS OF STAIRWAY
- APPROX SIZE 1200 X 1200MM

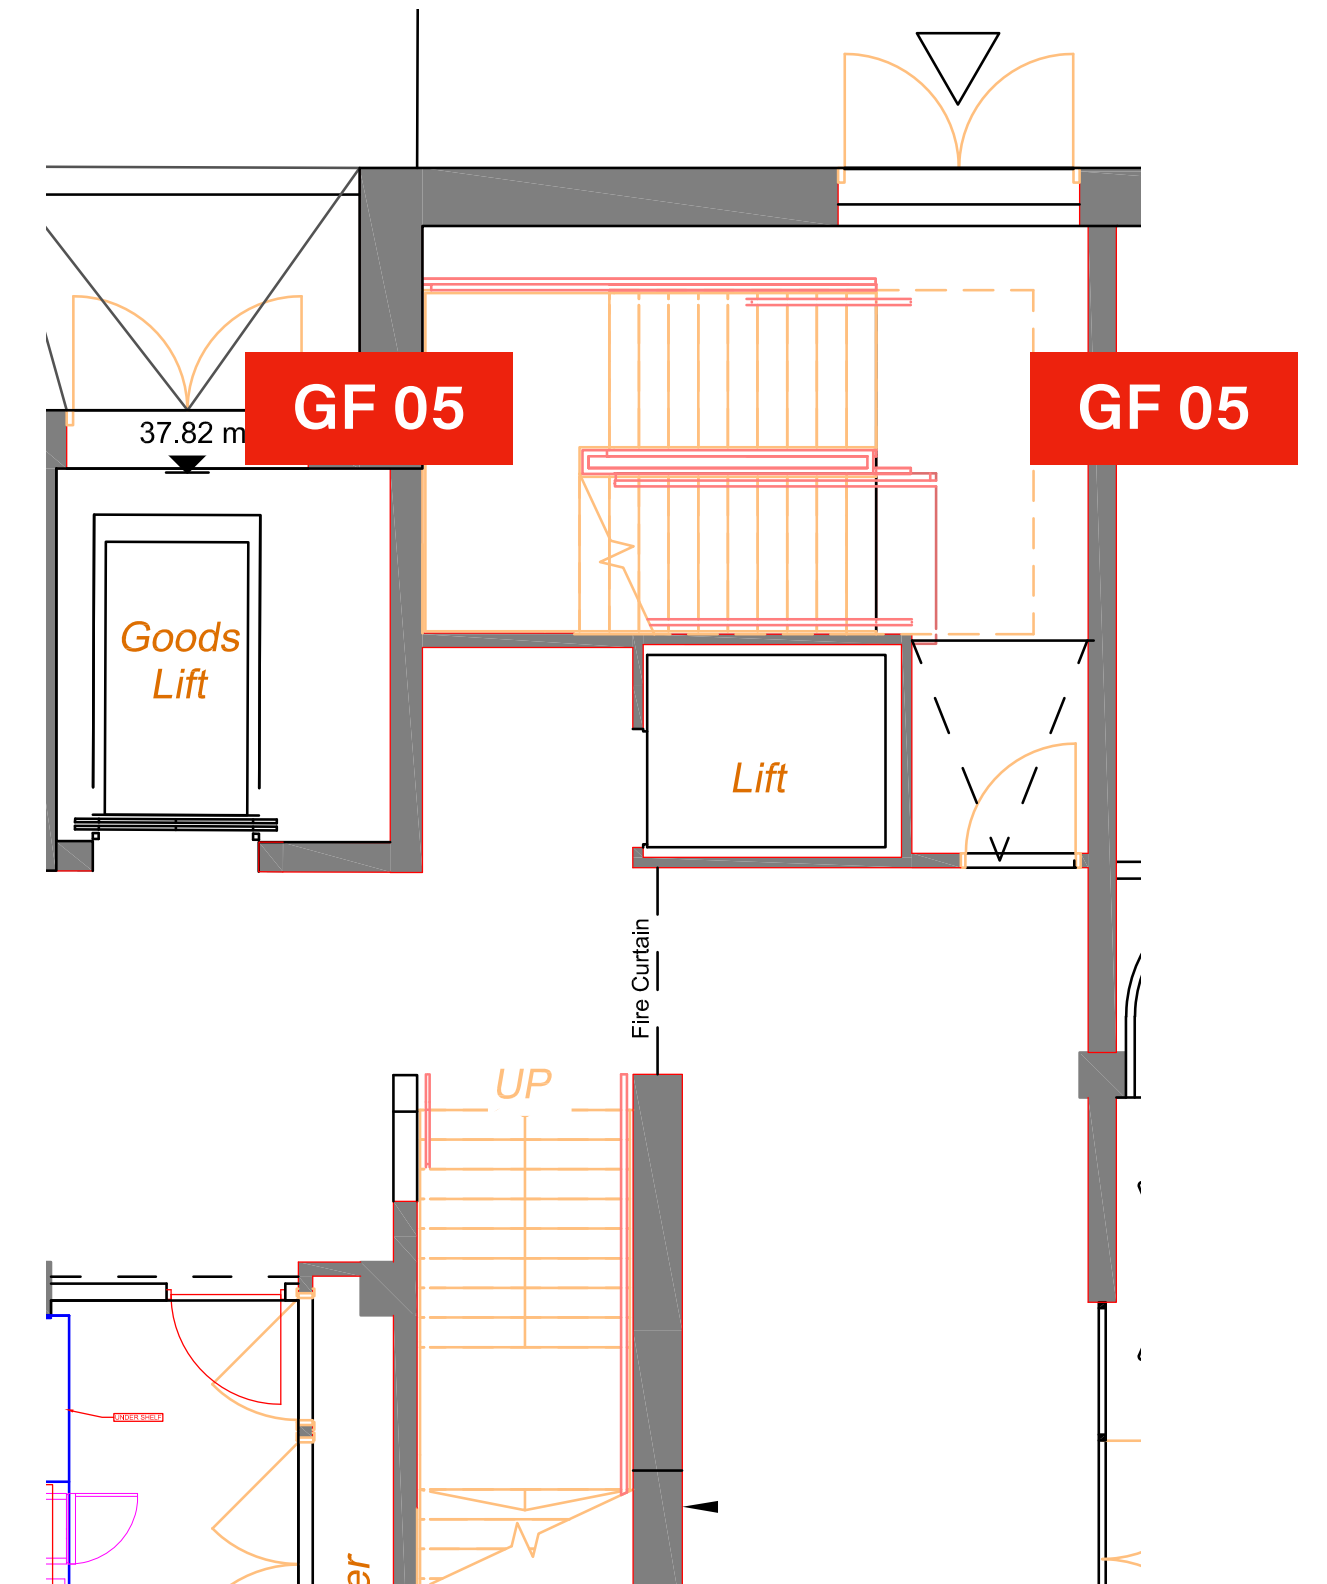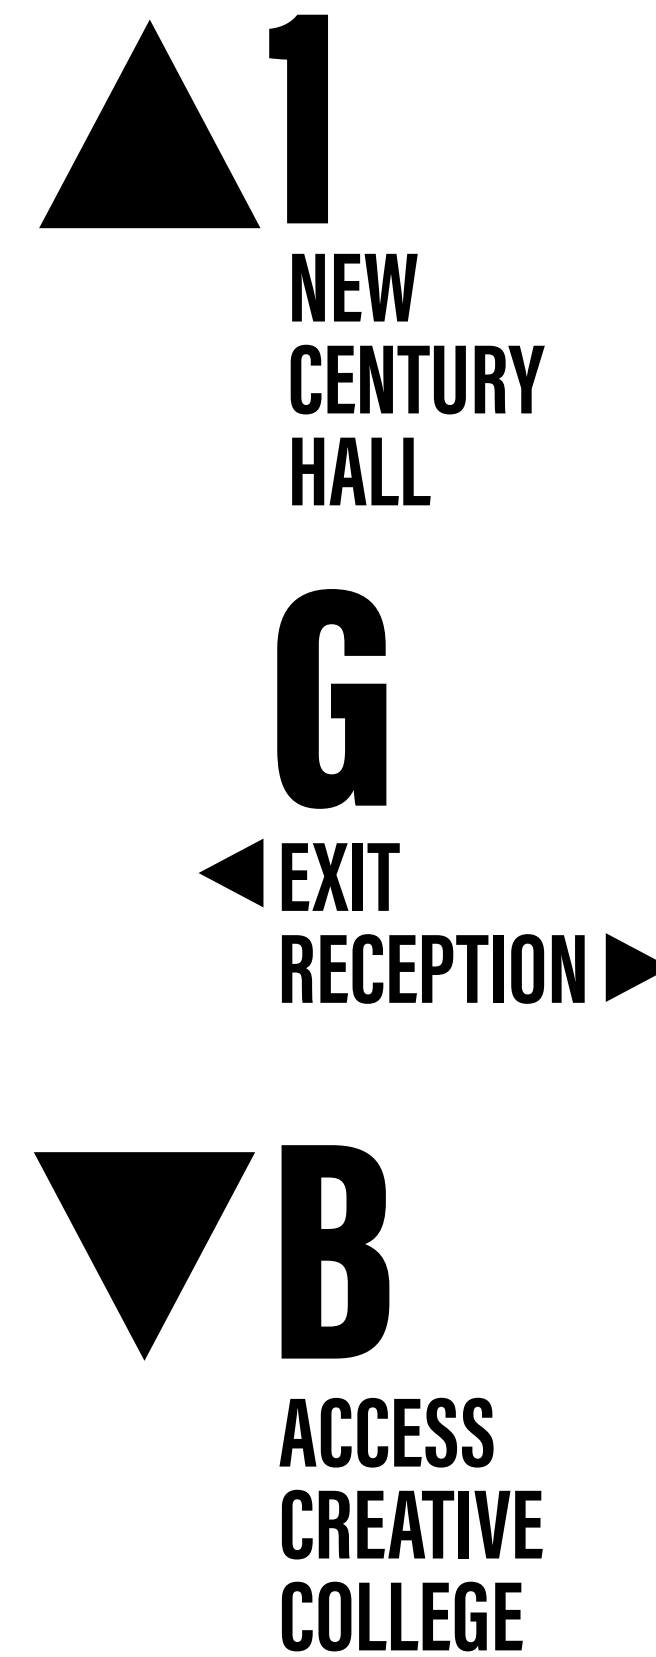



GF 06: WC

W.C

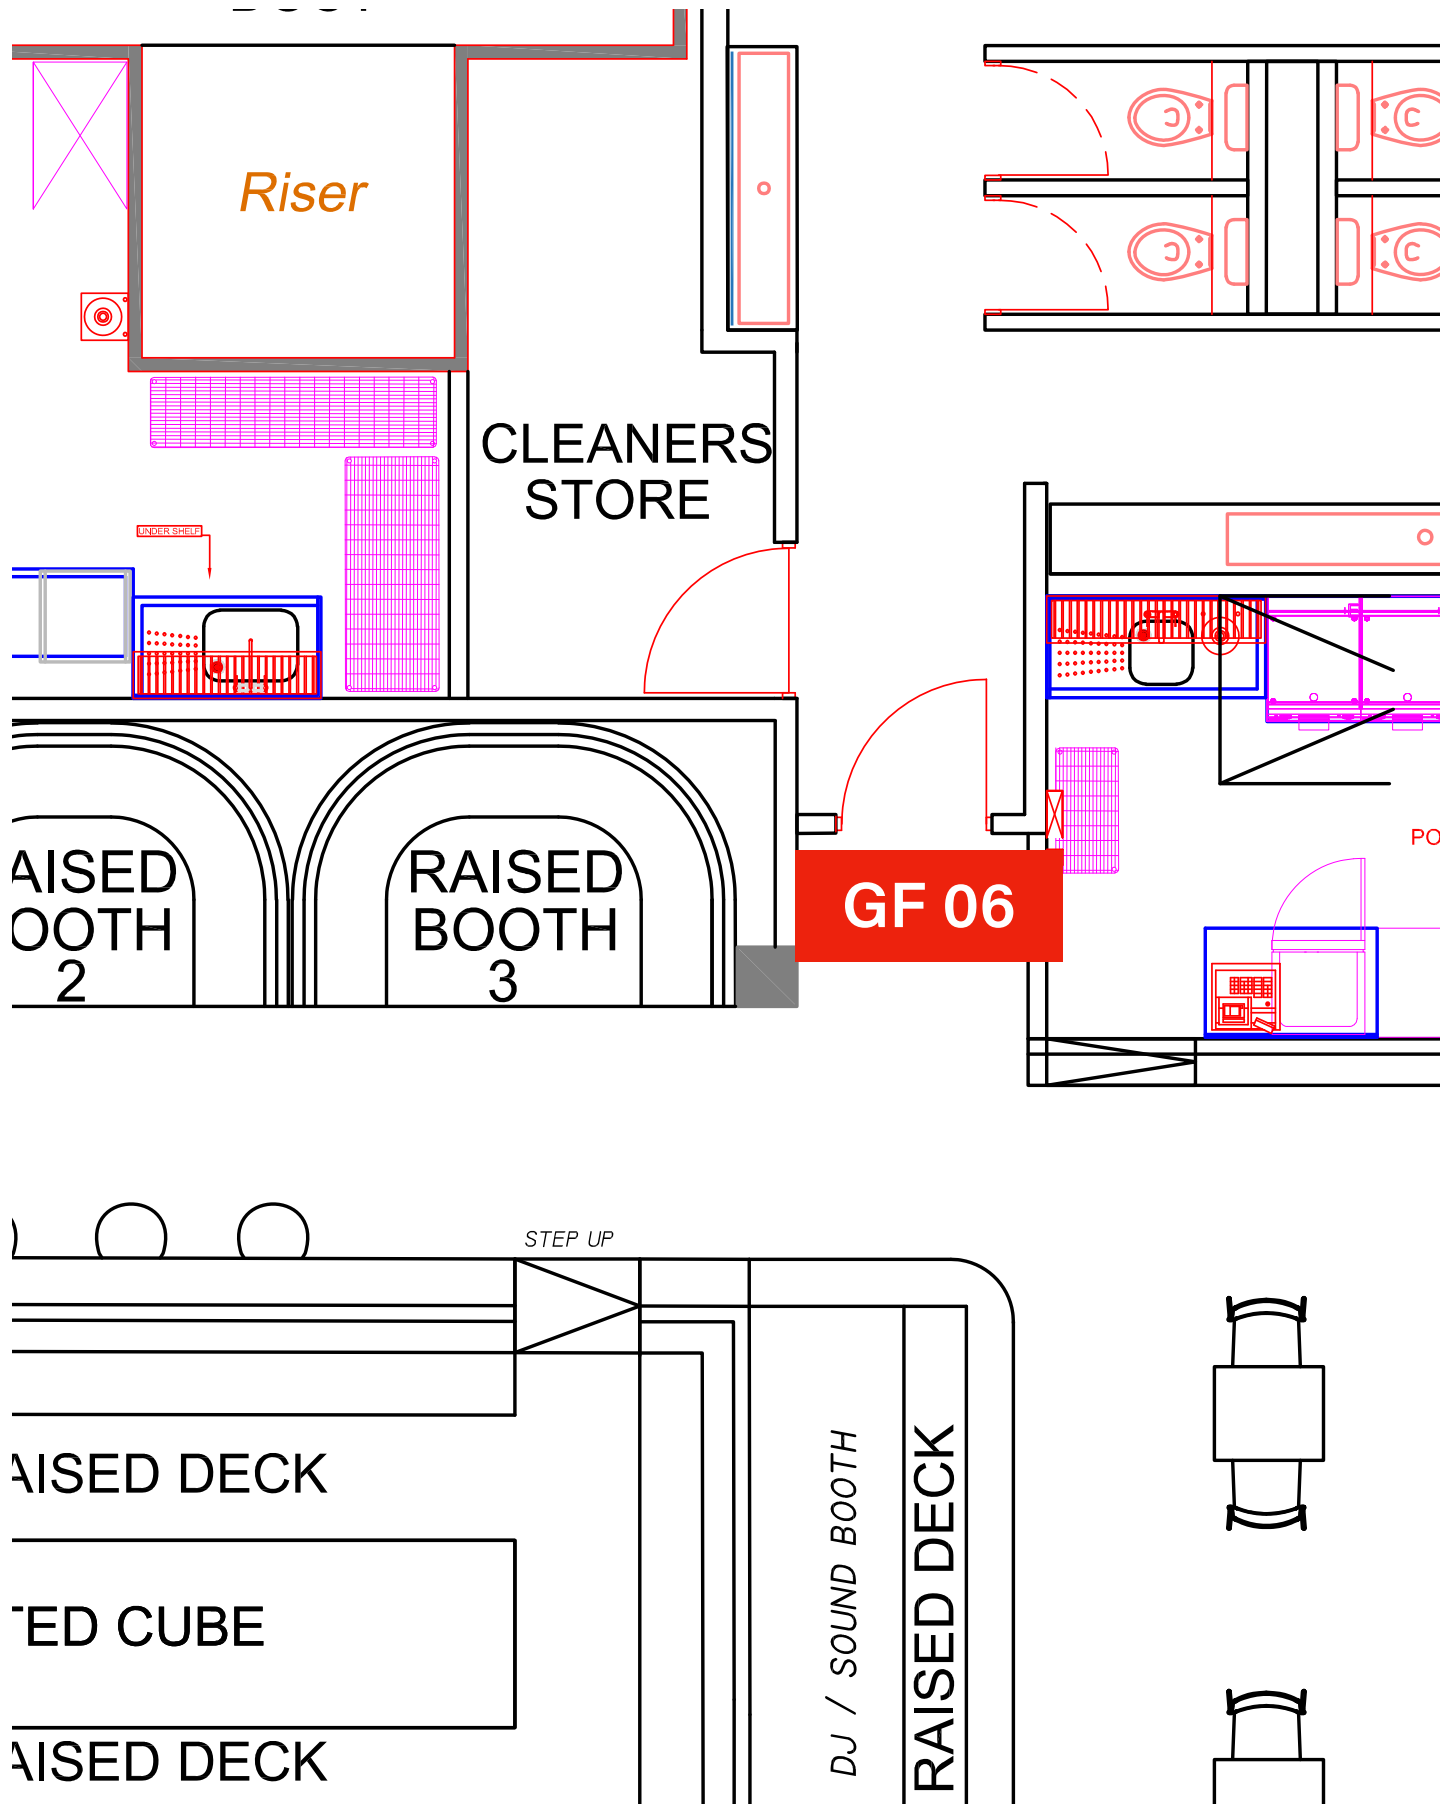 


- VINYL SIGNAGE APPLIED TO NEWLY BUILT INTERNAL PAINTED WALL
- POSITIONED ABOVE DOORWAY
- APPROX SIZE 800 X 250MM

GF 07: PRIVATE BAR

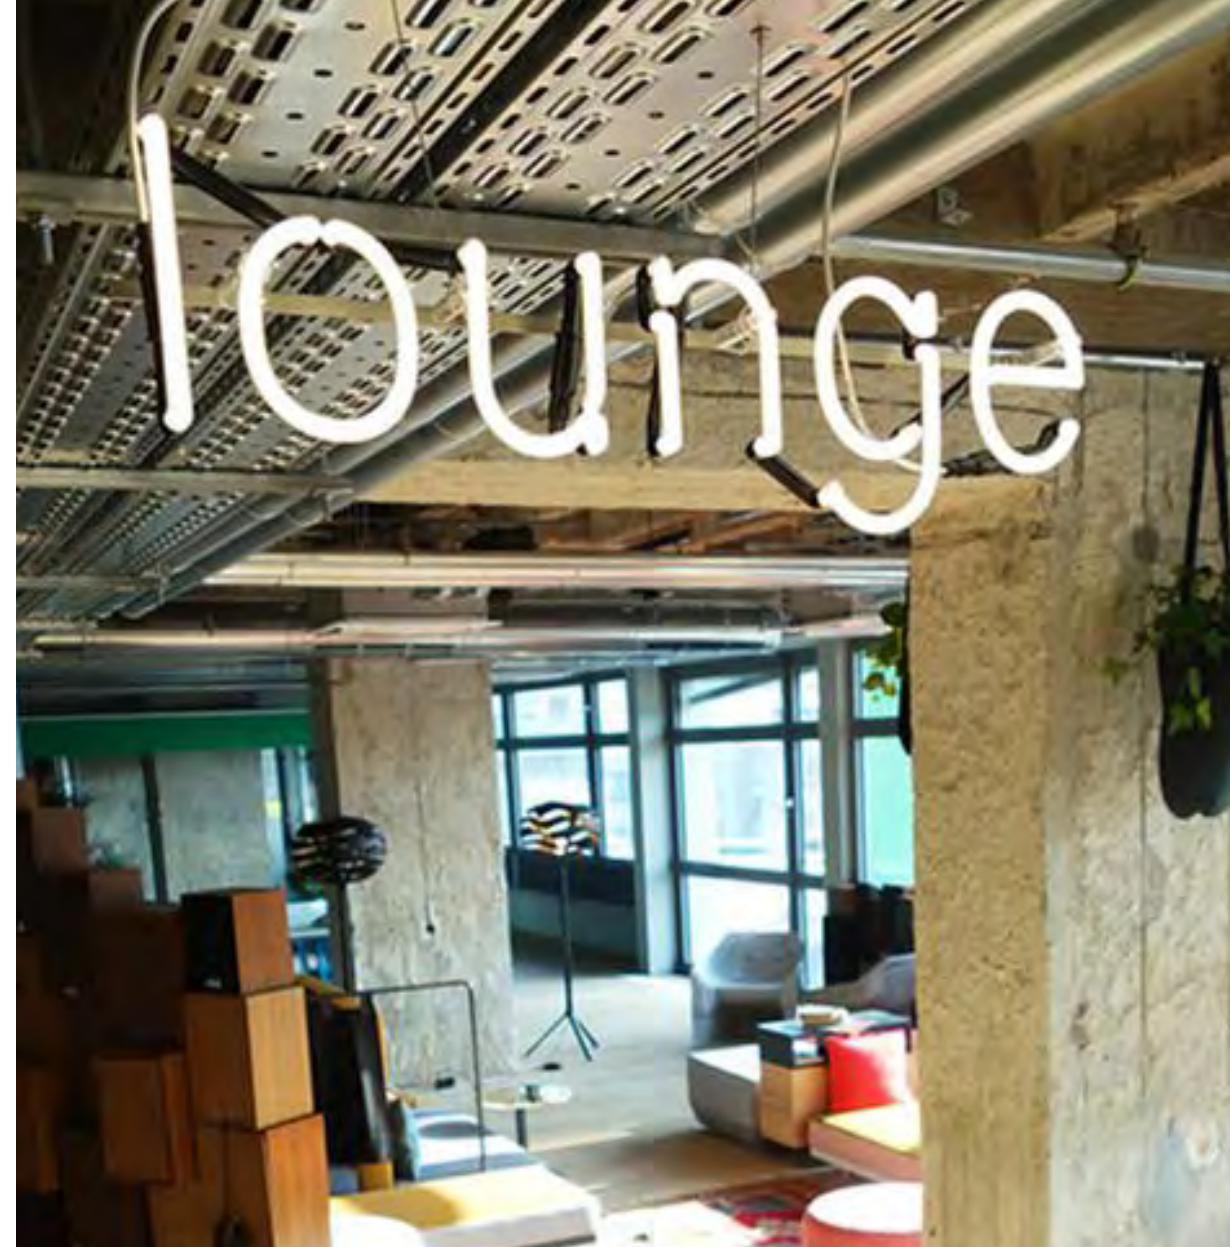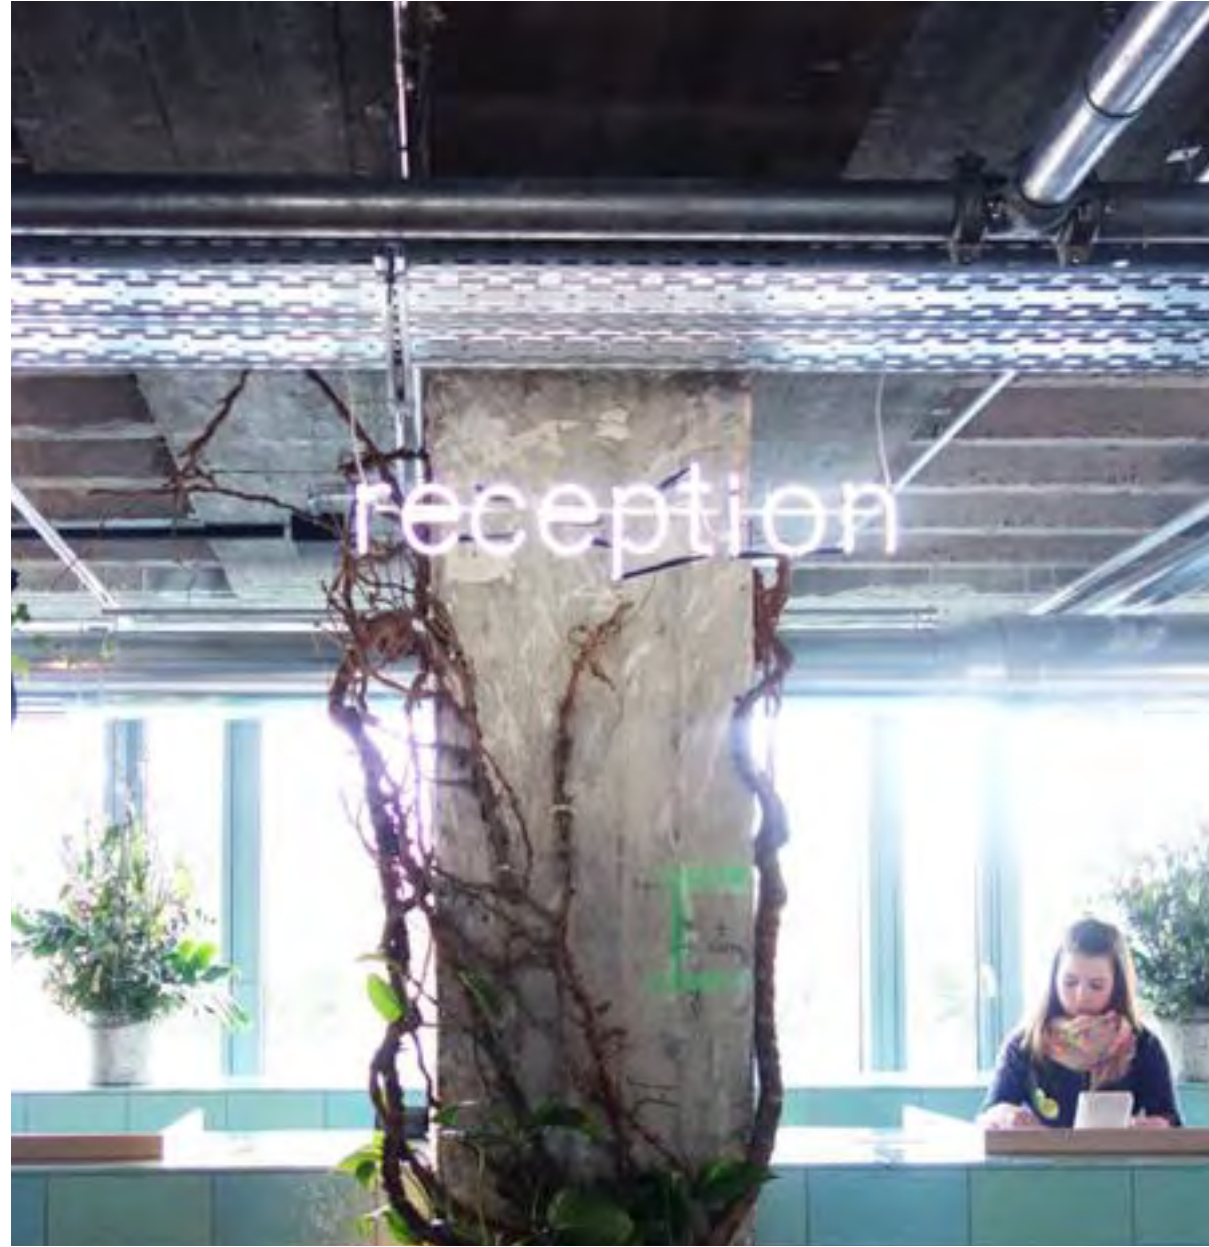

- ILLUMINATED LED NEON SIGN
- FIXED TO STEEL ROD
- SUSPENDED ON WIRES FROM TRAYWORK/TRUNKING
- APPROX 800MM LENGTH

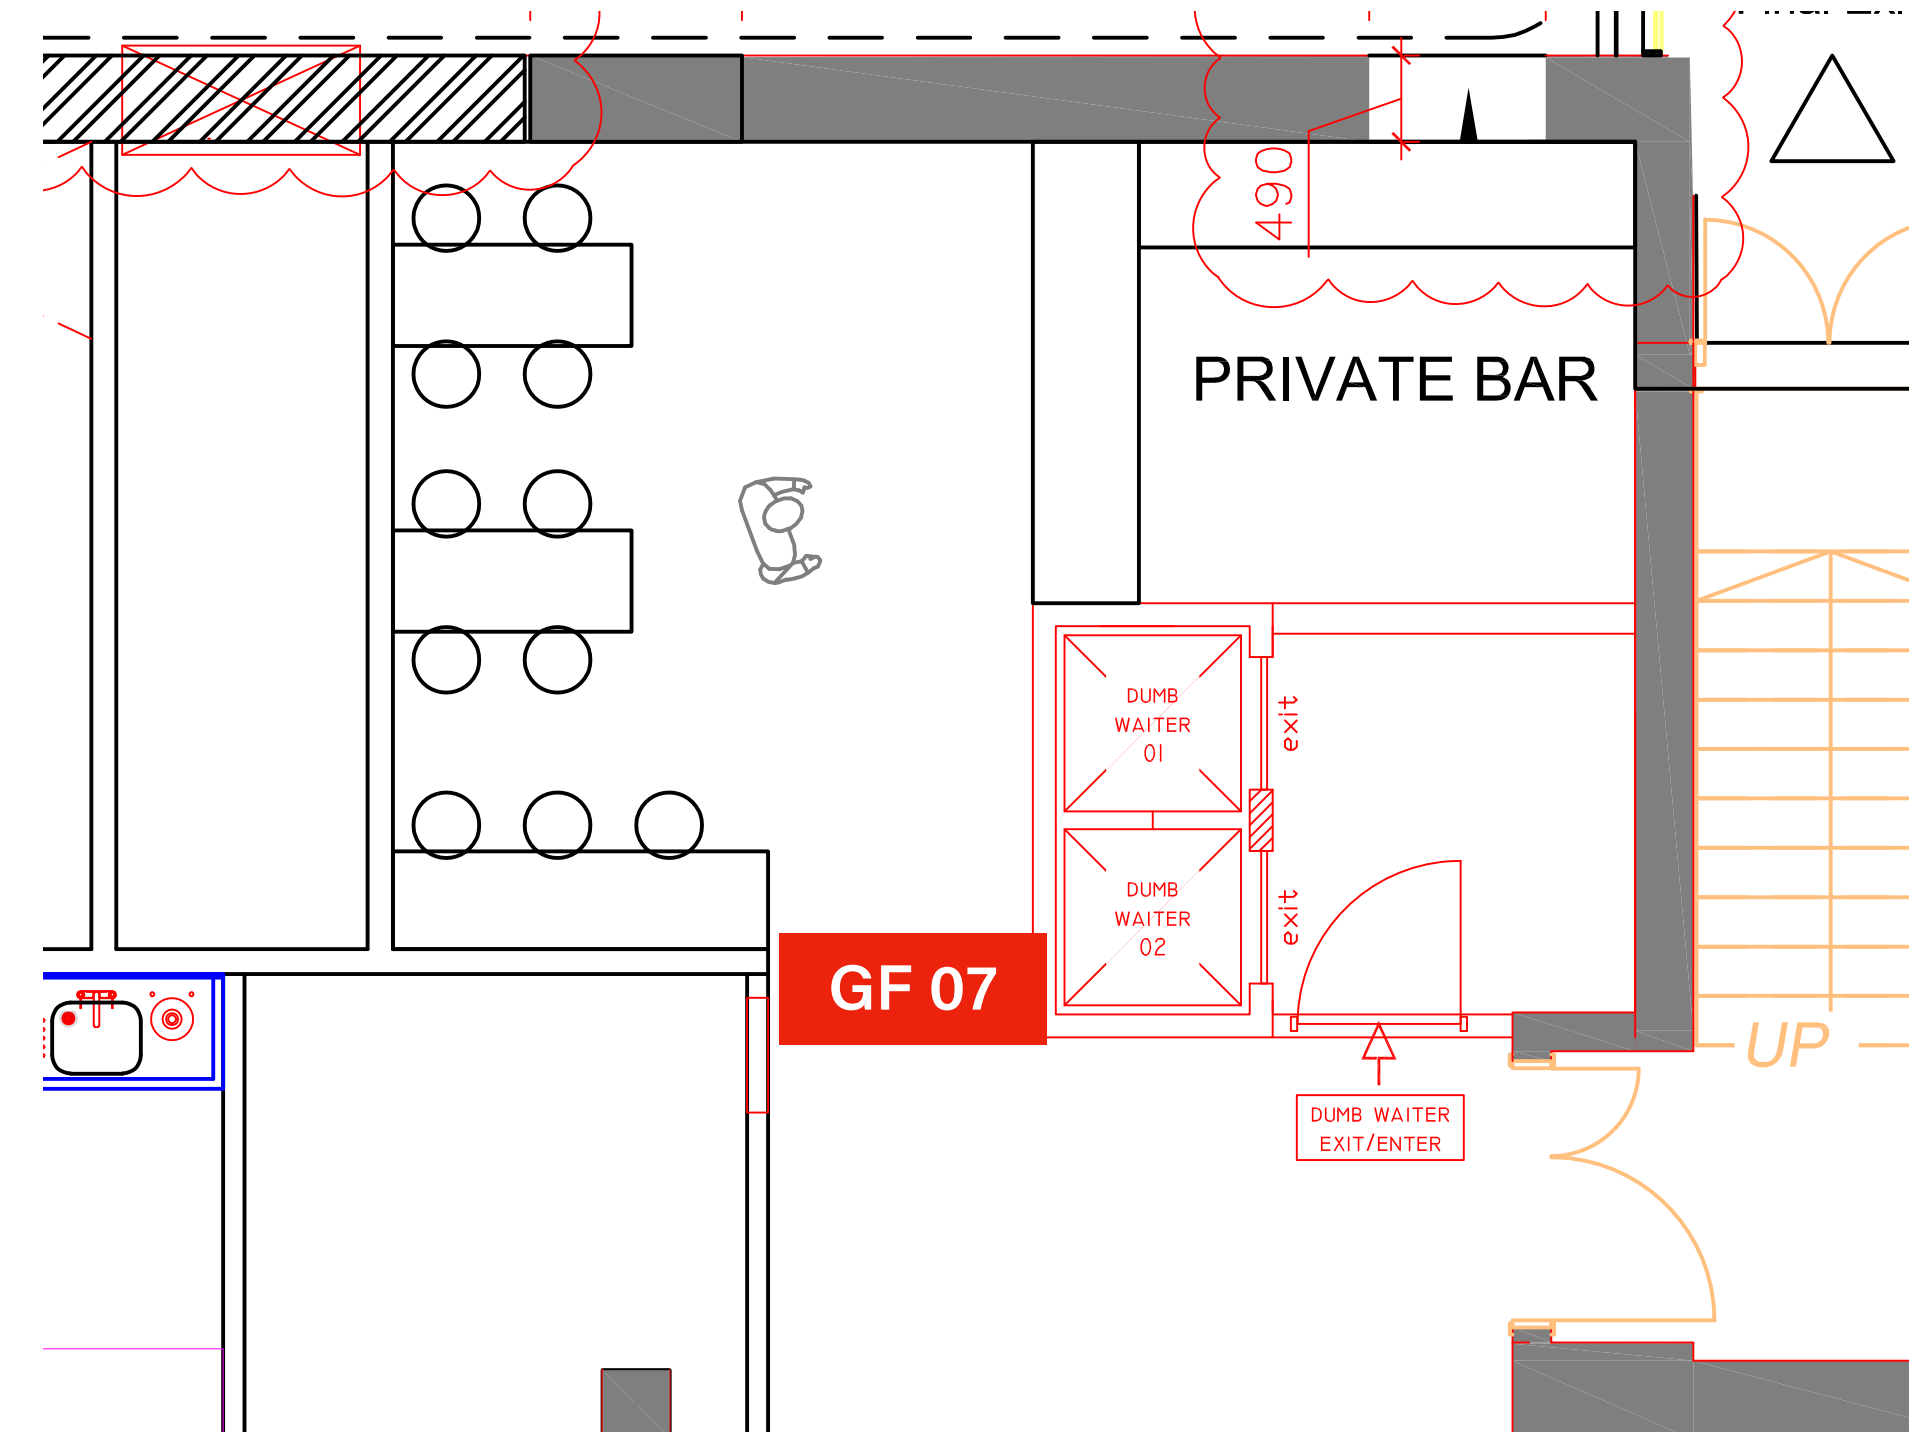


PROPOSED SIGNAGE

INTERNAL: FIRST FLOOR

**NEW
CENTURY**

FIRST FLOOR PLAN

- 01 Stairway sign: Exit
- 02 Floor 1 wayfinding
- 03 Art mural/brand imagery
- 04 W.C signage
- 05 NCH Bar sign
- 06 Artist area sign
- 07 Backstage sign

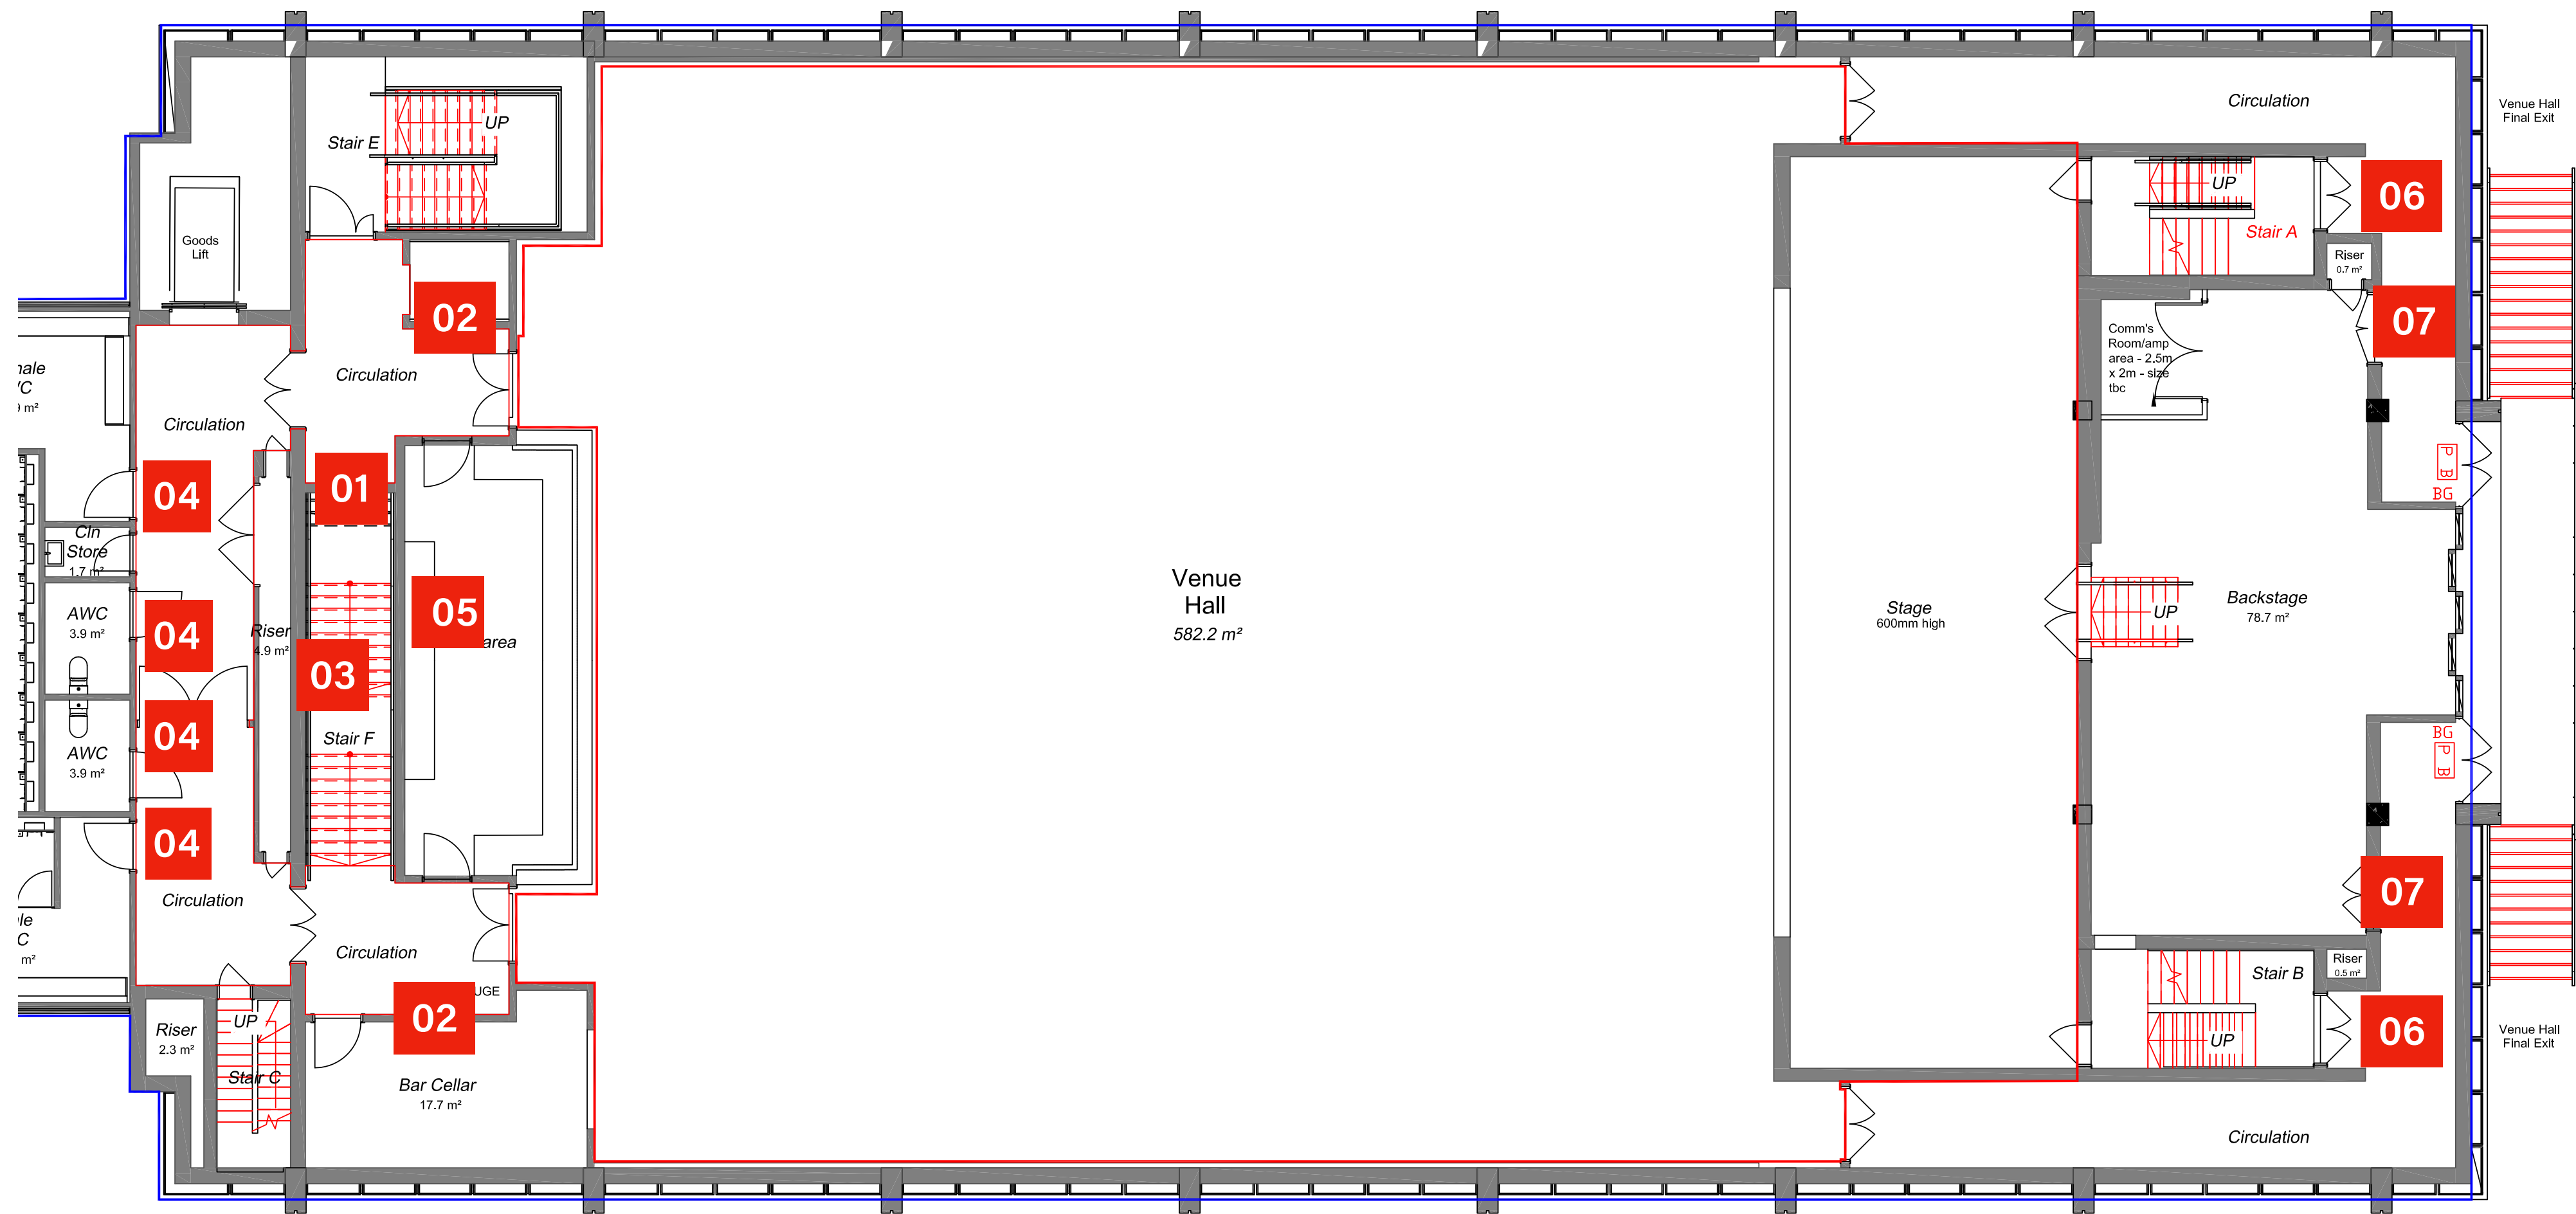


FIRST 01: EXIT



▶ **NEW
CENTURY
KITCHEN**

▶ **EXIT**

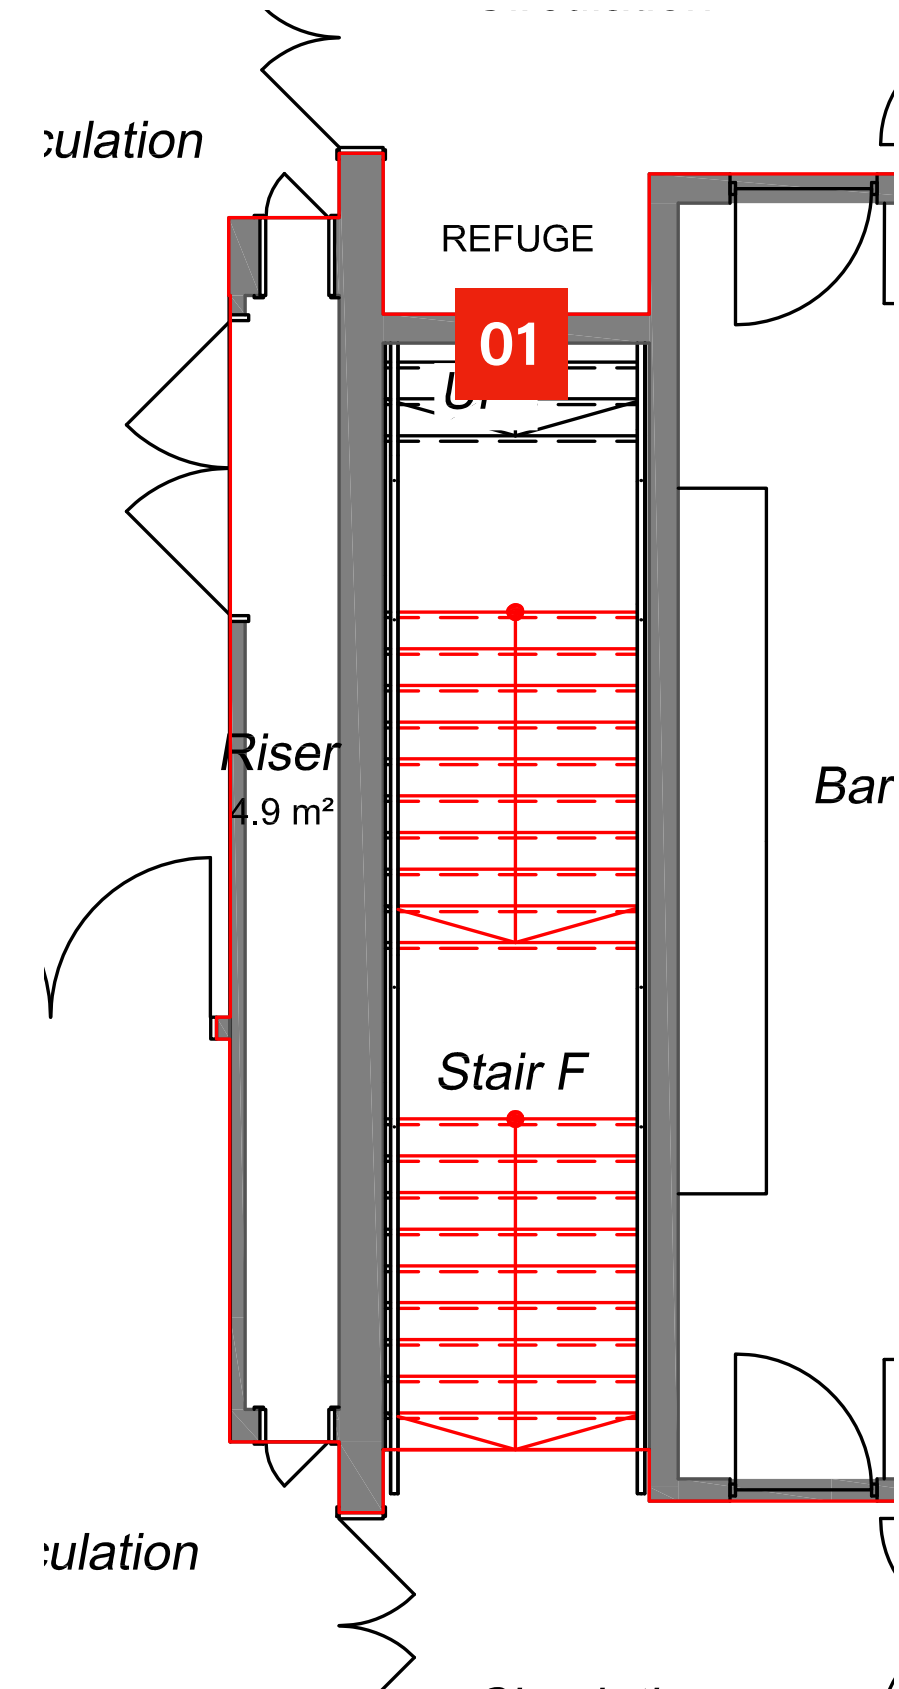


- VINYL SIGNAGE APPLIED TO NEWLY BUILT INTERNAL PAINTED WALL
- POSITIONED ON STAIRWAY BULKHEAD
- APPROX SIZE 1200 X 1200MM

FIRST 02: WAYFINDING




- VINYL SIGNAGE APPLIED TO NEWLY BUILT INTERNAL PAINTED WALL
- POSITIONED AT ENTRANCE TO EVENT VENUE
- APPROX SIZE 800 X 800 MM

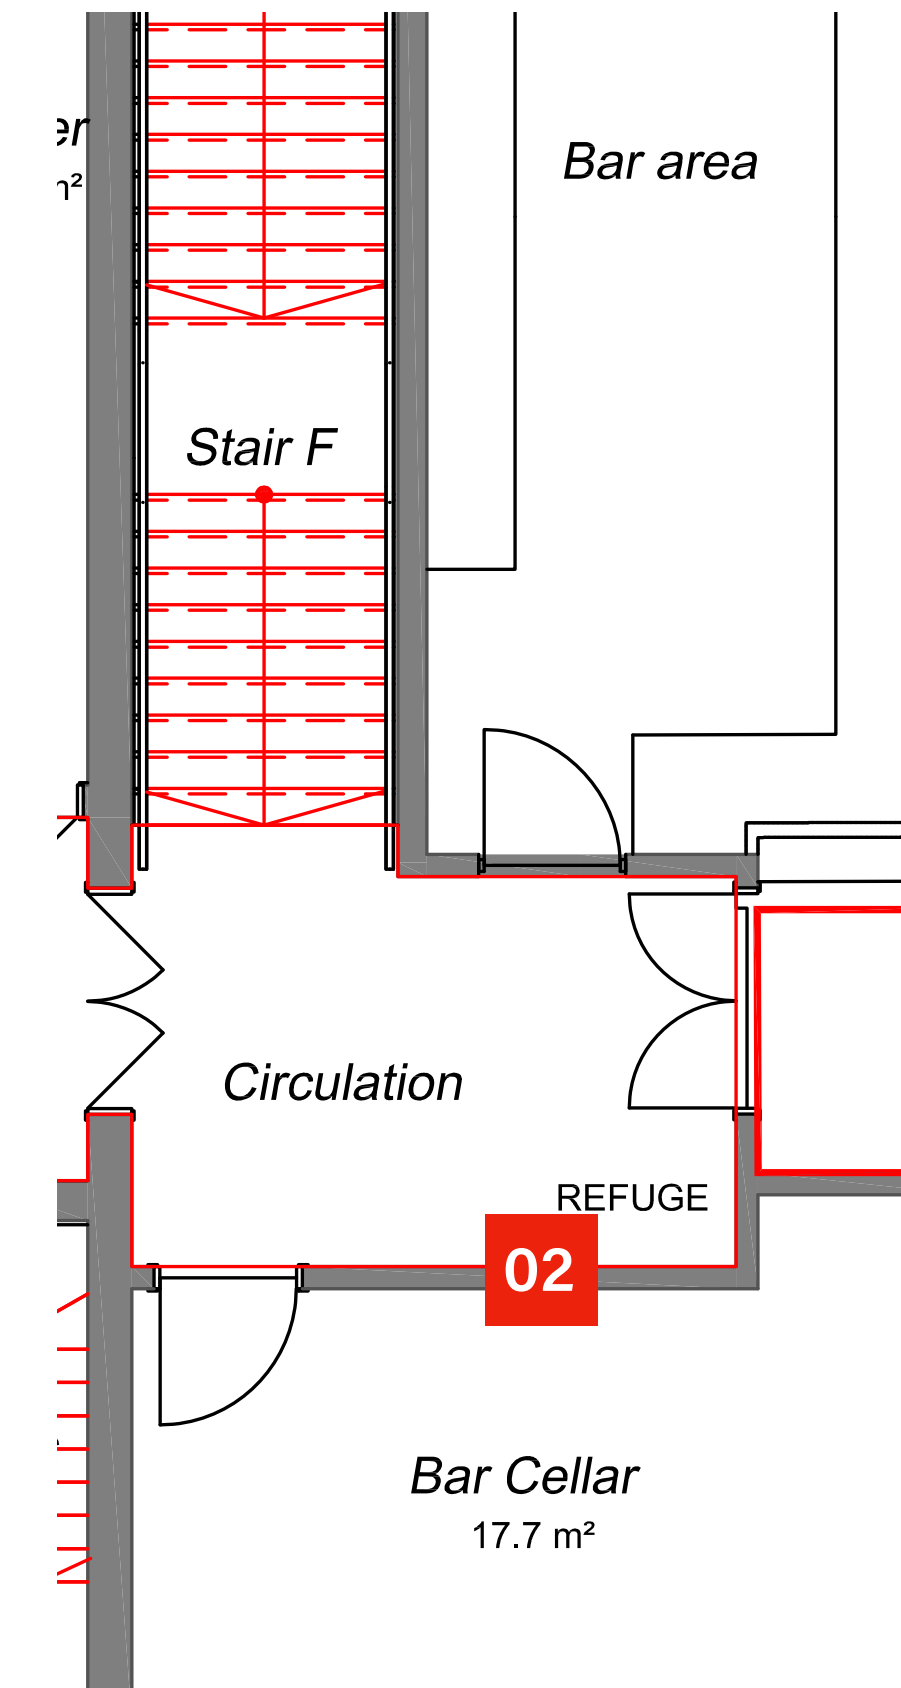


FIRST 03: ARTWORK/MURAL




MURAL ON NEW INTERNAL WALL (VINYL OR PAINTED FINISH)
POSITIONED ON STAIRWAY WALL TO EVENT VENUE

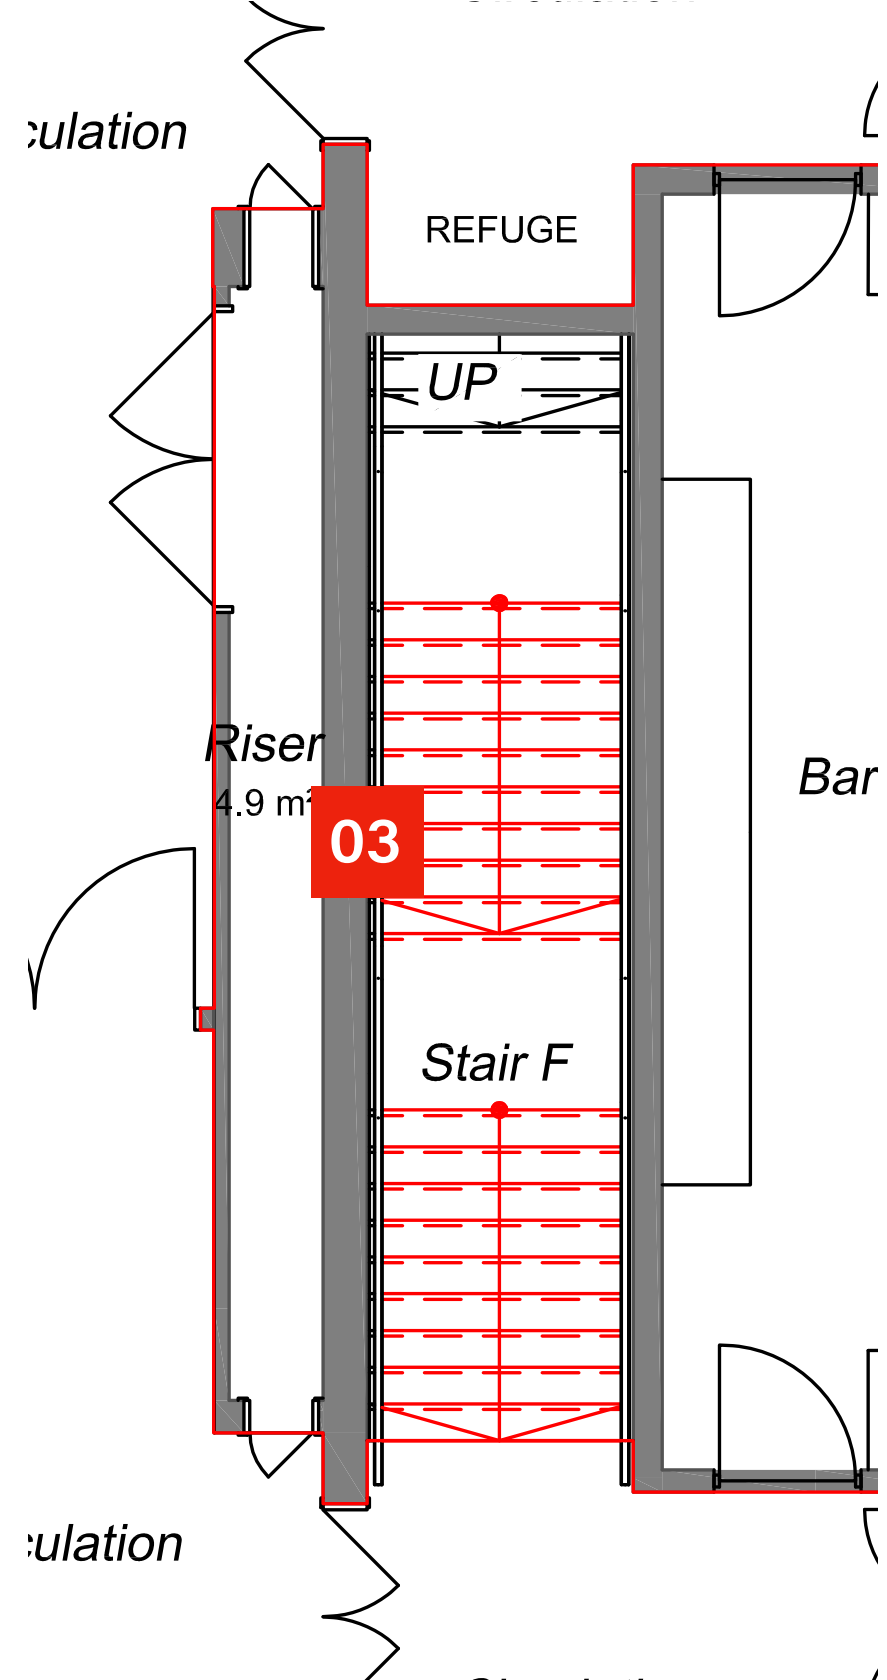


FIRST 04: WC DOOR SIGNAGE

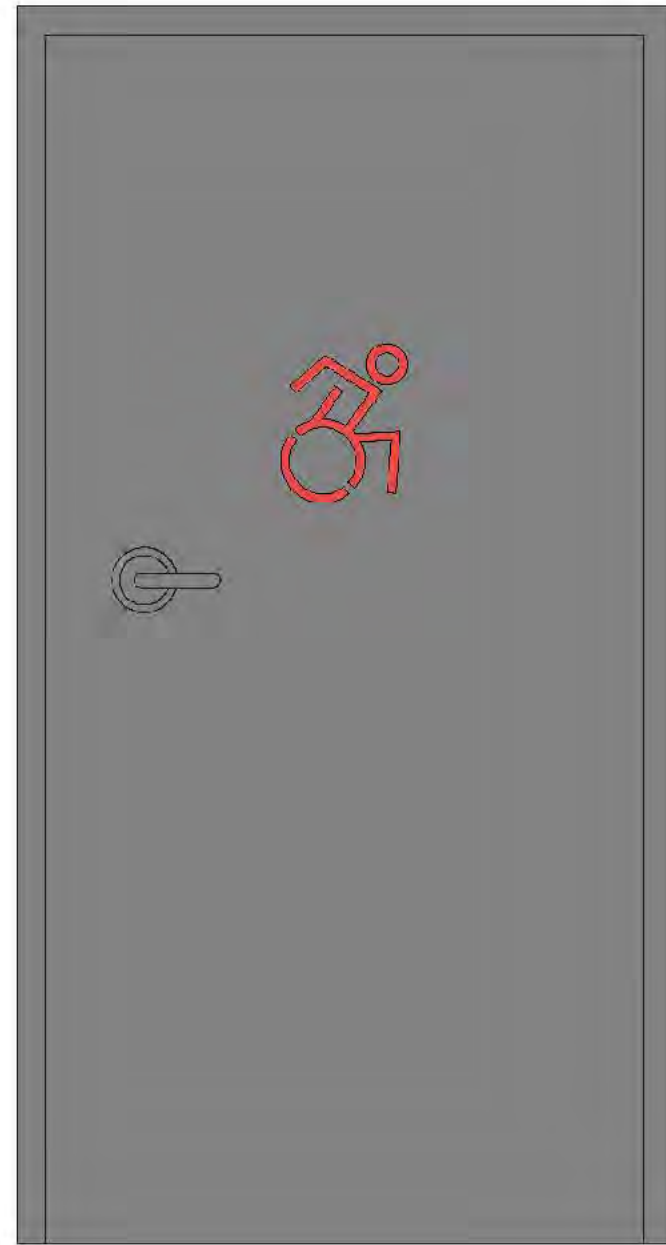

- W.C DOOR SIGNS. POWDER COATED STEEL
- SCREW FIXED TO NON-ORIGINAL DOORS

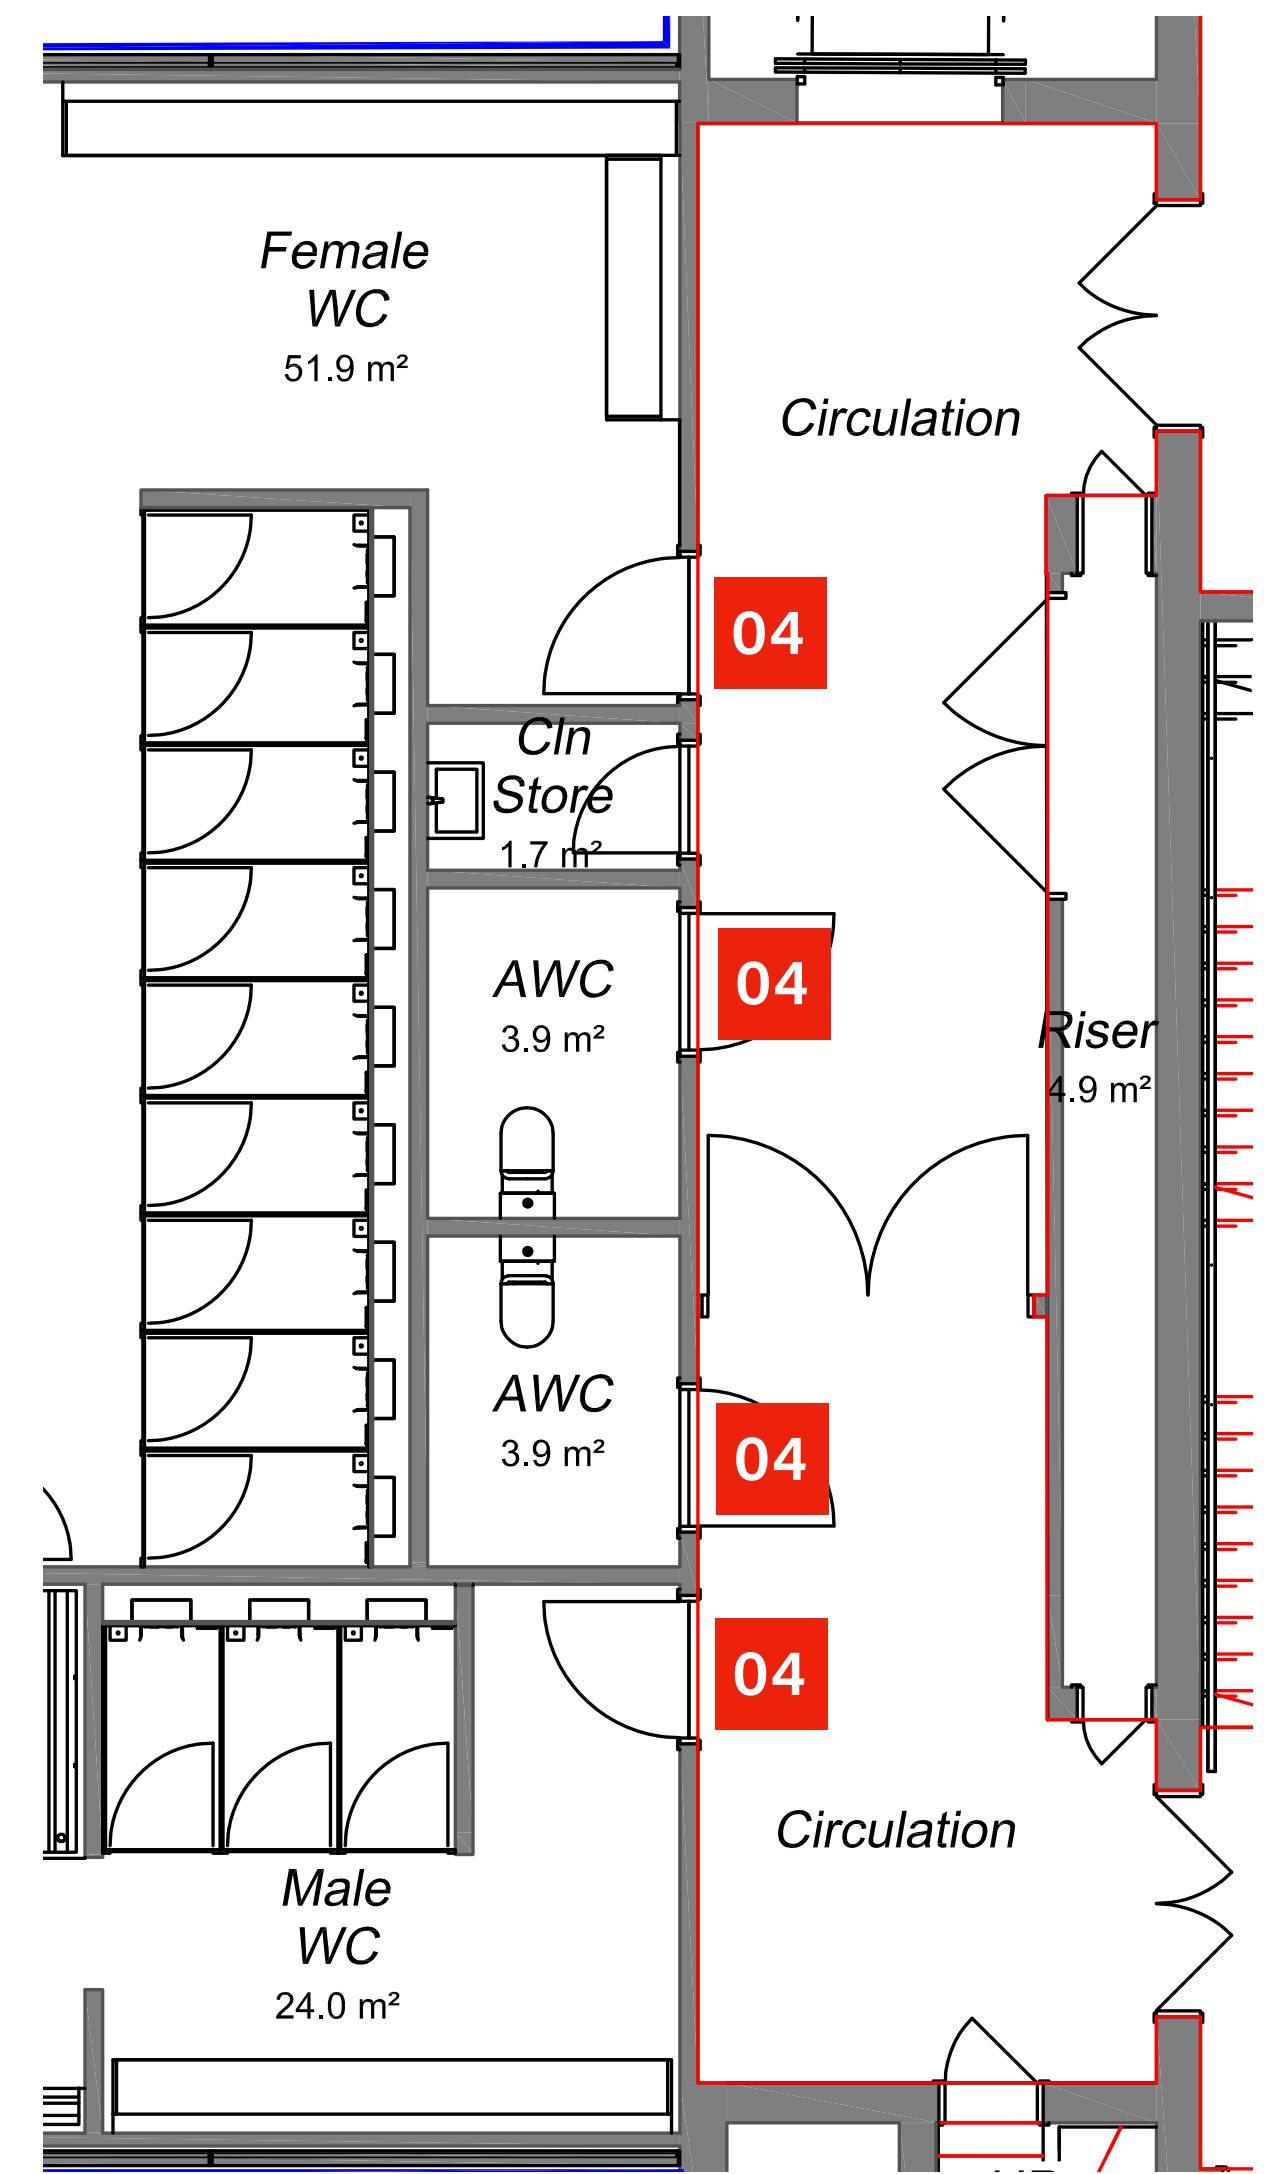

FIRST 05: NCH BAR

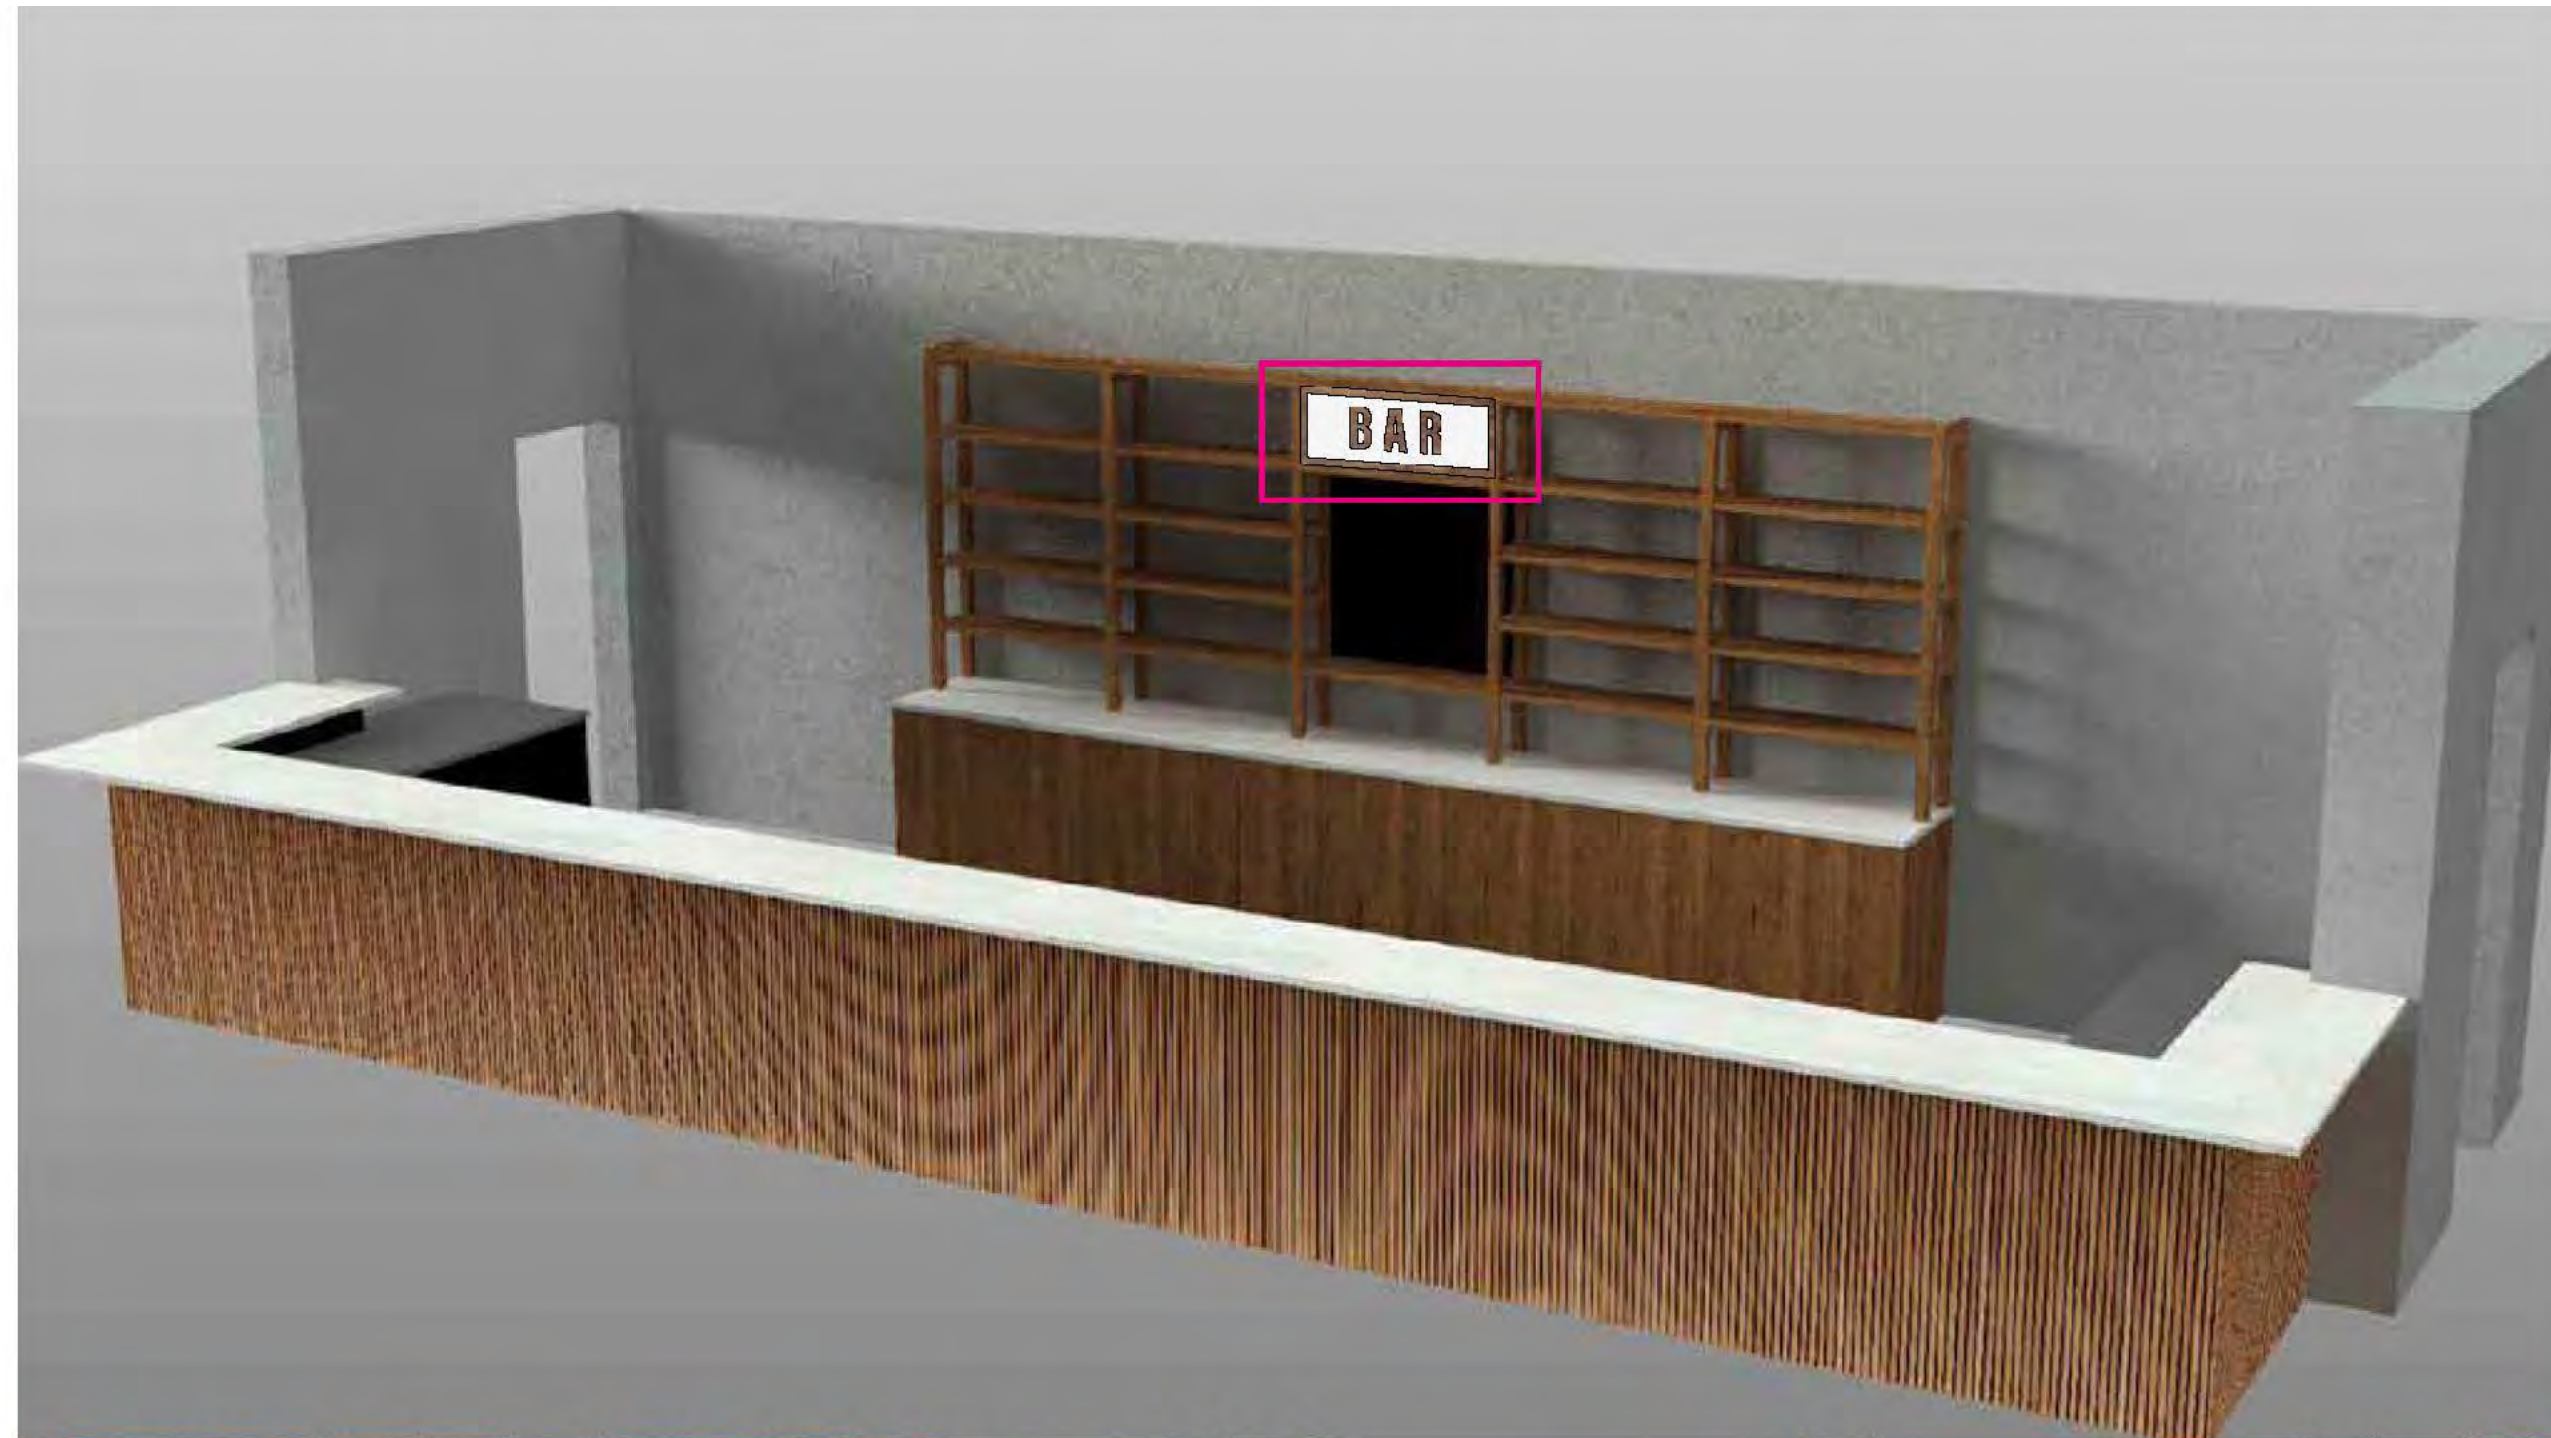

ILLUMINATED WOODEN BOX
WITH WHITE PERSPEX FRONT

ILLUMINATED INTERNALLY WITH
ADJUSTING DIMMER INSTALLED
ON BAR

DIRECTLY FIXED TO BACK BAR
SHELVING

POSITIONED ABOVE DOOR

APPROX SIZE 600 x 200 MM

FIRST 06: ARTIST AREA



HAND PAINTED SIGN ON EXISTING WALL (ORIGINAL FABRIC)
POSITIONED ABOVE FIREDOOR TO STAIRWAY

