
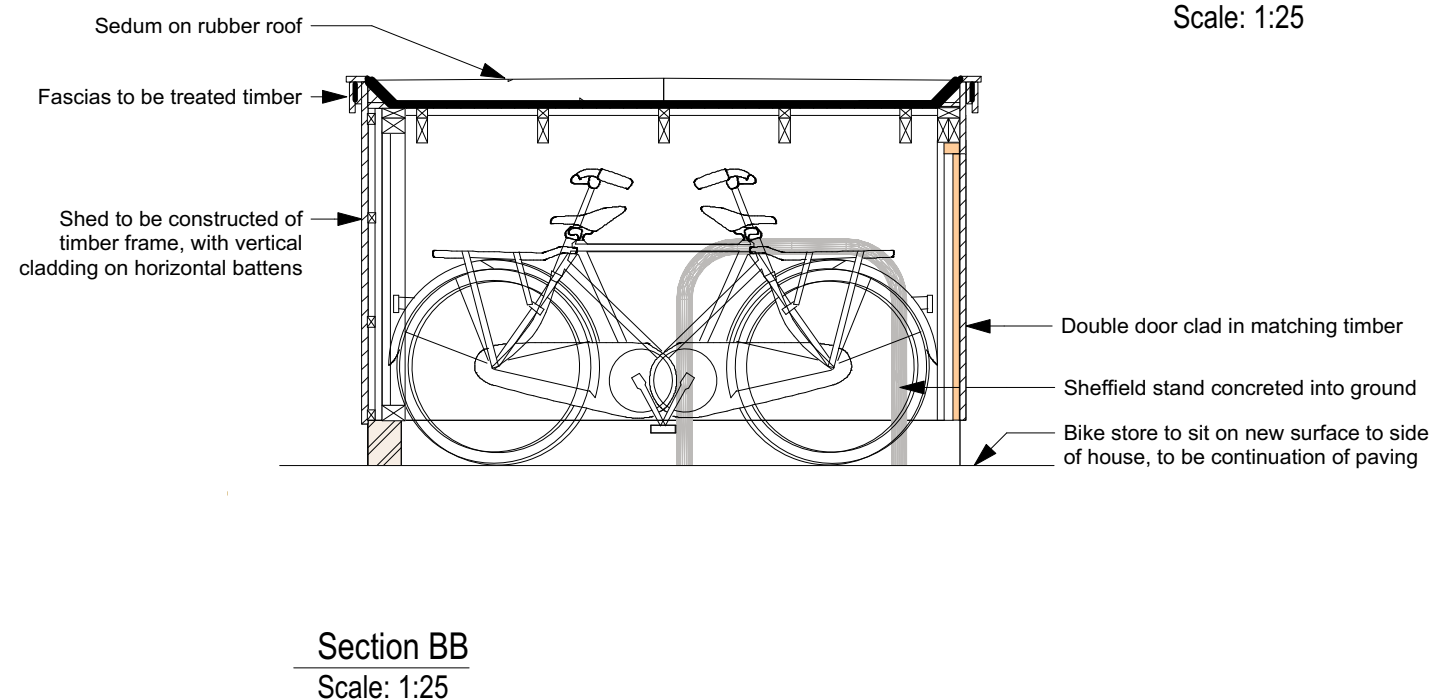
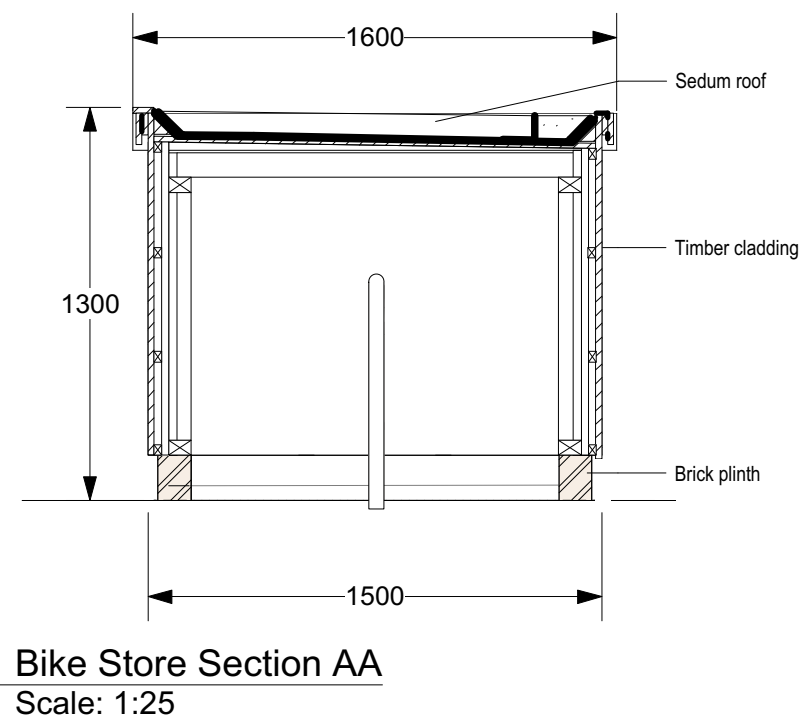
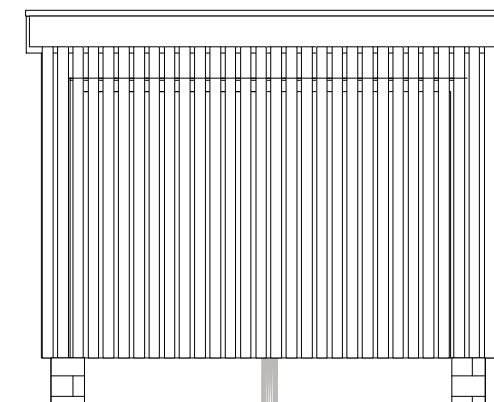
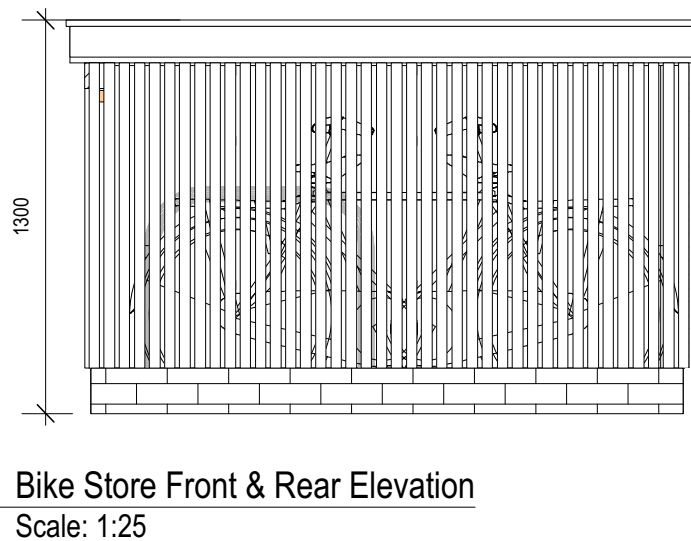


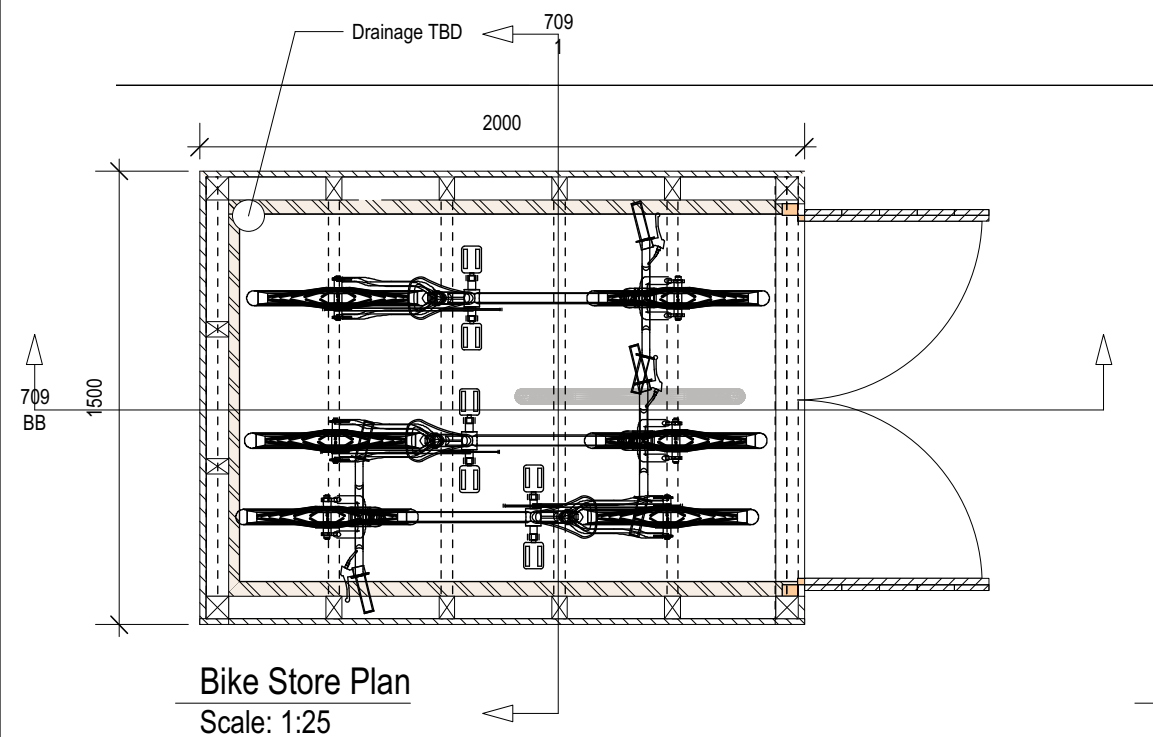

NOTE: Drawings consist of approximate information only. As such it must be assumed that these drawings are inaccurate but sufficient to inform the location of works and areas for the purposes of costing.

Dimensions relate to above ground structures only.

All measurements should be checked on site to verify dimensions

All drainage positions are currently assumed and to be confirmed on site

Inform Contract Administrator (CA) of any inconsistencies/queries and await instruction

Confirm internal dimensions with CA once setting out agreed to inform fixture and finishes layouts

Rev.:	Date:	Dr. By:	Revisions:
CONTRACT			
 Loop Systems Limited Stretford Public Hall, Chester Road, Manchester, M32 0LG Tel: 0161 839 9613 Email: info@loopsystems.co.uk Web: www.loopsystems.co.uk			
Project ref:		Title:	
317		Armstrong House	
Drawing Title:			
Proposed Cycle Store			
Scale:	Size:	Date:	Original by:
1:200	A3	01.04.22	JS
		Drawing no.:	Rev.:
		709	

Subject to all local authority & statutory approvals.
Do not scale from drawing. Work to figured dimensions.
Check all dimensions on site. In the event of any discrepancy refer query to architect.

(C) Copyright