


NOTES

1. DRAWING SHOWS ACCESS ROUTES FOR A 4x4 VEHICLE AND PEDESTRIANS, TO ALLOW INSPECTION AND MAINTENANCE OF RIVER BANKS AND WALLS TO BE CARRIED OUT
2. ACCESS BASED ON GILLESPIES LANDSCAPE GENERAL ARRANGEMENT DRAWING MAY101-WSL-EXT-GL-DR-7060-0100-B-03
3. ACCESS ROUTES IN ACCORDANCE WITH PRINCIPLES SET OUT IN BURO HAPPOLD FLOOD RISK ASSESSMENT (REV. 00, DATED 13/09/2019) AND SHOWN IN DRAWINGS SUBMITTED TO SUPPORT THE DISCHARGE OF CONDITIONS 10, 22 AND 66 OF PLANNING APPLICATION REF. 124972/FO/2019

LEGEND

- VEHICLE ACCESS ROUTE
- PEDESTRIAN ACCESS ROUTE

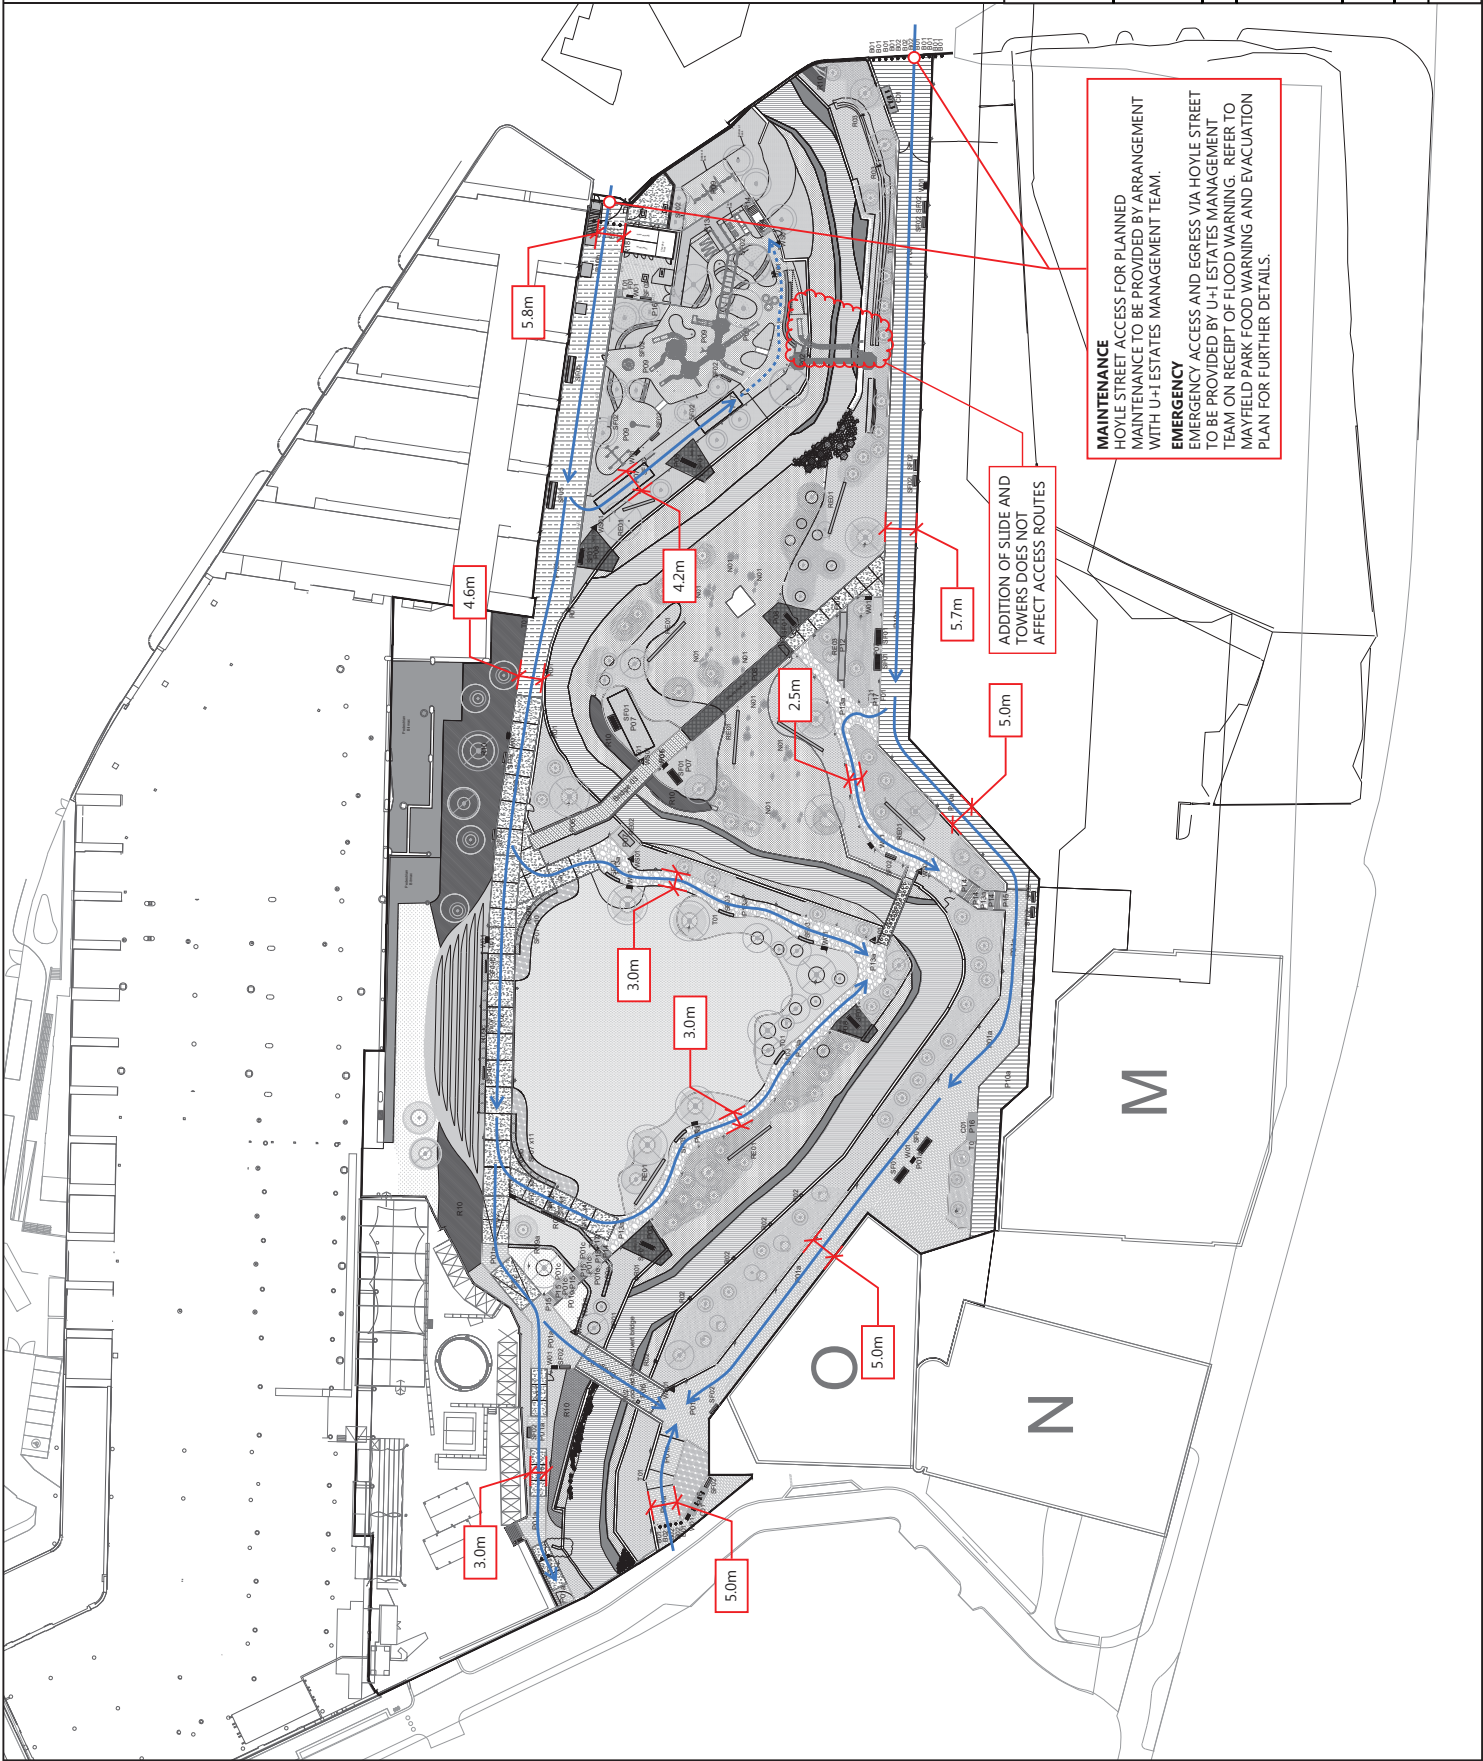

BURO HAPPOLD

Project:
MAYFIELD PARK

Project Number: 0046688

Sketch Title:
RIVER MAINTENANCE ACCESS

Sketch Number:
MAY101-WSB-EXT-BUR-SK-7060-0001

Status: DRAFT

Date: 11/02/22

Initials: JF

Revision: S1.2