


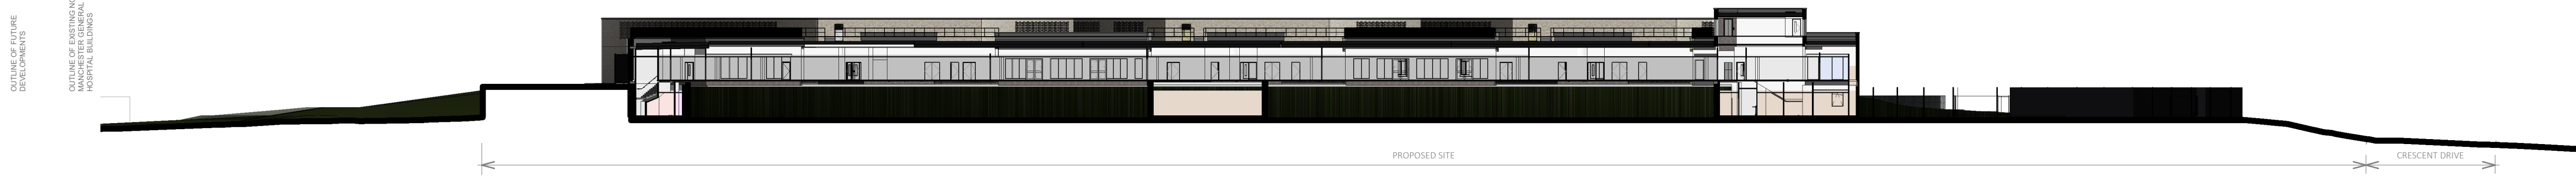


05_20-ZZ-9001_Section 1
1 : 500




05_20-ZZ-9002_Section 2
1 : 500



05_20-ZZ-9003_Section 3
1 : 500

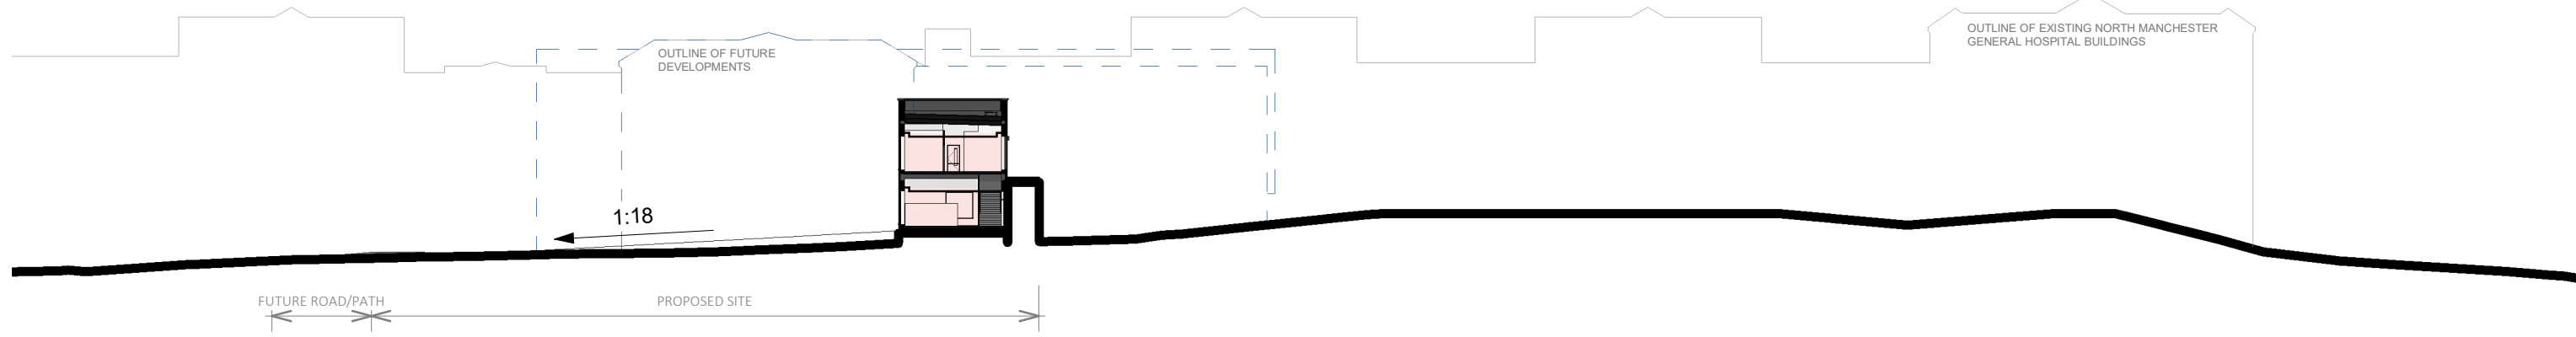


05_20-ZZ-9004_Section 4
1 : 500

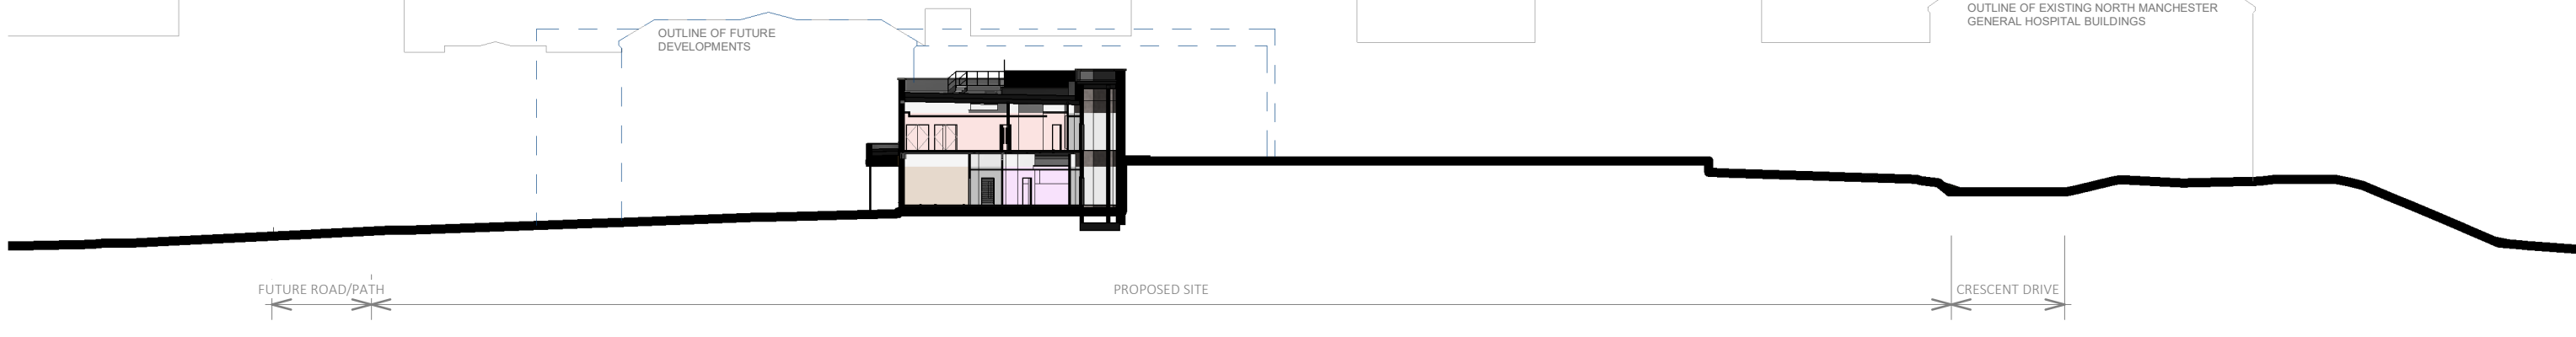

05_20-ZZ-9005_Section 5
1 : 500



05_20-ZZ-9006_Section 6
1 : 500

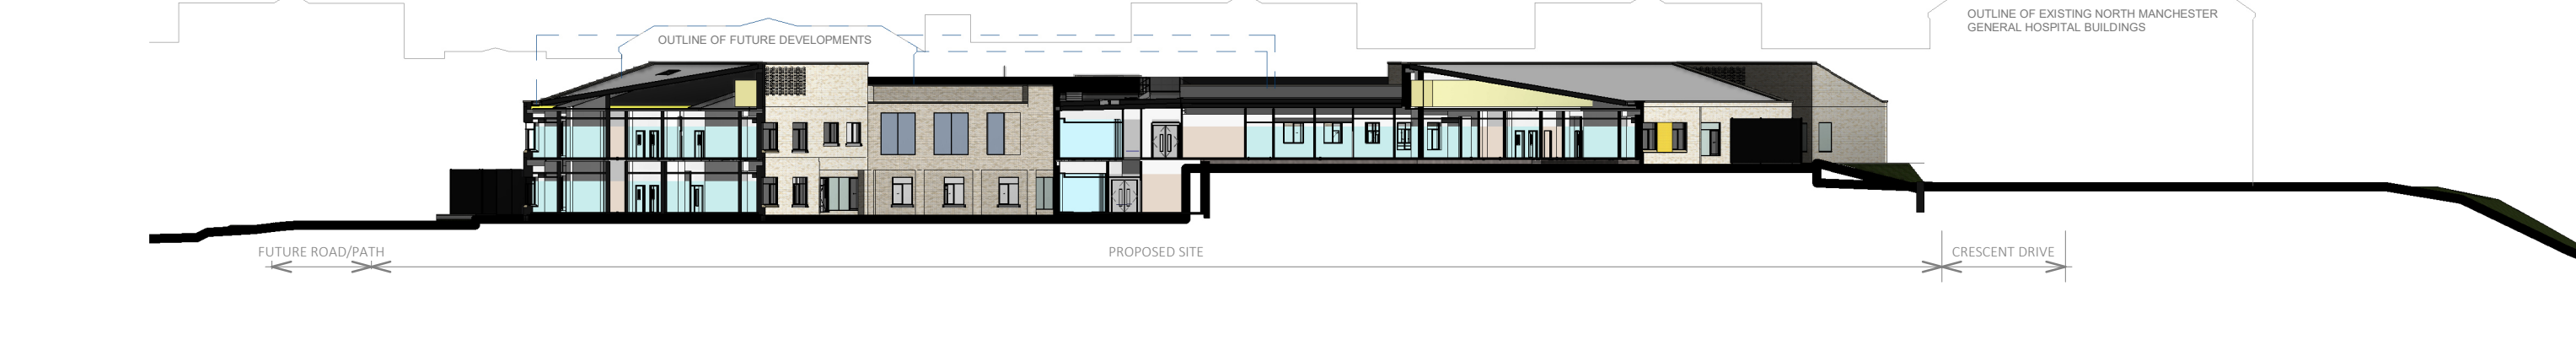


05_20-ZZ-9007_Section 7
1 : 500



05_20-ZZ-9008_Section 8
1 : 500



05_20-ZZ-9009_Section 9
1 : 500

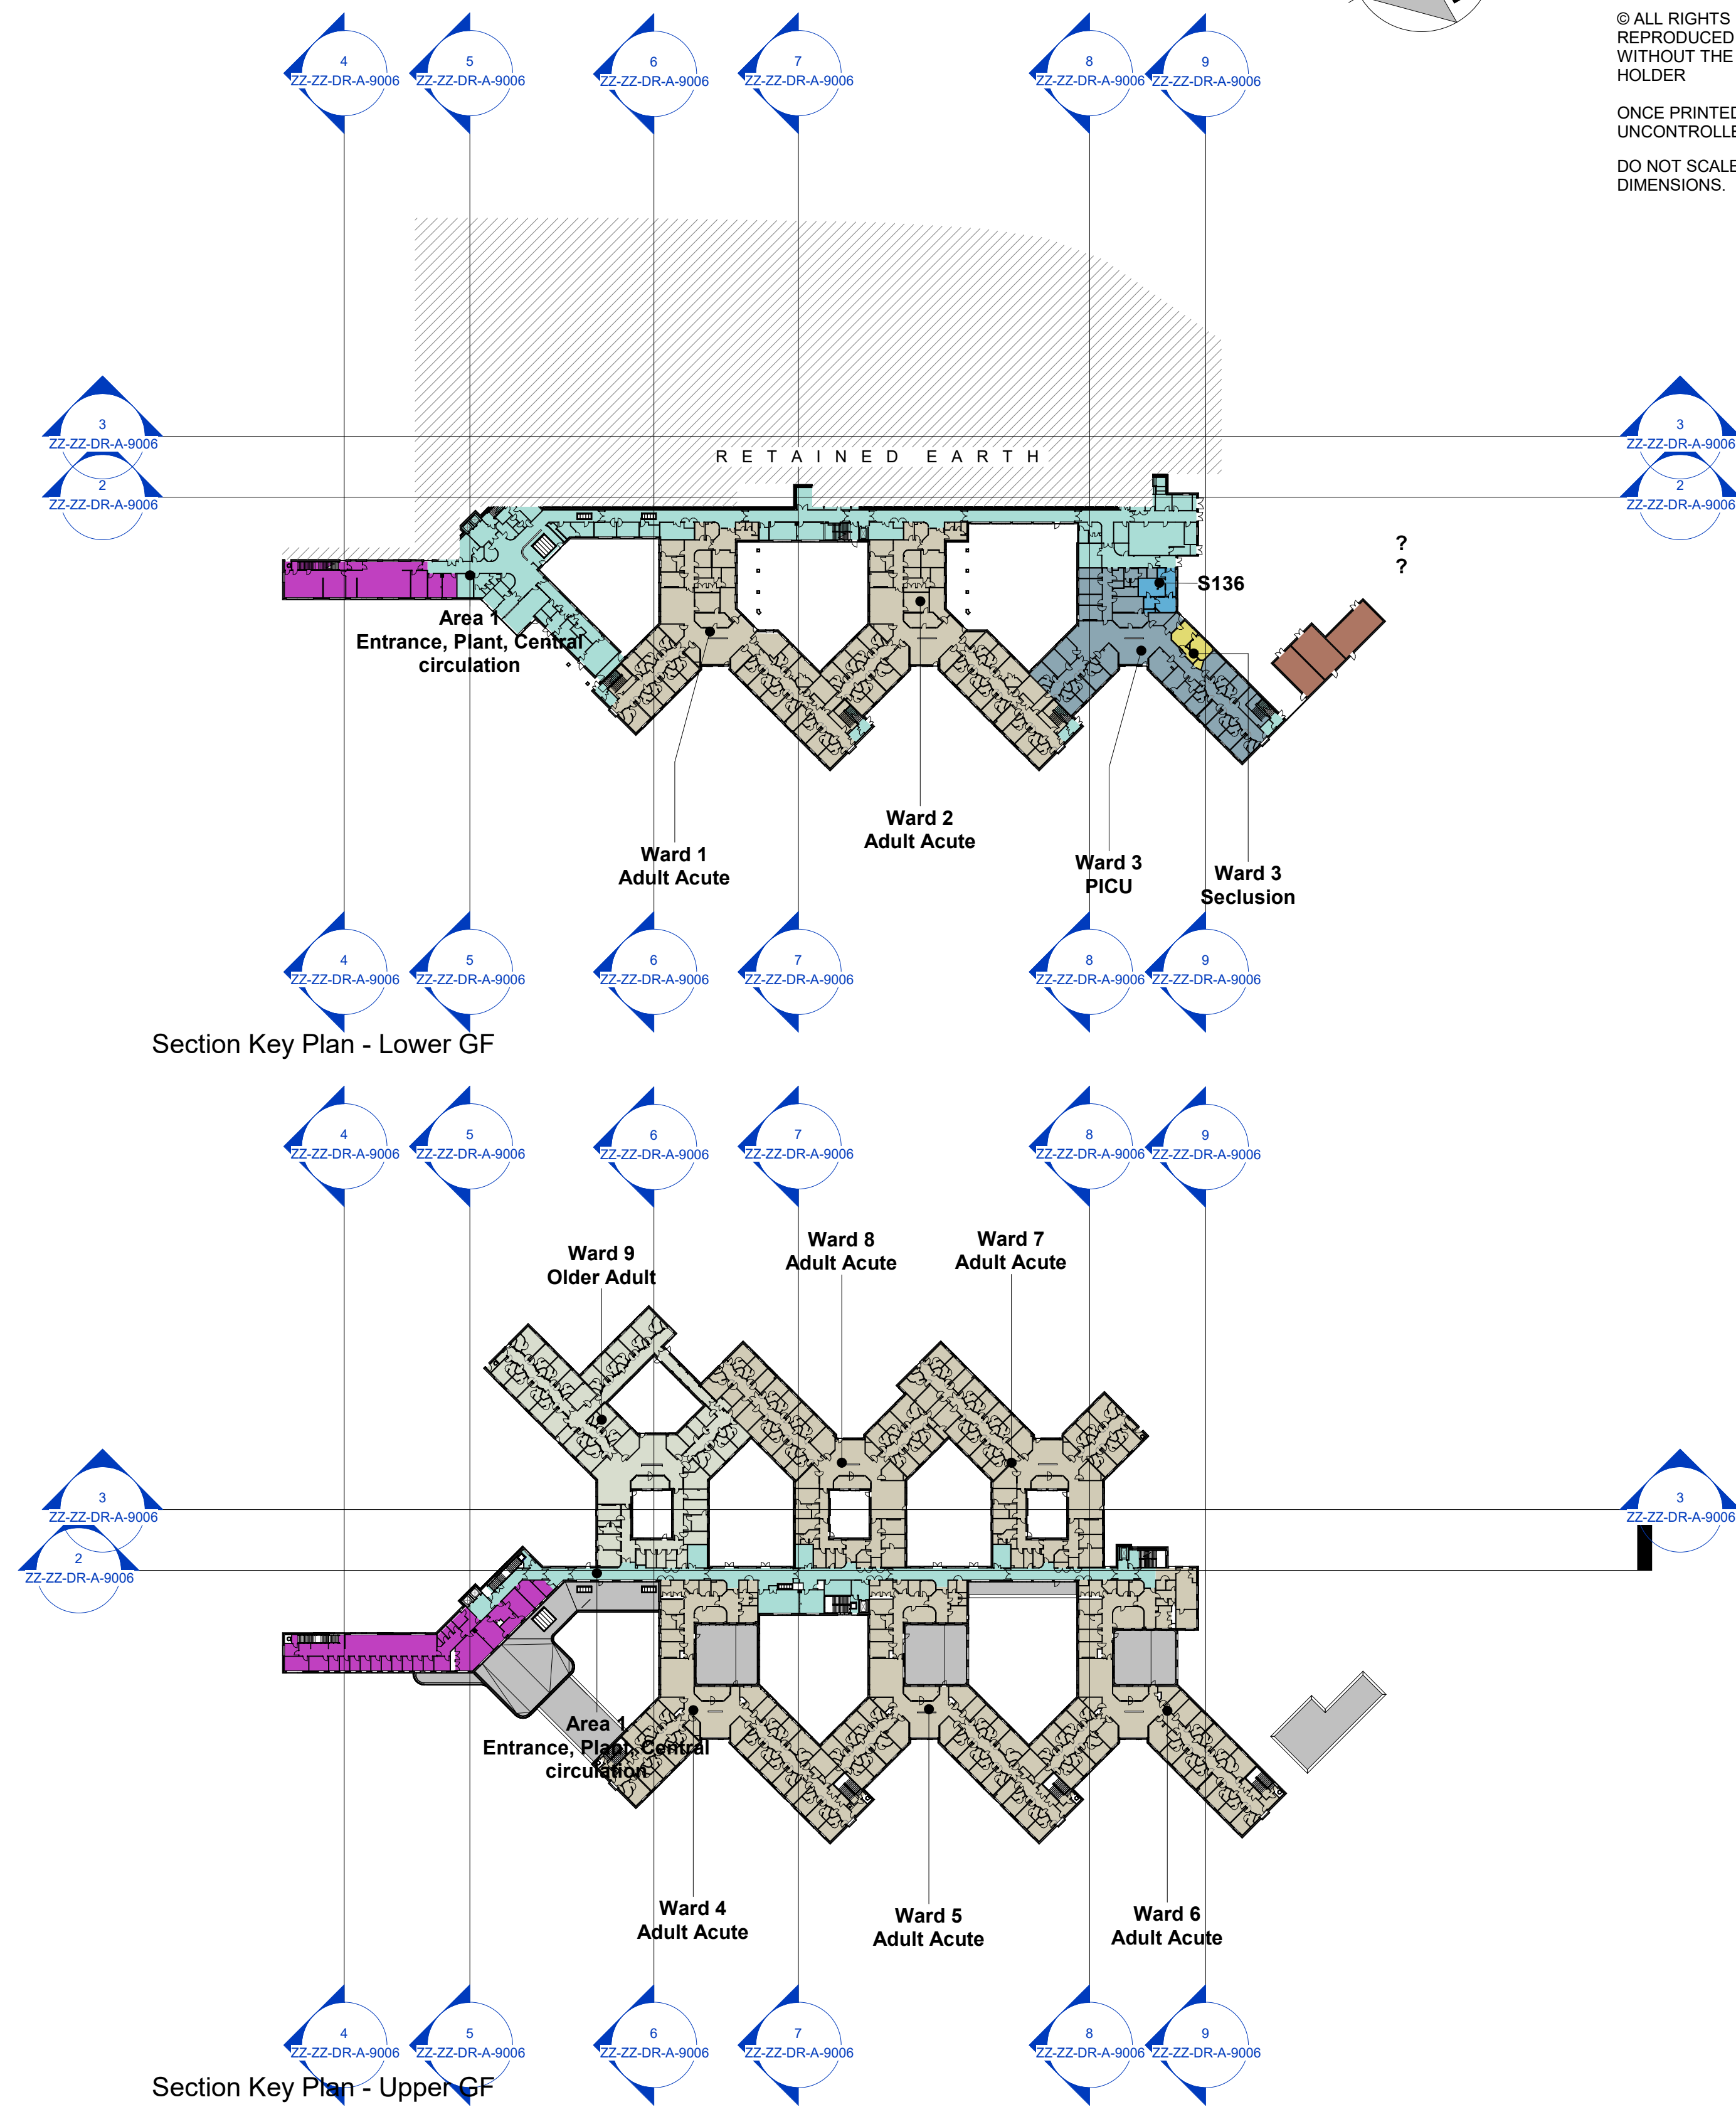

THIS DRAWING (OR ANY PART THEREOF) MAY NOT BE COPIED, TRANSMITTED OR DISCLOSED TO ANY THIRD PARTY OR UNAUTHORISED PERSON WITHOUT THE PRIOR WRITTEN PERMISSION OF GILLING DOD ARCHITECTS.

THIS DRAWING IS TO BE READ IN CONJUNCTION WITH ALL OTHER RELEVANT DRAWINGS PREPARED BY CONSULTANTS AND SUB-CONTRACTORS.


REPORT ANY DISCREPANCIES TO THE ARCHITECT OR REPRESENTATIVES THEREOF.

© ALL RIGHTS RESERVED. NO PART OF THIS DRAWING MAY BE REPRODUCED OR TRANSMITTED IN ANY FORM OR BY ANY MEANS WITHOUT THE WRITTEN PERMISSIONS OF THE COPYRIGHT HOLDER.

ONCE PRINTED AND DISTRIBUTED THIS DOCUMENT IS ASSUMED UNCONTROLLED.

DO NOT SCALE FROM THIS DRAWING. WORK ONLY TO PRINTED DIMENSIONS.

P02	DP	Issued for Stage 4	10/1/2021
P01	KH	Issued for Planning	26/09/20
Rev	By	Description	Date

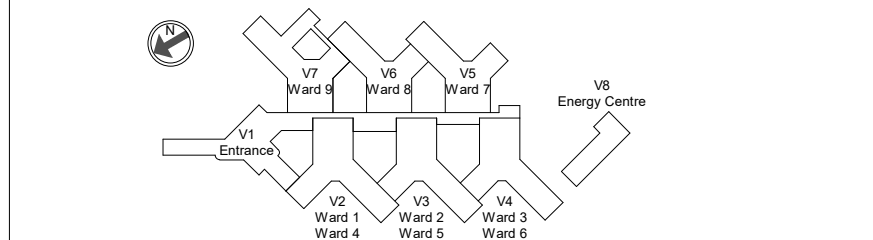

The Cruck Barn, Duxbury Park, Chorley, Lancashire. PR7 4AT
t: 01257 260070 f: 01257 260071

Client Name:



PSCP:



Site Name:

Land at Trust HQ building, North Manchester General Hospital

Project Name:

New Park House

Drawing Title:

Planning - Proposed Site Sections (1/500)

Project No:

8360

Sheet Size:

A0

Scale:

As indicated

Purpose of Issue:

Planning

Drawn by:

KW

Checked by:

RG

Approved by:

AA

Revision:

P02

Status:

S2

For Information

Drawing Number:

NMGNPH-GDA-ZZ-ZZ-DR-A-9006

