



NOTES

This drawing to be read in accordance with the specification/Bills of Quantities and related drawings.
No Dimensions to be scaled from this drawing. All stated dimensions to be verified on site and Smashbox Architecture to be notified of any discrepancies.

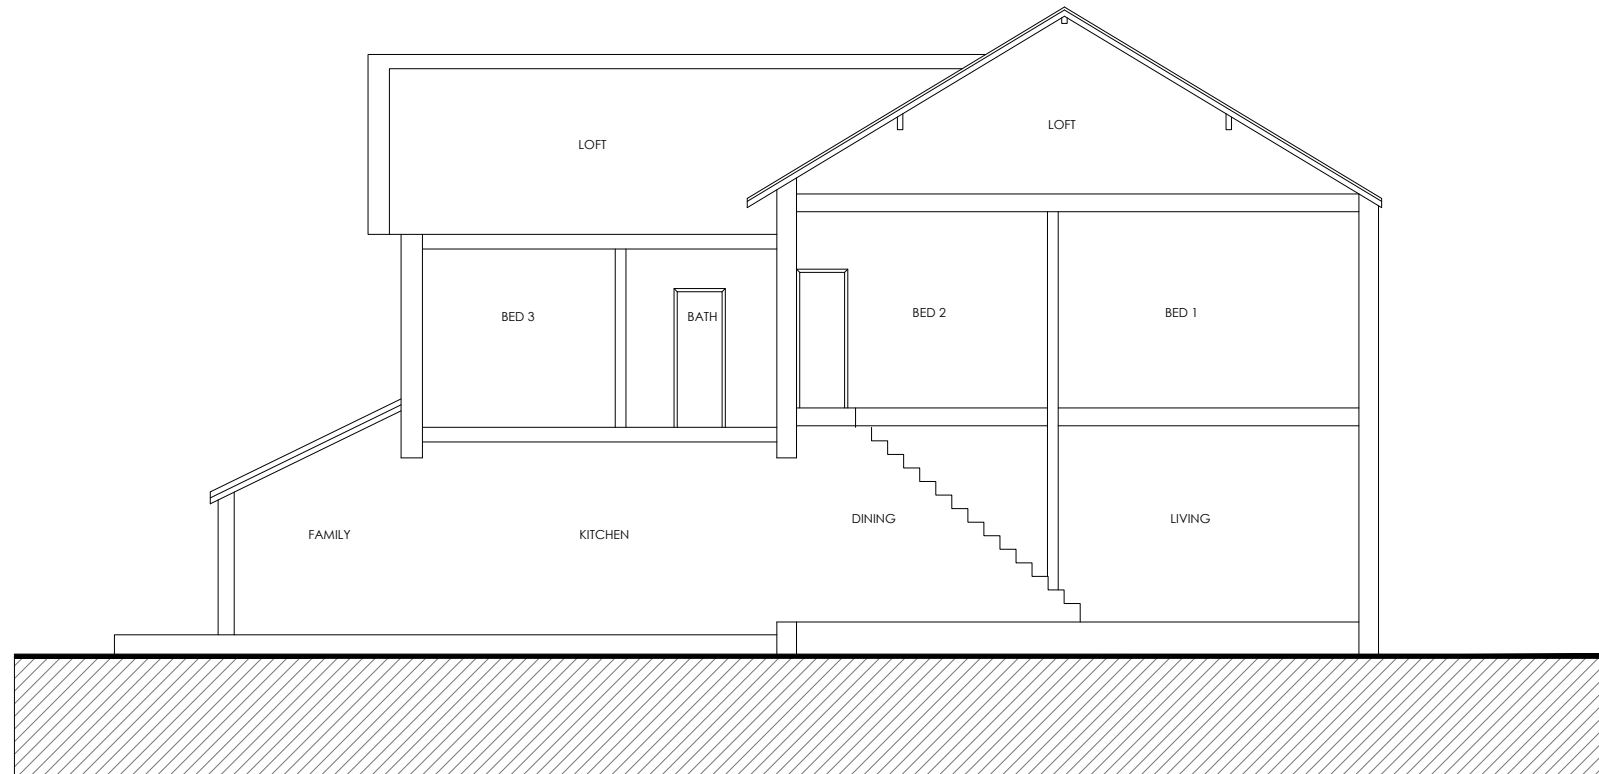

EXISTING section aa

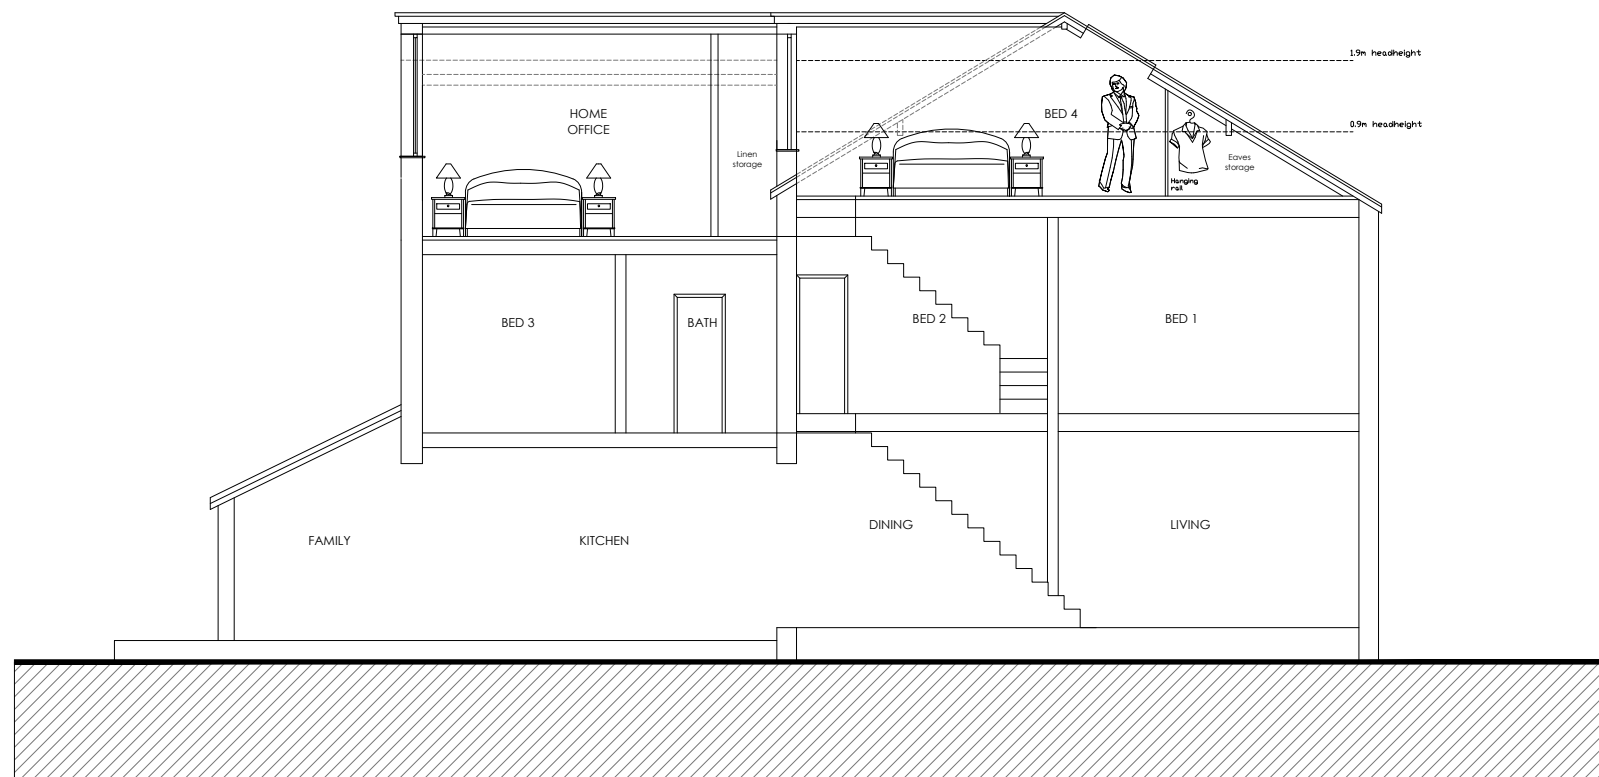

PROPOSED section aa

FOR PLANNING

Project

154 OSWALD ROAD
CHORLTON
MANCHESTER
M21 9GJ

Title

EXISTING & PROPOSED
ILLUSTRATIVE SECTIONS AA

Scale
1:100 @ A3

Date
DECEMBER 2021

Drawn
SB

Checked
-

Drawing Number
6862_PL08

Revision
-

SMASHBOX

97 Alderley Road | Wilmslow | Cheshire | SK9 1PT
ARCHITECTURE DESIGN INTERIORS
T. 01625 466 557 E. hello@smashboxarchitecture.com
www.smashboxarchitecture.com