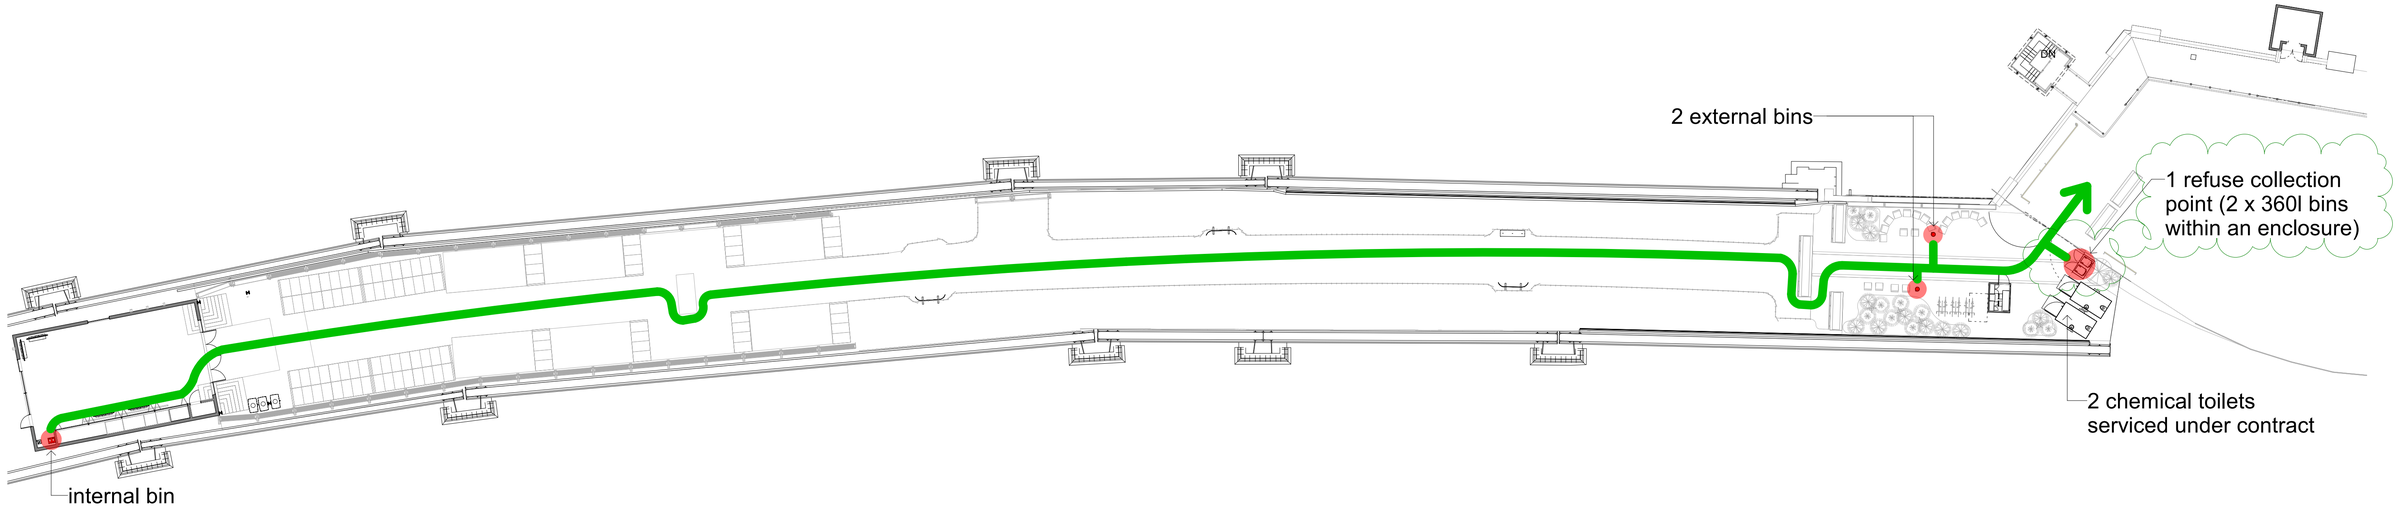

CDM Issues - Significant/Residual Hazards:

All designers involved in this drawing are to ensure that all forseeable Significant Hazards relating to this drawing are indicated below.
Significant Hazards are not necesserialy those that resulot in the greatest risks, but those that are:

- Unlikely to be obvious to a competent contractor or other designers;
- Unusual;
- Likely to be difficult to manage effectively.

As a design and building project, the Main Contractor is deemed to be a designer under the CDM Regulations as well as the Client, Architect, Engineer or subcontractors. This risk schedule is not a design risk assessment of a full and complete risk schedule and should not be deemed as such. Copies of the designers' risk assessment along with risk schedules are to be available from the Main Contractor's site office upon request.

Hazard		Description	Measure/Location/Reference
Fall from height			
Falling objects			
Hazardous materials			
Uncontrolled substances			
Site transport/plant			
Crushing/entrapment			
Hazardous operations			
Confined spaces			
Noise			
Dust			
Vibration (HAV)			
Manual handling			
Asbestos			
Others			

Notes:

1. Do not scale from this drawing.
2. Dimensions are in millimetres (mm) unless otherwise stated.
3. This drawing is to be read in conjunction with all relevant Architectural, Civil, Structural and Service Engineer's drawings, schedules and specifications.

Key:

Rev.	Date	Description	Drn.	Chkd	Appd.
A	22/02/22	Bin collection point moved away from behind welcome kiosk	IA	IA	IA

Key Plan:

Issue Status: STAGE 4

Project Title:
The National Trust
Castlefield Viaduct

Drawing Title:
Refuse Strategy Diagram

Scale @ A1:	Date:	Drawn:	Checked:	Approved:	Job No.:	Drawing No.:	Revision:
1:250	10/08/21	RO	IA	IA	122019	(DIA)008	A

twelve architects & masterplanners
148 Tooley Street | London | SE1 2TU | UK
t: +44 (0) 207 846 2012
e: info@twelvearchitects.com
w: www.twelvearchitects.com

Copyright ©