


SCALE 1:100

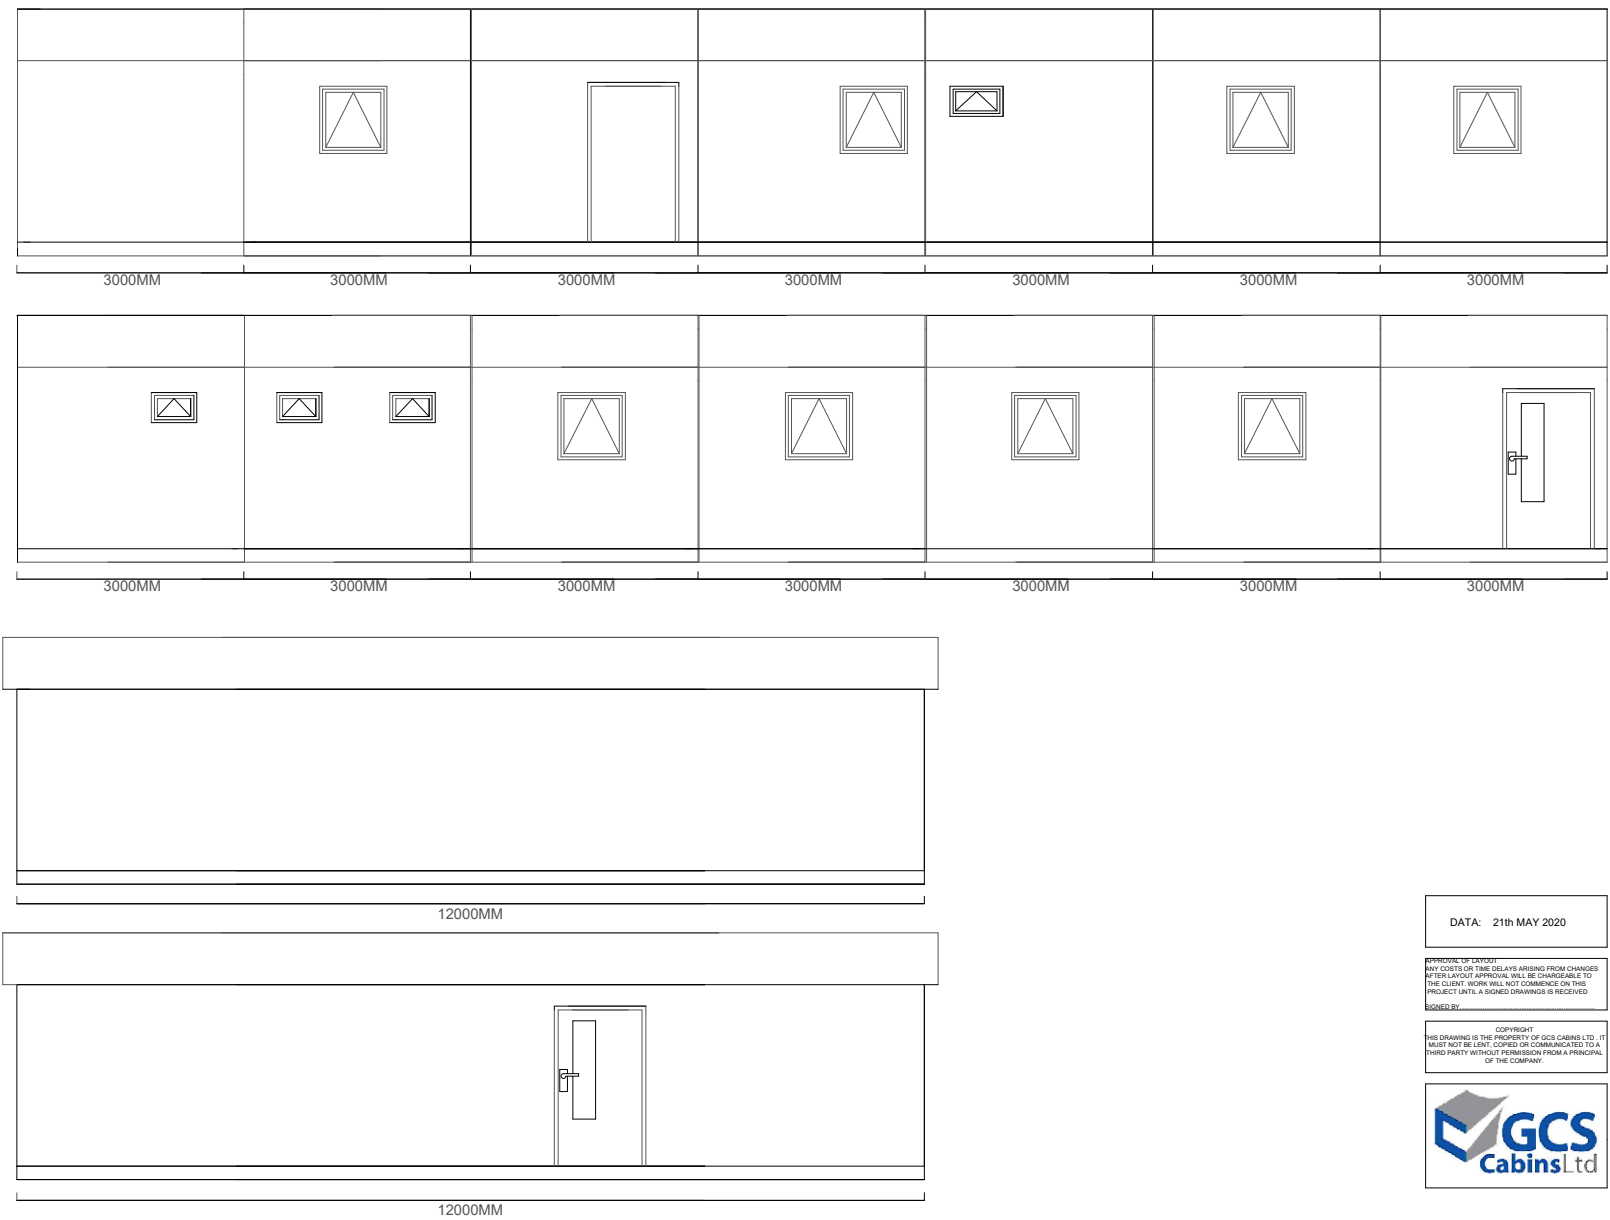

DATA: 21th MAY 2020

APPROVAL OF LAYOUT
ANY COSTS OR TIME DELAYS ARISING FROM CHANGES AFTER LAYOUT APPROVAL WILL BE CHARGEABLE TO THE CLIENT. WORK WILL NOT COMMENCE ON THIS PROJECT UNTIL A SIGNED DRAWINGS IS RECEIVED

SIGNED BY:

COPYRIGHT:
THIS DRAWING IS THE PROPERTY OF GCS CABINS LTD. IT MUST NOT BE LOAN, COPIED OR COMMUNICATED TO A THIRD PARTY WITHOUT PERMISSION FROM A PRINCIPAL OF THE COMPANY.

