


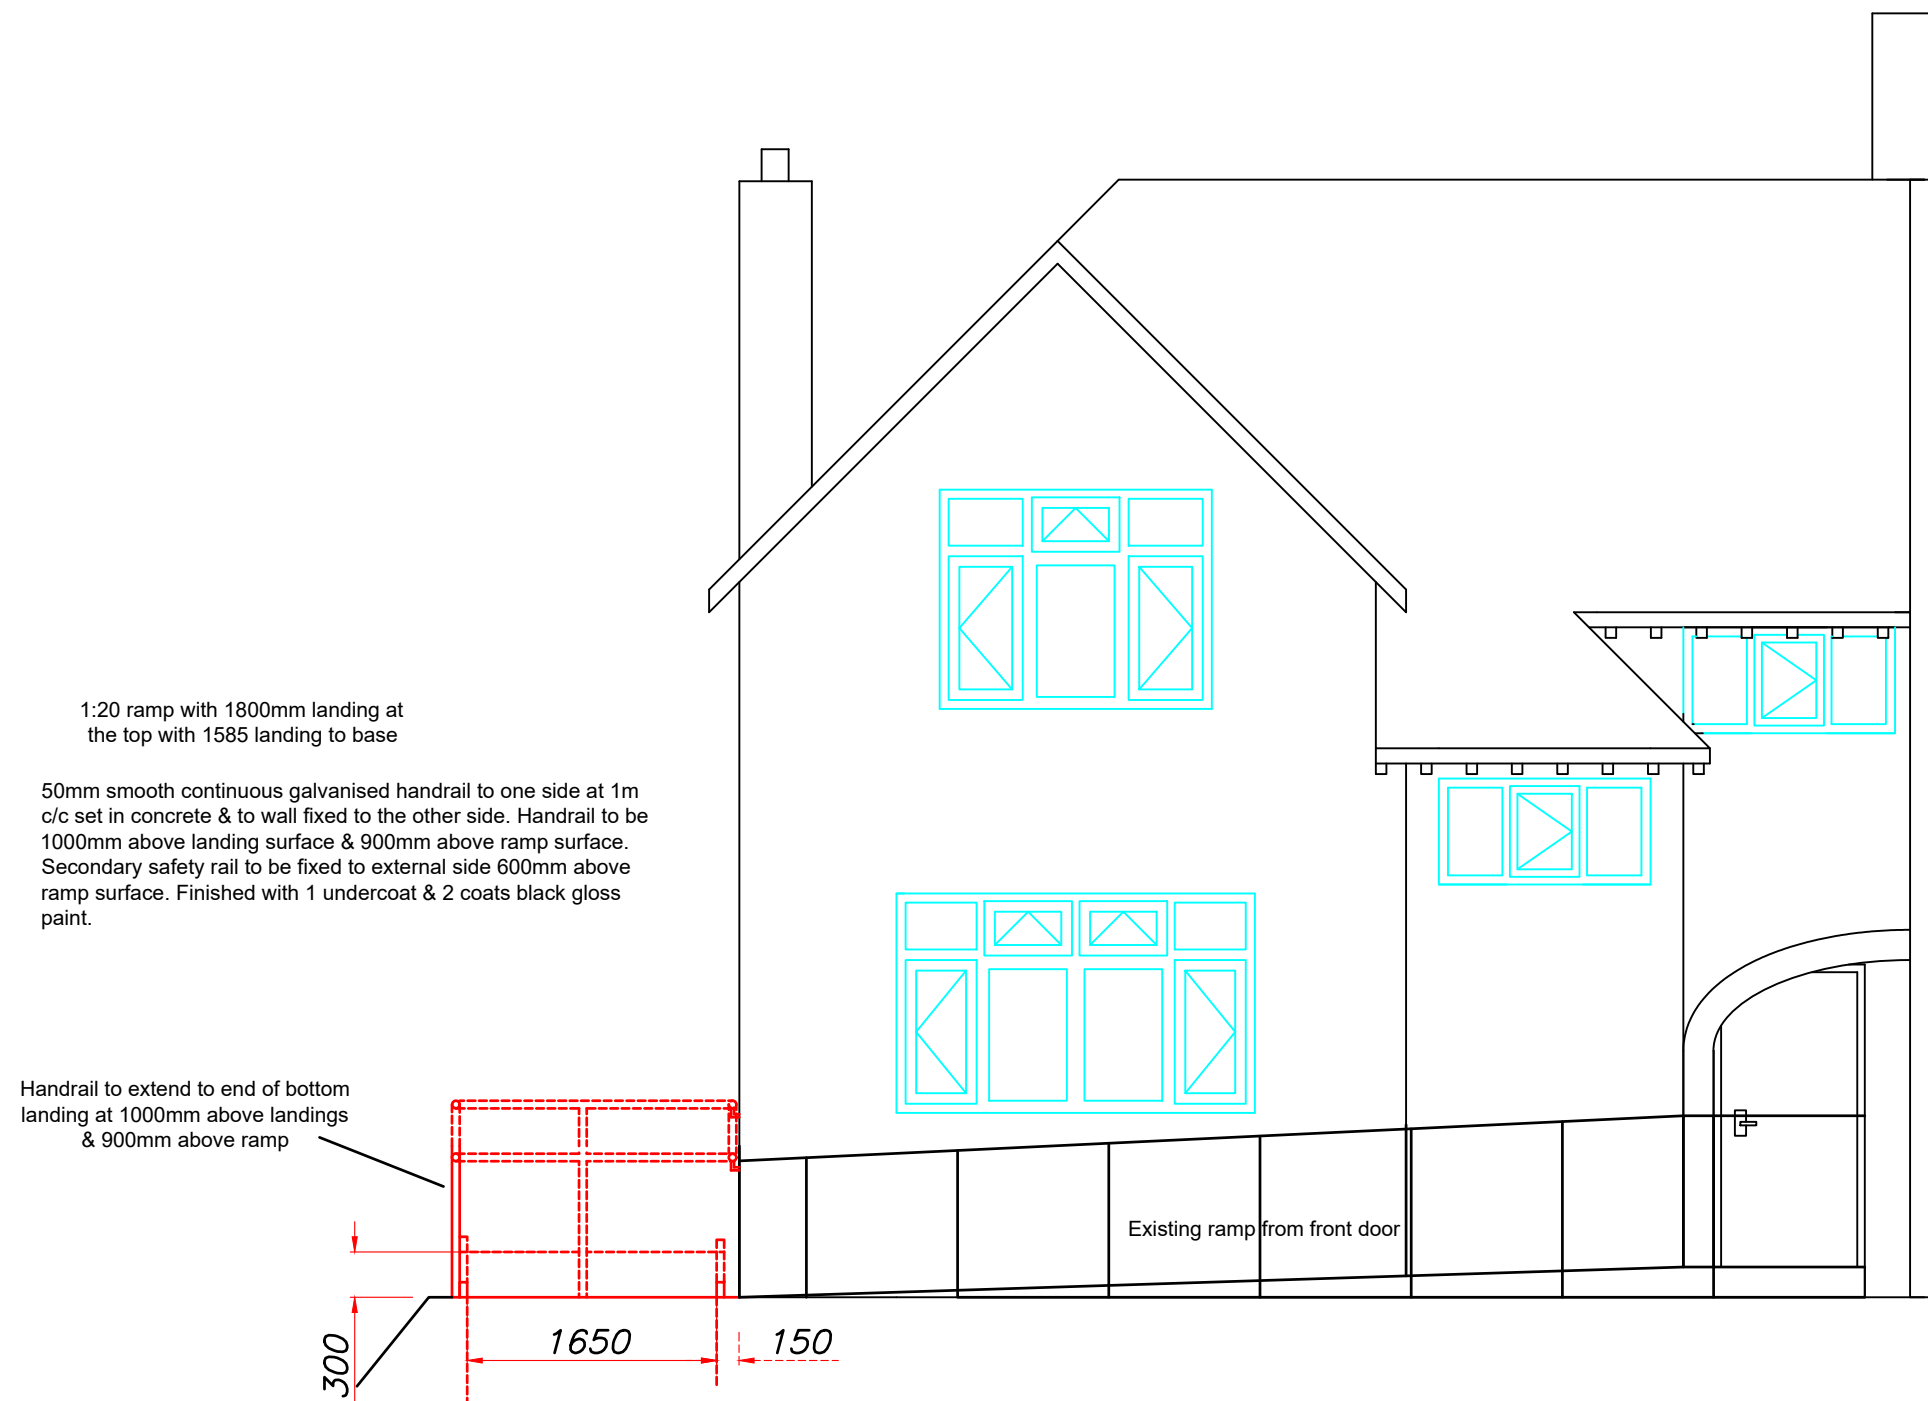

Proposed Front Elevation