



National Trust: Castlefield Viaduct, Manchester

Location Plan

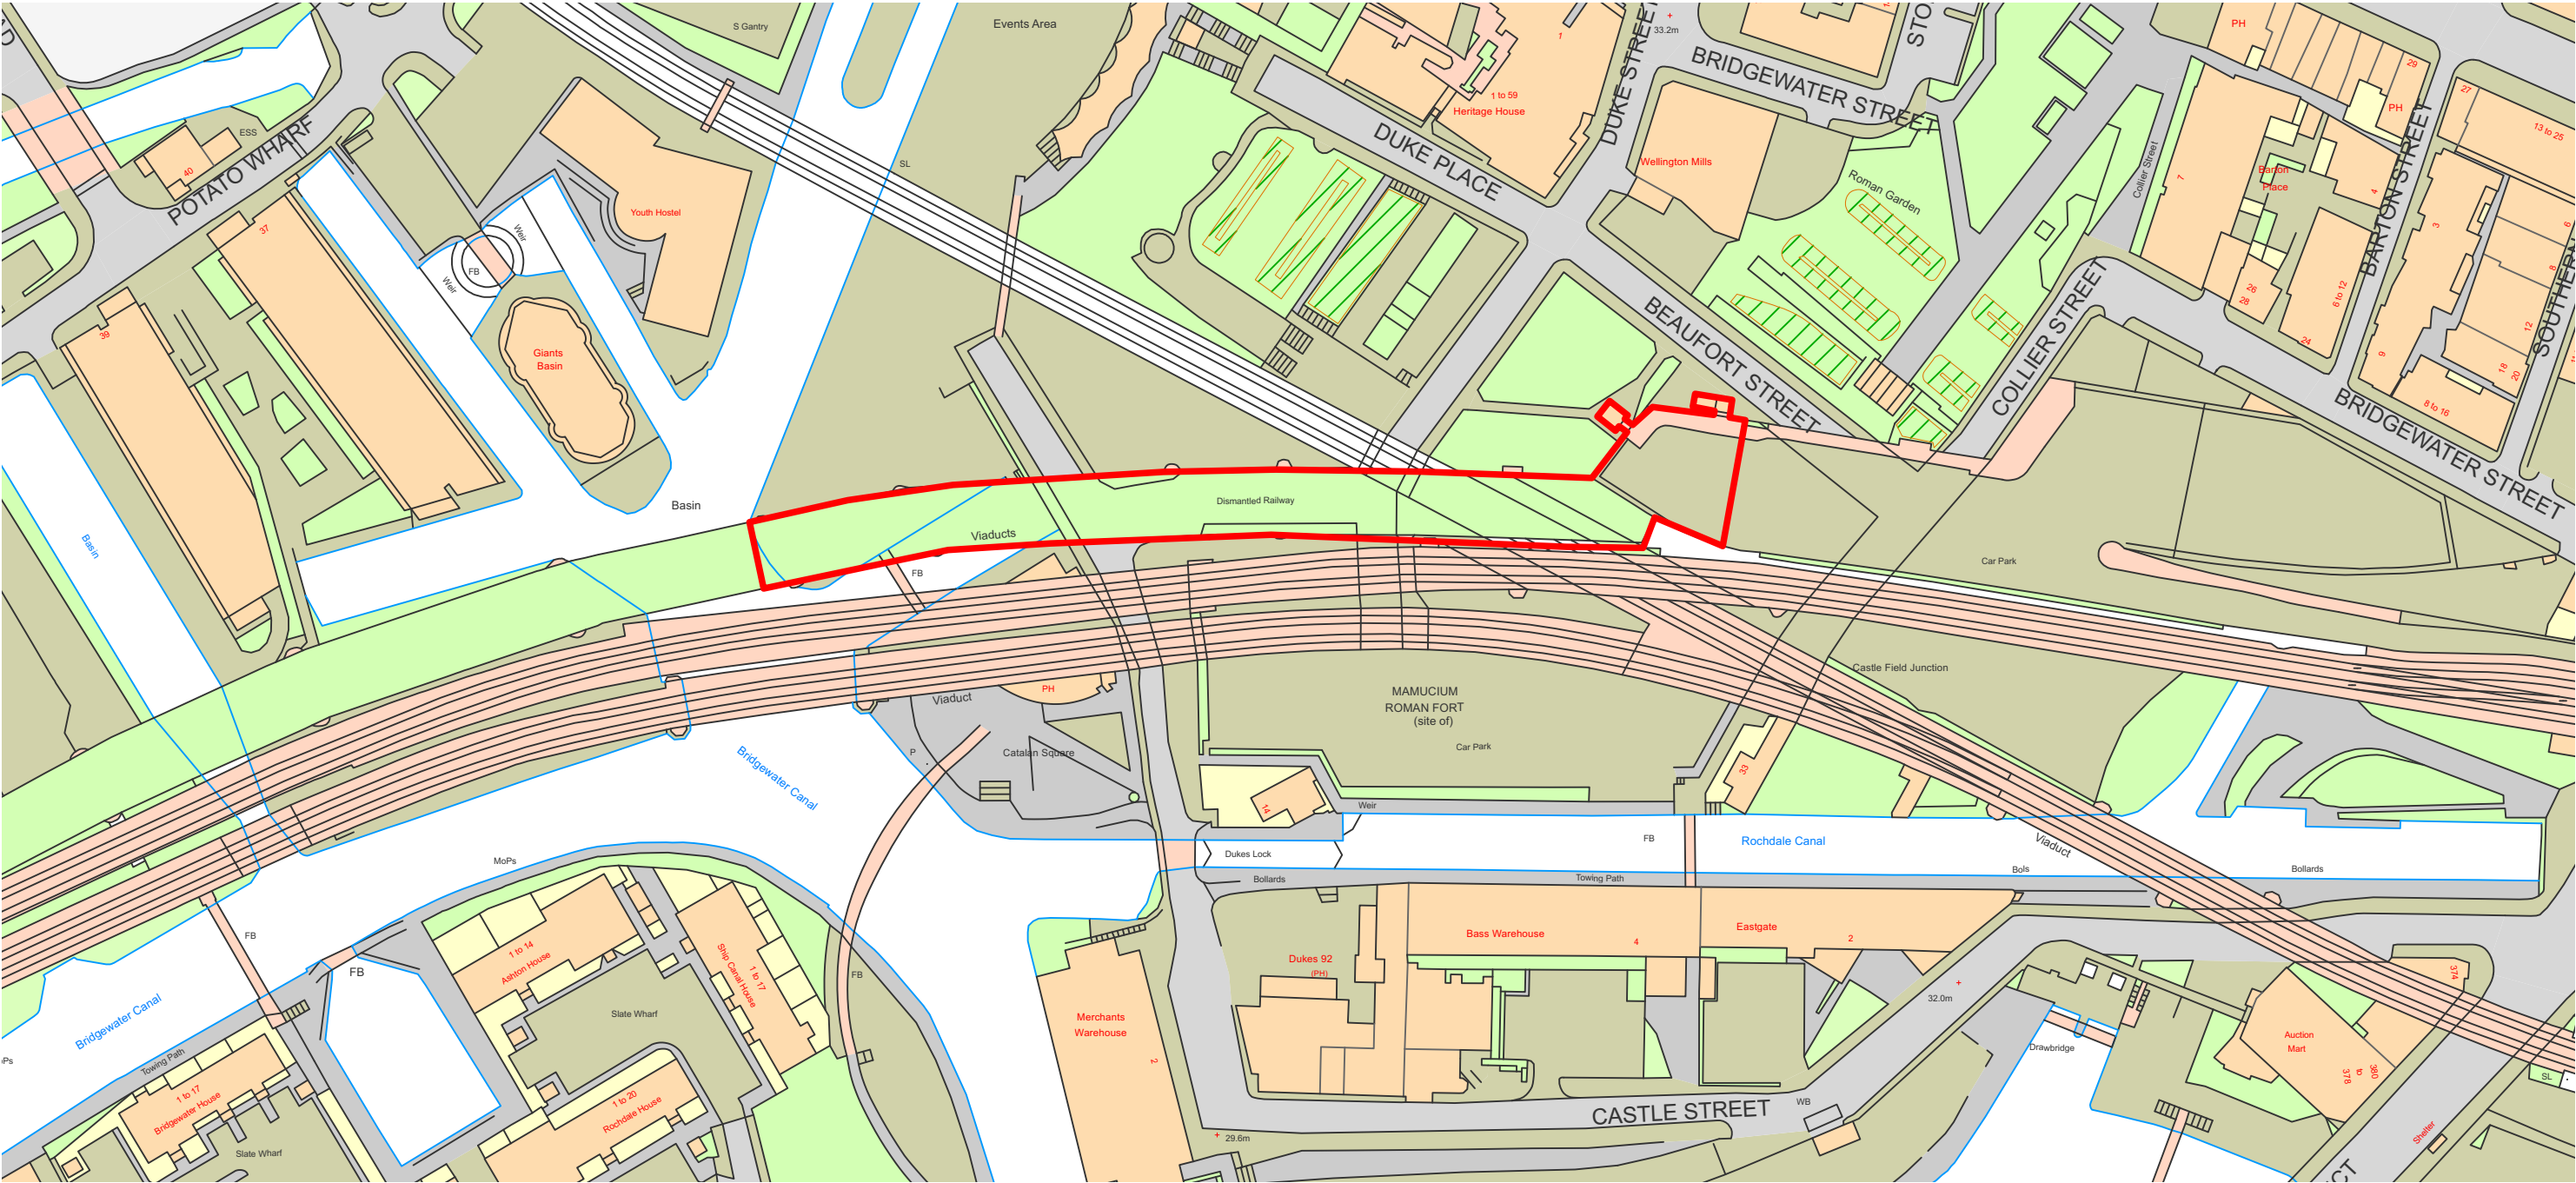

— SITE BOUNDARY

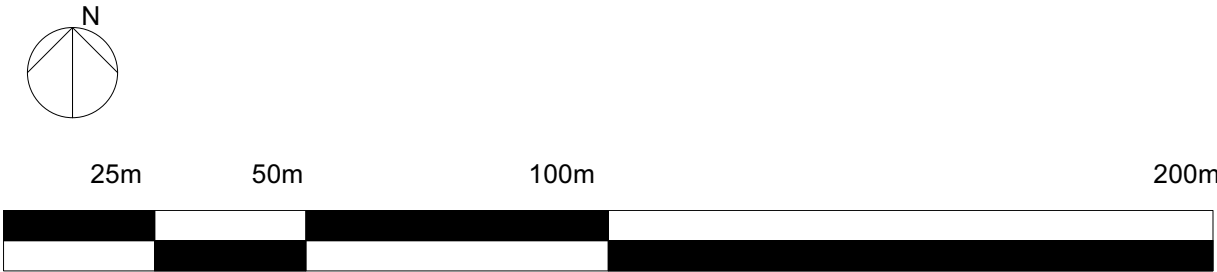

REV	DATE	DESCRIPTION
PROJECT Castlefield Viaduct		 Stuco Design 110 South Block 64 Osborne Street Glasgow G1 5QH +44 141 212 9085
CLIENT National Trust		
DRAWING Location Plan		
DATE 30/3/22	SCALE 1:1250 @A3	
DRAWING NO. CV 100	REV. -	DRAWN BY kim@stucodesign.com
PLANNING		Copyright © 2022. Permission to use this drawing must be obtained from Stuco.