


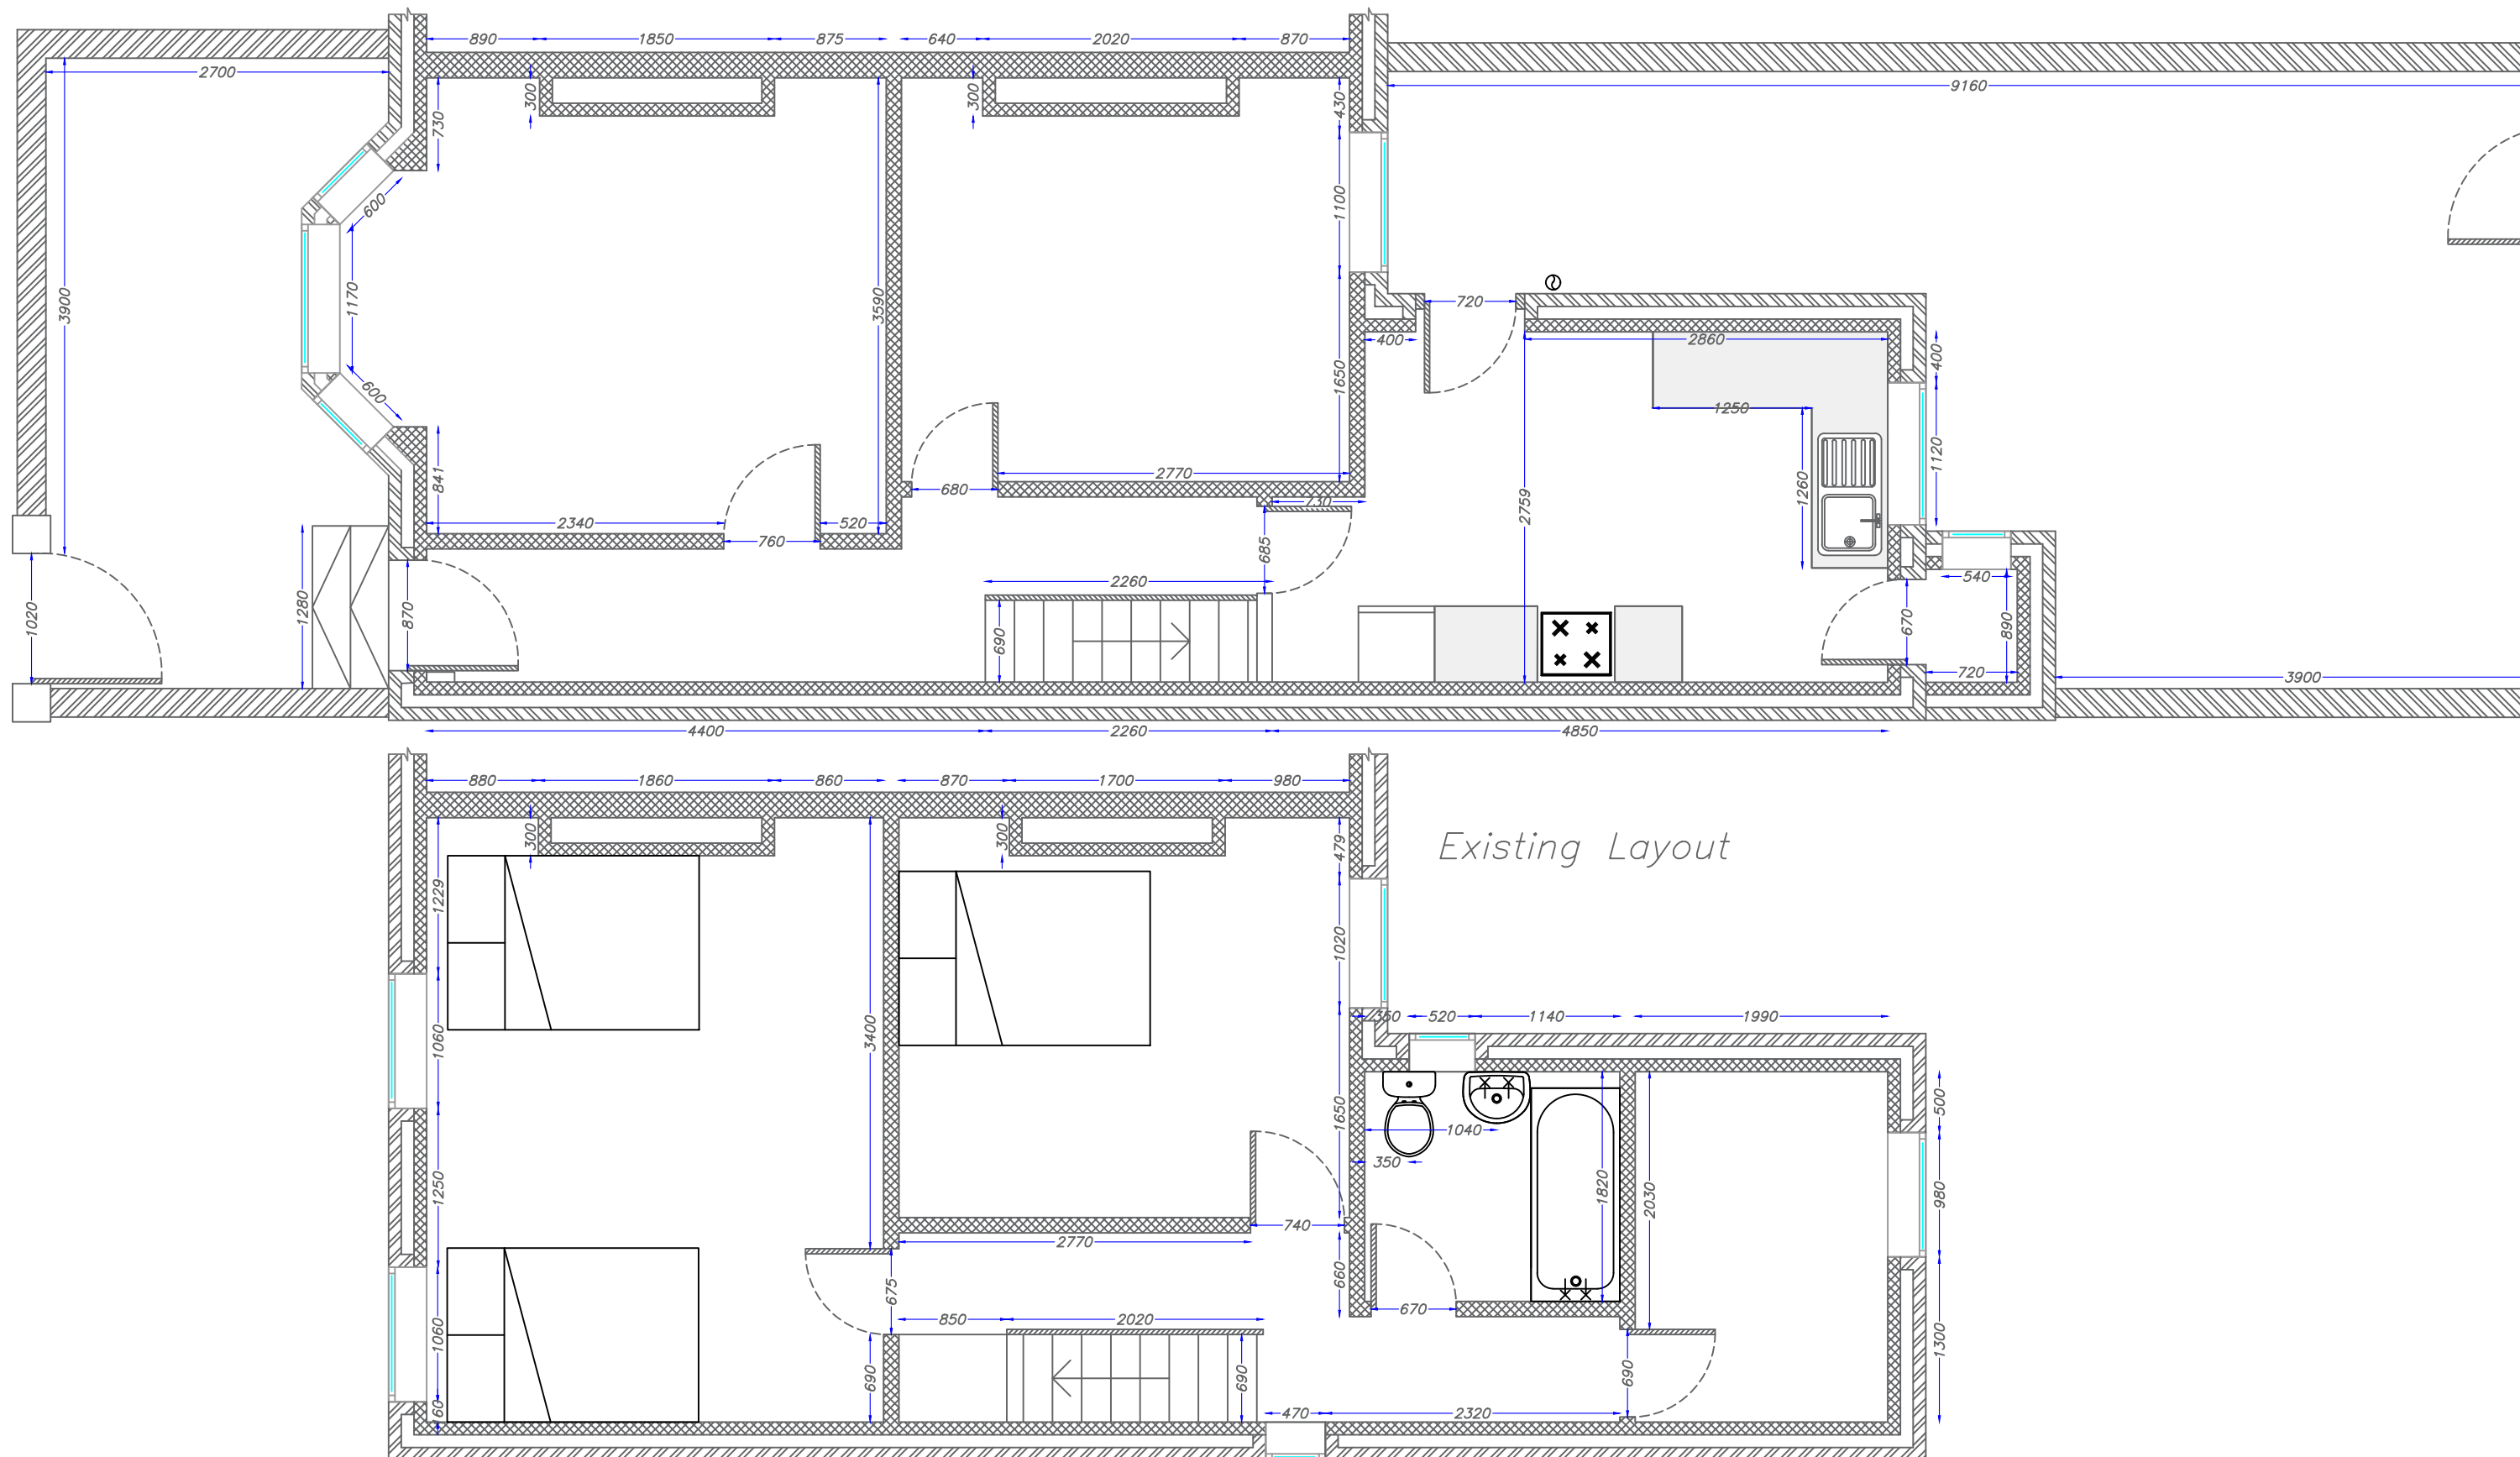

Applicants Name:
Mrs Rowsonara Begum

Property Address:
45 Slade Grove
Longsight
Manchester
M13 0QF

REVISIONS -

Date: 06/01/2022

Paper Size: A3

Scale: 1:50

Drawn By:
Brian Taylor



Manchester
Equipment &
Adaptations
Partnership