





IMPORTANT NOTE:
ALL DIMENSIONS AND LEVELS SHOWN ON THIS DRAWING ARE TO BE CHECKED BY THE CONTRACTOR MANUFACTURER PRIOR TO THE COMMENCEMENT OF ANY WORKS ON SITE OR THE MANUFACTURE OF ANY SITE COMPONENTS.
THIS DRAWING IS NOT TO BE SCALED.
DIMENSIONS ARE INDICATED IN MILLIMETRES UNLESS CLEARLY STATED OTHERWISE.
COPYRIGHT OF THIS DRAWING BELONGS SOLELY TO CUBE PSL.
LIMITATIONS & THIRD PARTY CLAUSE:
WHERE PARTS OF THE PROPERTY WERE COVERED OR INACCESSIBLE AT TIME OF SURVEY POSITIONS OF ELEMENTS ARE MARKED "ASSUMED" ACCORDINGLY.

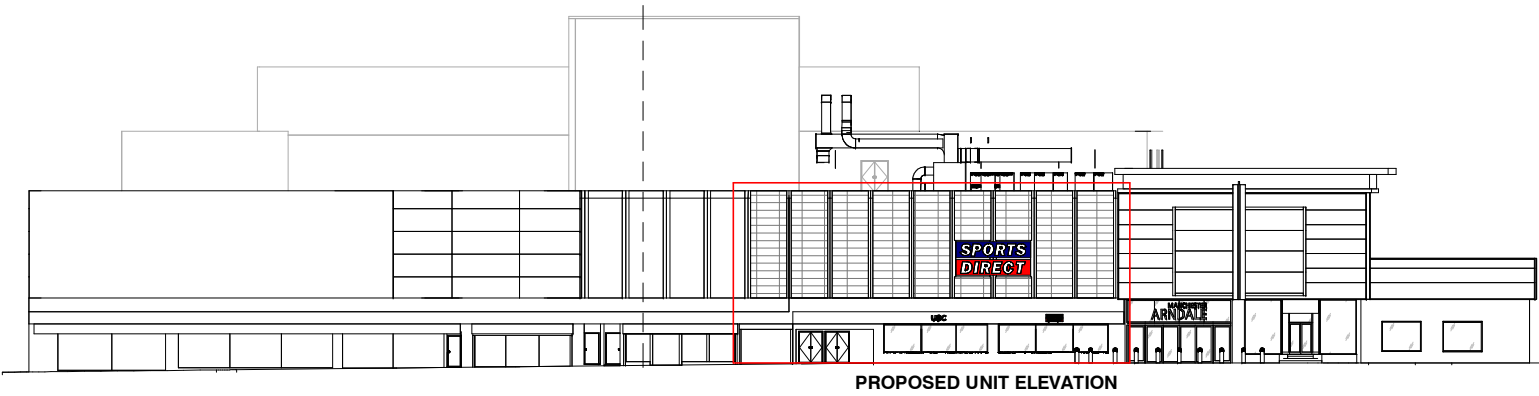

FULL ELEVATION OVERVIEW

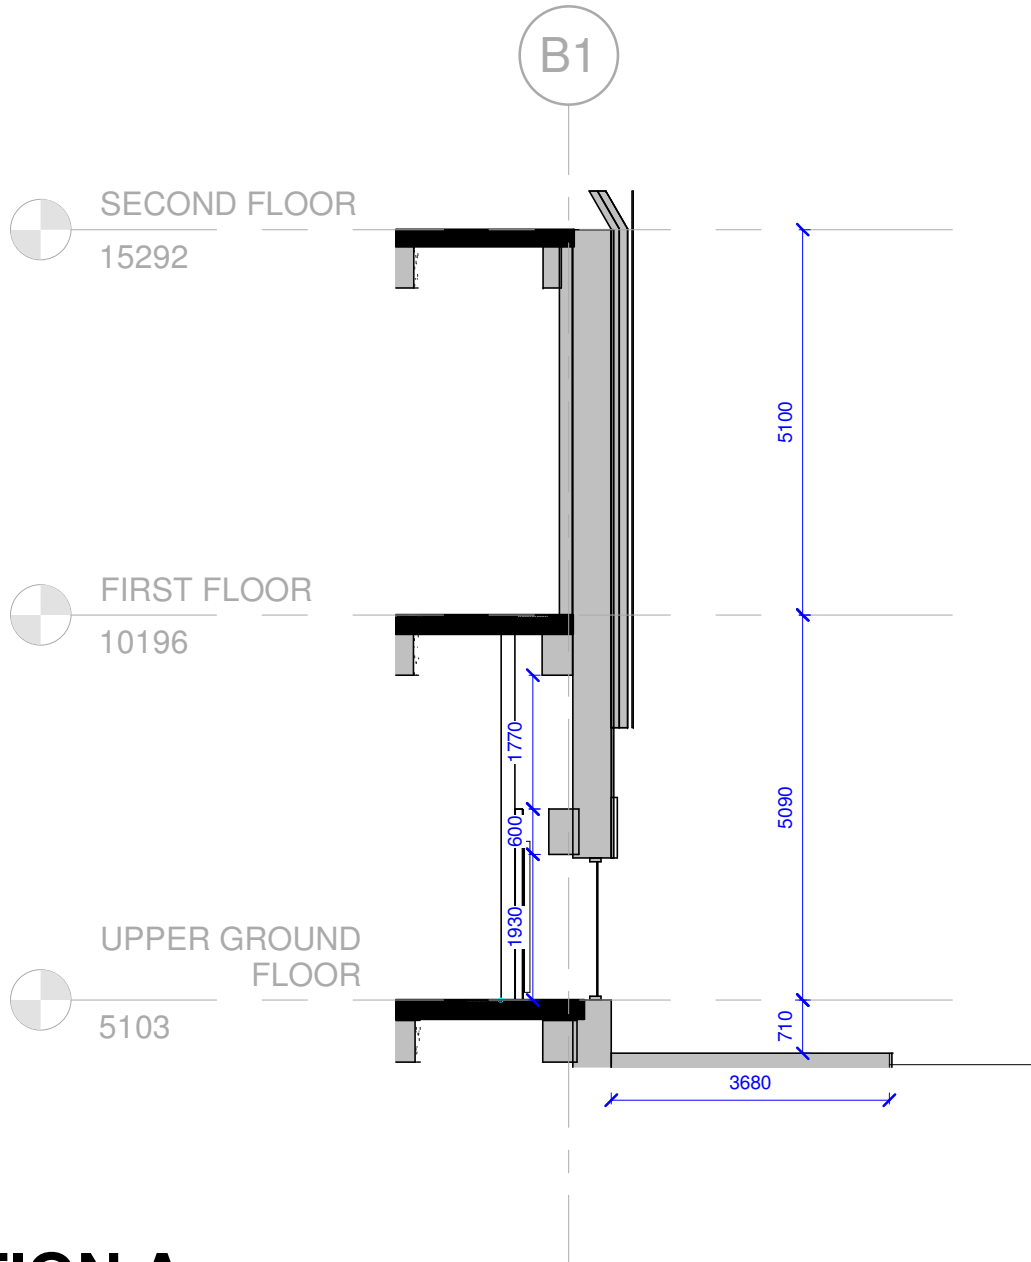

PROPOSED HIGH STREET UNIT FULL ELEVATION
Scale: 1 : 100

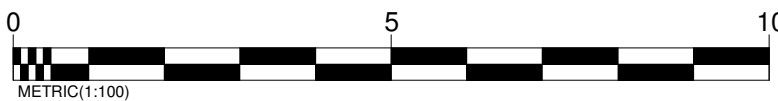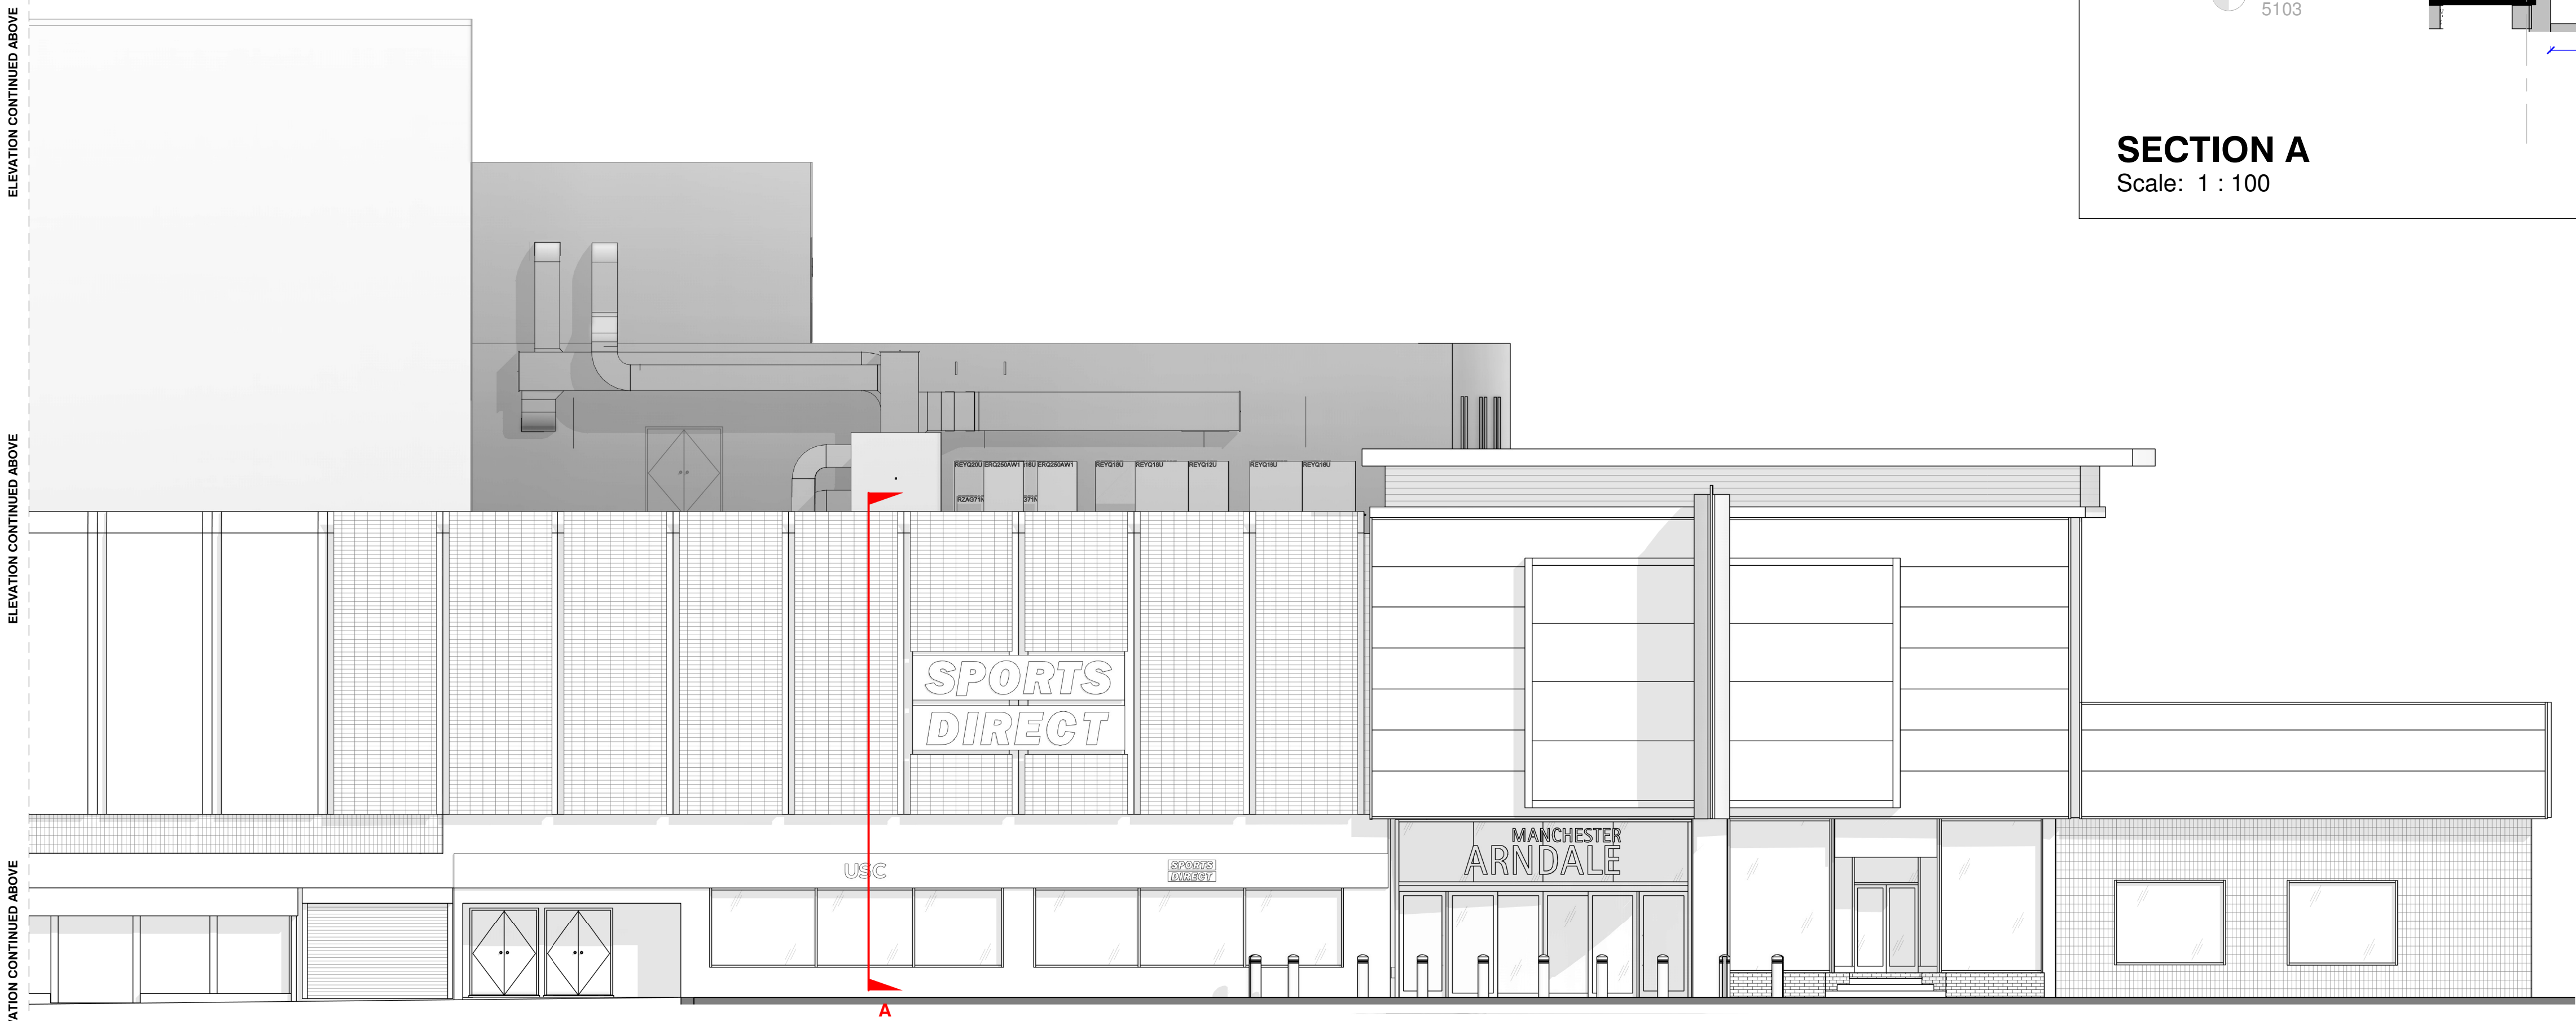

DETAILS FOR SHOPFRONT WORKS AVAILABLE IN
DRAWINGS CPS 20 077 110 & CPS 20 077 111

REV	DESCRIPTION	DATE	BY
A	UPDATED ELEVATIONS TO MATCH LATEST PROPOSALS FOR PLANNING ISSUE	24 03 2022	RG

CLIENT
FRASERS GROUP
PROJECT
MANCHESTER ARNDALE
DRAWING TITLE
PROPOSED HIGH STREET ELEVATION OVERVIEW
DRAWN BY RG **DATE** 24 03 2022 **NOT ISSUED**
CHECKED BY SP **SCALE**As indicated @ A1
DRAWING NO. CPS 20 077 101 A

PROPOSED
cube.
Project Management | Building Surveyors
Heritage Consultants | Design Services
502 Birchwood One | Dewhurst Road | Warrington | WA3 7GB
t: 01925 831 710
e: admin@cubepl.co.uk | w: www.cubepl.co.uk