



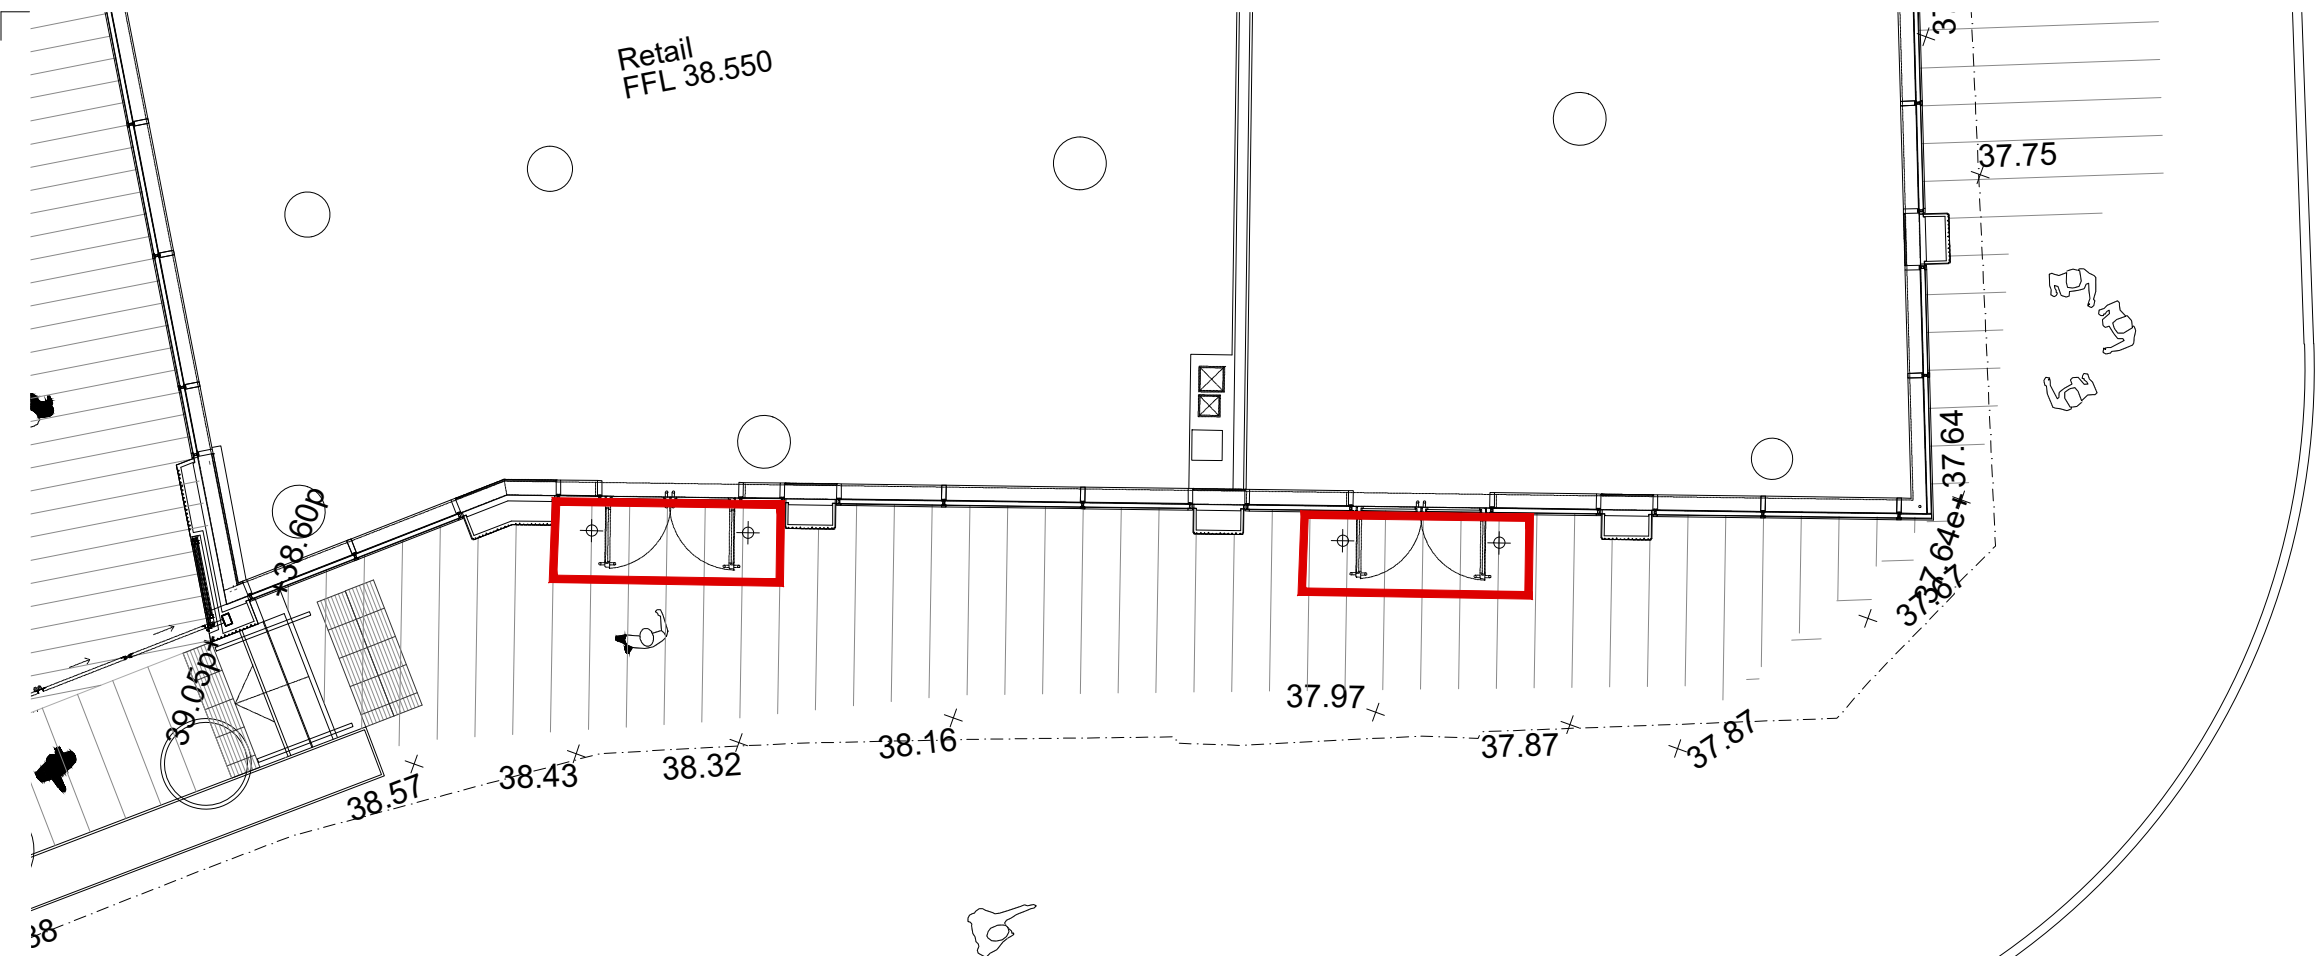

EXISTING LAYOUT 1:100 @ A3

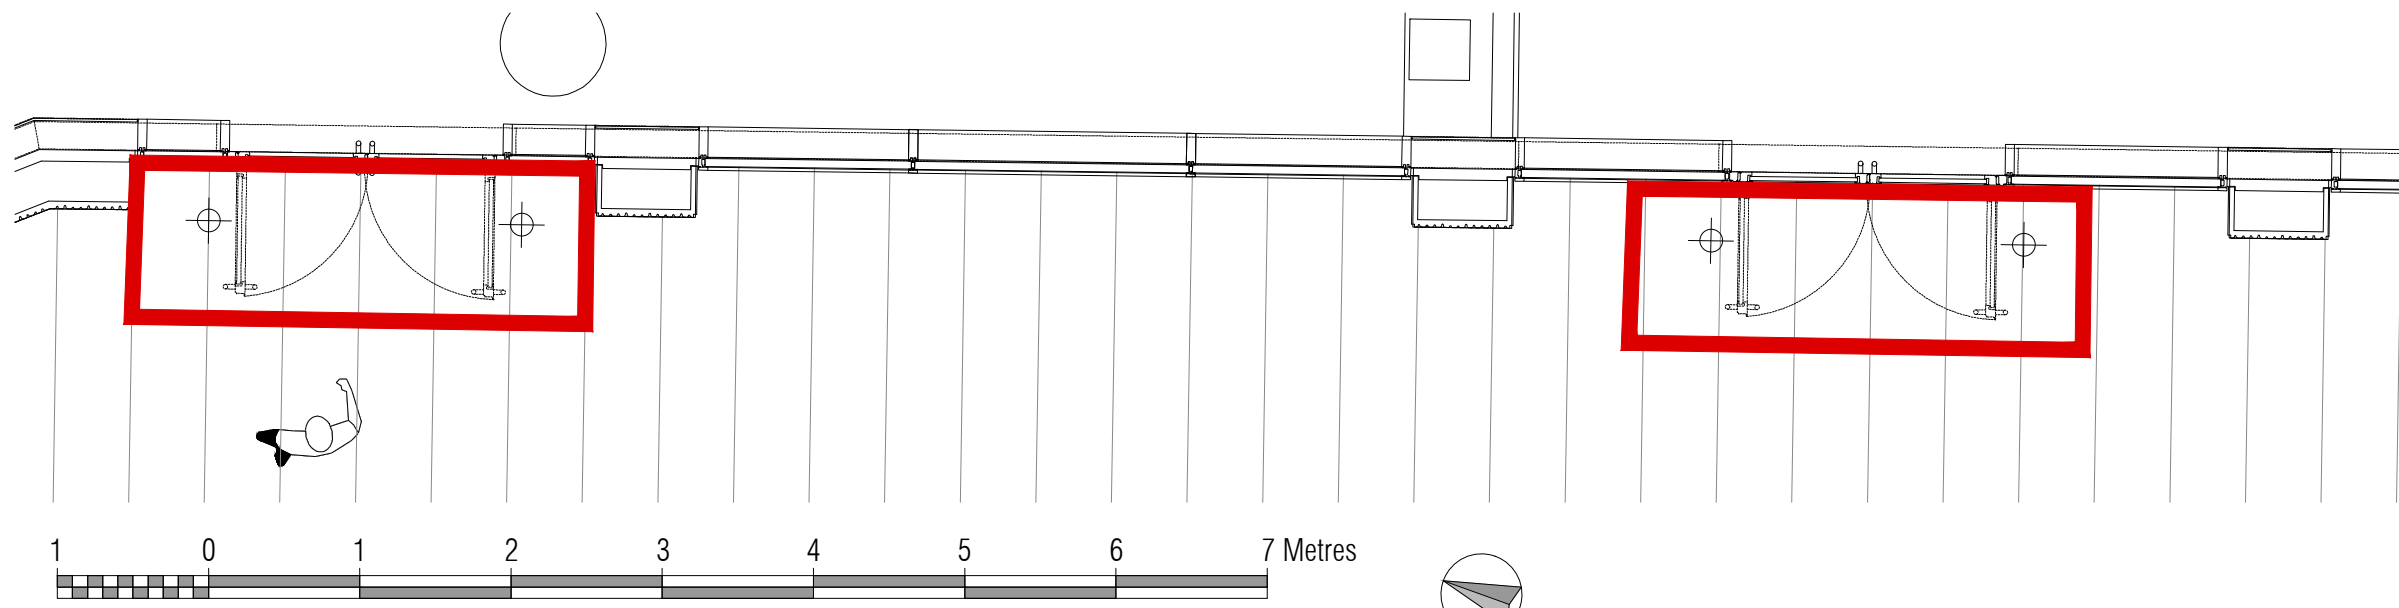


Scale (Metres)
EXISTING LAYOUT 1:50 @ A3

Revision	Date	By	Chk.

Do Not Scale. Dimensions from Drawings.
All dimensions to be verified on site, and any discrepancy to be notified to the Architect.



Castlecroft Business Centre Tom Johnston Road
Dundee DD4 8XD
T: 01382 774111 F: 01382 739382
mail@amcaarchitect.co.uk

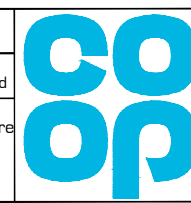Drawn by KP	Date DEC 2021	
Checked by AJM	Scale As specified	
Job Manchester New Square Princess Street Whitworth Street M1 3NY		

Drawing
PLANNING APPLICATION
EXISTING LAYOUT

Co-operative Proj No. 0000	AMCA Job No. 3910	Drawing No. PL_003	Rev.
-------------------------------	----------------------	-----------------------	----------

CAD Ref: 3910_MNSQ_PL_001_Rev_..._dwg