



- 7 new conservation style roof lights  
installed under permitted development  
to comply you need to ensure that
1. they do not protrude more than 150mm beyond the plane of the roof slope
  2. they are no higher than the highest part of the roof
  3. if they are, in side elevation roof slope they must be obscure-glazed and either non opening or more than 1.7 metres above the floor level

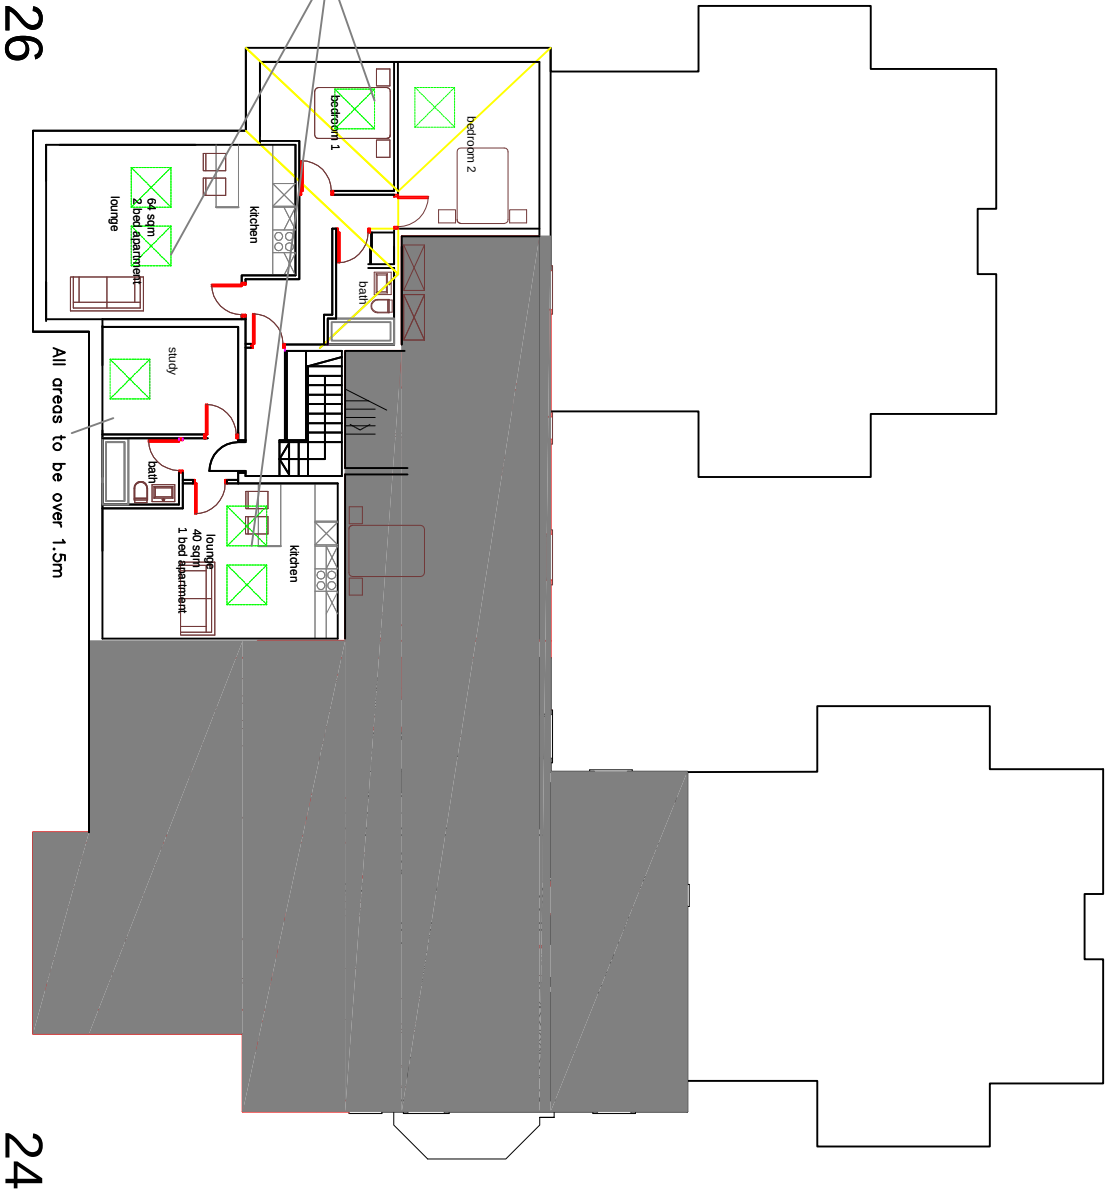

GREY AREAS AS EXISTING PLANNING  
PERMISSION FOR 29 APARTMENTS

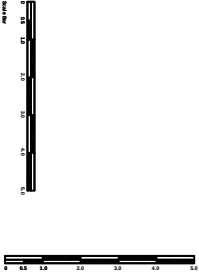

Head Office:  
PARKHILL BUSINESS CENTRE  
WALTON ROAD  
WETHERBY  
LS22 5DZ

**Project**  
24 and 26 Whalley Road

Scale 1:100@A1 1:200@A3

| Drawings | Revised | Approved | Building Regs |
|----------|---------|----------|---------------|
| Revision | Letter  | Date     | Yes           |

Drawn by: RIV Approved by:

Subject: PLANNING Proposed 2nd Floor Drawing No: 20/221 04/02 / 104