


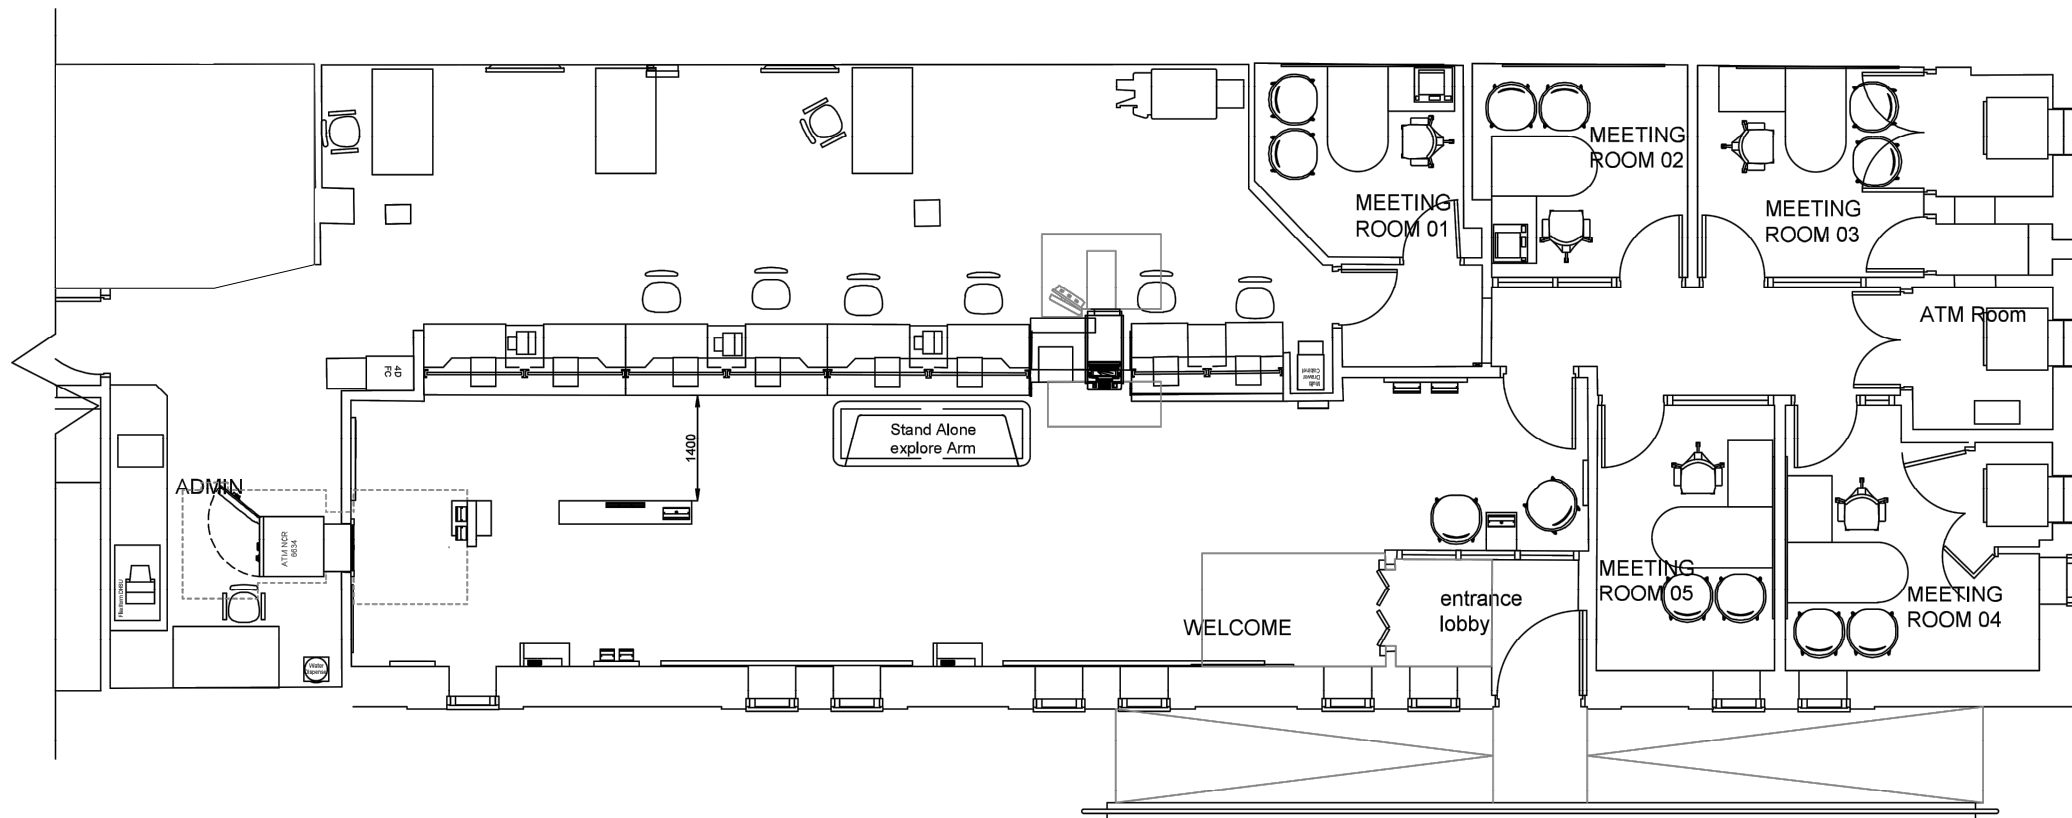
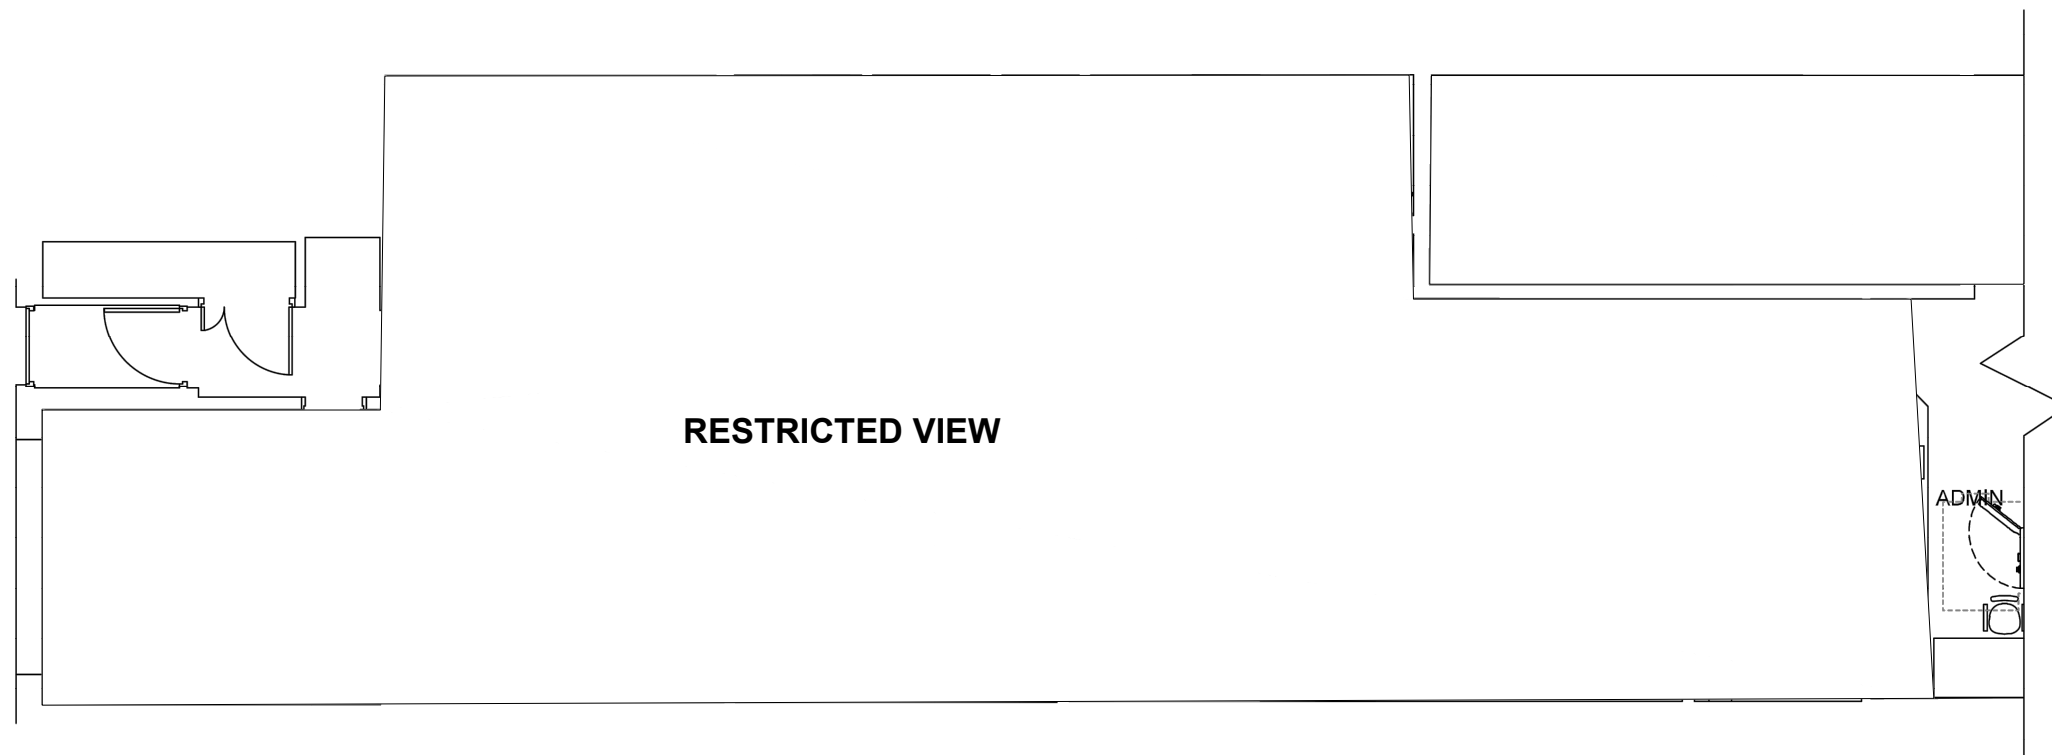


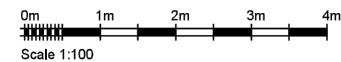


Existing Ground Floor GA (Part A)
Scale: 1:100

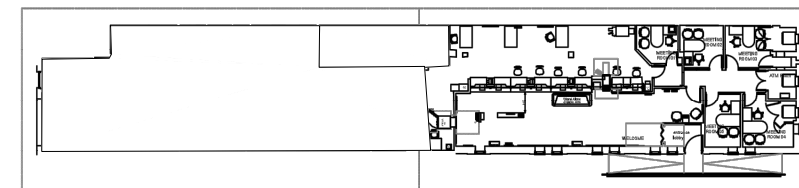

Existing Ground Floor GA (Part B)
Scale: 1:100

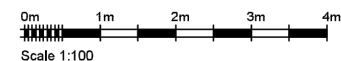

Existing Ground Floor GA (Full)
Scale: 1:500

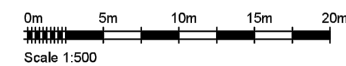

-		-		-	
REVISION:		COMMENT:		DATE:	
BRANCH NAME & PREFIX: Hale Top, Civic Centre Wythenshawe, Manchester M22 5RB					
DRAWING TITLE: EXISTING GA					
DRAWN BY: PB	DATE: 31.03.22	DRAWING No: 172-2.1	STATUS: RDWG 2 As Shown @ A3	REVISION: -	
CHECKED BY: KL					

Barnwood

203 Barnwood Rd
Barnwood
Gloucester, GL4 3HS
Phone: (01452) 614124

This drawing is the property of Barnwood Limited. At all times it must not be copied or passed to a third party without written consent.
All proprietary goods and materials are to be fitted in accordance with manufacturer's instructions, Codes of Practice and British Standards.
Figured dimensions to be read in preference to scaled.
ALL REFERENCES SHOULD BE READ IN CONJUNCTION WITH THE MOST CURRENT NATIONWIDE DESIGN GUIDES



Wythenshawe (630)
High Refit Programme