


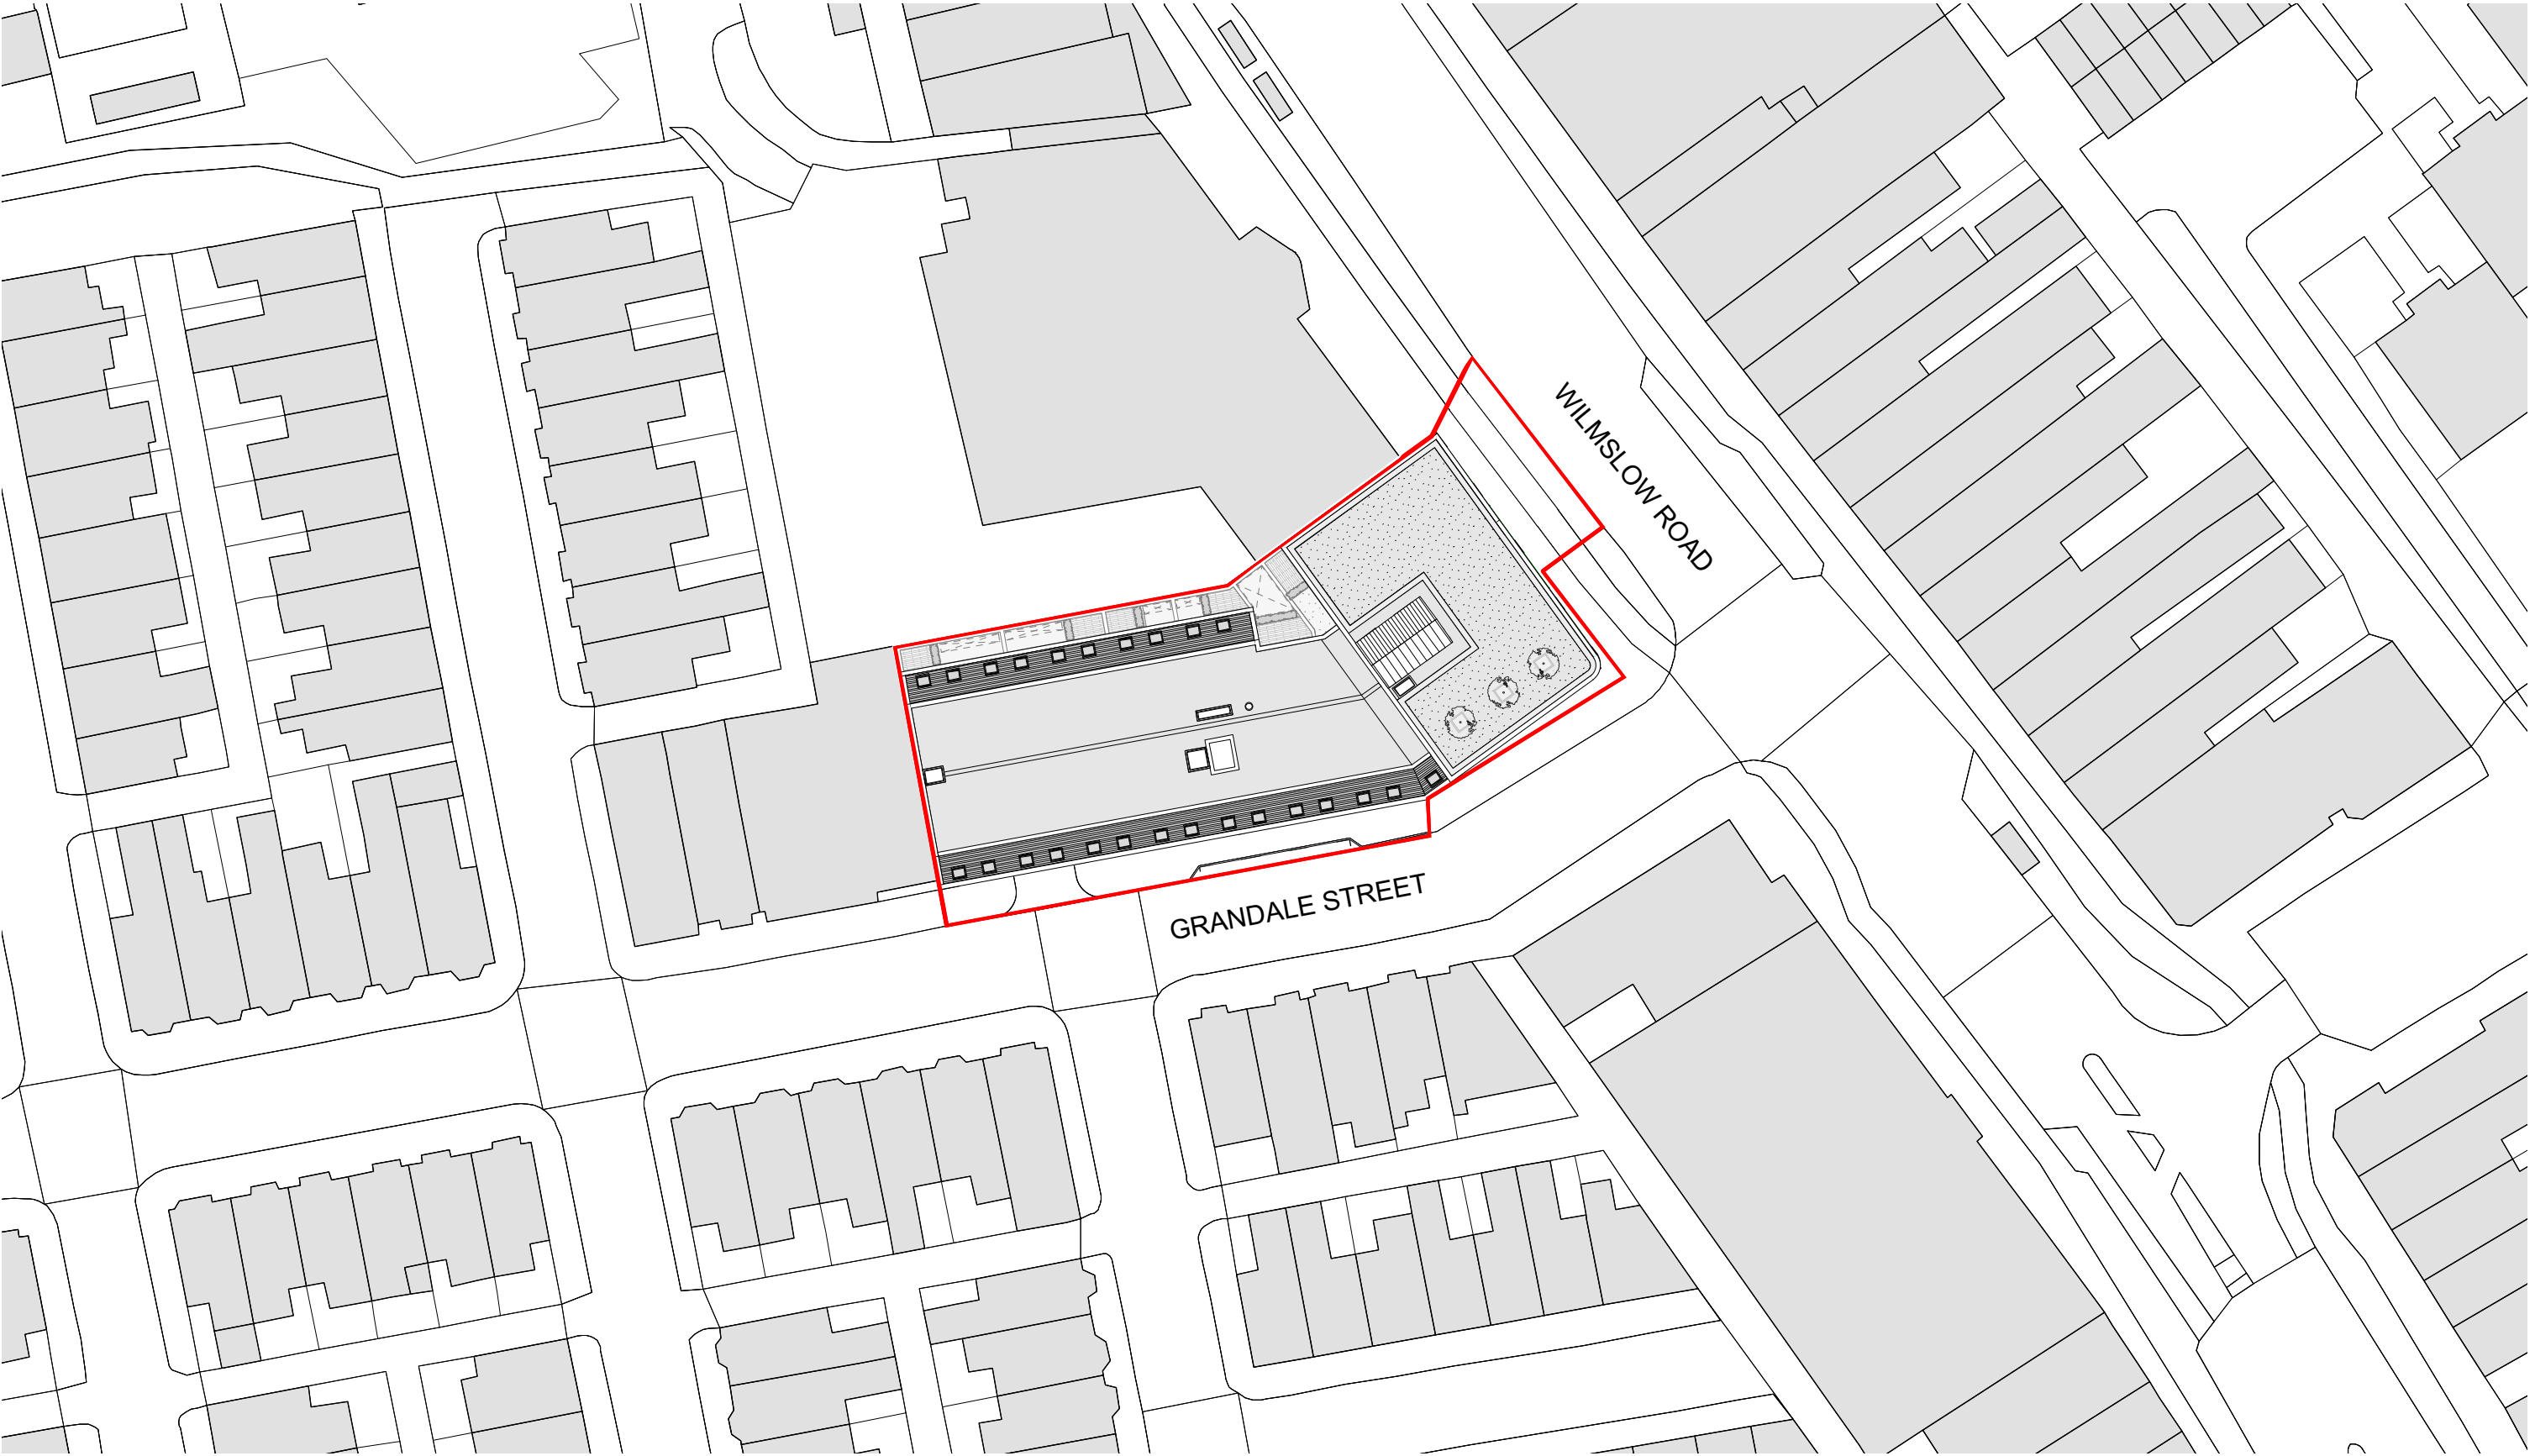

BLOCK PLAN
1:500@ A3

© Copyright Ollier Smurthwaite Architects			C B A	04.04.22 31.03.22 25.03.22	AMENDED SITE BOUNDARY AMENDED SITE BOUNDARY AMENDED ROOF PITCH	CLIENT: VIEWS	
						PROJECT: NEW RESIDENTIAL DEVELOPMENT	
						ADDRESS: 98 WILMSLOW ROAD, RUSHOLME	
						DRAWING TITLE: BLOCK PLAN	
						SCALE: 1:500@A3	DATE: March 2022
REVISION						DRAWING NO: A454_P_002C	

OLLIER SMURTHWAITE ARCHITECTS
40 King Street, Manchester, M2 6BA
T 0161 883 0838
F 0161 883 0839
E mail@olliersmurthwaite.com