




SECTION F
SCALE 1:100

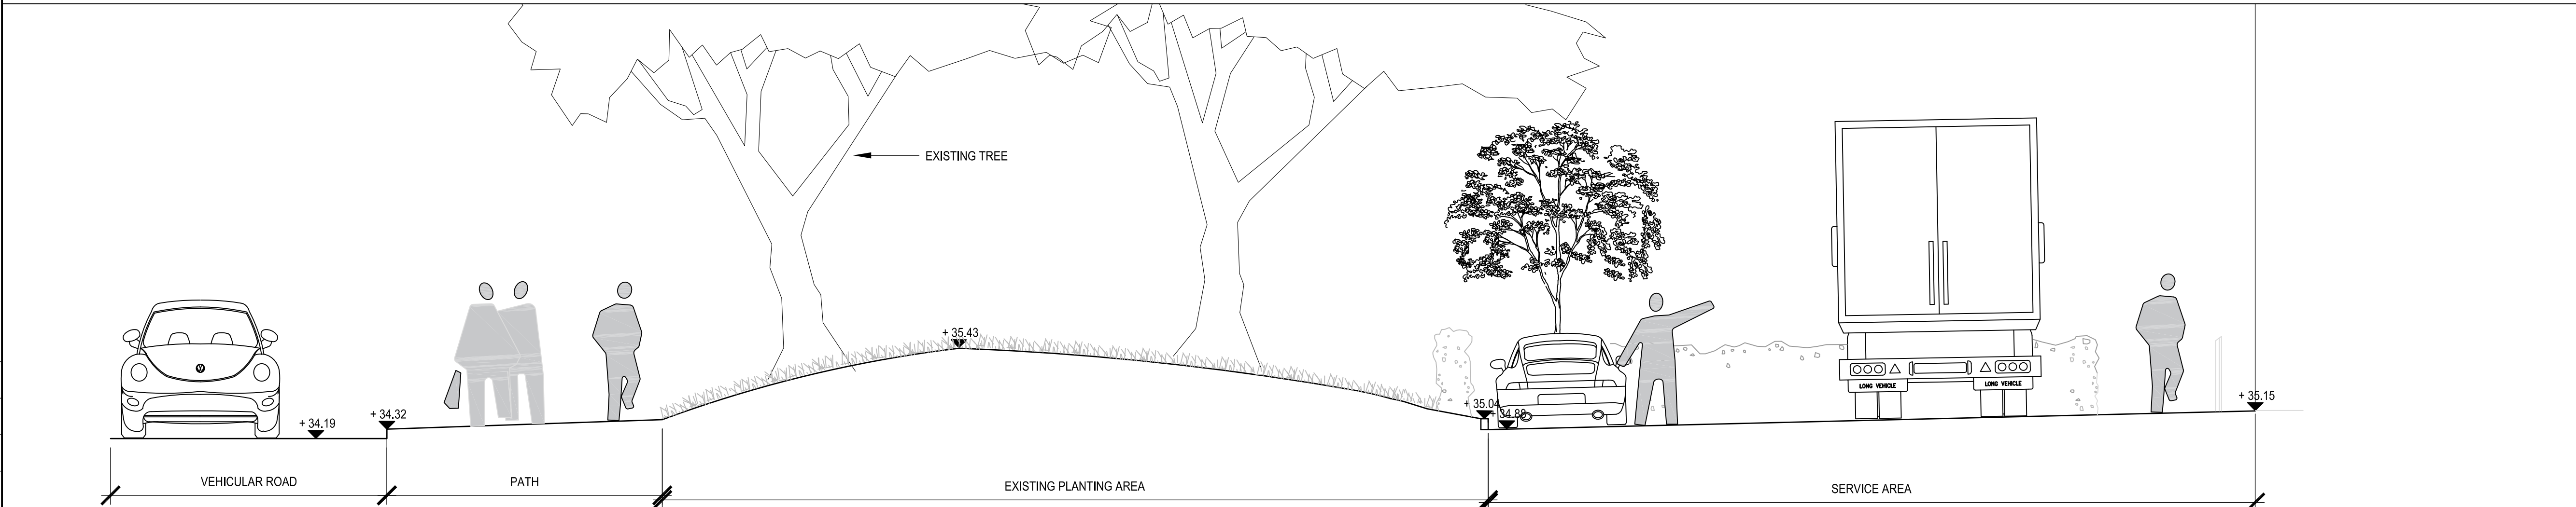


SECTION G
SCALE 1:50

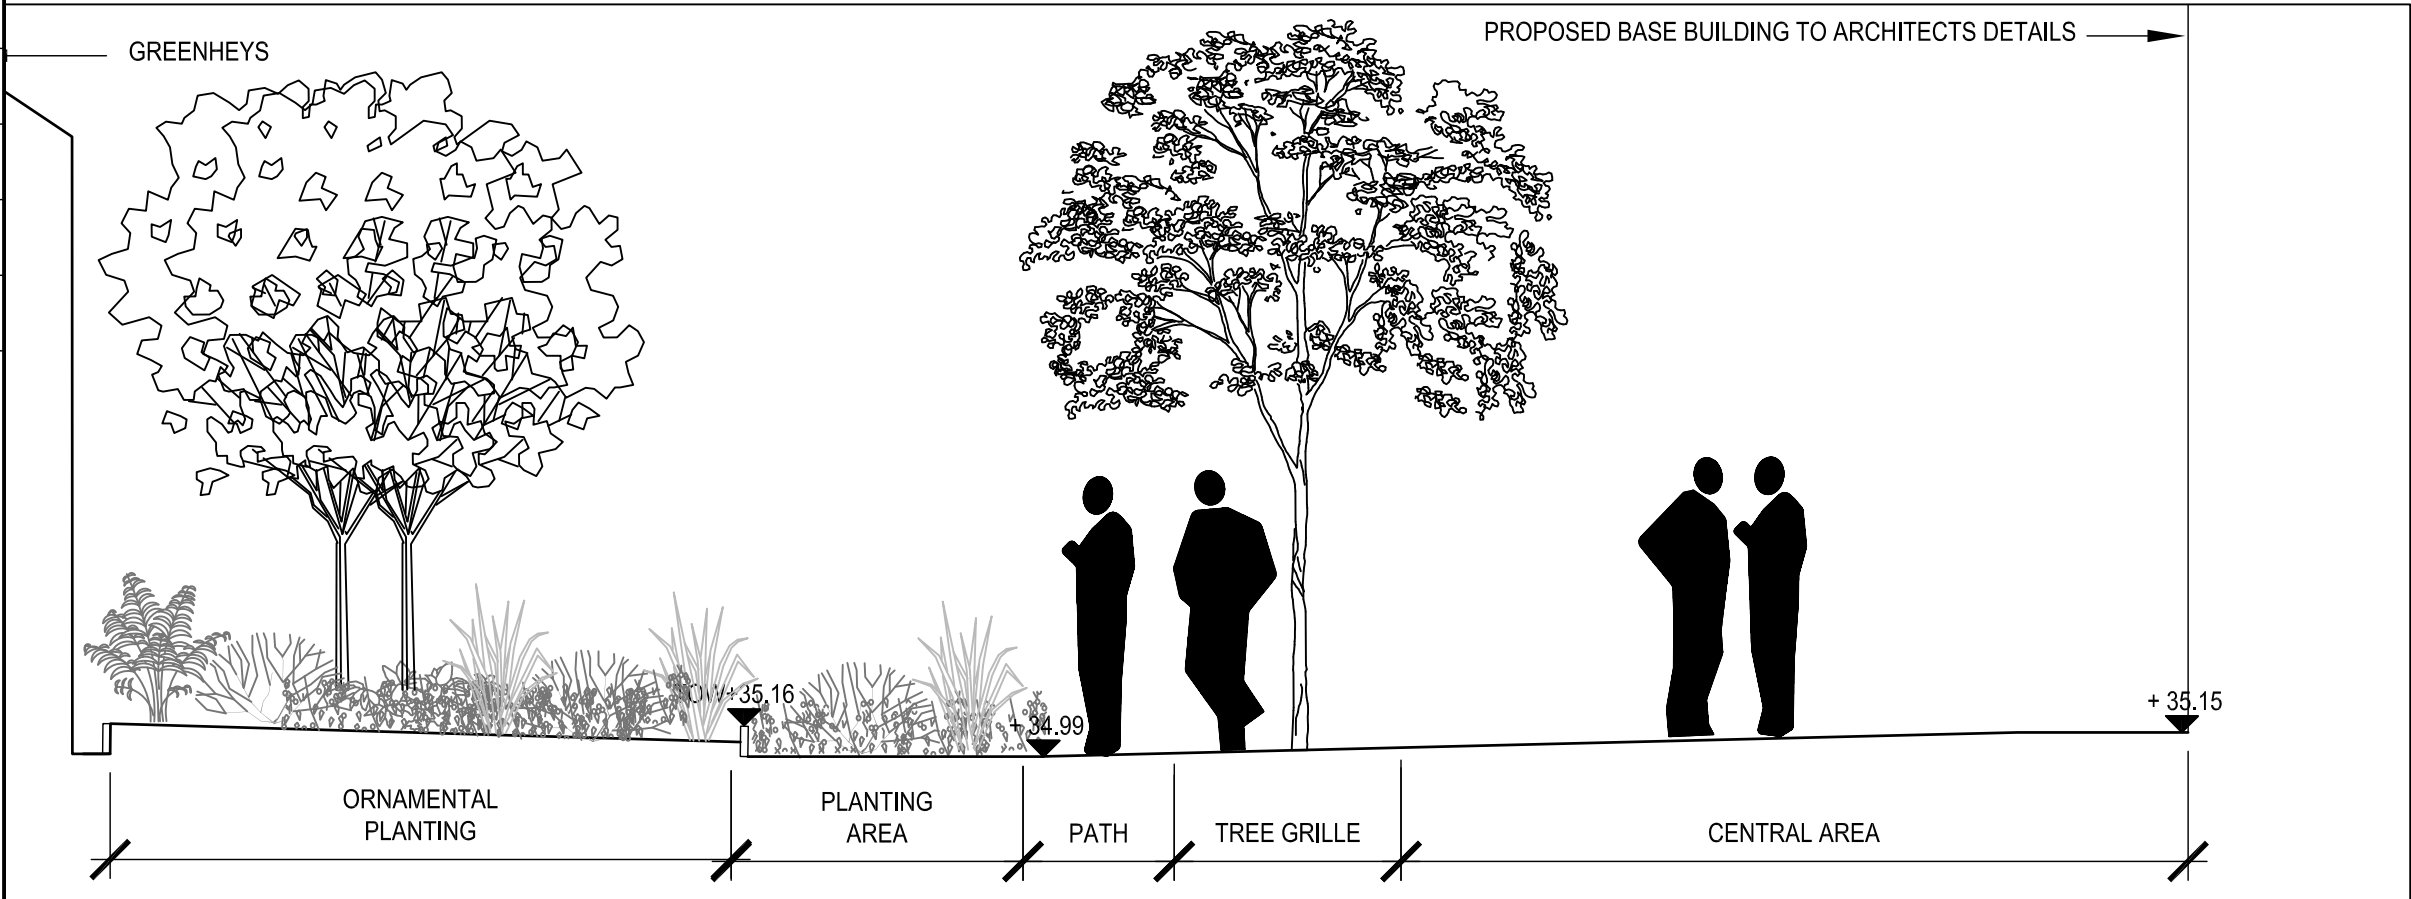


SECTION H
SCALE 1:50

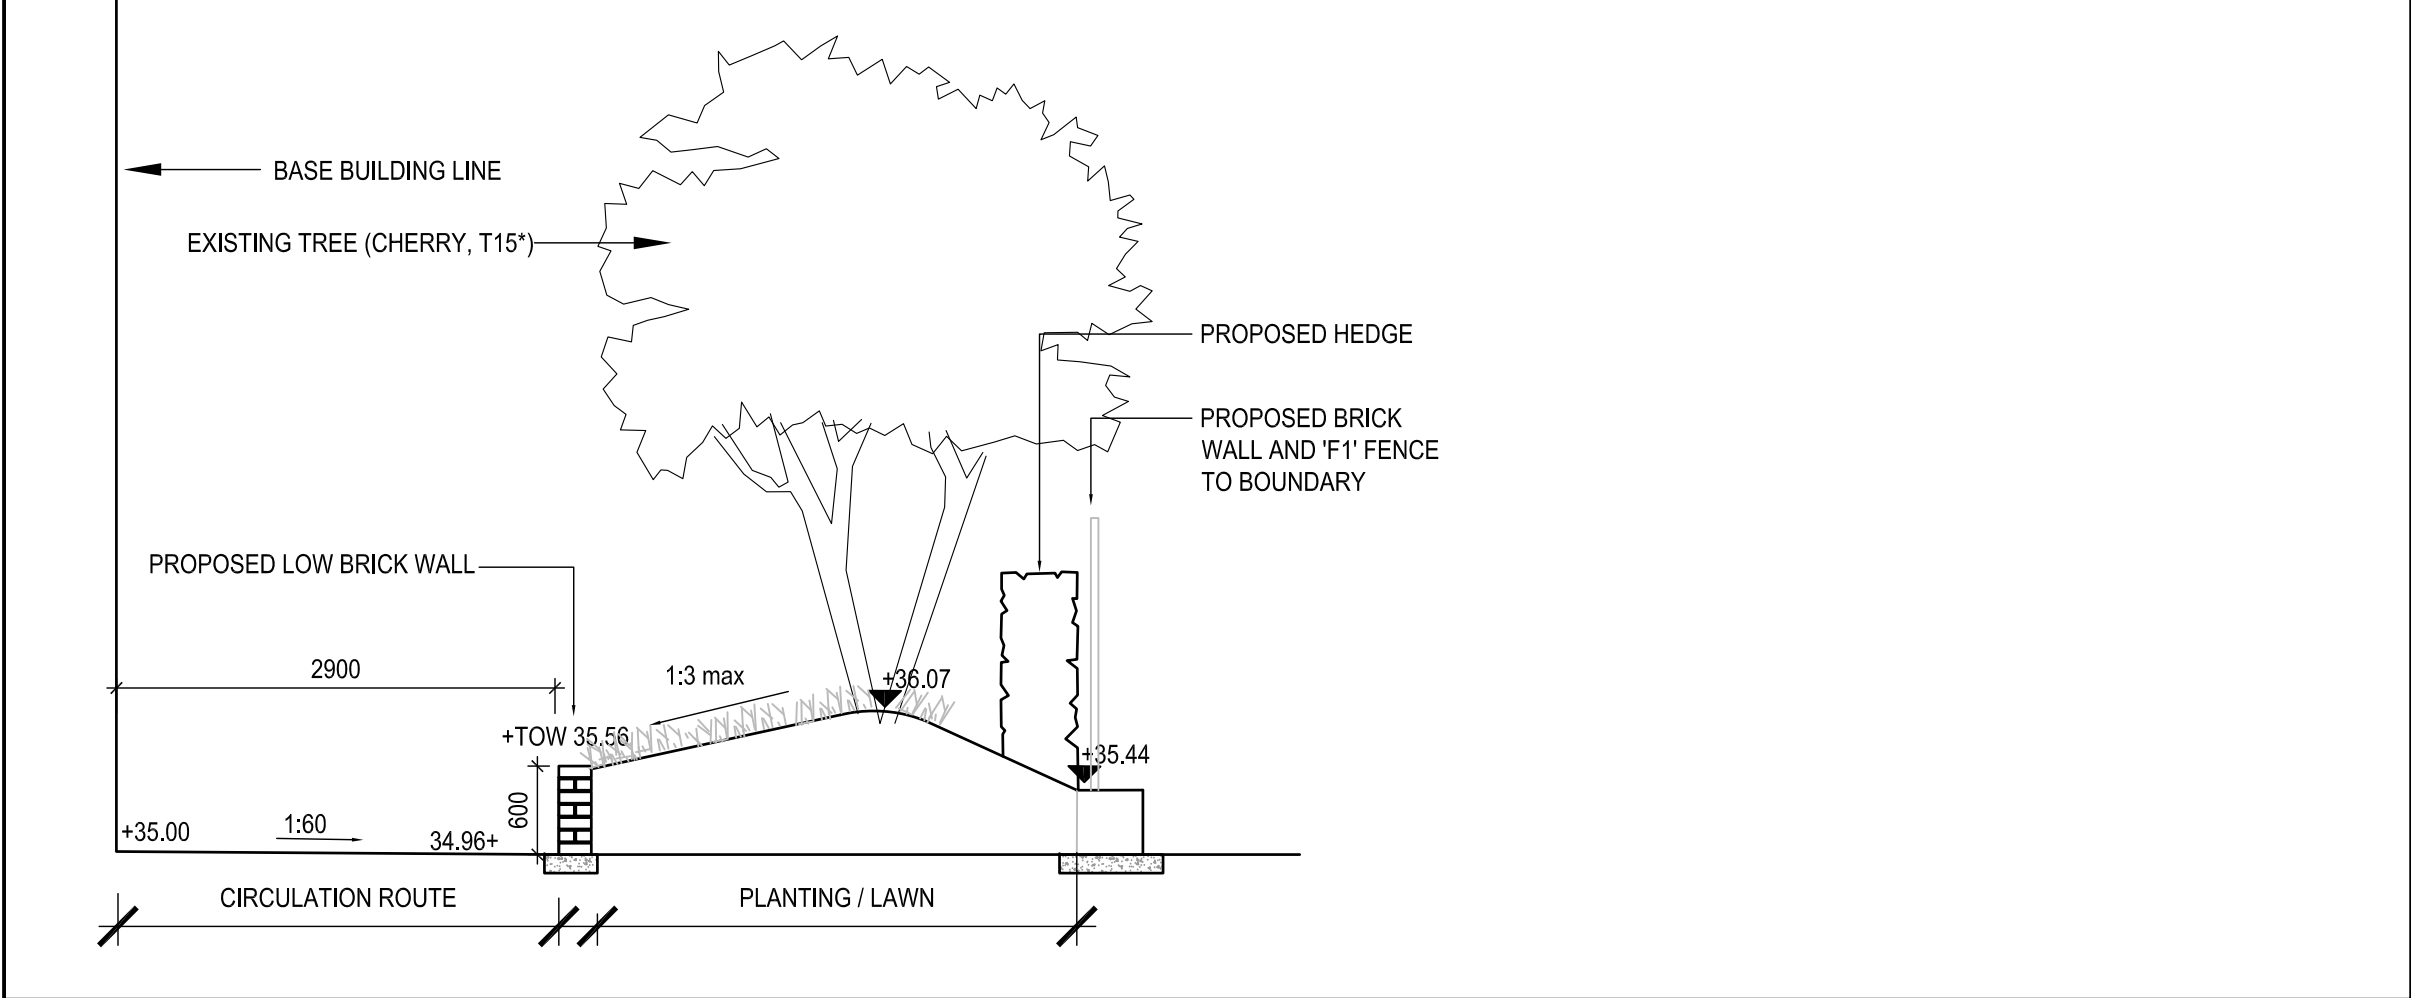

SECTION J
SCALE 1:50

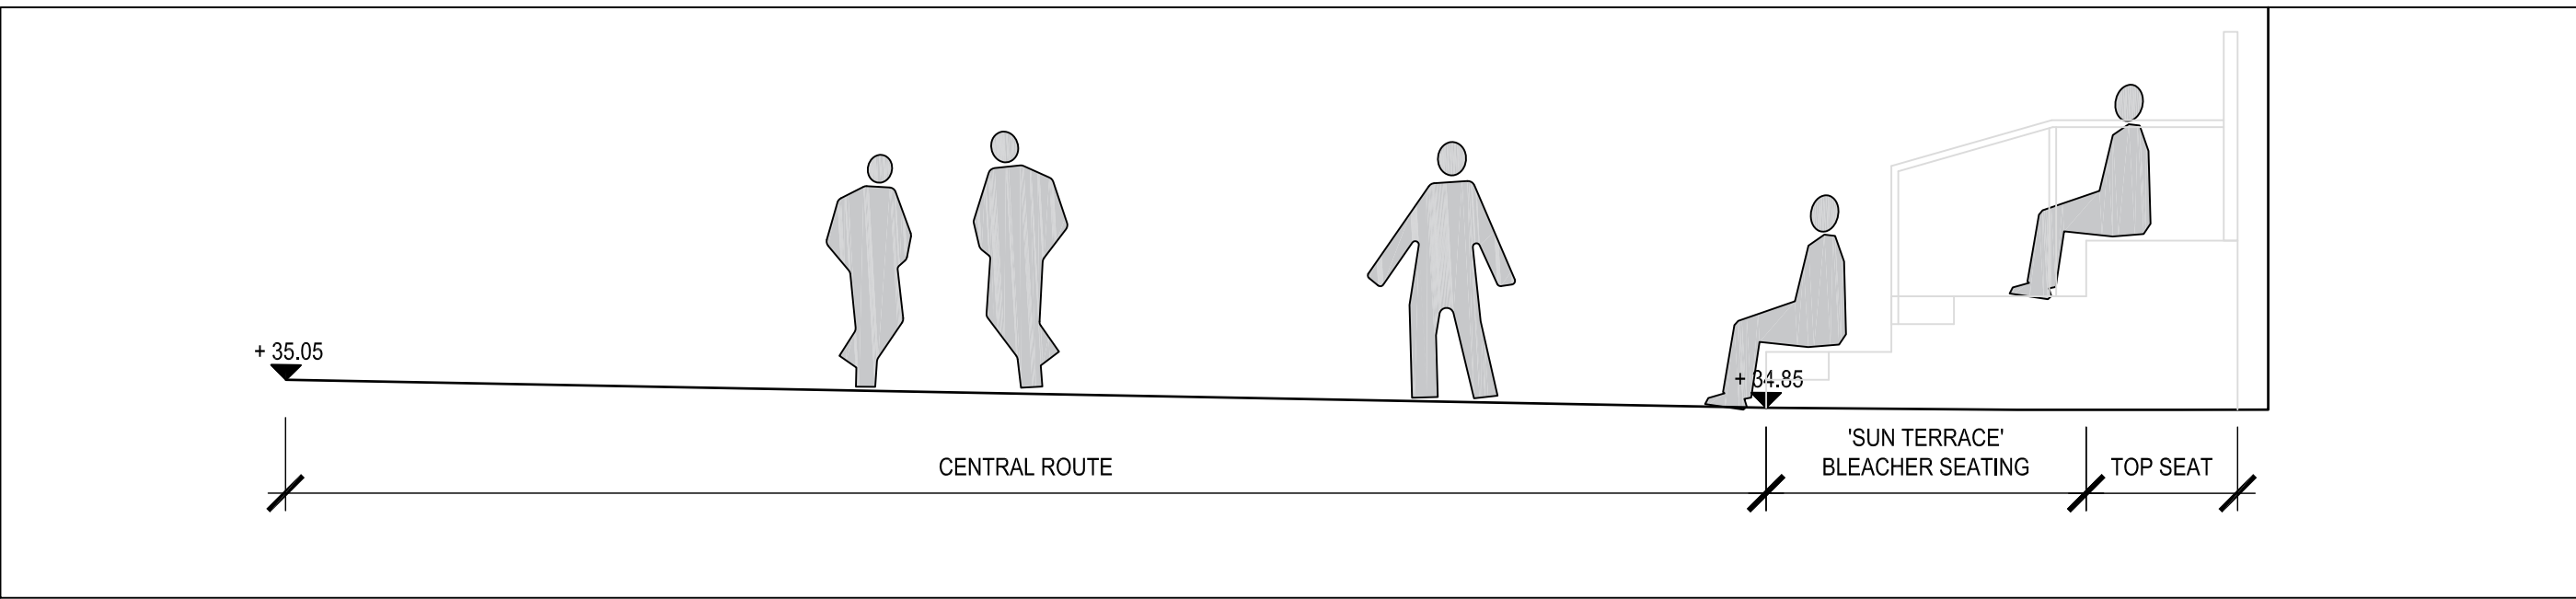

SECTION I
SCALE 1:50

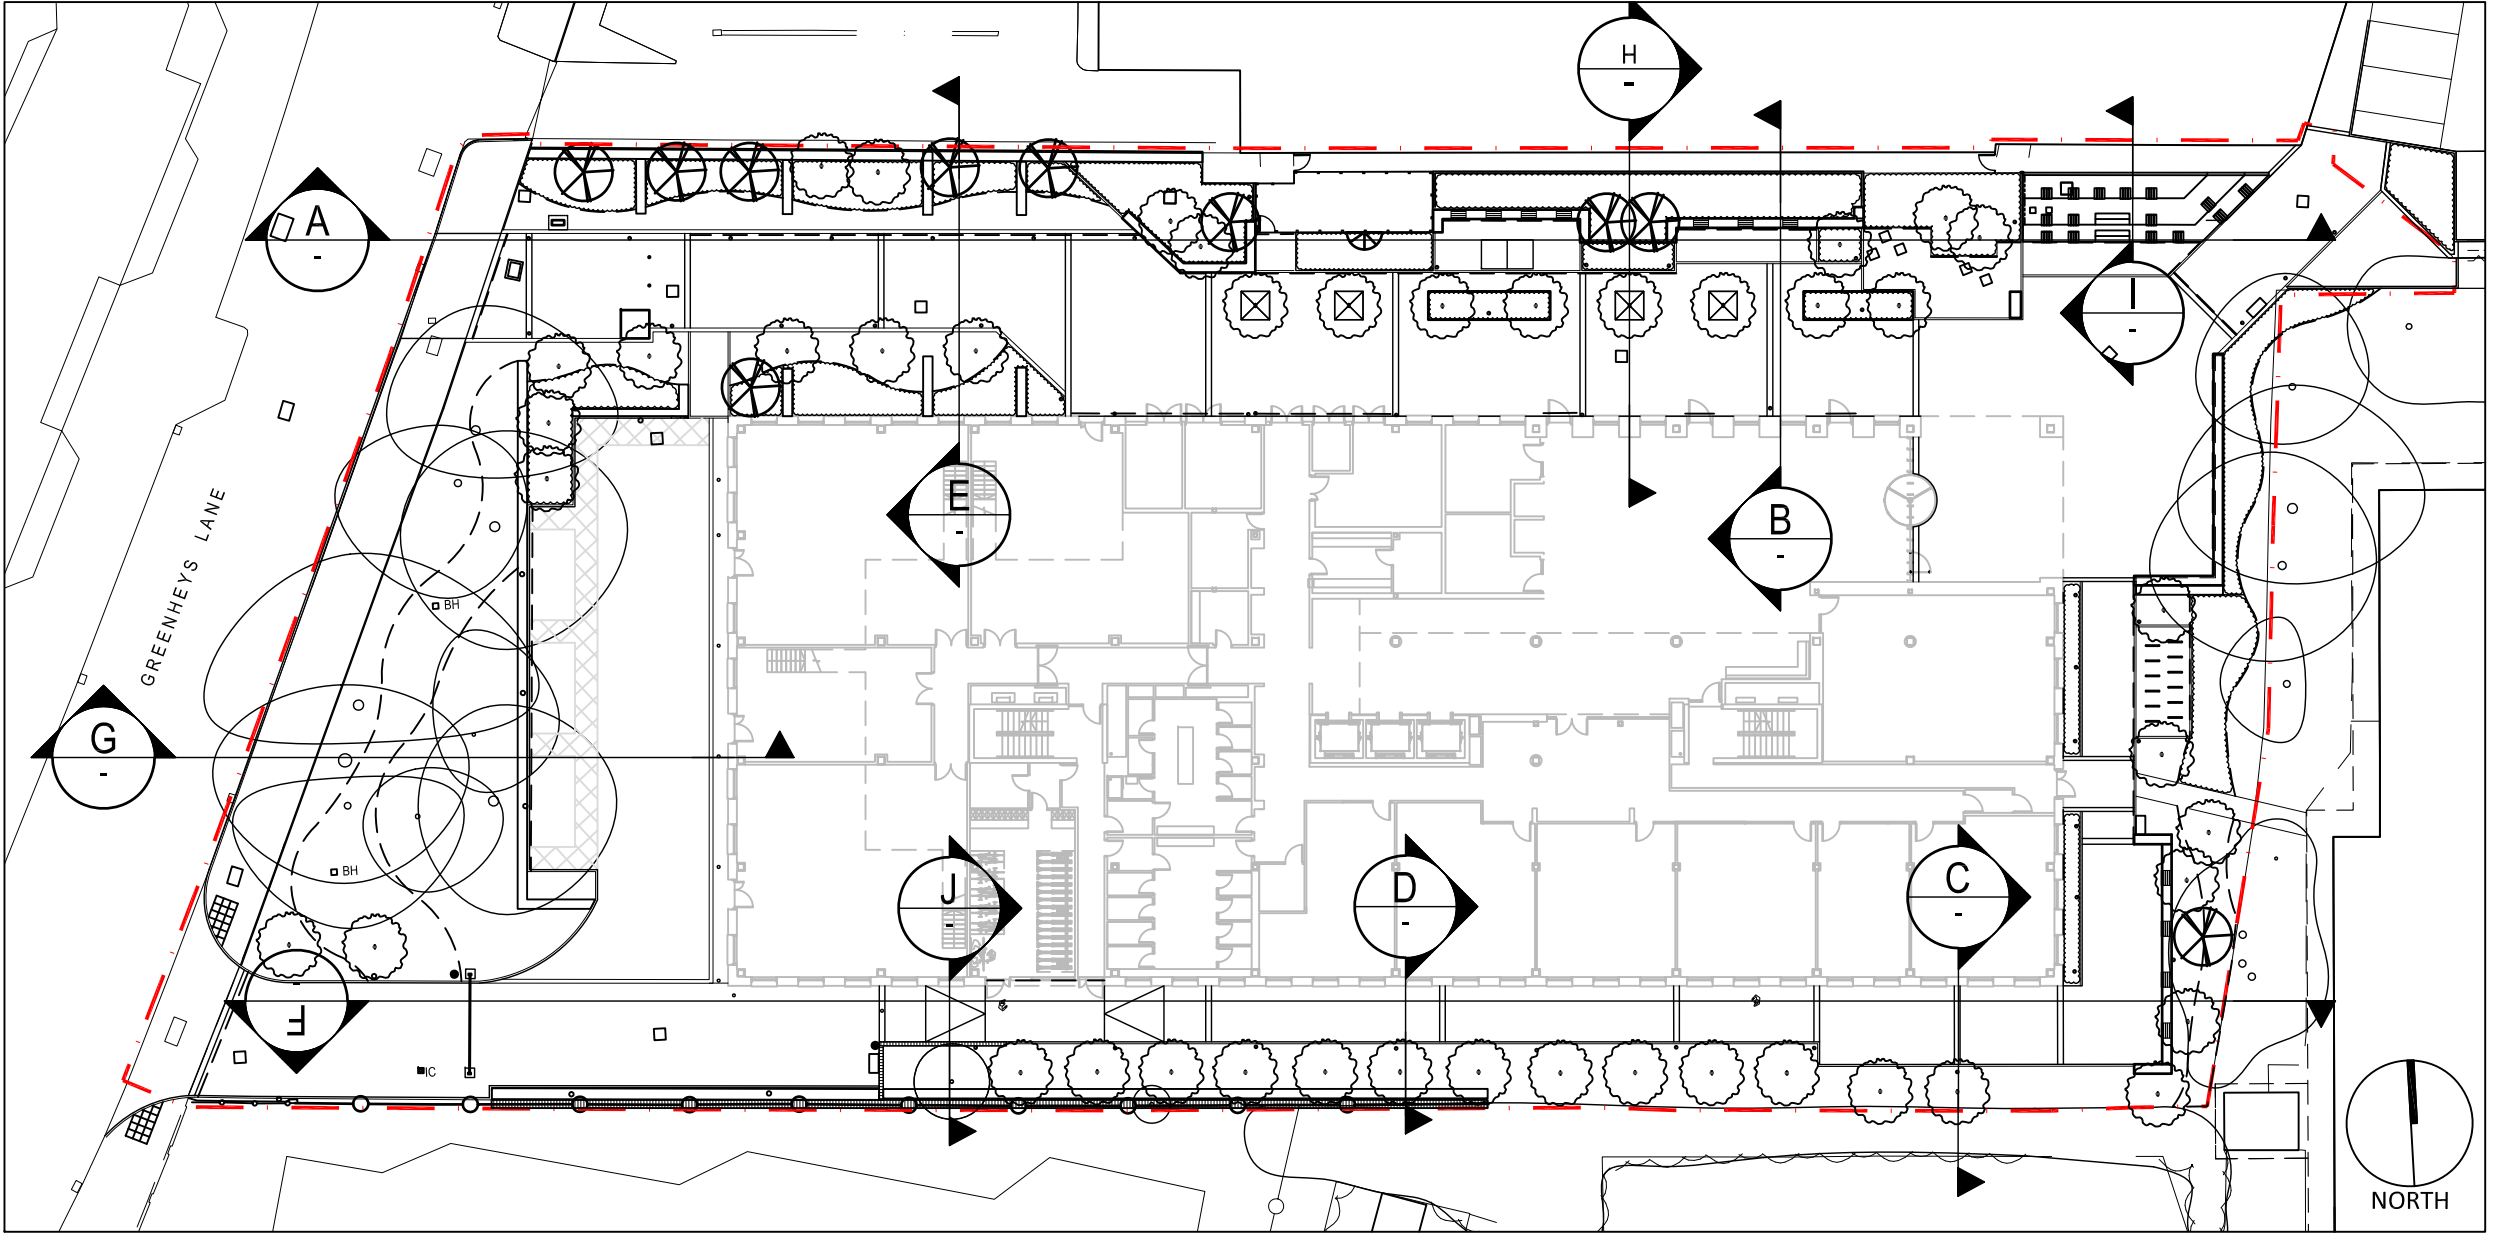

LOCATION PLAN
SCALE: NTS

BUILDING DESIGN PARTNERSHIP SHALL HAVE NO RESPONSIBILITY FOR ANY USE MADE OF THIS DOCUMENT OTHER THAN FOR THAT WHICH IT WAS PREPARED AND ISSUED.
ALL DIMENSIONS SHOULD BE CHECKED ON SITE.
DO NOT SCALE FROM THIS DRAWING.
ANY DRAWING ERRORS OR DIVERGENCES SHOULD BE BROUGHT TO THE ATTENTION OF BUILDING DESIGN PARTNERSHIP AT THE ADDRESS SHOWN BELOW.

- NOTES**
- TO BE READ IN CONJUNCTION WITH:
(9-JL003 - LANDSCAPE COLOUR MASTERPLAN
(9-JL005 - LEVELS PLAN
(9-JL006 - TREE CONSTRAINTS PLAN
(9-JL007 - LANDSCAPE PAVING MATERIALS
(9-JL101 - GENERAL ARRANGEMENT PLAN
(9-JL201 - TREE AND HEDGE PLAN
(9-JL202 - PLANTING PLAN
(9-JL301 - DETAIL AREAS SHEET 1 OF 3
(9-JL302 - DETAIL AREAS SHEET 2 OF 3
(9-JL303 - DETAIL AREAS SHEET 3 OF 3
(9-JL401 - TYPICAL CONSTRUCTION DETAILS
(9-JL402 - TYPICAL CONSTRUCTION DETAILS
(9-JL403 - TERRACE SEATING DETAILS
(9-JL404 - 'SW1' SEAT WALL DETAILS
(9-JL405 - 'SW2' SEAT WALL DETAILS
(9-JL406 - 'SW3' SEAT WALL DETAILS
(9-JL601 - LANDSCAPE SECTIONS SHEET 1 OF 2
(9-JL701 - TREE PIT DETAILS
(9-JL702 - TIMBER SCREEN DETAIL
BA-BDP-01-XX-SP-L-0001 - OUTLINE SPECIFICATION

C02	MP	JF	02.11.21
SECTION J ADDED TO DRAWING AND KEY.			
C01	MP	JF	08.03.2021
ISSUED FOR CONSTRUCTION.			
E	CZ	JF	29.05.2020
SECTION F UPDATED. DESIGN AMENDMENTS FOLLOWING RE-DESIGN OF SOUTHERN PERIMETER LANDSCAPE TO ACCOMMODATE MEWP ACCESS.			
D	LJ	JF	31.01.2020
UPDATED FOR FINAL STAGE 4 ISSUE.			
C	CZ	DAW	12.12.19
INTERIM STAGE 4 ISSUE			
B	CZ	DAW	16.09.19
BUILDING FFL RAISED BY 150mm			
A	CZ	DAW	03.09.19
STAGE 3 COMMENTS AND CHANGES INCLUDING: BUILDING AMENDS, NEW SERVICE AREA ACCESS, RED LINE BOUNDARY, EXISTING TREES RELOCATED TESLA COMPOUND AREA, ADJUSTMENT TO ENTRANCE PLAZA			
FIRST ISSUE	CZ	DAW	01.08.19
REVISION DESCRIPTION	DATE	CREATED	DATE
02 PLAN			



BDP.

11 Ducie Street
P.O. Box 85, Piccadilly Basin
Manchester M60 3JA
United Kingdom
T +44 (0)161 828 2200
F +44 (0)161 828 2235
www.bdp.com

PROJECT MSP BASE Building MANCHESTER SCIENCE PARKS	
DRAWN TITLE LANDSCAPE SECTIONS	SCALE @ A1 AS SHOWN
SHEET 2 OF 2	
PROJECT NO. P3000597	DATE AUG '19
PROJECT NO. BA-BDP-01-XX-ES-L-(9-JL)602	REVISION C02