
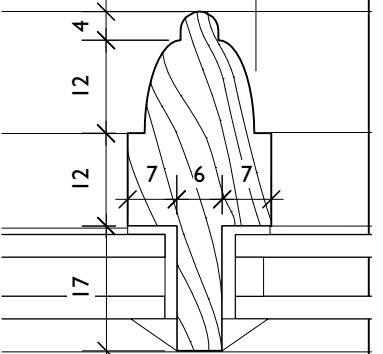
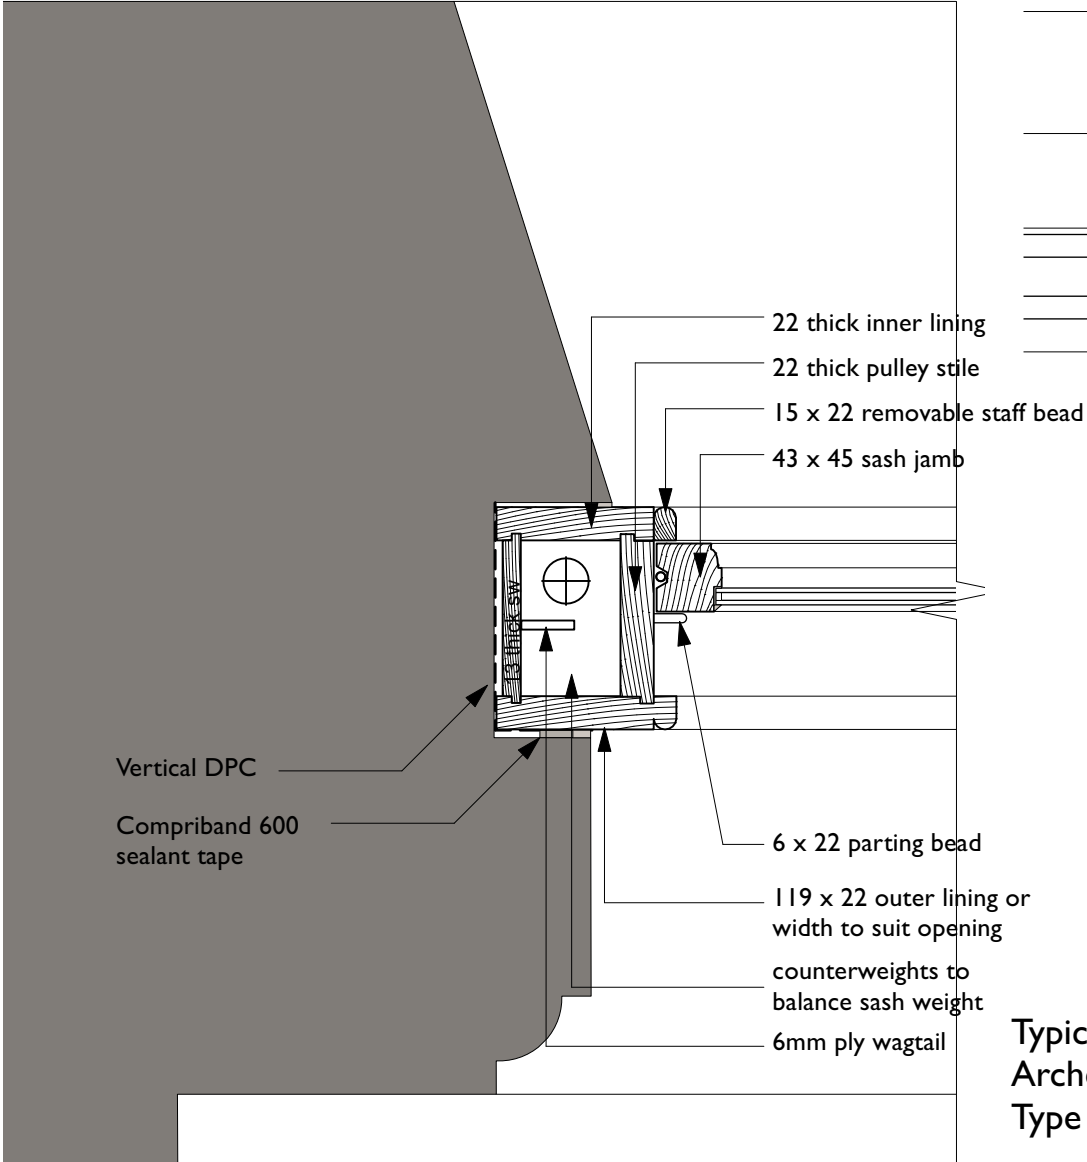
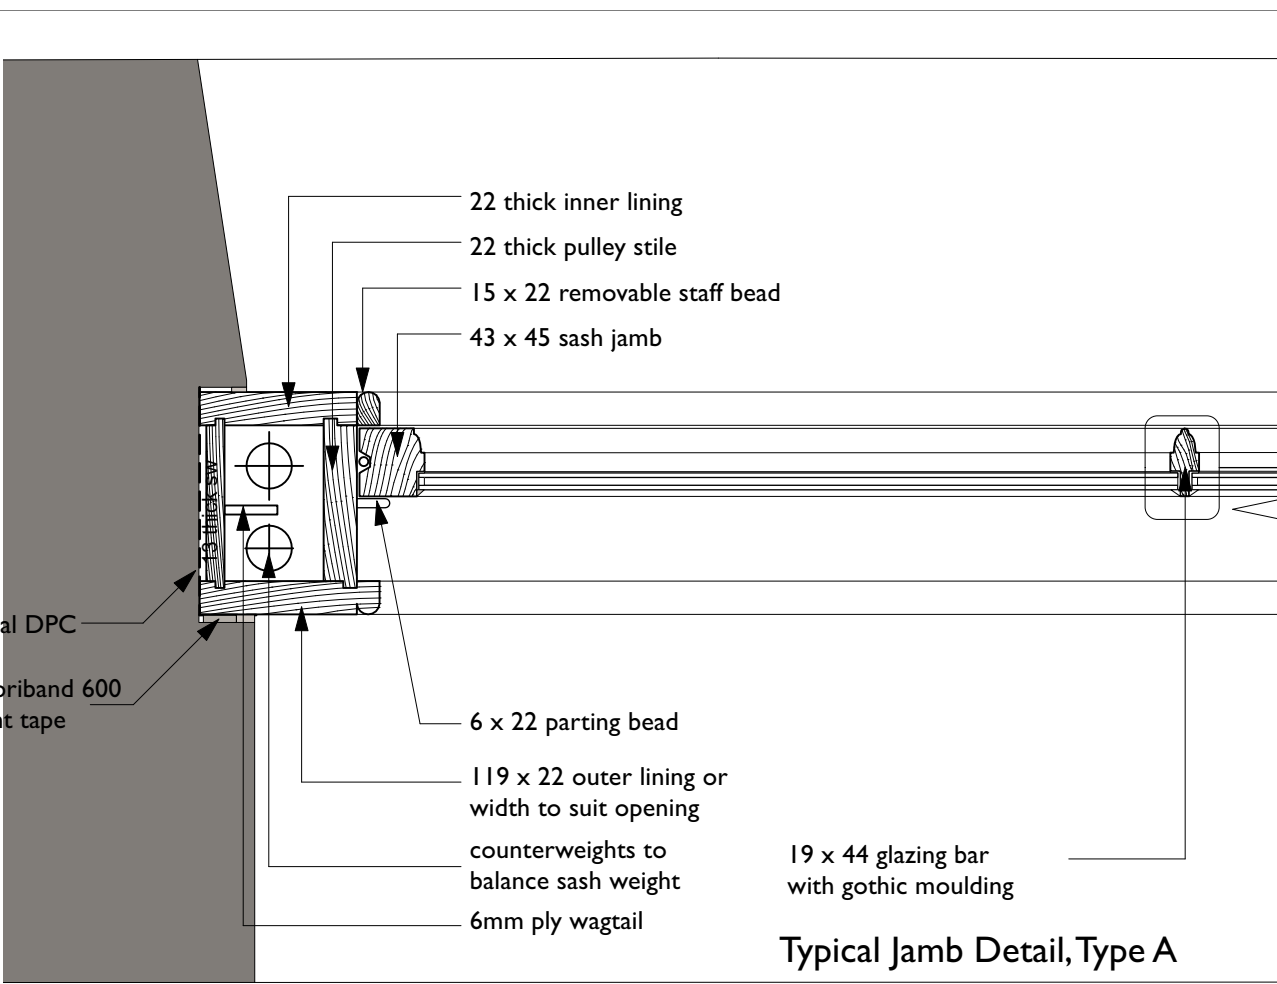


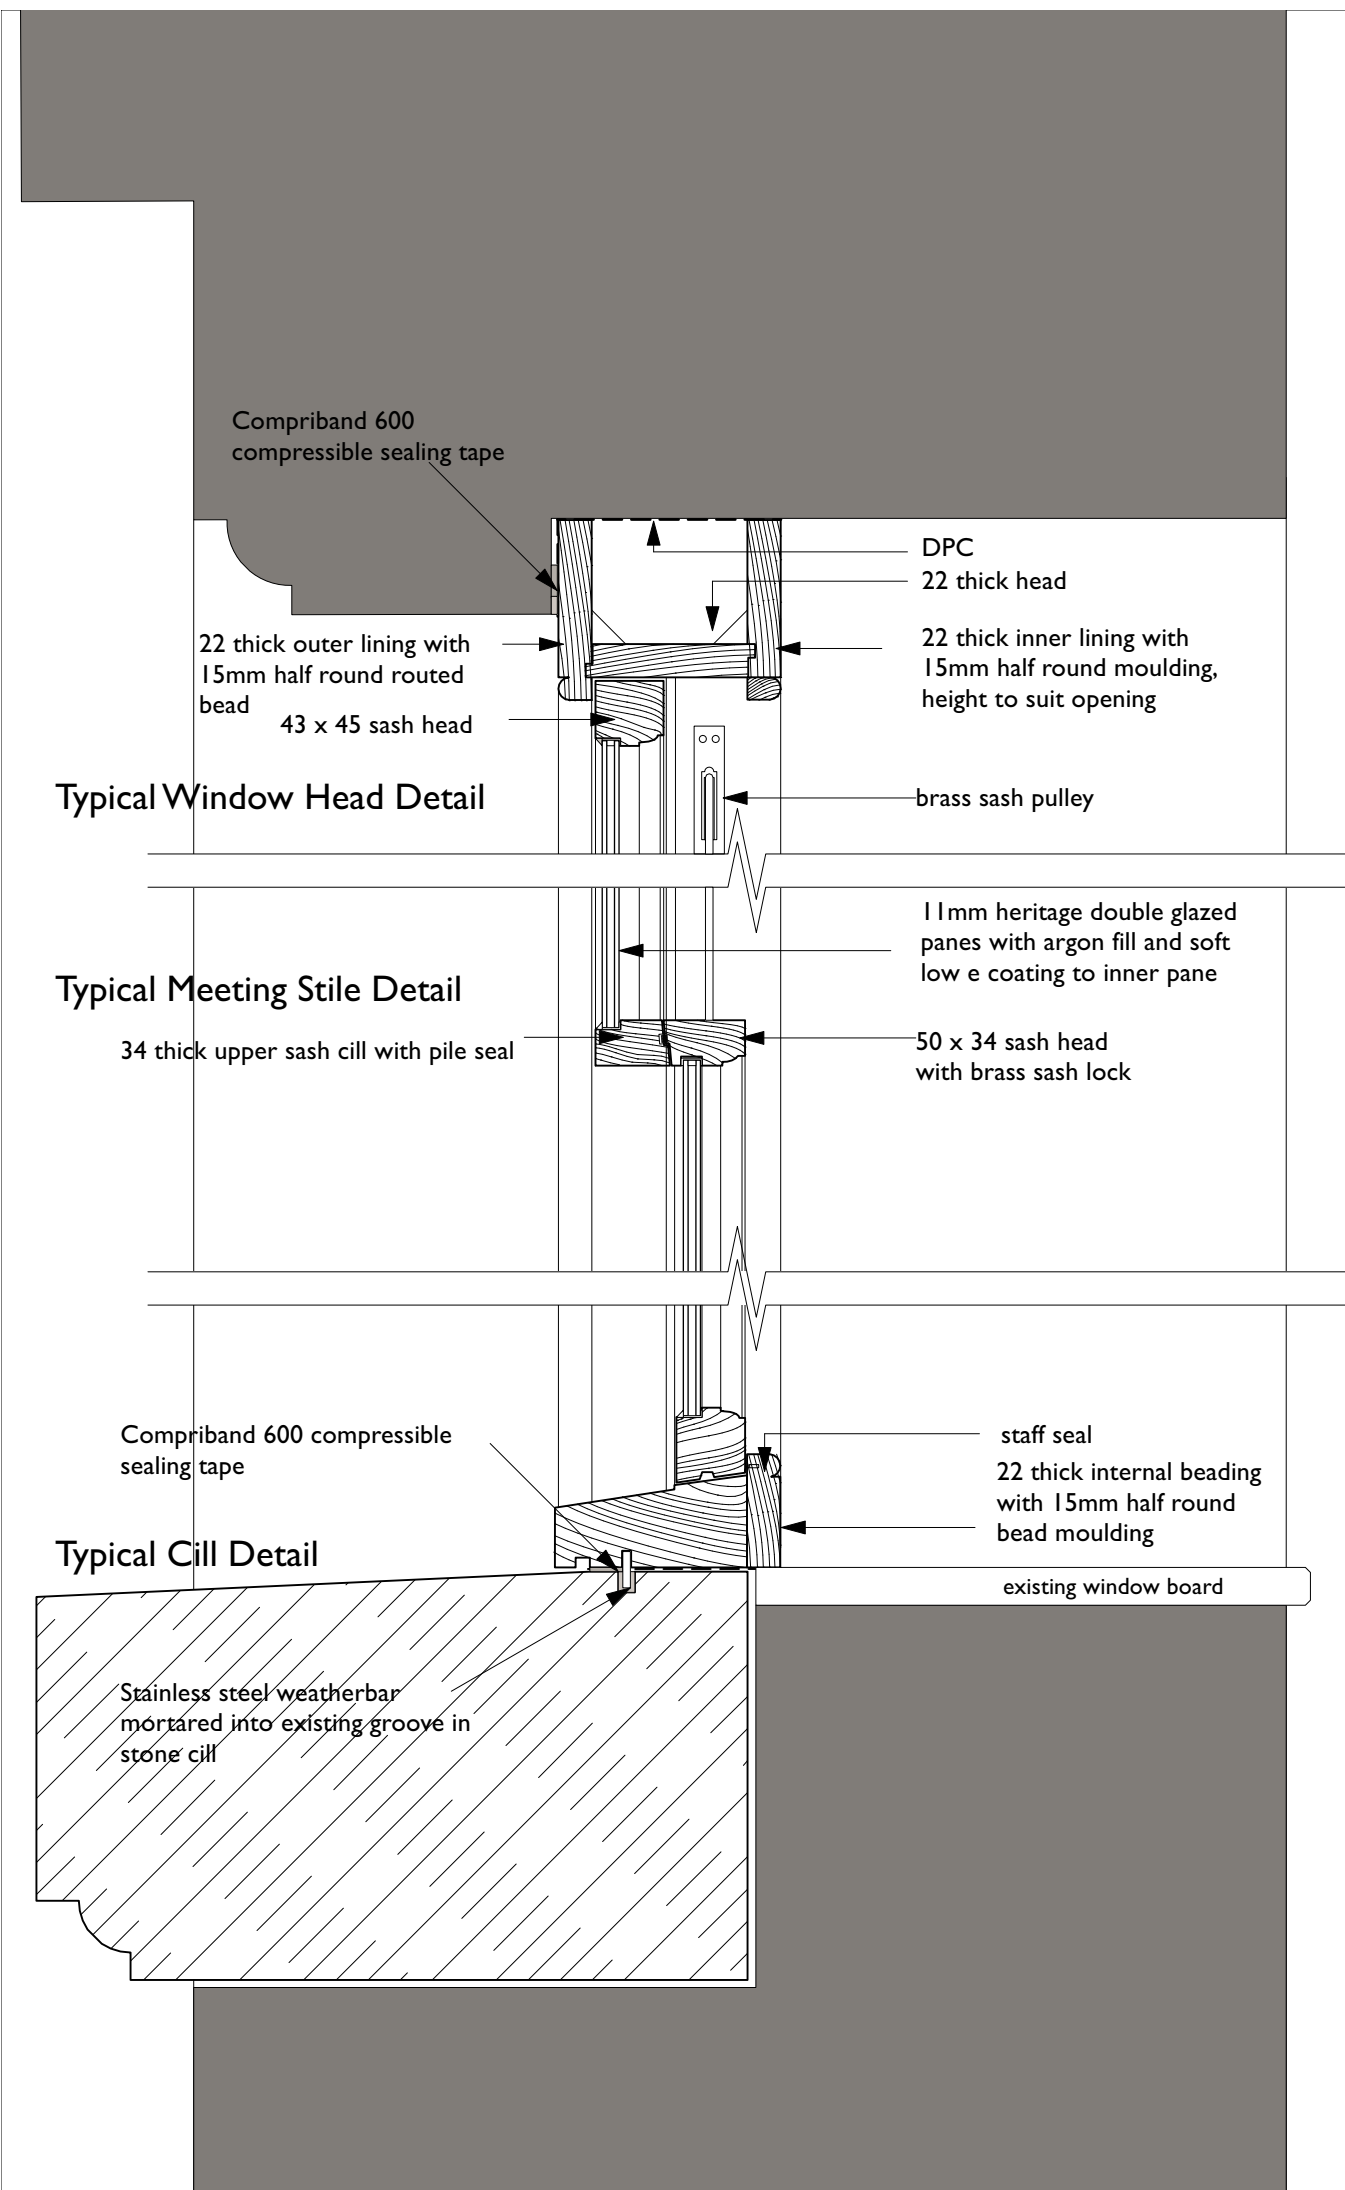

4 T(435)

COPYRIGHT OF ATELIER MB LTD
DO NOT SCALE FROM THIS DRAWING
DIMENSIONS TO BE CHECKED ON SITE

Timber sash windows to constructed traditionally and formed from slow grown redwood
Supply with factory applied lacquer finish, colour to be confirmed

Rev	Note	DRN	CHK

Chapel Walks, Manchester

for Investstream Ltd

Sash Window Details

scheme	1814
drwg no.	T(435)
revision	
scale	1:5 @ A3
date first drawn	Mar 21
drawn	PL

SK sketch E existing P proposed T tender C construction FI final issue

www.ateliermb.co.uk
t 0161 236 0051
e architect@ateliermb.co.uk

Atelier MB
Urban Architects