



AS PROPOSED ELEVATIONS

ELEVATION A

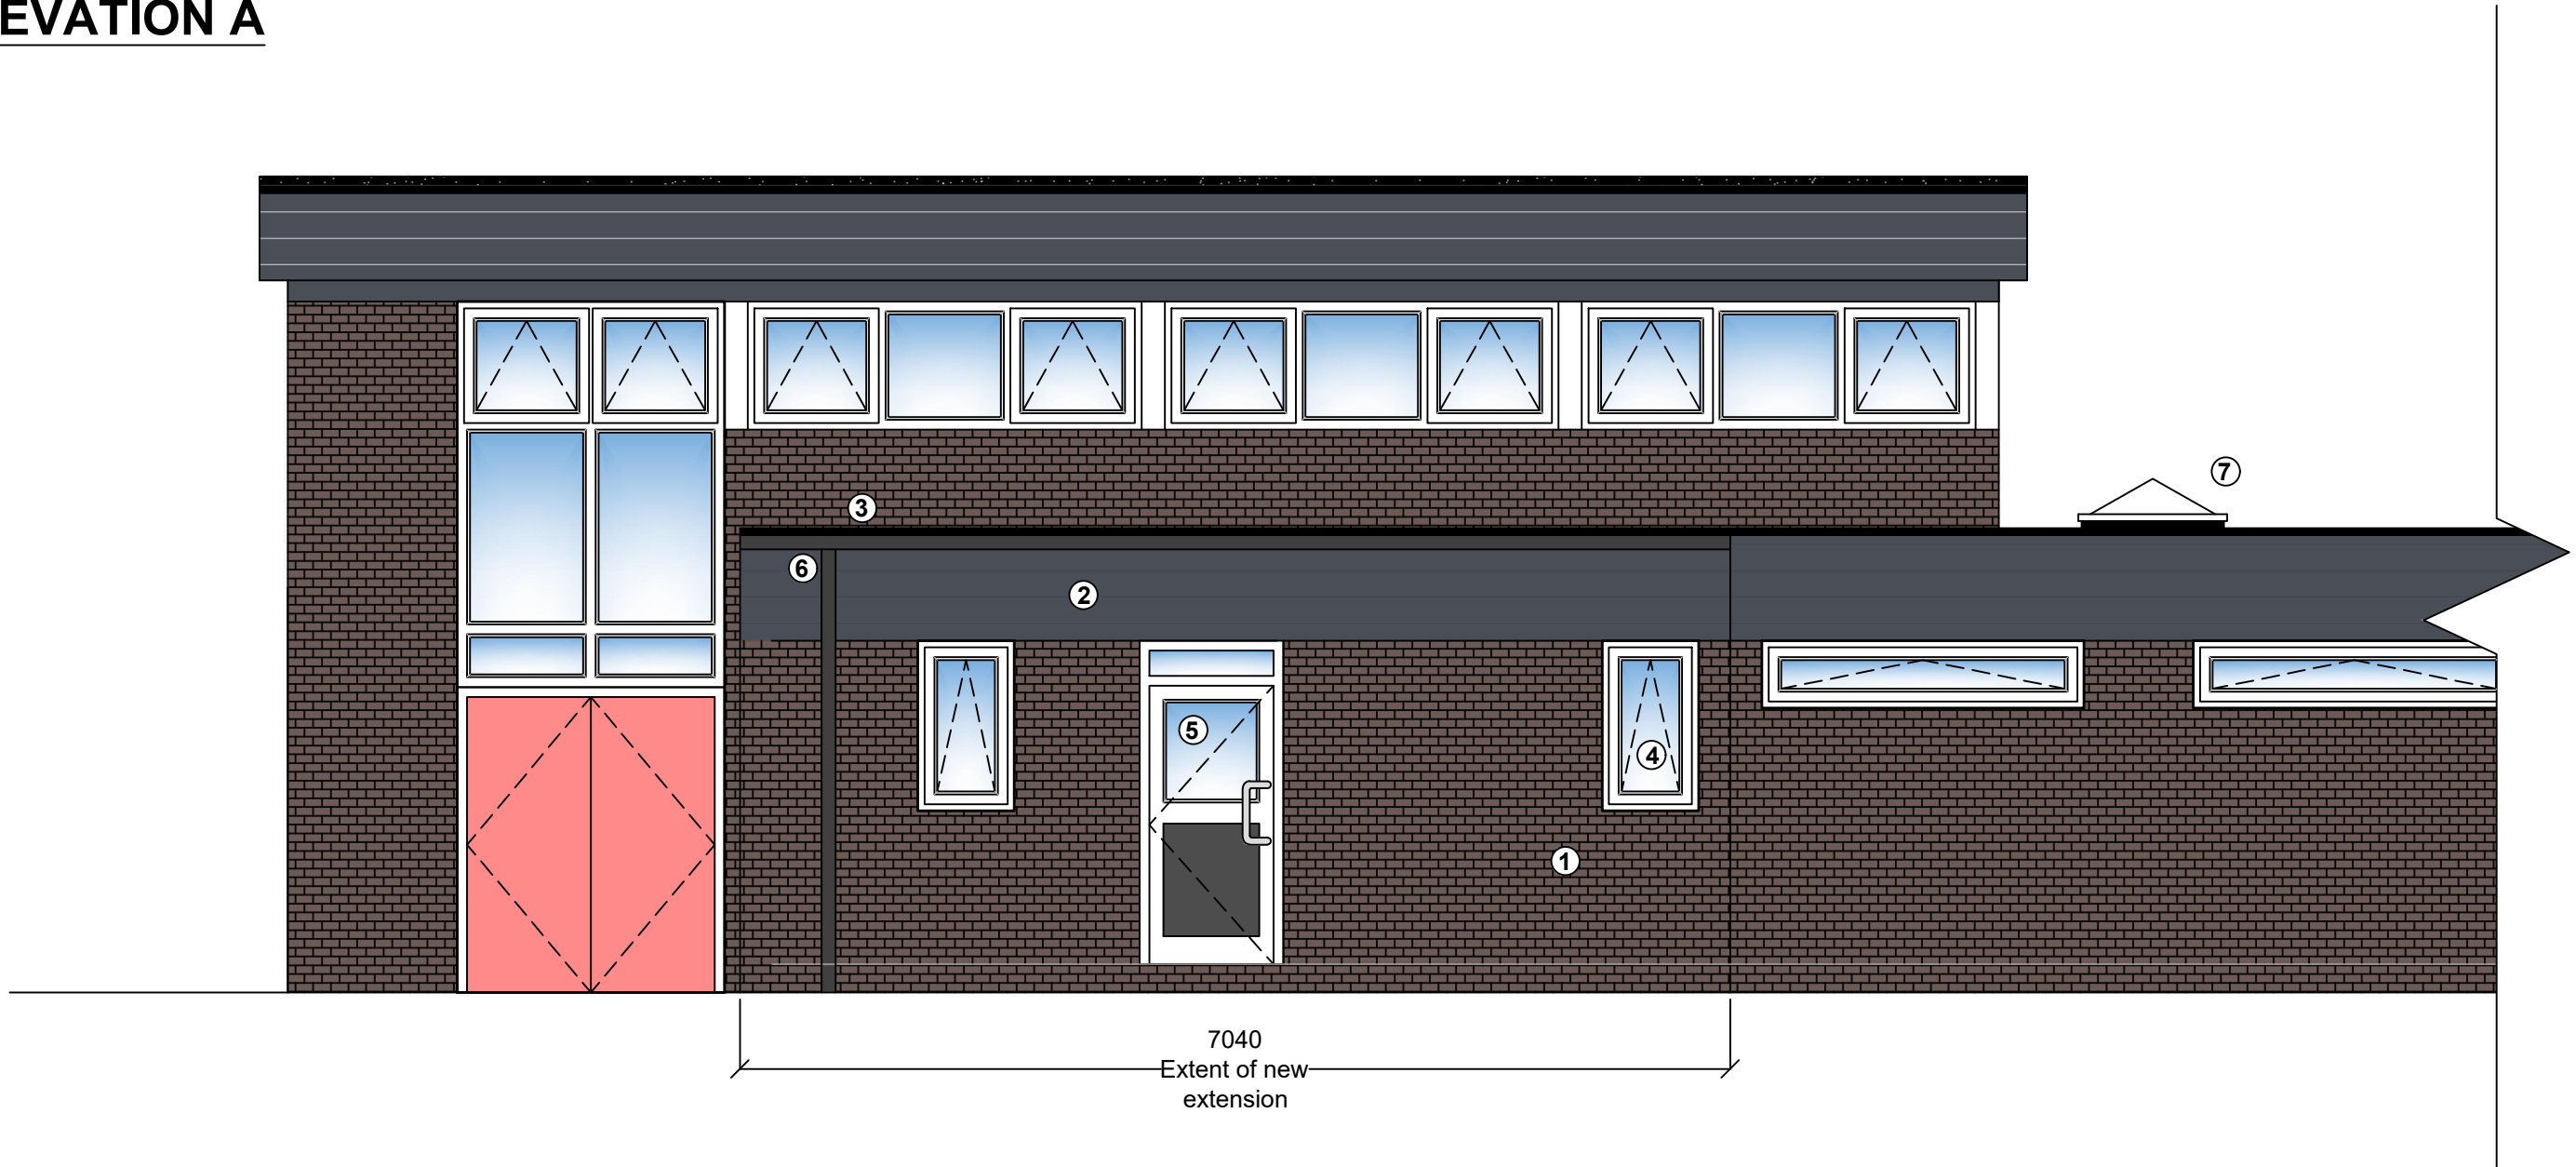

ELEVATION B

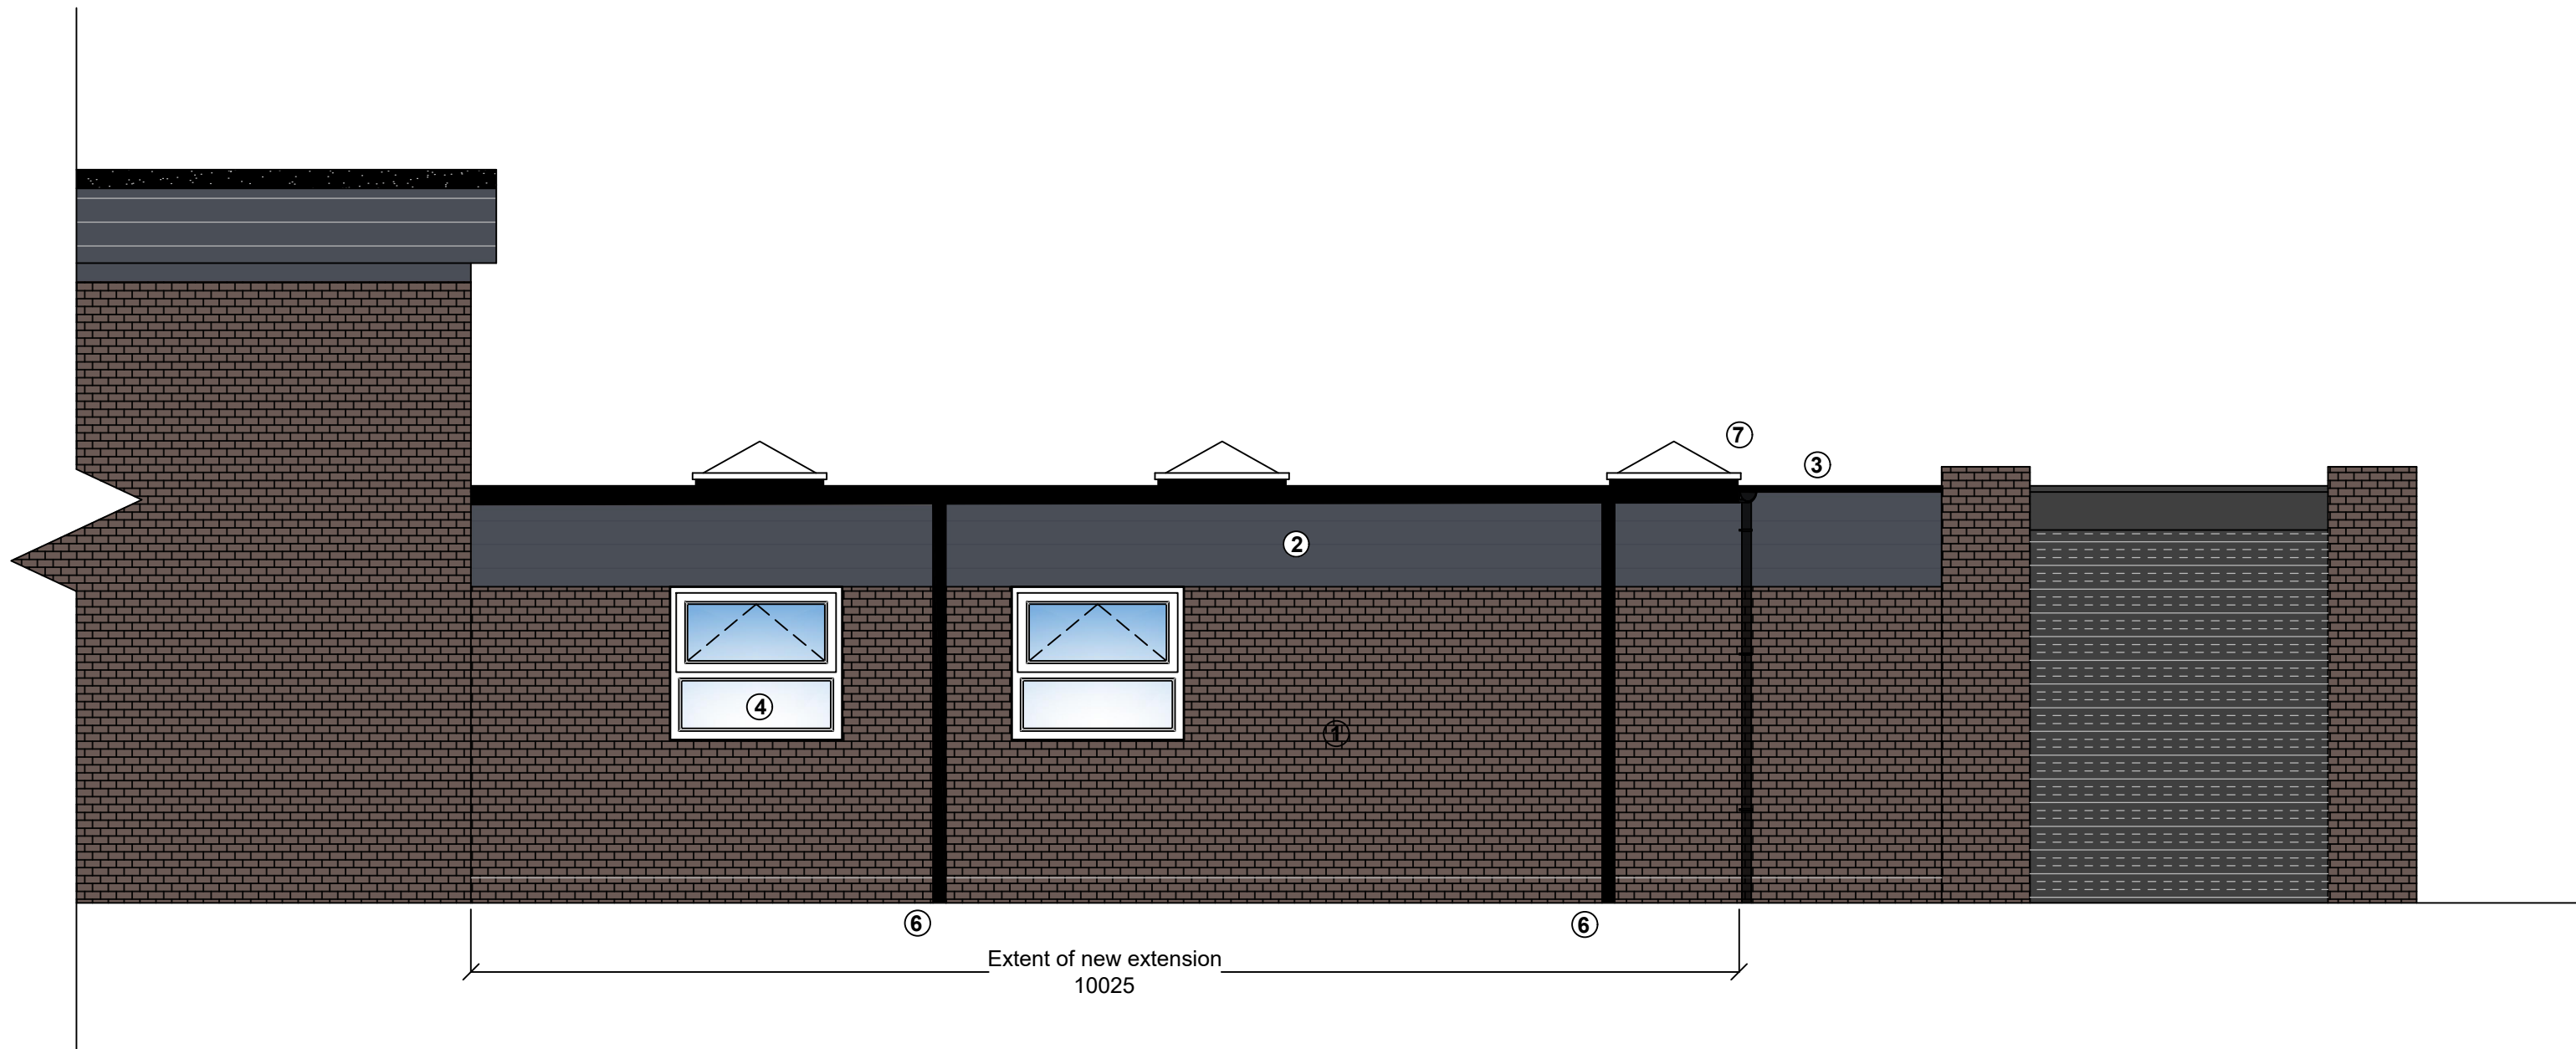

Note:
Contractor is to verify all dimensions and levels on site prior to site works commencement. Under no circumstances are any dimensions or levels to be scaled from this drawing number for the purpose of manufacturing components. Contractor to report any discrepancies to the Designer.

PROPOSED MATERIALS KEY:

- ① External masonry brickwork (Brown).
- ② uPVC shiplap cladding (Grey).
- ③ Felted flat roof (Grey).
- ④ uPVC double glazed window (White).
- ⑤ Aluminium external door (White).
- ⑥ uPVC rainwater goods (Black).
- ⑦ Polycarbonate roof light (White).

REVISION	DESCRIPTION			DATE
--	PLANNING			DEC 21
SCALE	1:50		SIGNATURE	DATE
		DRAWN	LP	DEC 21
ORIGINAL SIZE	A1	CHECKED	MAB	DEC 21
		APPROVED	MAB	DEC 21
This drawing is copyright and may not be reproduced or made use of unless expressly agreed by M Bradbury Consulting Ltd				
CLIENT	The Board of Governors St Catherine's RC Primary School School Lane Didsbury Manchester M20 6HS			
PROJECT	Kitchen Extension			
 59 Wilmslow Road, Handforth, Cheshire, SK9 3EN WEB: www.bradbury-consulting.co.uk TEL: 01625 522 209				
TITLE	AS PROPOSED ELEVATIONS			
JOB NUMBER	2021.041			
DRAWING NUMBER	PL07			