



This drawing is the copyright of LDM Design.
All dimensions to be checked on site.
Do not scale.
All levels to be checked on site and refer to Ordnance
Survey Datum Newlyn unless alternative datum given.
All errors and omissions to be reported to the Architect
prior to commencement.
This drawing must be read in conjunction with the relevant
specification clauses.
This drawing must not be used on site unless issued for
construction.

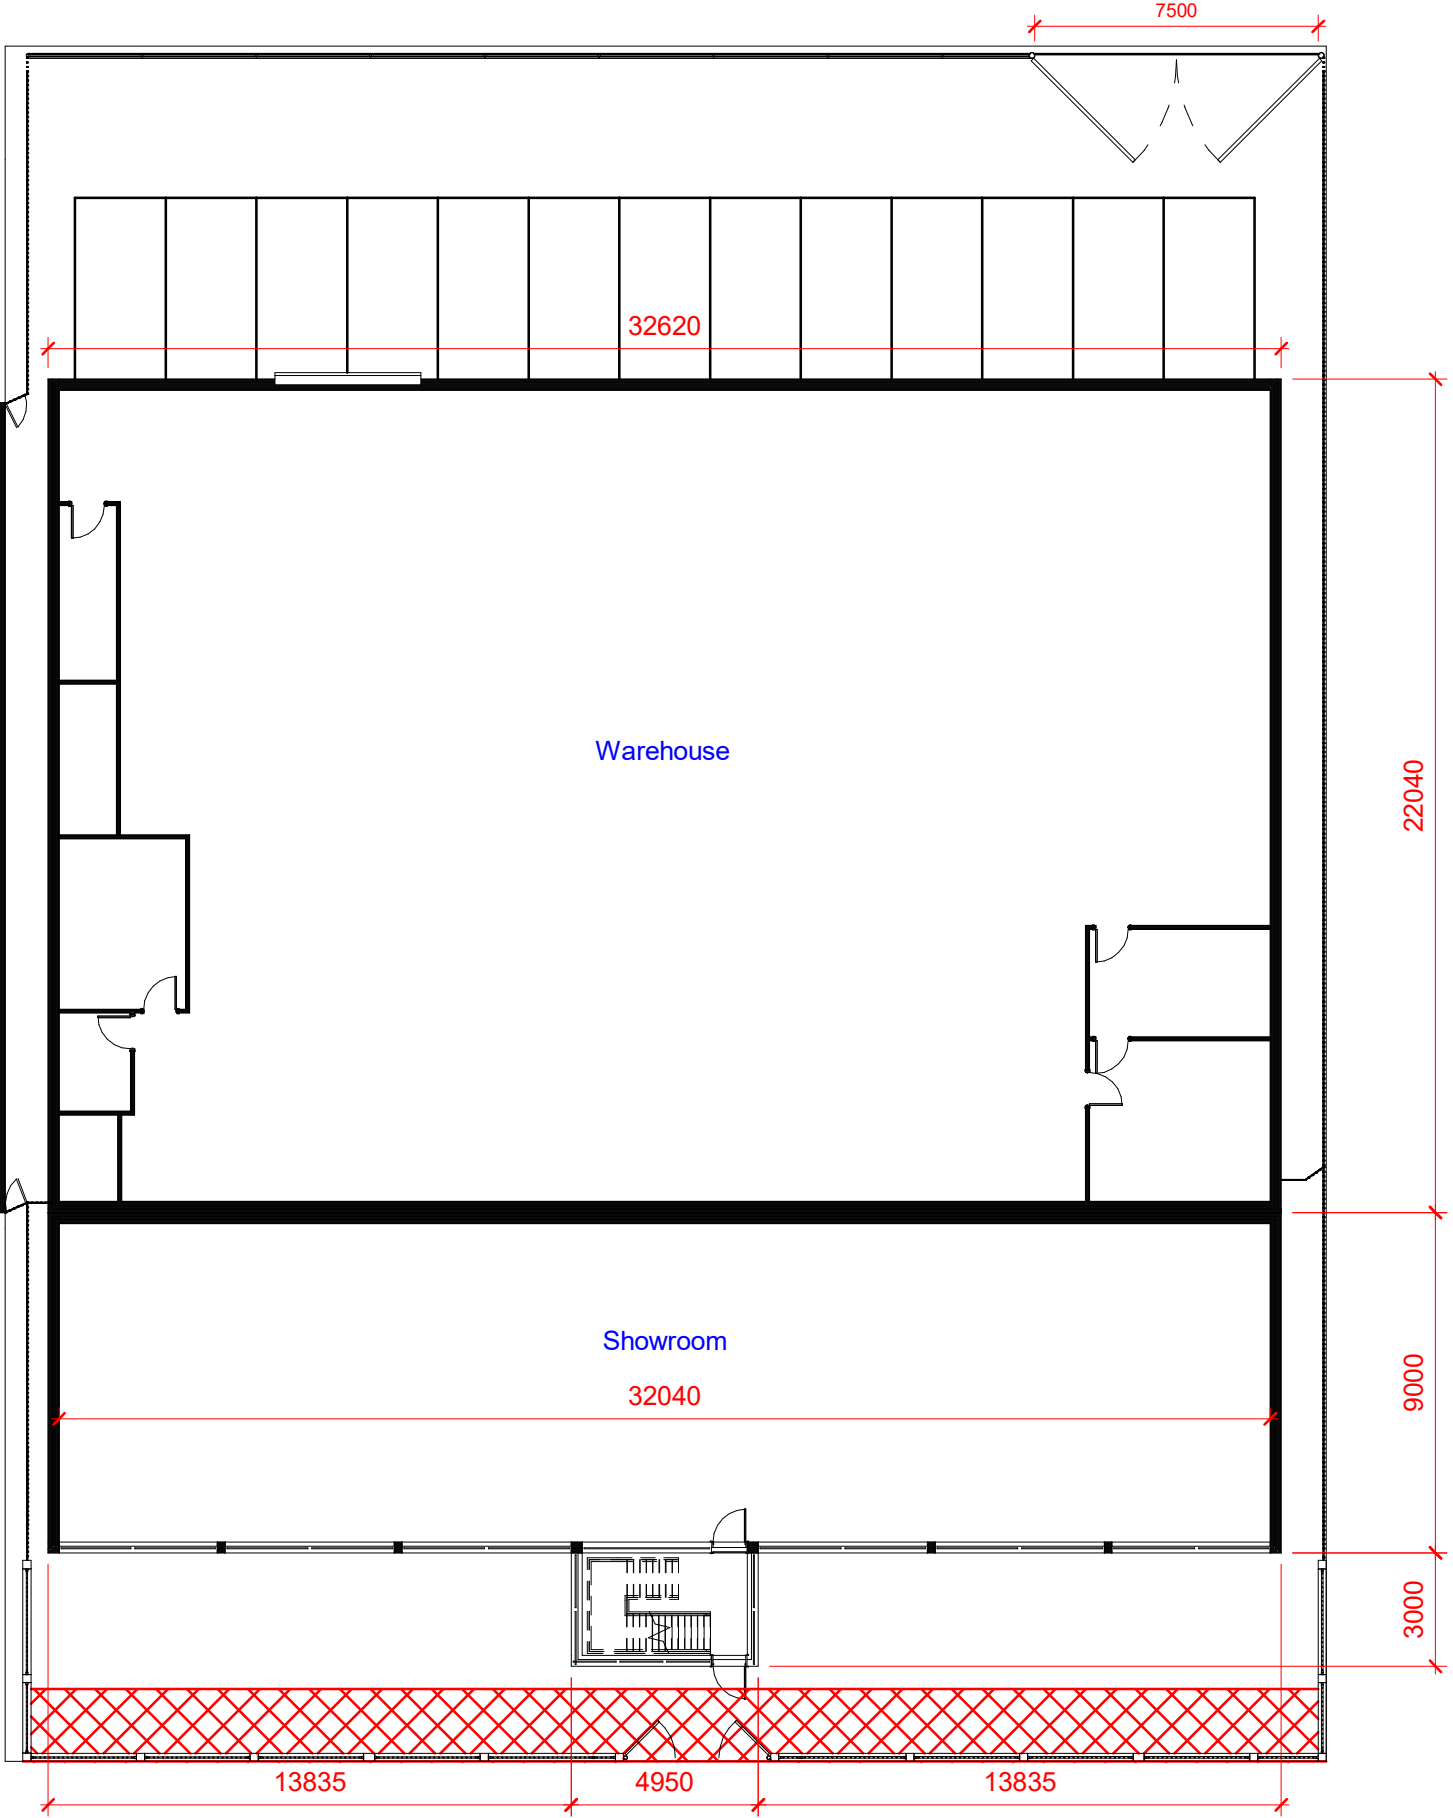

1 Ground Floor Phase 1
1 : 200

 

LDM Design

PROJECT	171 Cheetham Hill Road, M8 8LG		
SHEET	Ground Floor Phase 1		

CLIENT Moyee Investment Limited			
Scale (@ A3)		1 : 200	
Drawn by	JG	DRAWING NUMBER PS102	REV G
Checked by	ST		