

NOTES:

This drawing is not a working drawing, and is only for the purpose of the following:-

- A- Planning Submission
- B - Building Regulations Submission


The main contractor is responsible for informing the lead designer of any discrepancy on, or between, this drawing and any other relevant document.

All existing walls, foundations and lintels or other structural items are to be confirmed load bearing and adequate for increased loading where relevant prior to work commencing.

Any existing walls to be removed are to be confirmed non - loadbearing prior to removal.

Boundaries, angles, and dimensions are to be checked by the main contractor prior to work commencing.

Written dimensions only to be used from this drawing. If in doubt consult the lead designer for clarification.

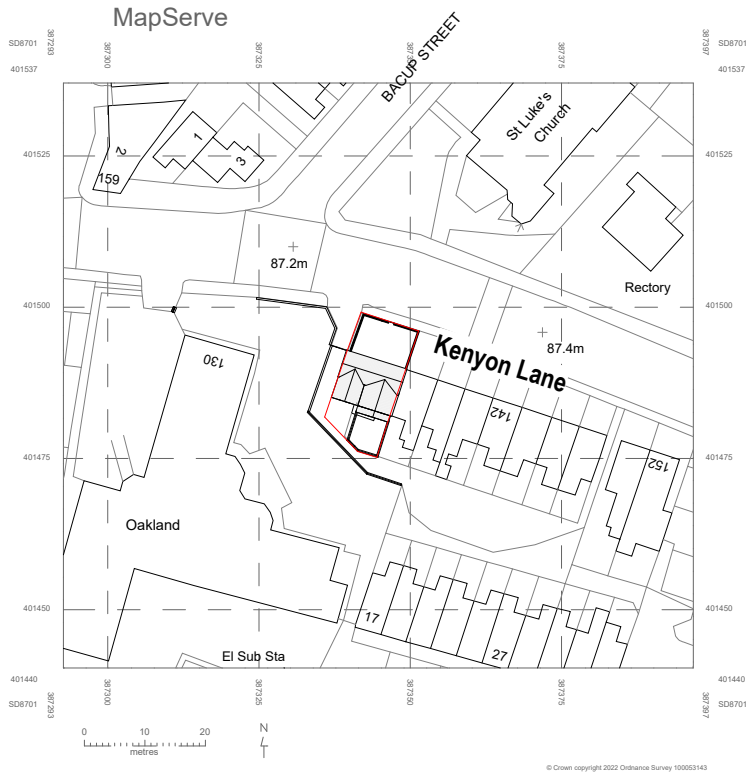

Site Boundary Area 210m²

Gross Internal Area 120m²


1

Location Plan

1 : 1250



VISUAL SCALE 1:1250 @ A3

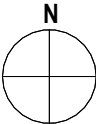

M83	
Client	
Krystian Kaszuba	
Project Title	
134 Kenyon Lane Manchester M40 9DF	
Drawing Title	
Location Plan A3	
Drawing No.	Rev
P1	
Scale @ A3	Date
1 : 1250	
Created By	Checked By
Rakesh M	Rakesh M
Check By	Information
Rakesh M	
This drawing and the copyright, design rights and all other intellectual property rights in it belong to M83 Associates Ltd. No licence or assignment of any such rights is granted hereunder. This drawing is not to be copied or divulged to a third party without written permission.	