



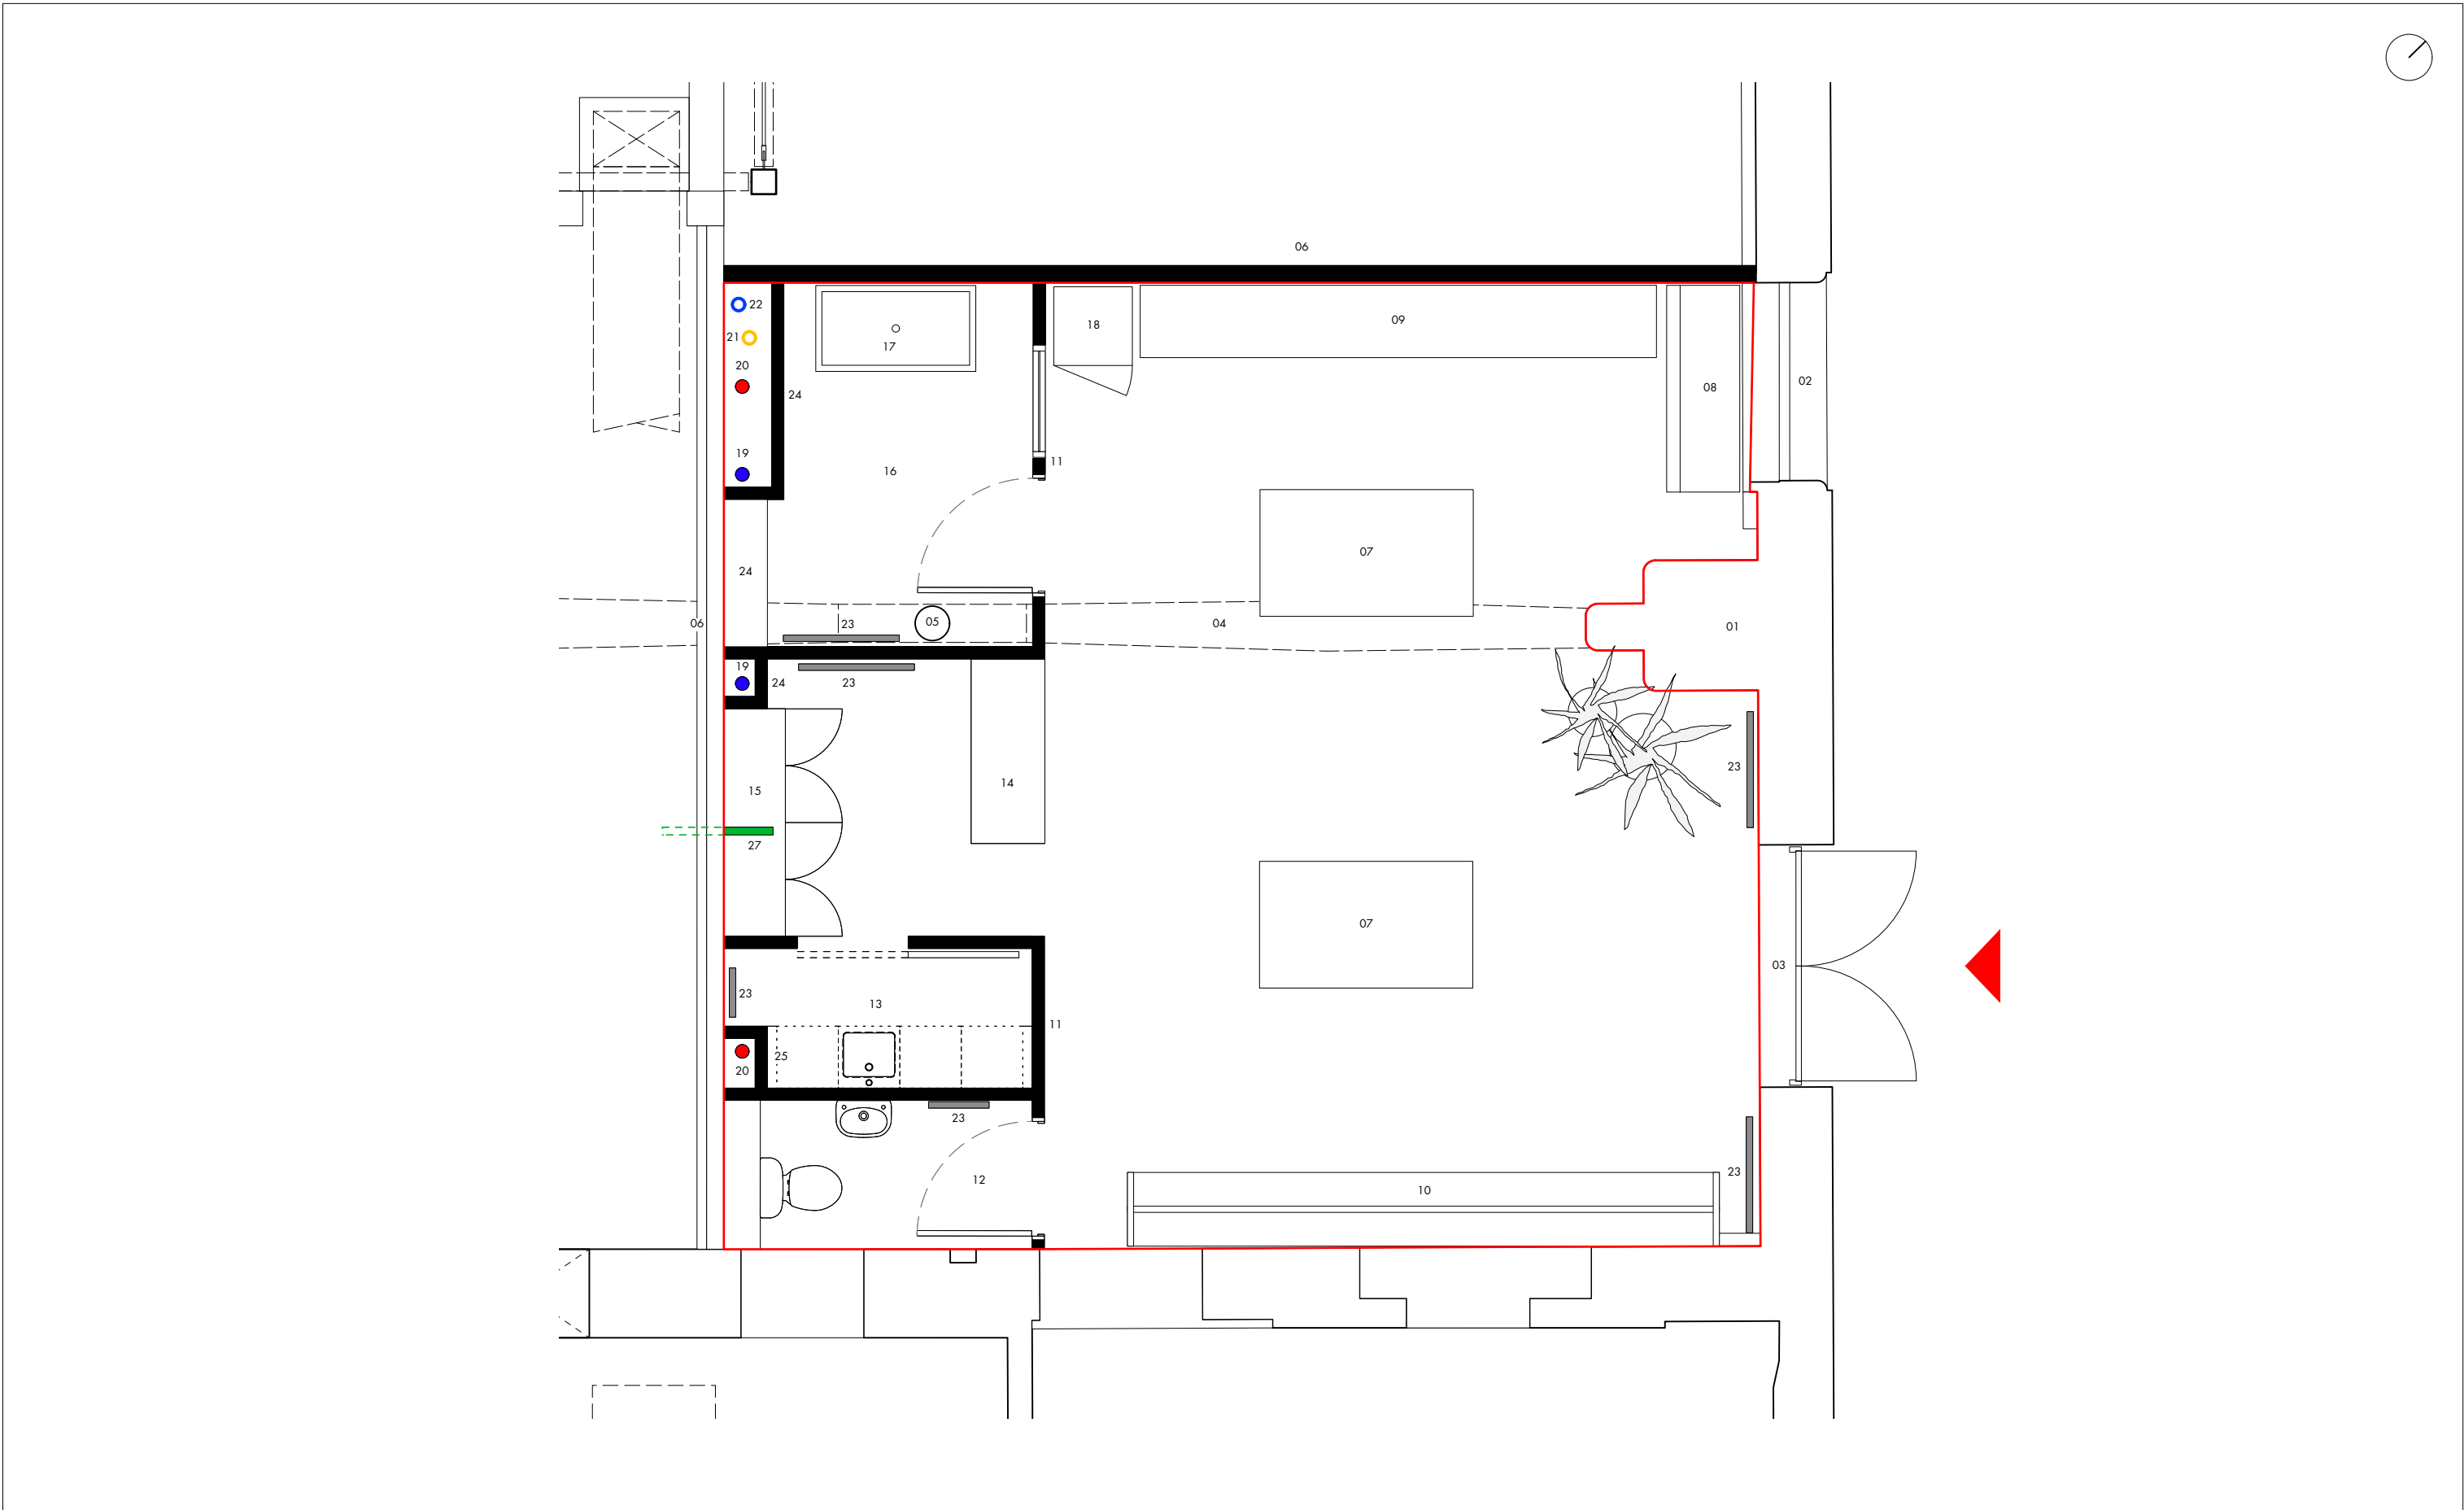

- 01 existing brickwork
- 02 window
- 03 commercial entrance door
- 04 overhead existing beam
- 05 existing cast iron column
- 06 blockwork wall
- 07 display table
- 08 window display unit
- 09 display shelving
- 10 display rail
- 11 new partition walls
- 12 toilet
- 13 kitchen/tea point
- 14 counter
- 15 shelving/storage
- 16 groom room
- 17 dog bath
- 18 freezer
- 19 residential SVP
- 20 commercial SVP
- 21 incoming electric
- 22 incoming water
- 23 radiator
- 24 shelving
- 25 full height boxing out for services
- 26 low level boxing out
- 27 incoming gas supply

* red line - G4.1.2 commercial area 65sqm

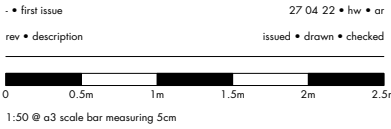

project	kampus listed
client	mount anvil
drawing number	G4.1.2 SK04
scale	1:50 @ a3
status	listed building application
barkside • ga plan	

+44 (0)151 709 8211
+44 (0)207 253 8881