


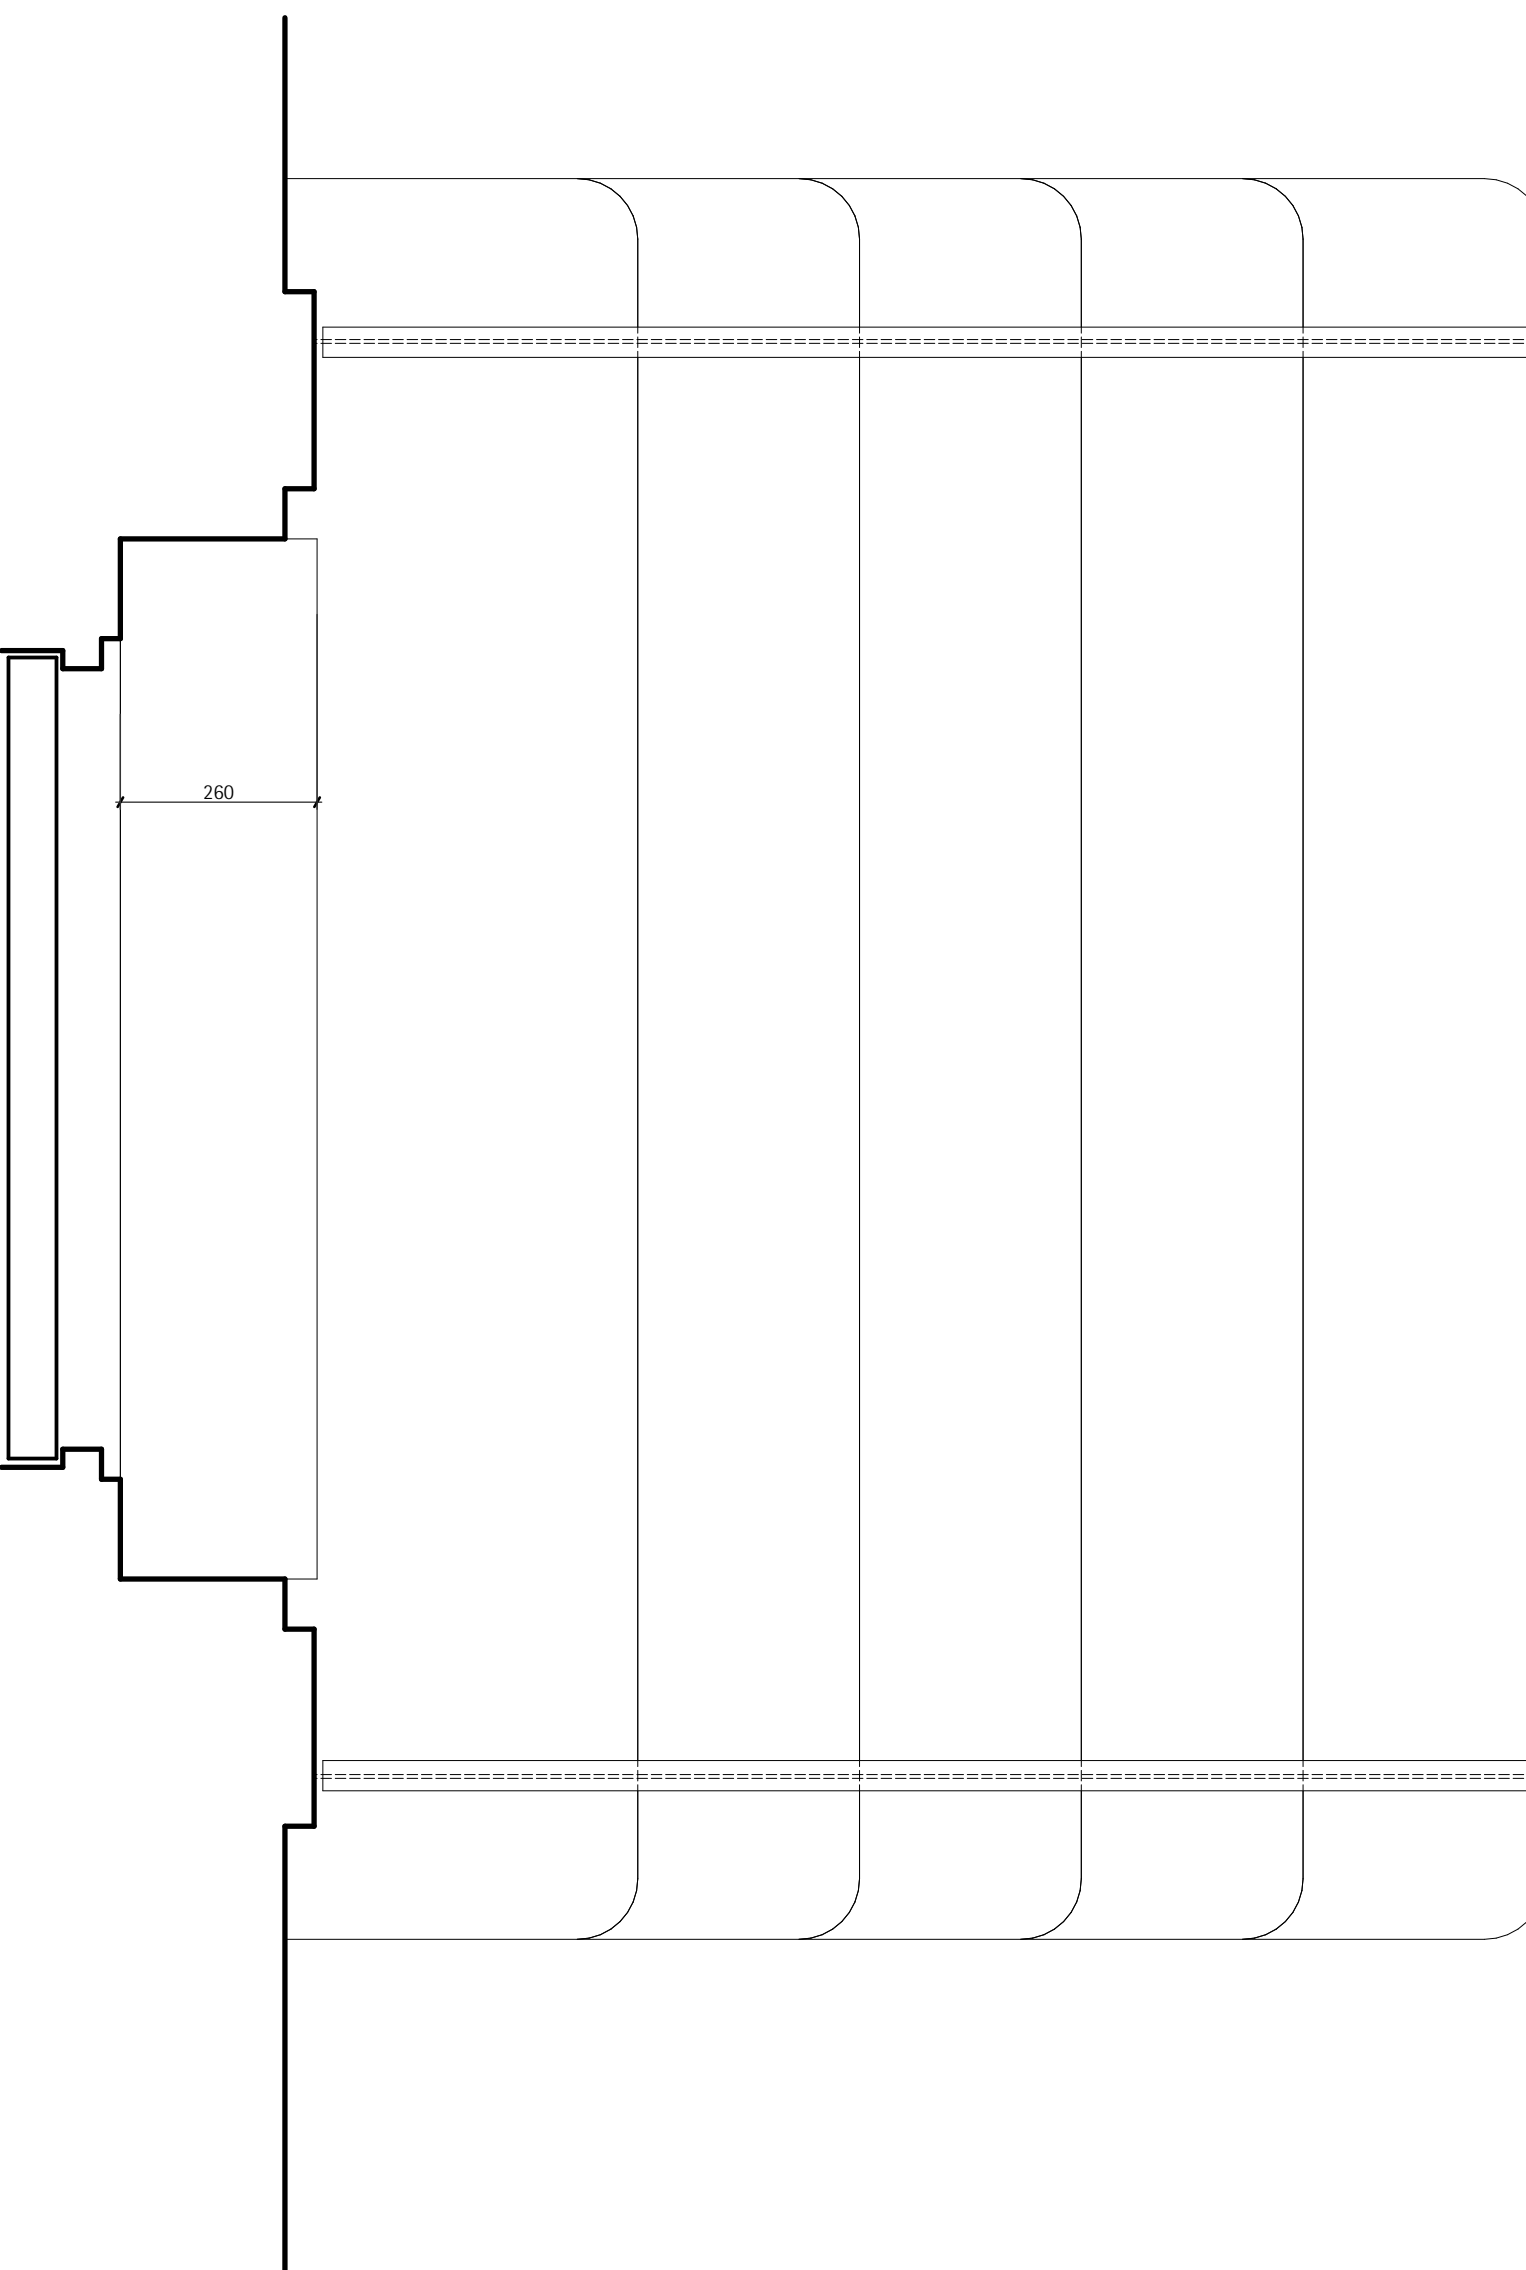

Legend

|  |  |
|--|--|
|  |  |
|--|--|

|       |
|-------|
| 1,856 |
| 2,329 |

|     |             |                   |            |
|-----|-------------|-------------------|------------|
| 01  | 12          | Simplified Design | 23/03/2022 |
| Rev | Description |                   | Date       |

Proposed Front Steps  
 1:10



Client  
**Feltham Management Ltd**  
20 Aldwych Avenue Rusholme Manchester M14 5NL UK

Project  
363 Wilmslow Road  
New Homes  
Manchester

Title  
Front Steps Details

Stage / Status  
For Planning Approval

|                |            |            |
|----------------|------------|------------|
| Project Code   | Scale @ A1 | Date       |
| 363            | 1:10       | 23/03/2022 |
| Drawing Number | Revision   |            |
| 363-0D-0215    | 01         |            |