






Off-road parking side entrance from Cranbourne Road

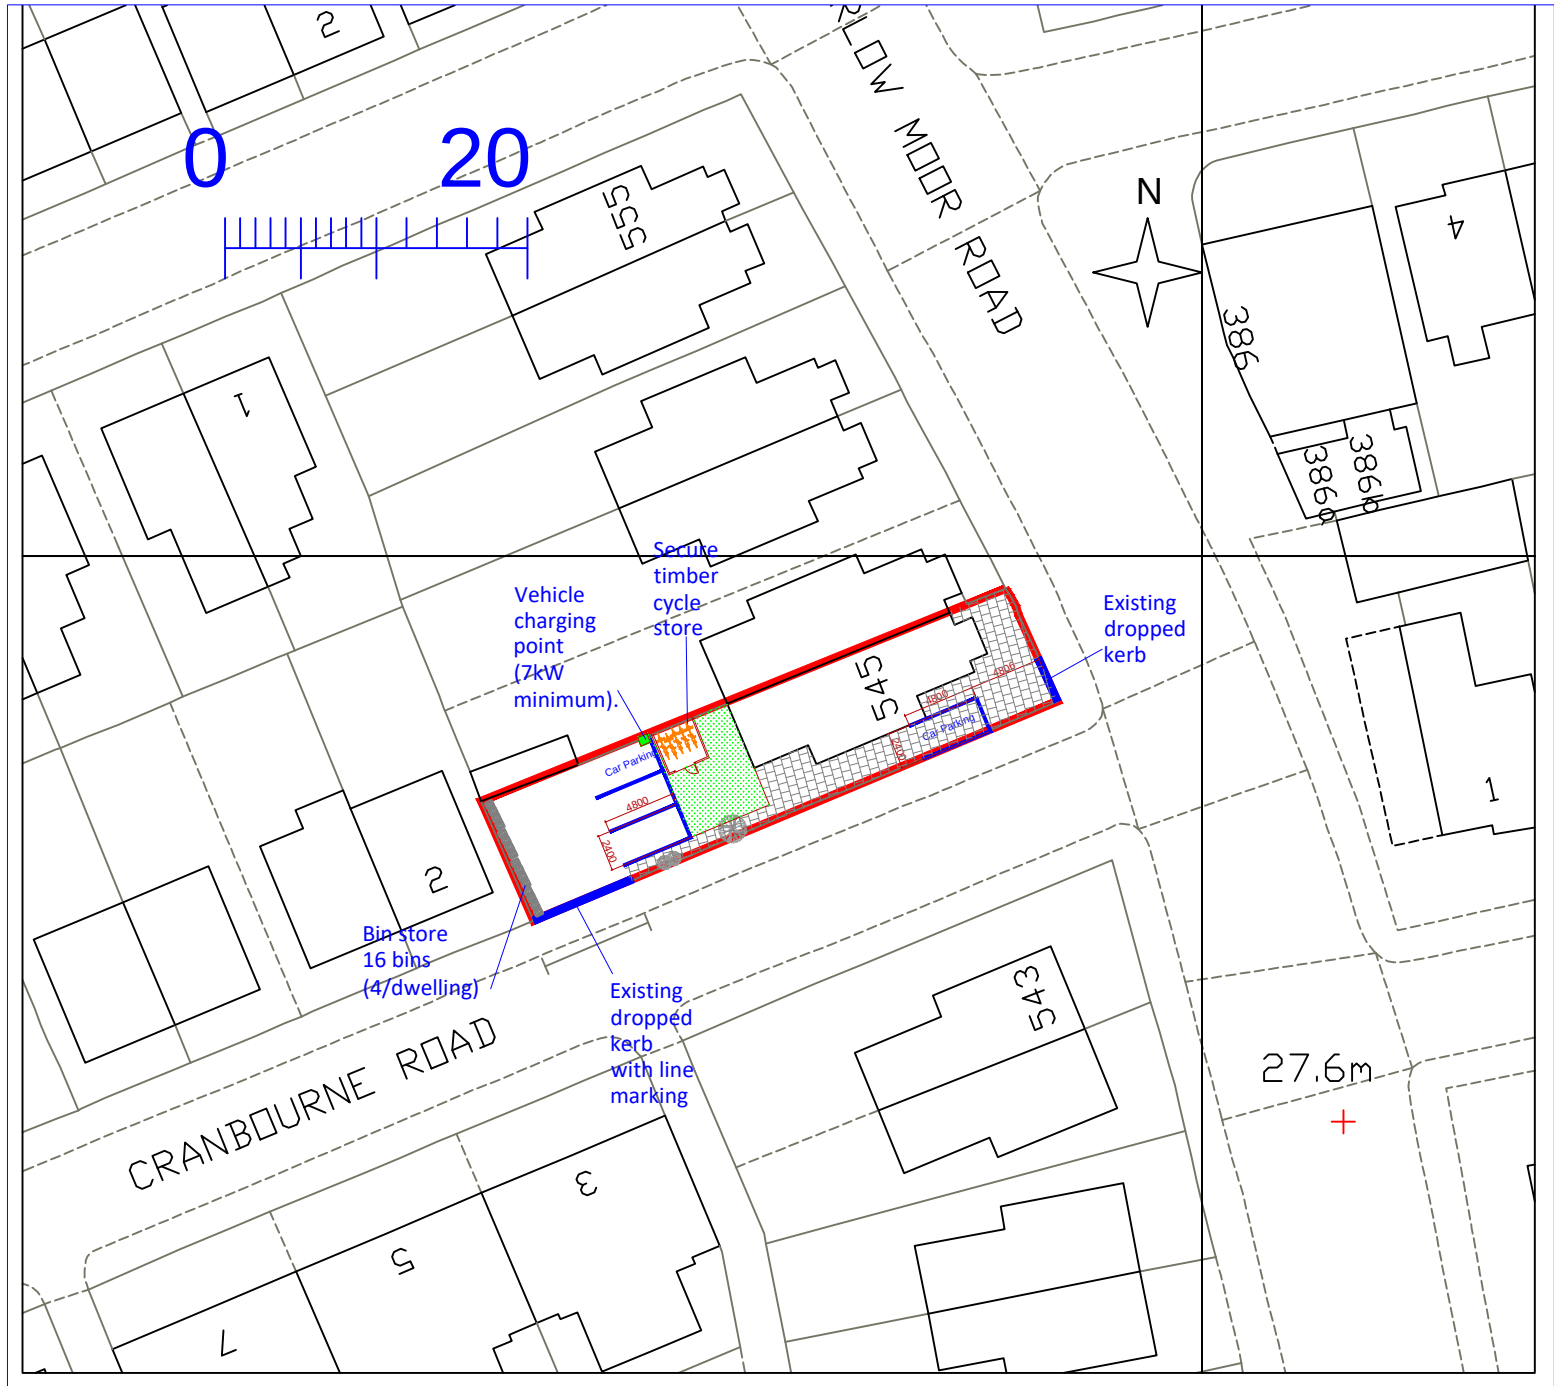


Off-road parking front entrance from Barlow Moor Road

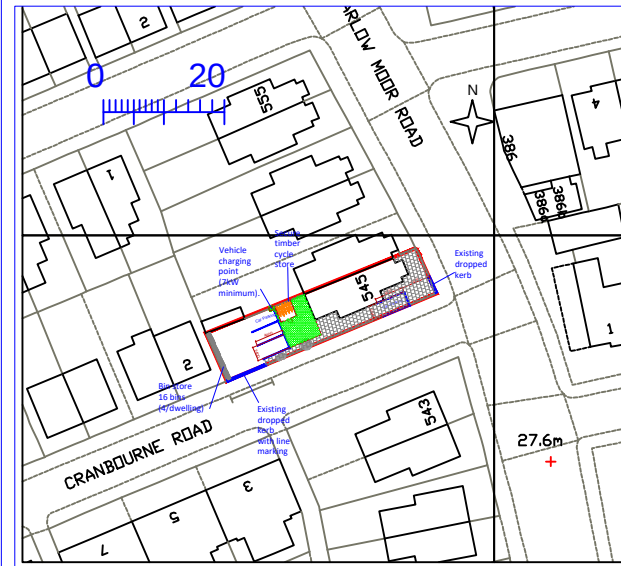


OS Map
Scale 1:1250

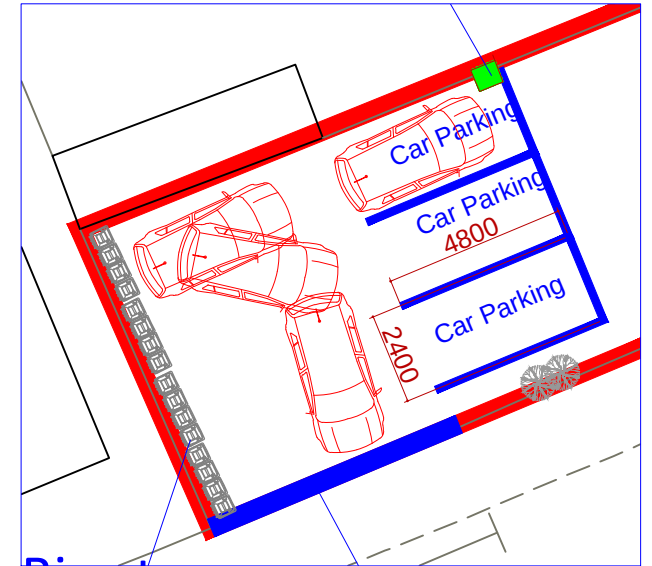

Vehicle access - Car A
Scale 1:200

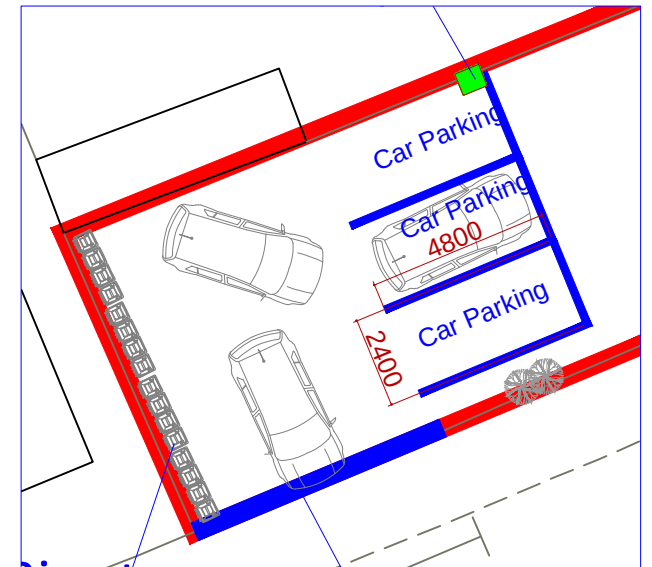

Vehicle access - Car B
Scale 1:200

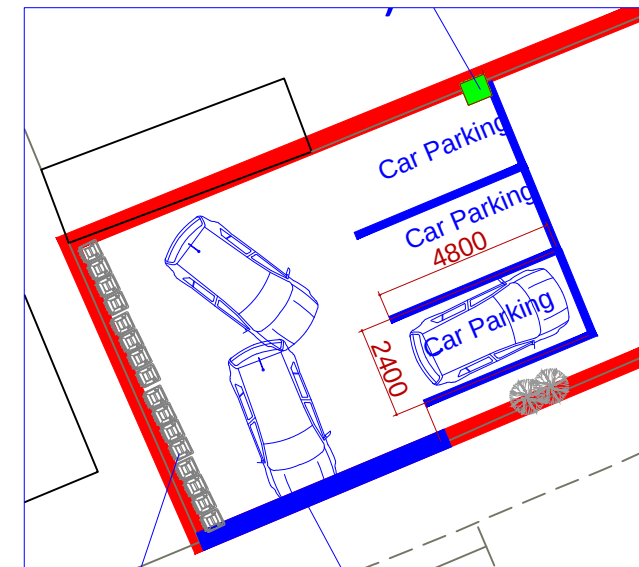

Vehicle access - Car C
Scale 1:200

All dimensions are to be checked on site. This drawing shall not be scaled to ascertain dimensions.

Rev	Date	Description
B	28.4.22	Amended to suit Planning Officers comments.
Issued For : INFORMATION PURPOSES ONLY		
Client : Mr. Wei Liu		

Project : 545 Barlow Moor Rd, Chorlton-cum-Hardy, Manchester M21 8AN.
 Proposed change of use from 1 domestic dwelling to 5 self contained flats

Scheme - Drawing Title
 OS Map

05	Date	20.01.22
Drawing No.	Revision	Scale
		Various @A3



JK Technical Services (NW) Ltd
 Tel: 0161 728 5730
 Mob: 07741175755
 www.jktechservs.co.uk