


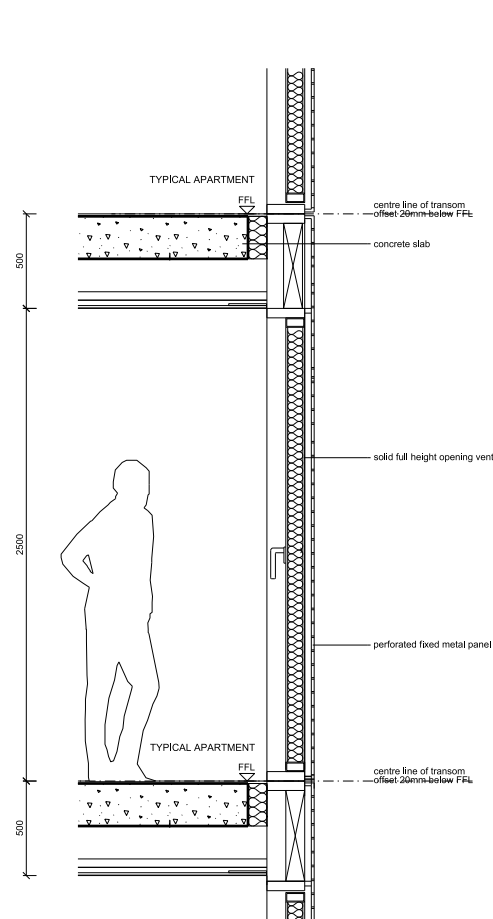


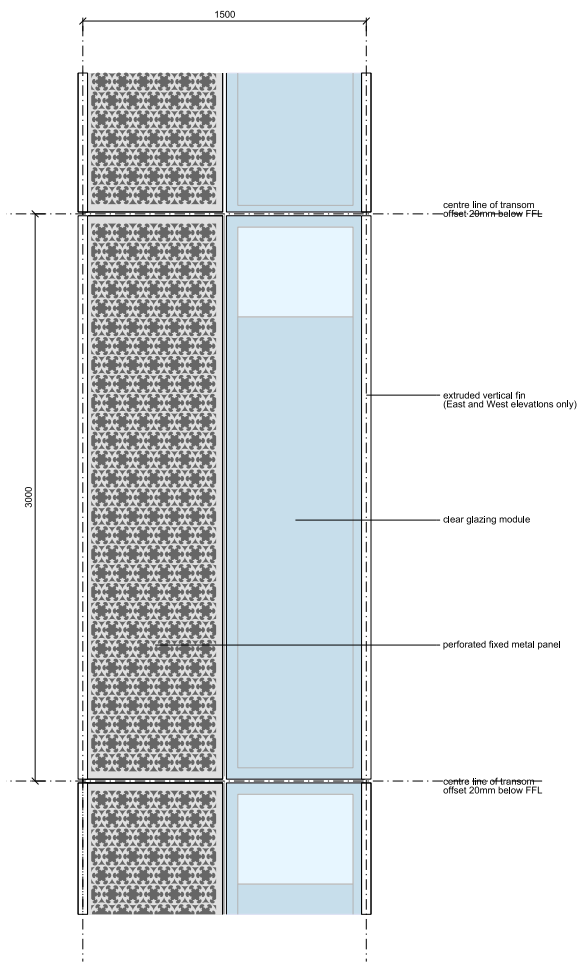


DETAIL SECTION
PANEL VENT

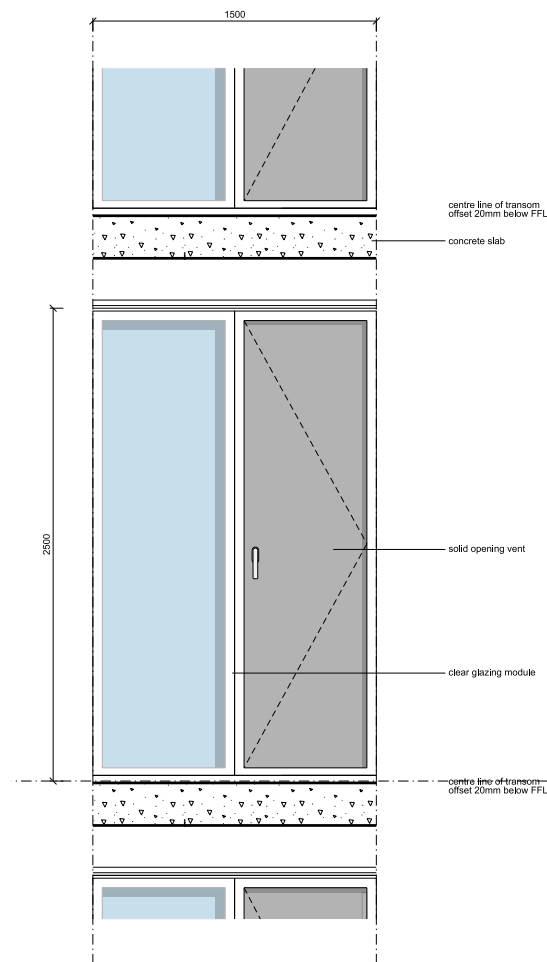

EXTERNAL DETAIL ELEVATION
PANEL VENT

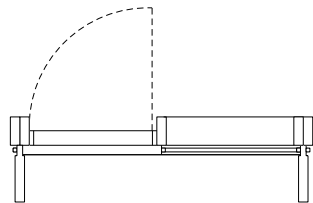


INTERNAL DETAIL ELEVATION
PANEL VENT

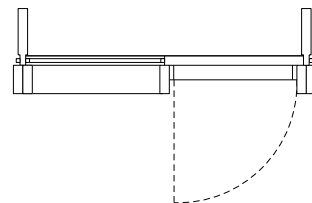

NOTE: APPROVED DRAWING

This drawing is copyright Do not scale off dimensions. All dimensions to be checked on site by contractor. Contractor to report any dimensional discrepancies, errors or omissions prior to commencing on site.	Rev	Date	Description	Rev	Date	Description	Rev	Date	Description	North	Project Title Former Bauer Millet Site	Status Planning			simpsonhaugh MANCHESTER Riverside, 4 Commercial St Manchester M15 4BG +44 (0)161 635 2345 www.simpsonhaugh.com LONDON 2-8 Roper Place London EC1R 0BS +44 (0)20 7569 8500 mail@simpsonhaugh.com
	00	17-03-2017	Planning Issue									Scale 1:40@A3	1:20@ A1	Date March 2017	
	01	30-04-2020	First Issue									Job No 10053	Drawing No 10053-B2-A-B5D9-G251-D-TY-001	Revision 01	

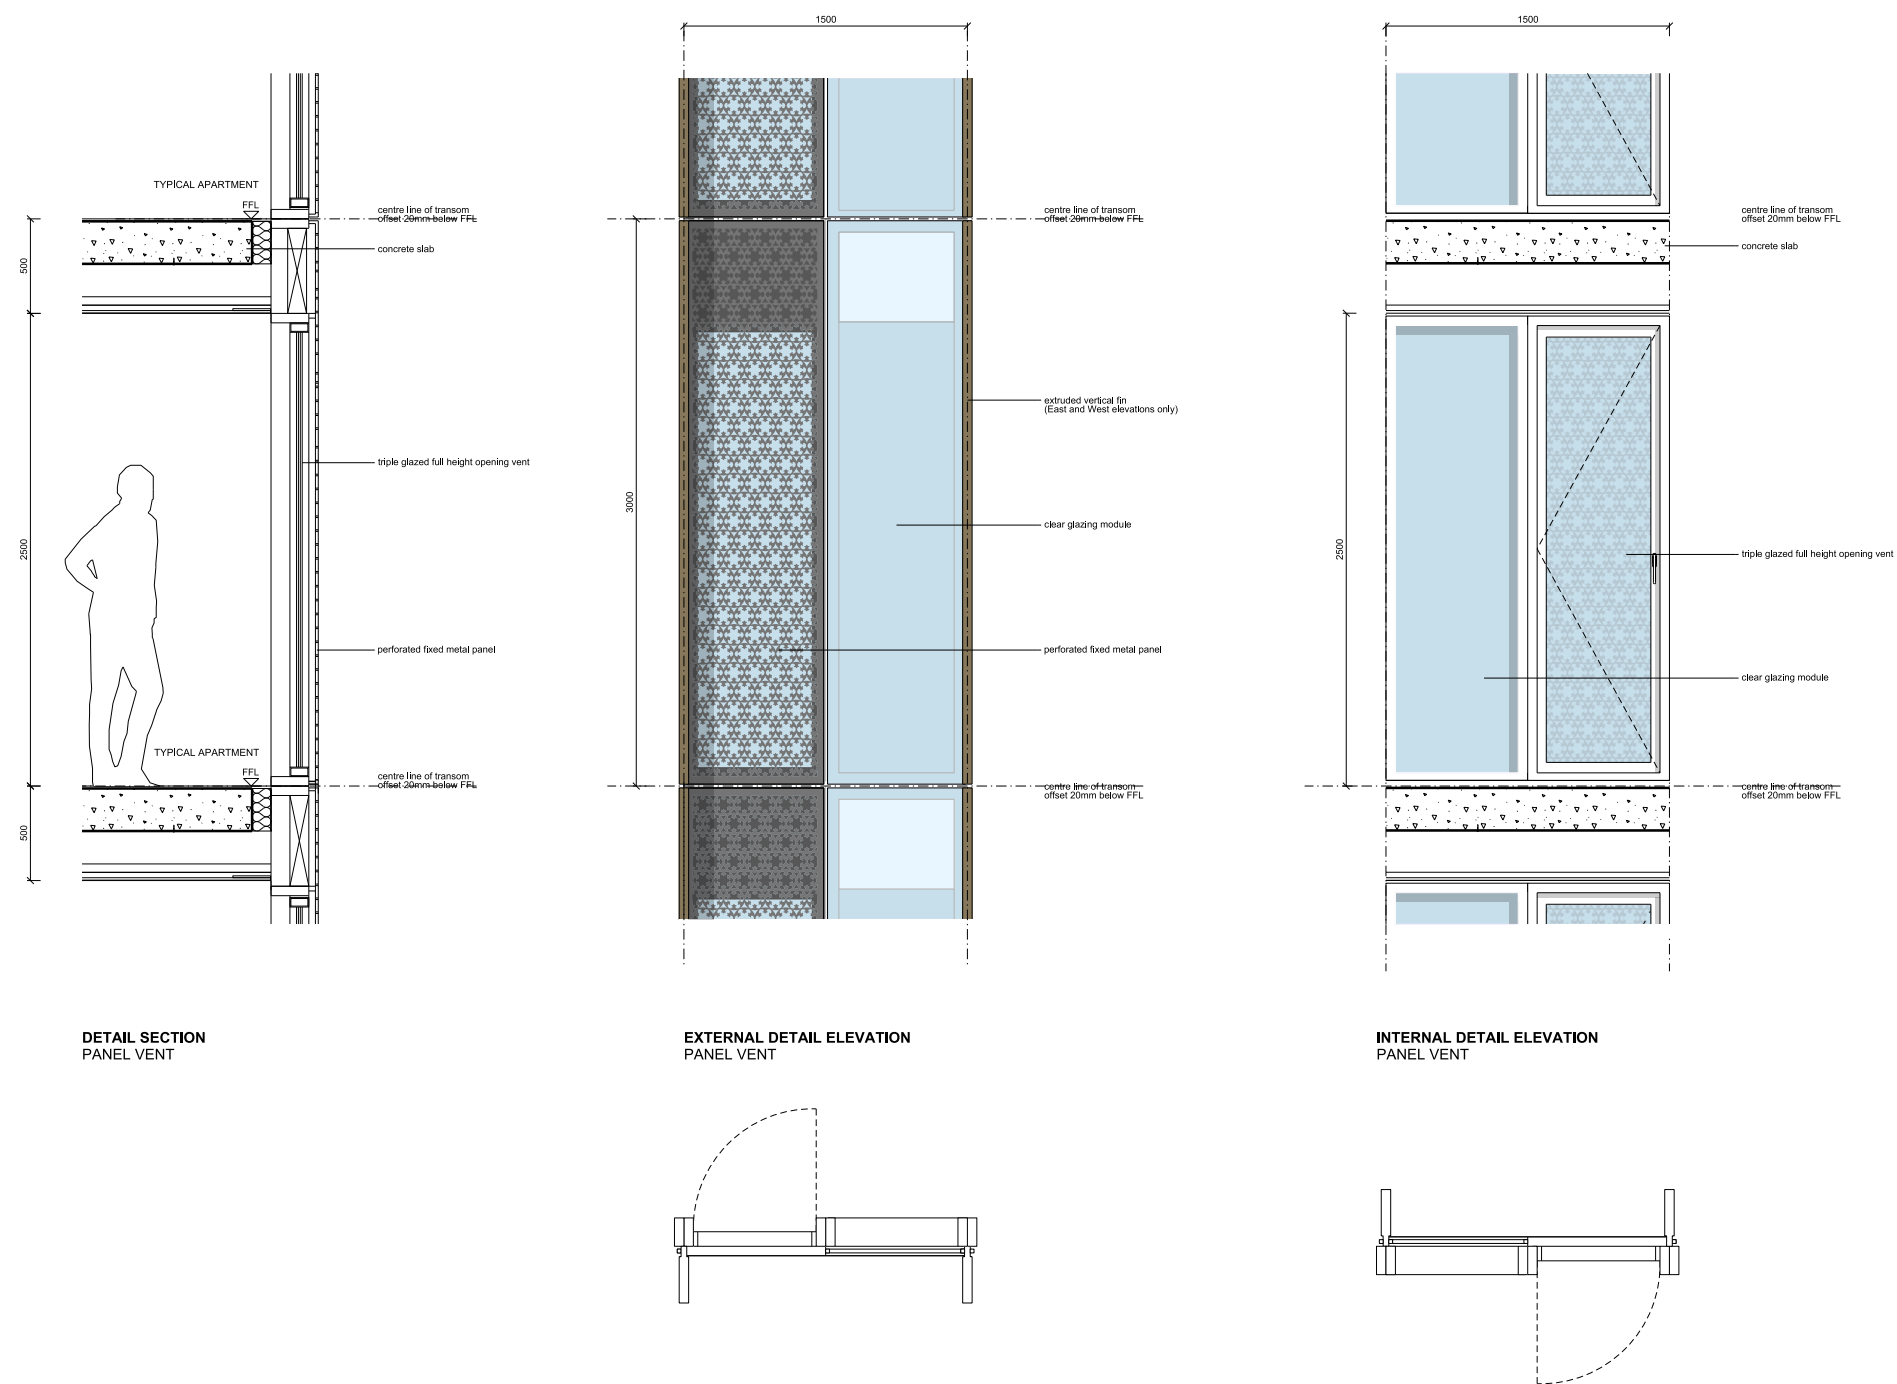

NOTE: REVISED DRAWING TO ILLUSTRATE CHANGE FROM A SOLID TO A TRIPLE GLAZED INWARD OPENING WINDOW


This drawing is copyright Do not scale off dimensions. All dimensions to be checked on site by contractor. Contractor to report any dimensional discrepancies, errors or omissions prior to commencing on site.	Rev	Date	Description	Rev	Date	Description	North	Project Title		Status	
	00	17-03-2017	Planning Issue					Former Bauer Millet Site		Planning	
	01	30-04-2020	First Issue					Drawing Title	Building 2 - Typical panel vent detail	Scale	1:40@A3
	02	25-08-2021	Rapid vent updated to clear triple glazed unit					Job No	10053	Date	March 2017
								Drawing No	10053-B2-A-B5D9-G251-D-TY-001	Revision	02

MANCHESTER
Riverside, 4 Commercial St
Manchester M1 4BQ
+44 (0)161 835 2342
www.simpsonhaugh.com


LONDON
2-4 Bishopsgate Place
London EC2N 4BQ
+44 (0)20 7599 4900
info@simpsonhaugh.com

© SimpsonHaugh 2017

3.0 VISUAL MOCK UP & SAMPLE SHEETS

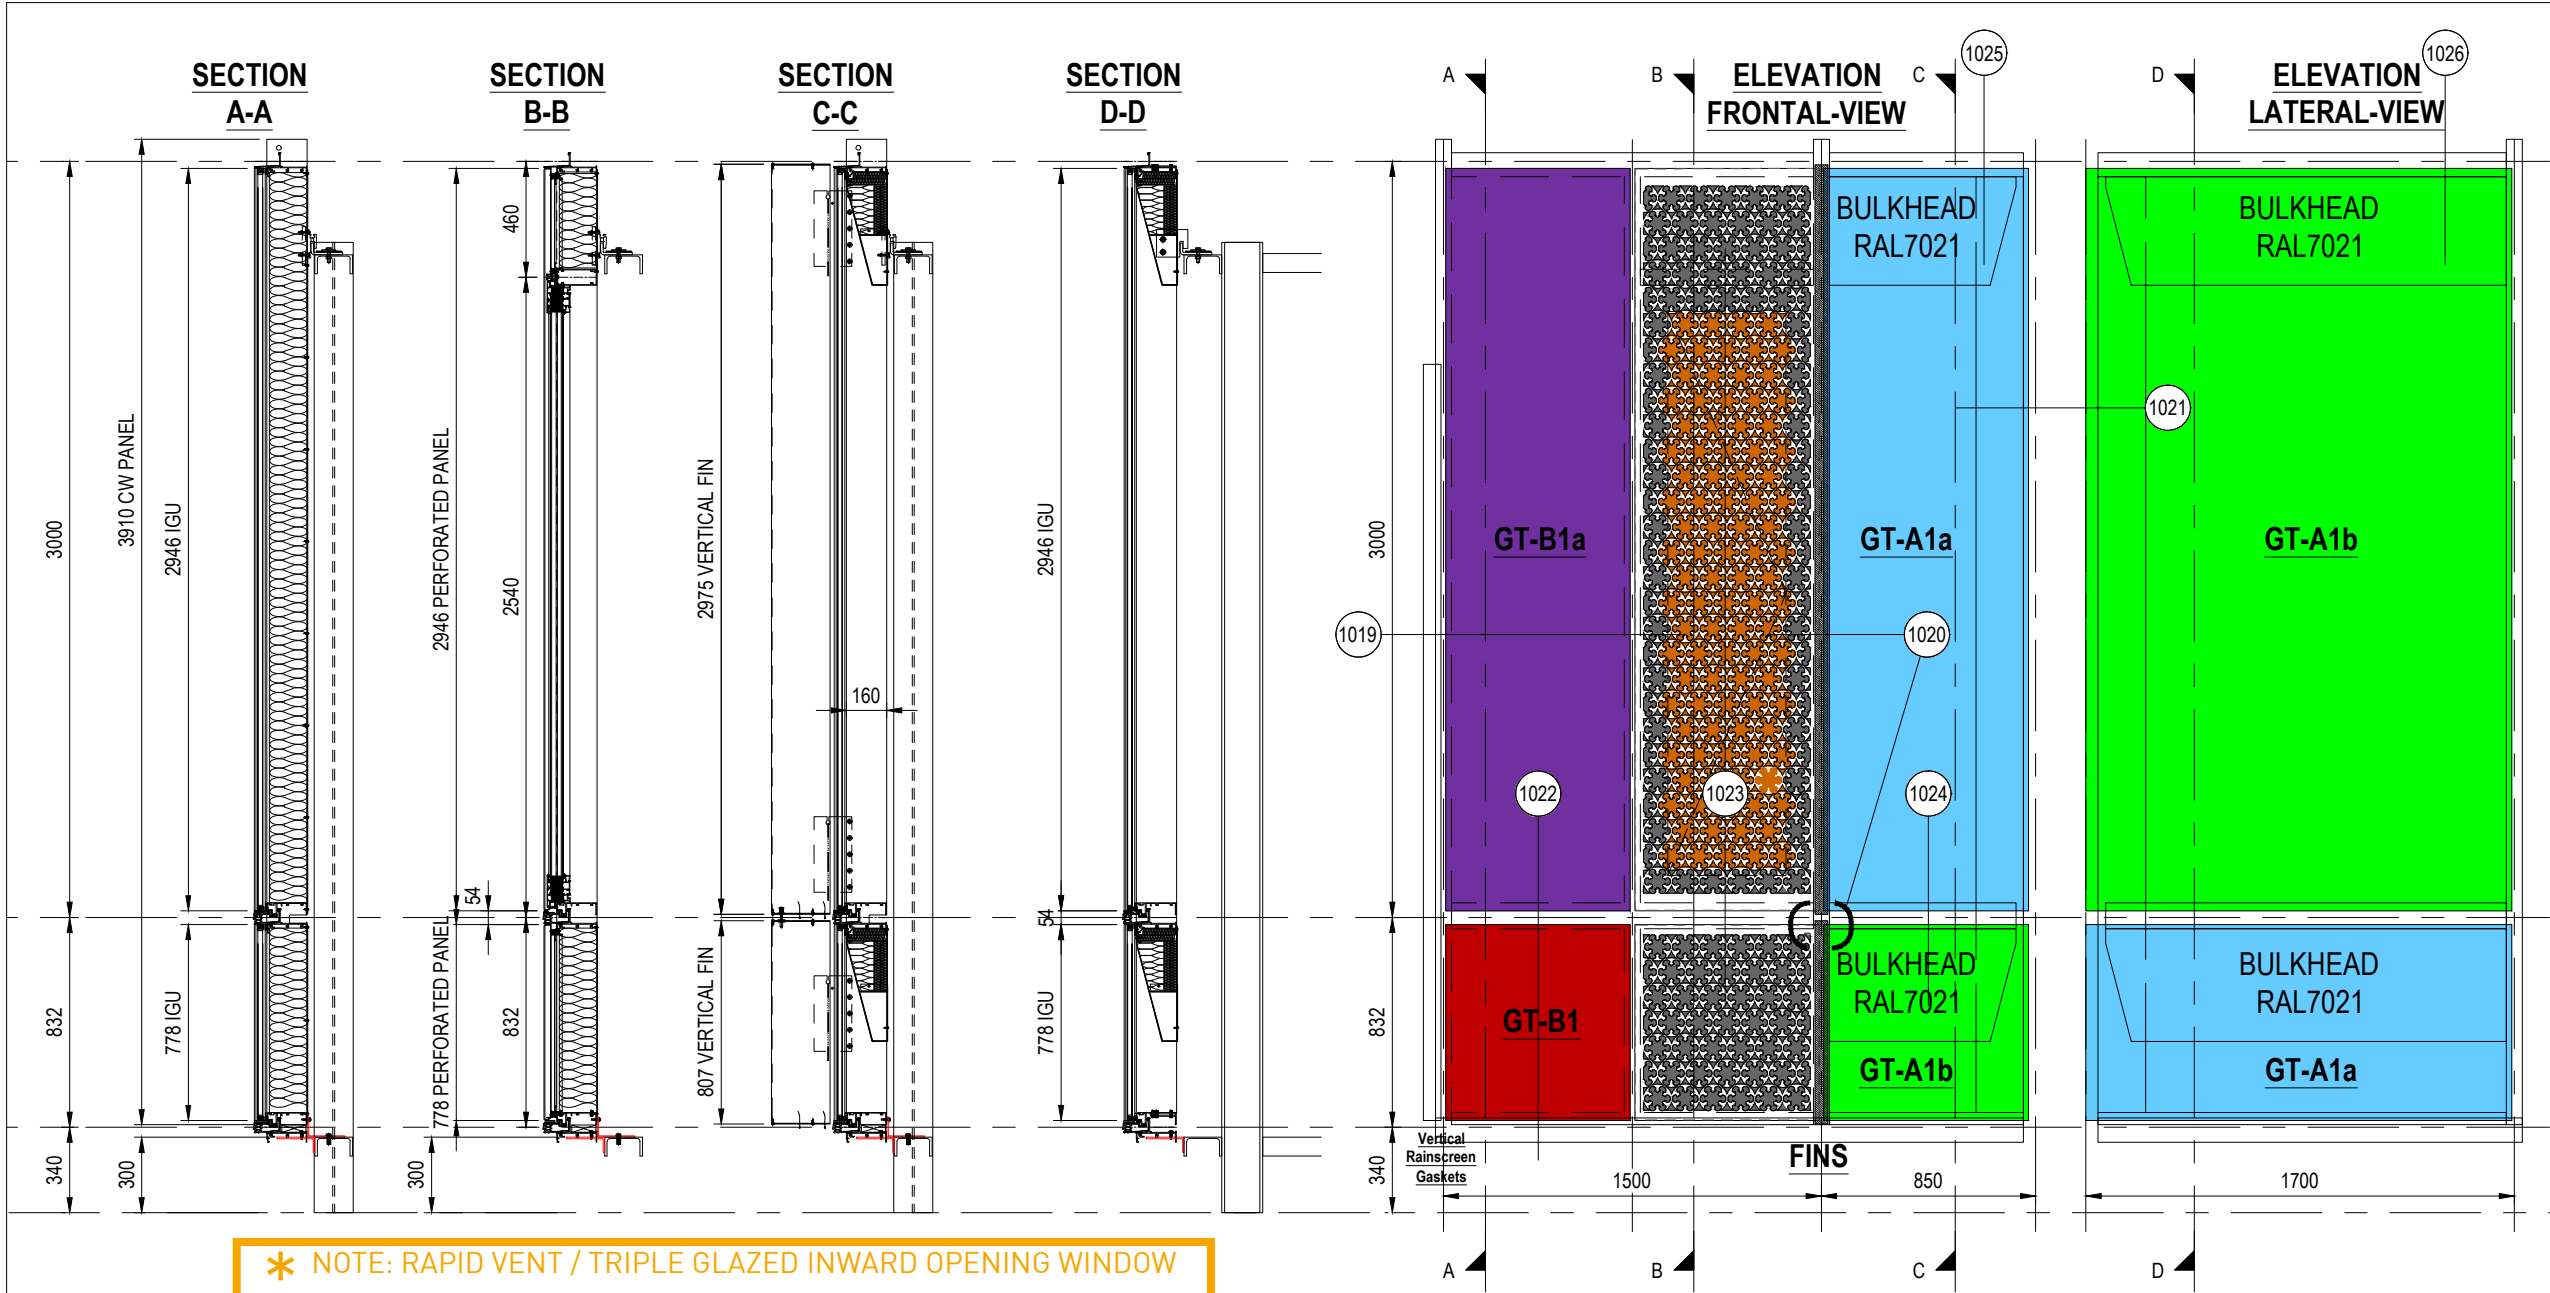

UNITIZED CURTAIN WALL SPECIFICATION
CONSTRUCTED FROM KAWNEER AA201 UNITIZED CURTAIN WALL SYSTEM.

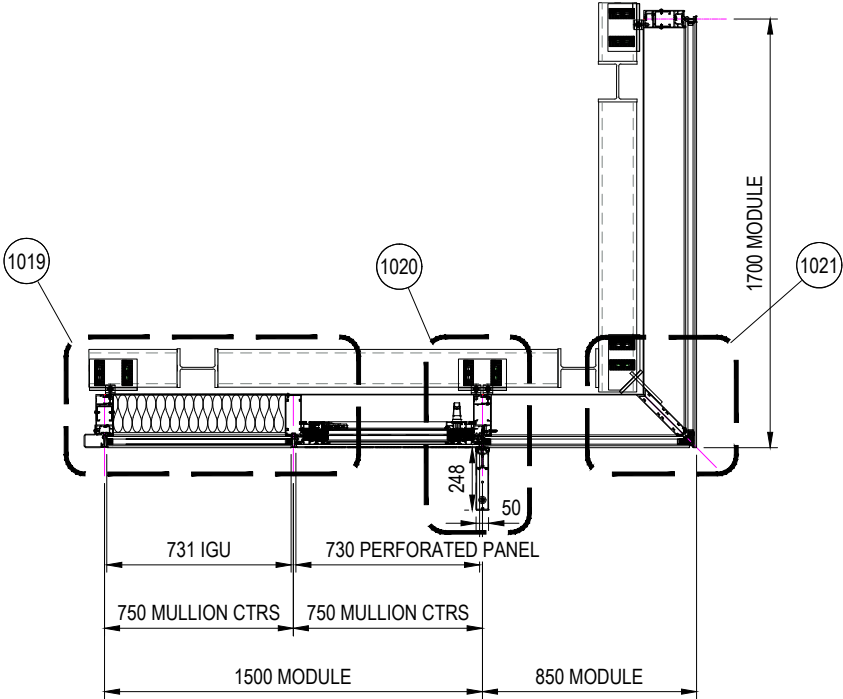

NOTES.

1. THIS DRAWING IS COPYRIGHT AND IS SENT TO YOU IN CONFIDENCE. IT MUST NOT BE COPIED, USED OR DISCLOSED IN WHOLE OR IN PART, TO THIRD PARTIES WITHOUT OUR WRITTEN PERMISSION. IT REMAINS THE PROPERTY OF FK CONSTRUCTION LIMITED AND MUST BE RETURNED ON REQUEST.

APPROVAL STATUS		
☐	APPROVED	
STATUS A		
☐	APPROVED SUBJECT TO INCORPORATION OF COMMENTS	
STATUS B		
☐	REJECTED REVISE AND RE-SUBMIT	
STATUS C		
SIGNED _____ DATE _____		
ISSUED FOR COMMENT		
P02	ISSUED FOR COMMENT	05/08/21
P01	ISSUED FOR COMMENT	01/03/21
REV	DETAILS	DATE





APEX BUSINESS CENTRE
1 WATERVOLE WAY
BALBY
DONCASTER
DN4 5JP
OFFICE TELEPHONE: 01302 243 260
www.fkgroup.co.uk

DRAWN BY	CHKD BY	DATE	SCALE
M. SCALINI	M. SCALINI	01/03/2021	1:30
CLIENT			
DOMIS			
CONTRACT			
VIADUX			
DRAWING TITLE			
VISUAL MOCK UP - FULL ELEVATION + PLAN SECTION			
DRAWING No.	F1647-0001		P02
DOC REF.	STAGE 5 CONSTRUCTION		

FK FK GROUP SAMPLE SUBMISSION ISSUE SHEET REVISION P01			
CONTRACT:	F1647 - VIADUX MANCHESTER	SAMPLE No.:	F1647-SMP-001-REV-1
FROM:	GWYN JONES	ISSUED DATE:	06/01/2021
RECIPIENT:	VIEWPOINT - DOMIS	COMMENTS REQUIRED BY:	19/01/2021
COPIES:	BEN MCNALLY (SIMPSON HAUGH) PAUL HAWKIN (DOMIS)		
DETAILS OF SAMPLE ISSUED: UPPER & LOWER LIMITS ANODISED UA100A NATURAL SILVER UNITISED FRAME COLOUR 			
COMMENTS / APPROVAL: A UNITISED FRAME ANODISED - NATURAL SILVER FINISH			
APPROVAL STATUS:	A	B	C
SIGNED:			DATE:

FK FK GROUP SAMPLE SUBMISSION ISSUE SHEET REVISION P01			
CONTRACT:	F1647 - VIADUX MANCHESTER	SAMPLE No.:	F1647-SMP-002-REV-1
FROM:	GWYN JONES	ISSUED DATE:	06/01/2021
RECIPIENT:	VIEWPOINT - DOMIS	COMMENTS REQUIRED BY:	19/01/2021
COPIES:	BEN MCNALLY (SIMPSON HAUGH) PAUL HAWKIN (DOMIS)		
DETAILS OF SAMPLE ISSUED: UPPER & LOWER LIMITS ANODISED UA547 EXTERNAL FEATURE FIN COLOUR 			
COMMENTS / APPROVAL: B EXTERNAL FINIS (EAST & WEST ELEVATIONS) ANODISED - BRONZE			
APPROVAL STATUS:	A	B	C
SIGNED:			DATE:

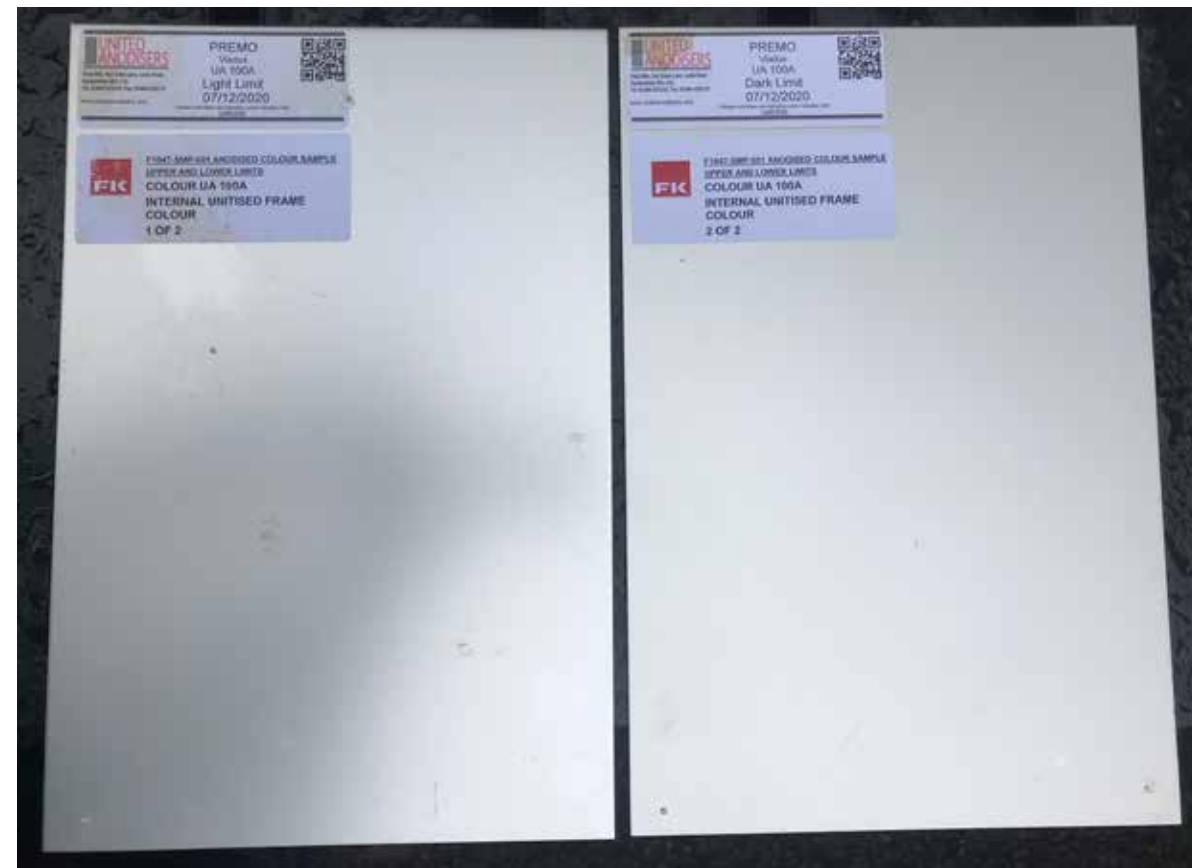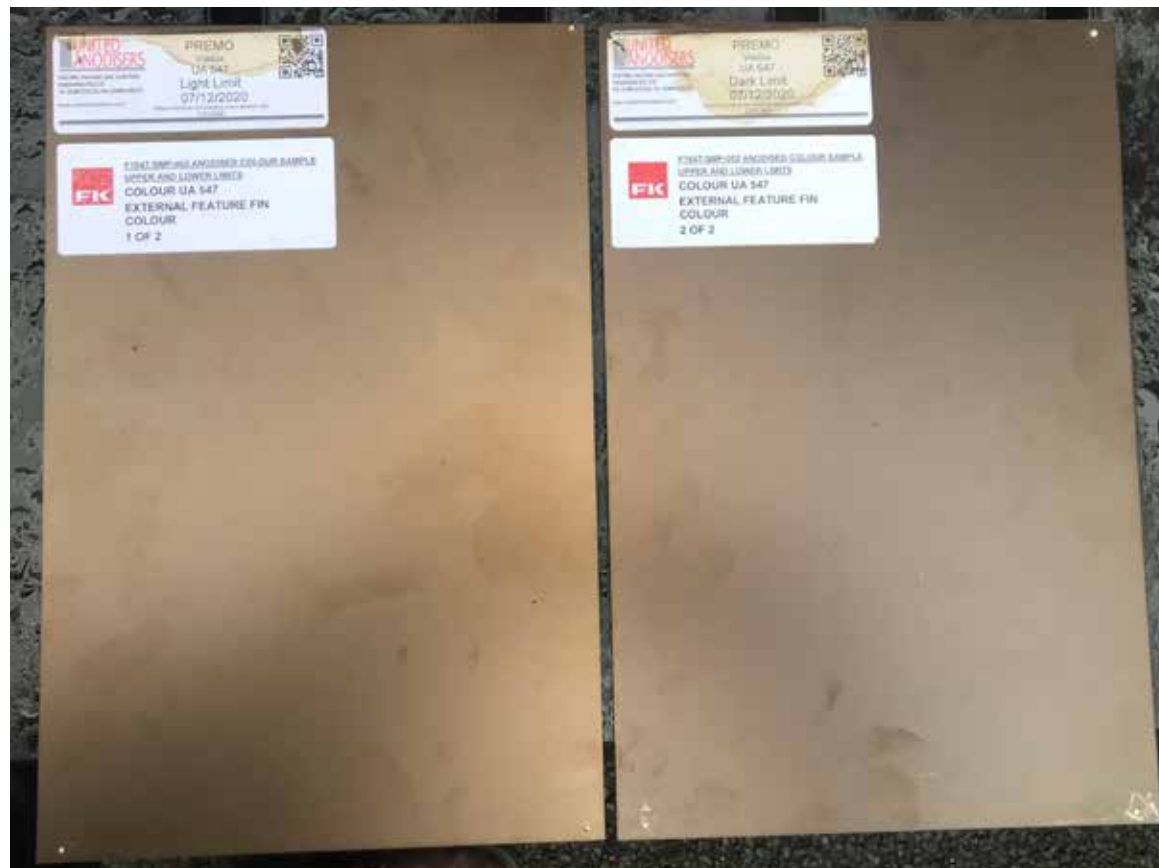

FK GROUP


SAMPLE SUBMISSION ISSUE SHEET

REVISION P01

CONTRACT:	F1647 - VIADUX MANCHESTER	SAMPLE No.:	F1647-SMP-007-REV-1
FROM:	GWYN JONES	ISSUED DATE:	06/01/2021
RECIPIENT:	VIEWPOINT - DOMIS	COMMENTS REQUIRED BY:	19/01/2021
COPIES:	BEN MCNALLY (SIMPSON HAUGH) PAUL HAWKIN (DOMIS)		

DETAILS OF SAMPLE ISSUED:


INTERPON D RAL 7021 MATT MIN 60 MICRONS INTERNAL BULKHEAD COLOUR OPTION

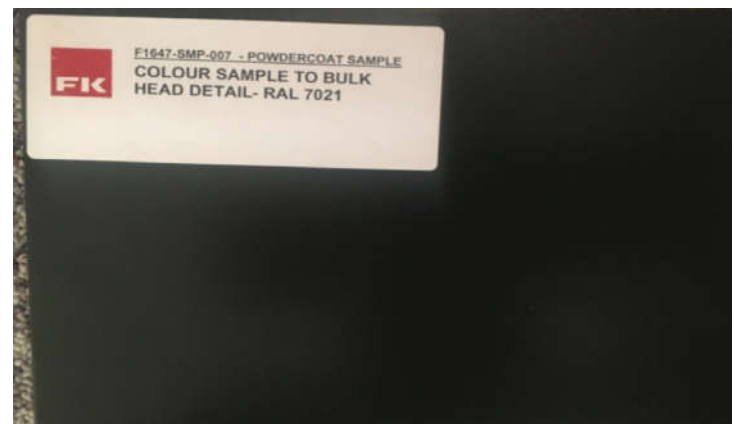

COMMENTS / APPROVAL:

C INTERNAL BULKHEAD COLOUR
RAL 7021 BLACK GREY

APPROVAL STATUS:	A	B	C
SIGNED:			DATE:

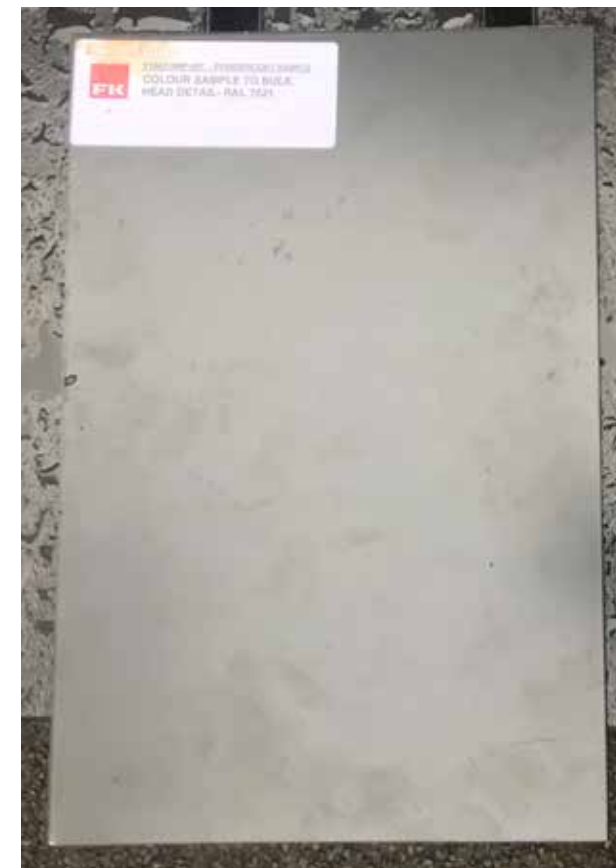



FK GROUP

SAMPLE SUBMISSION ISSUE SHEET

REVISION P01

CONTRACT:	F1647 - VIADUX MANCHESTER	SAMPLE No.:	F1647-SMP-009-REV-1
FROM:	GWYN JONES	ISSUED DATE:	30/04/2021
RECIPIENT:	VIEWPOINT - DOMIS	COMMENTS REQUIRED BY:	14/05/2021
COPIES:	BEN MCNALLY (SIMPSON HAUGH) PAUL HAWKIN (DOMIS)		

DETAILS OF SAMPLE ISSUED:

GT-B1
13.5mm HS PLANICLEAR
20mm CHROMATECH ULTRA BLACK
10mm SECURIT HST PLANICLEAR RAL 7021
60x60 cm



COMMENTS / APPROVAL:

D OPAQUE GLASS (ALL ELEVATIONS)
RAL 7021 BLACK GREY 100% COVERAGE

APPROVAL STATUS:	A	B	C
SIGNED:			DATE:





FK GROUP

SAMPLE SUBMISSION ISSUE SHEET

REVISION P01

CONTRACT:	F1647 - VIADUX MANCHESTER	SAMPLE No.:	F1647-SMP-010-REV-1
FROM:	GWYN JONES	ISSUED DATE:	30/04/2021
RECIPIENT:	VIEWPOINT - DOMIS	COMMENTS REQUIRED BY:	14/05/2021
COPIES:	BEN MCNALLY (SIMPSON HAUGH) PAUL HAWKIN (DOMIS)		

DETAILS OF SAMPLE ISSUED:

GT-A1a
13.5mm HS SKN 183 II #4
20mm CHROMATECH ULTRA BLACK
10mm SECURIT HST PLANICLEAR
60x60 cm



COMMENTS / APPROVAL:

E VISION GLASS COOLLITE SKN 183ii
SOUTH & WEST ELEVATIONS

APPROVAL STATUS:	A	B	C
SIGNED:			DATE:



FK GROUP

SAMPLE SUBMISSION ISSUE SHEET

REVISION P01

CONTRACT:	F1647 - VIADUX MANCHESTER	SAMPLE No.:	F1647-SMP-011-REV-1
FROM:	GWYN JONES	ISSUED DATE:	30/04/2021
RECIPIENT:	VIEWPOINT - DOMIS	COMMENTS REQUIRED BY:	14/05/2021
COPIES:	BEN MCNALLY (SIMPSON HAUGH) PAUL HAWKIN (DOMIS)		

DETAILS OF SAMPLE ISSUED:

GT-A1b
13.5mm HS PLANICLEAR
20mm CHROMATECH ULTRA BLACK
10mm SECURIT HST ECLAZ II #5
60x60 cm



COMMENTS / APPROVAL:


F VISION GLASS ECLAZ ii
NORTH & EAST ELEVATIONS

APPROVAL STATUS:	A	B	C
SIGNED:			DATE:



NOTES.

1. THIS DRAWING IS COPYRIGHT AND IS SENT TO YOU IN CONFIDENCE.IT MUST NOT BE COPIED,USED OR DISCLOSED IN WHOLE OR IN PART,TO THIRD PARTIES WITHOUT OUR WRITTEN PERMISSION. IT REMAINS THE PROPERTY OF FK CONSTRUCTION LIMITED AND MUST BE RETURNED ON REQUEST.

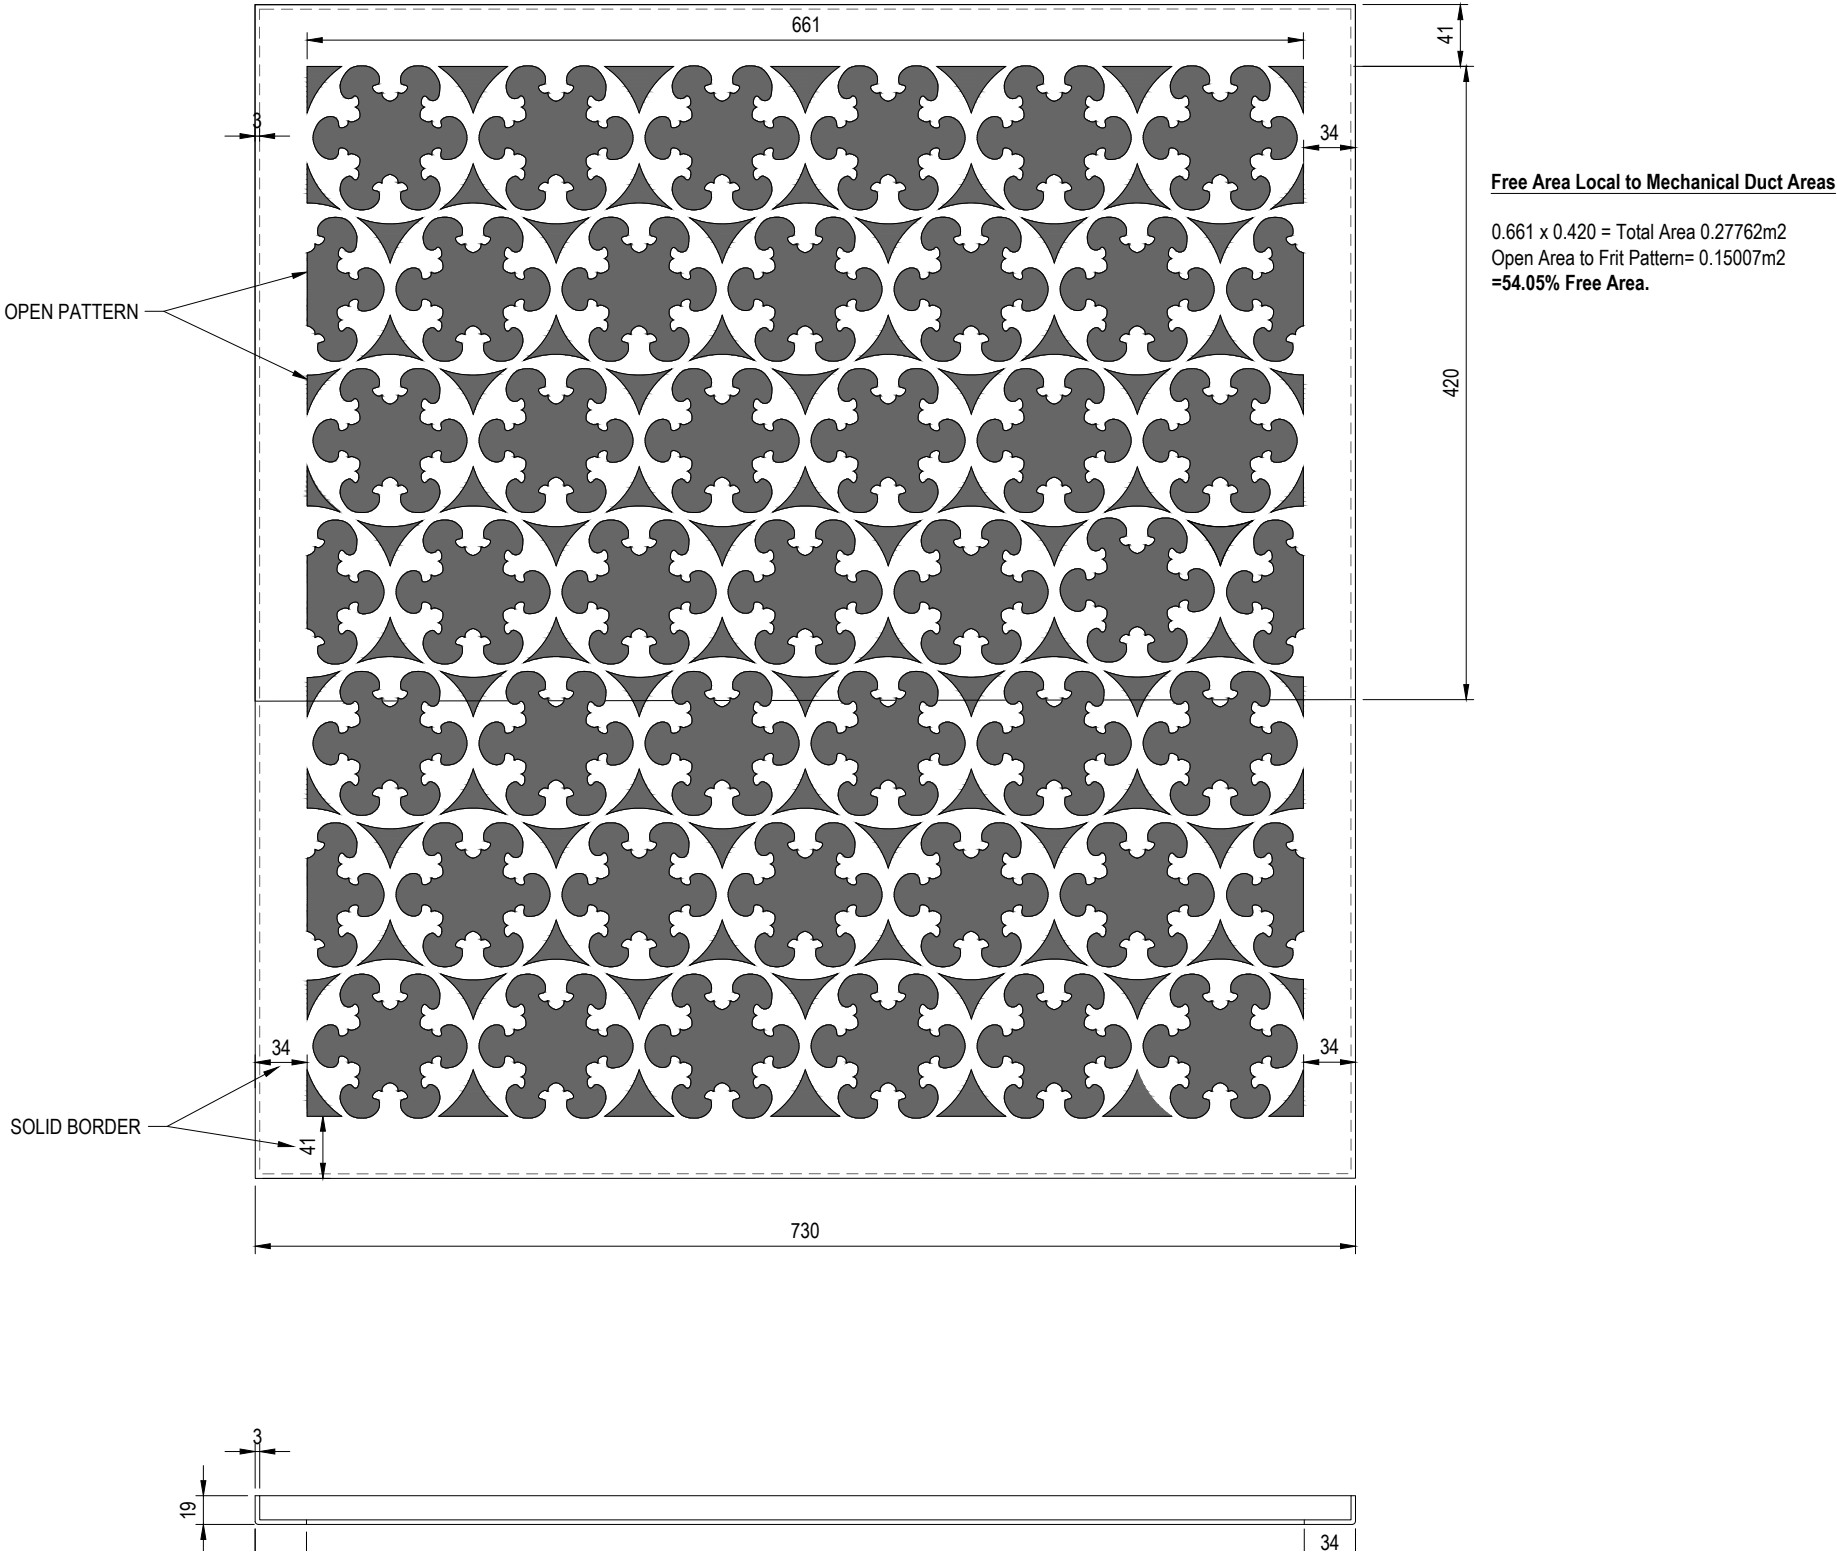

ISSUED FOR INFORMATION

P01	ISSUED FOR INFORMATION	16/12/20
REV	DETAILS	DATE



APEX BUSINESS CENTRE
1 WATERVOLE WAY
BALBY
DONCASTER
DN4 5JP
OFFICE TELEPHONE:01302 243 260
www.fkaroup.co.uk

G RAPID VENT / TRIPLE GLAZED INWARD OPENING WINDOW
PPC PERFORATE PANEL: - IGP BRIGHT CLAY

