


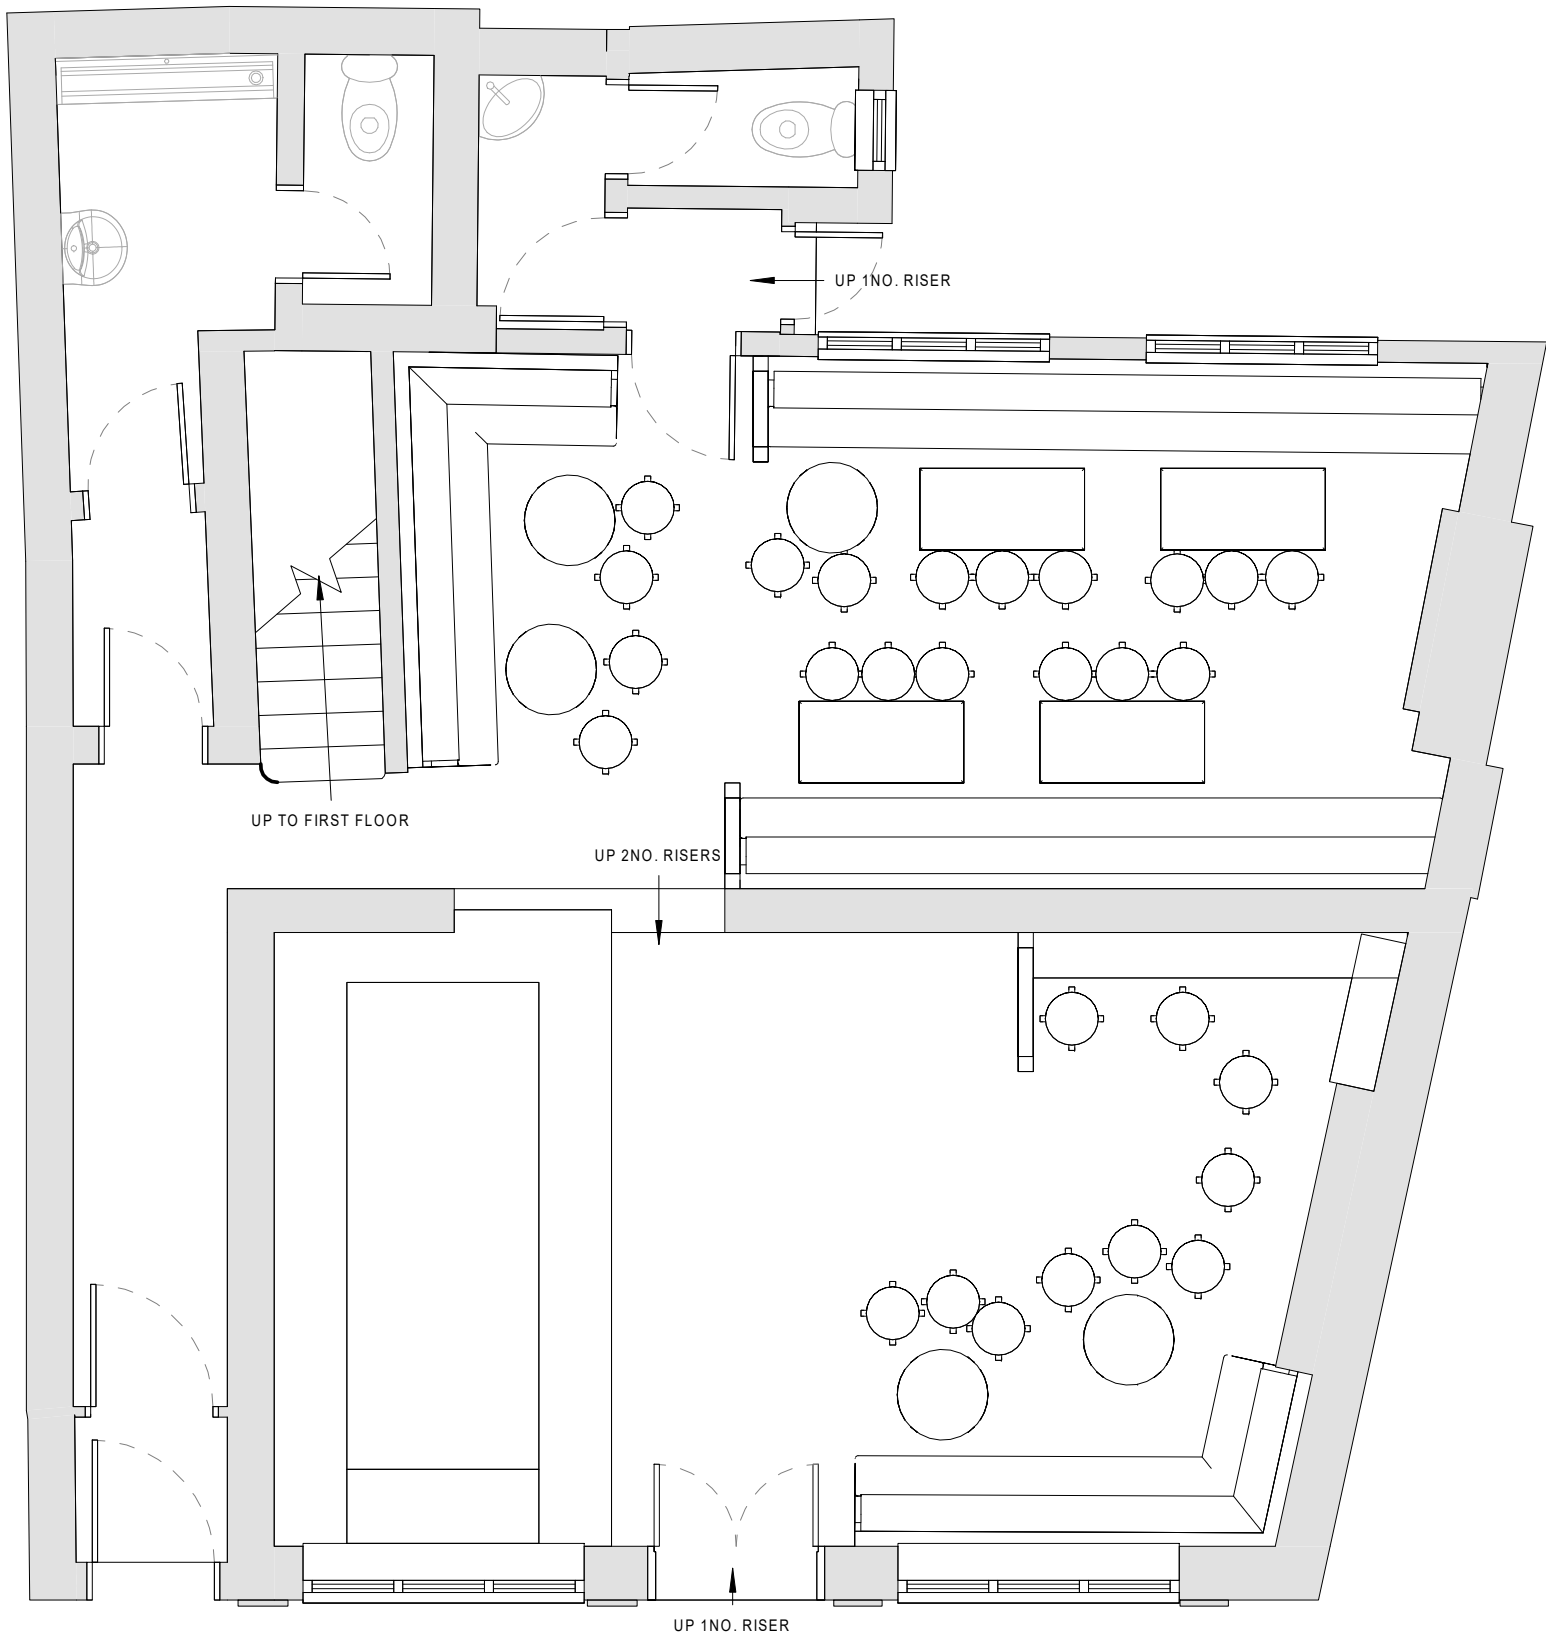

EXISTING GROUND FLOOR LAYOUT
EDA: 44 M2
GROSS FLOOR AREA: 78 M2

Ground Floor
1 : 50

Floor Colour Code Hatch Key			
	Carpets		Safety Flooring
	Ceramic		Stone
	Entrance Matting		Timber
	External Surfaces		Vinyl

Furniture Schedule Scheme	
Furniture Type	Count
2 - Retained/Refurbished Furniture	
Dining Chair	28
Dining Table	9

Joinery Schedule Scheme	
Joinery Type	Length (mm)
	0
2 - Retained/Refurbished Joinery Items	
Fixed Seating	17200
Fixed Shelving	3500
Screen	2300

1	XXXXXXXX	First Issue for Information
Rev	Date	Notes

Drawing Number	Revision
0001	1
Drawing Title	
Existing Scheme GA	

Project
City Arms, Manchester

Client
Graham Noakes - Greene King

Job Number	Size	Scale
3046	A2	1 : 50
Drawn	Approved	Date
CIP	////	21.03.2022



Millson
GROUP

Millson Group, Parsonage Chambers,
3 Parsonage, Manchester M3 2HW
T: +44 (0)161 228 0558
www.millsongroup.co.uk

THIS DRAWING REMAINS THE COPYRIGHT OF MILLSON GROUP LTD. AND IT MUST NOT BE COPIED OR REPRODUCED WITHOUT WRITTEN CONSENT.

ALL SETTING OUT, DIMENSIONS AND LEVELS SHOULD ONLY BE TAKEN FROM THE FIGURED DIMENSION VALUES STATED ON THE DRAWING; NO ATTEMPT SHOULD BE MADE TO SCALE FROM THE DRAWING MANUALLY. ALWAYS ASK IF YOU REQUIRE MORE INFORMATION.

ANY VARIATION BETWEEN DRAWINGS AND SITE CONDITIONS ARE TO BE REPORTED TO MILLSON GROUP LTD. IMMEDIATELY. ALL CONTRACTORS MUST VISIT THE SITE AND ARE SOLELY RESPONSIBLE FOR TAKING AND CHECKING ALL DIMENSIONS RELATIVE TO THE WORK THEY ARE REQUIRED TO CARRY OUT.

THIS DRAWING MUST NOT BE USED ON SITE UNLESS ISSUED FOR CONSTRUCTION.