


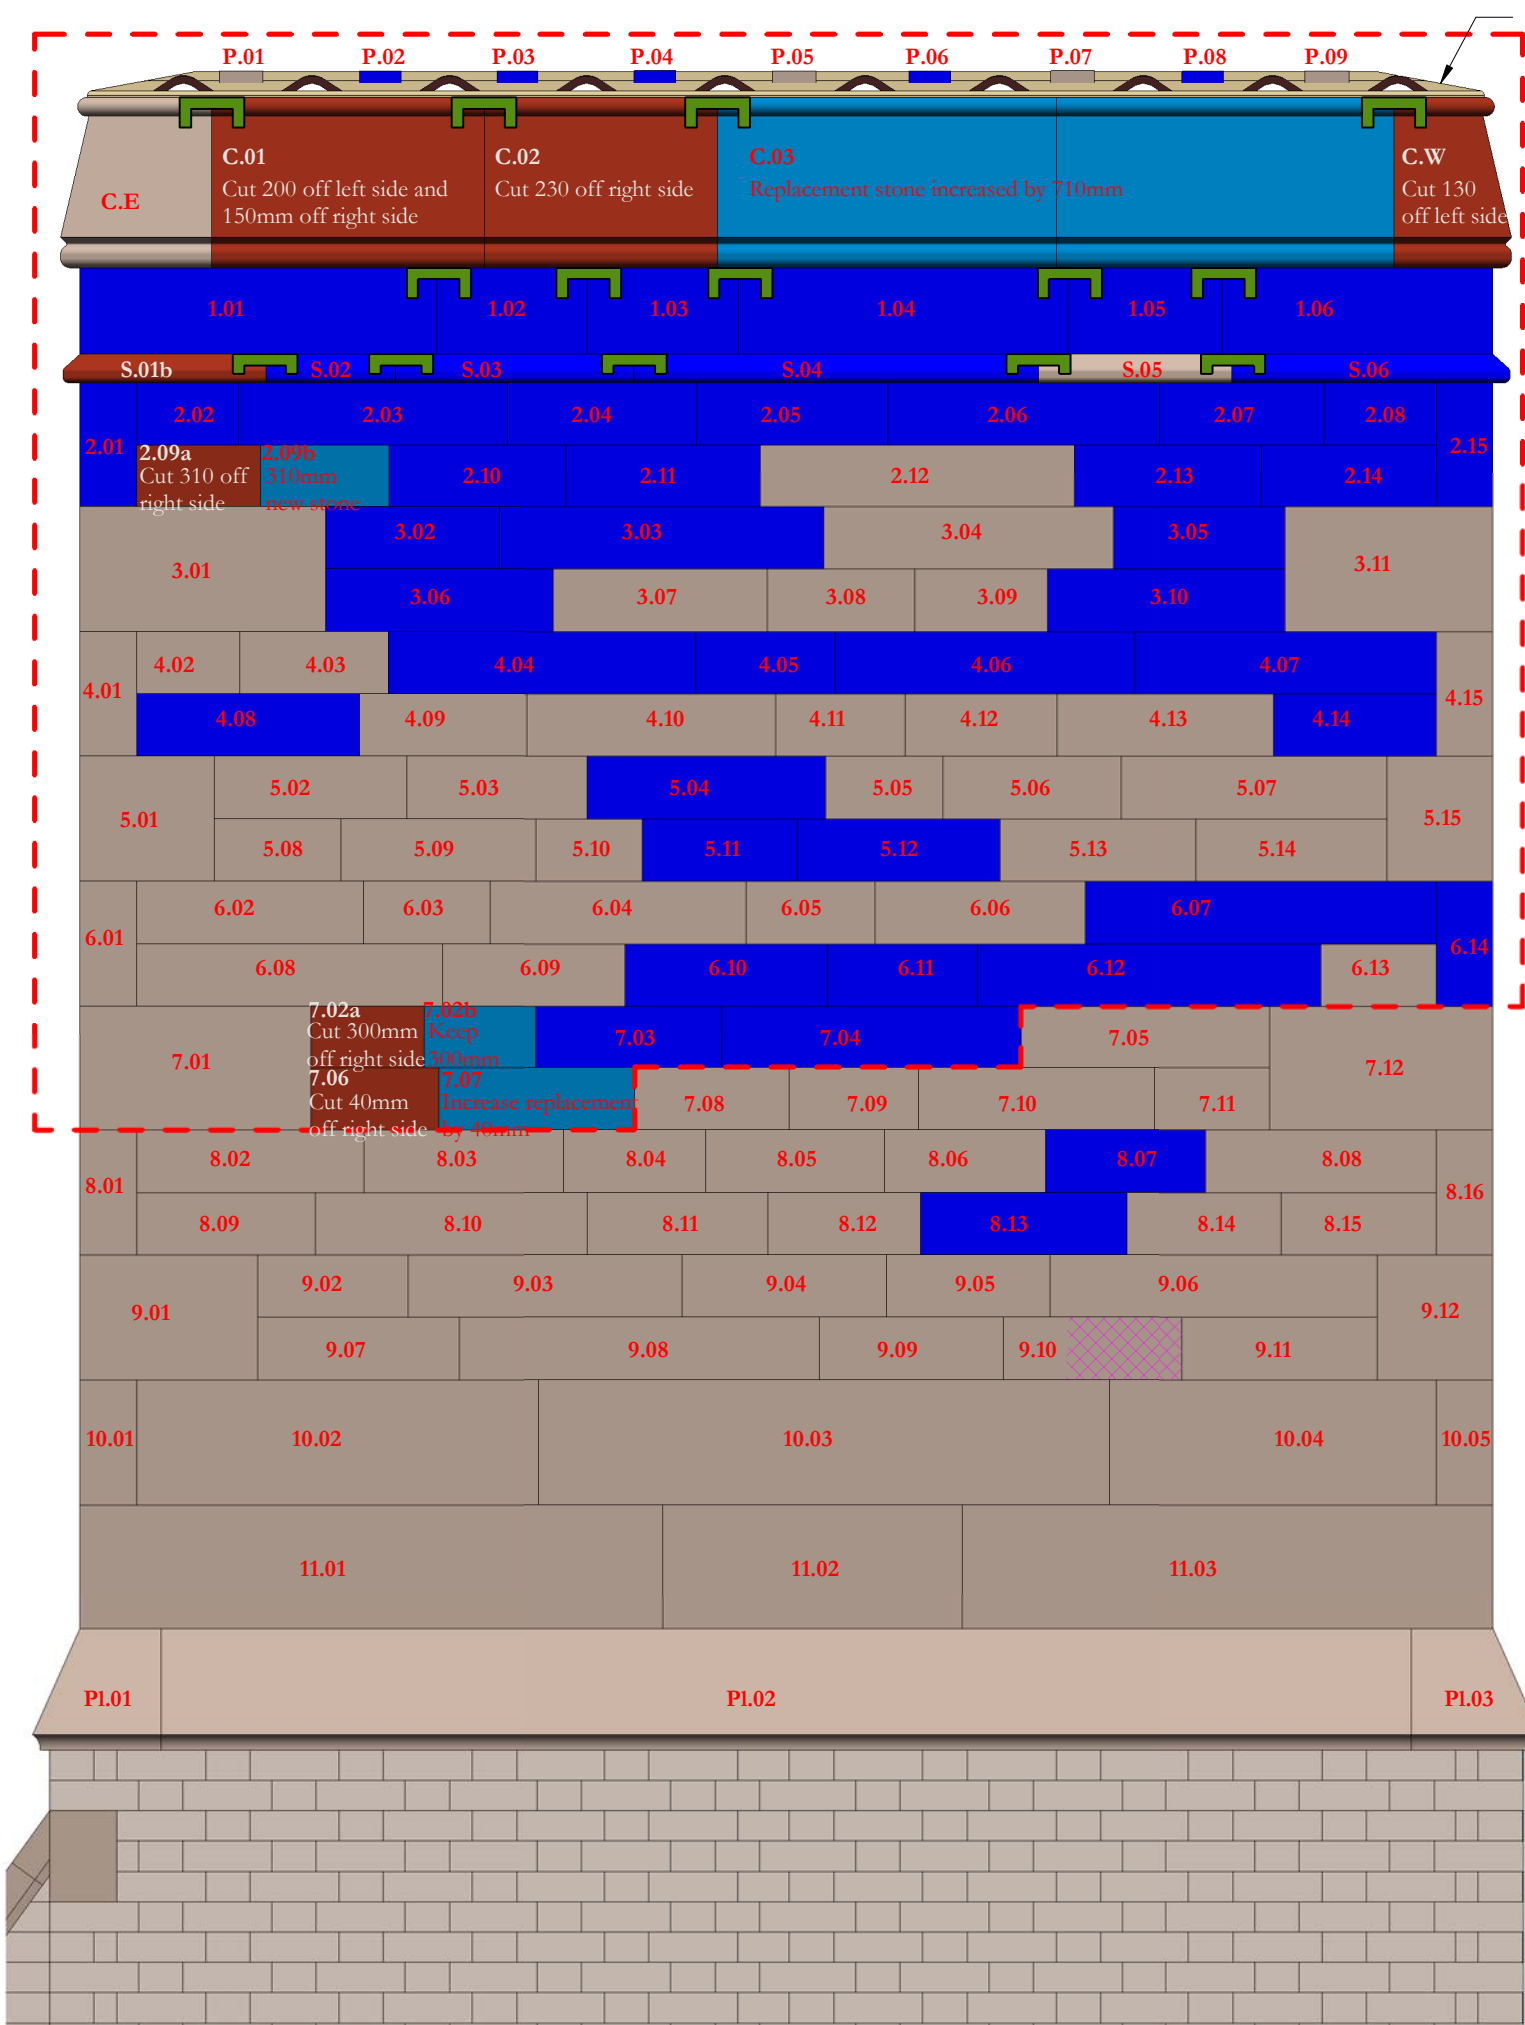

Flaunching as NBS C41.293

P - Pots

C - Capping

1 - Margin

S - String

2 - 13 inch and 6 1/2 inch

3 - 13 inch and 6 1/2 inch

4 - 13 inch and 6 1/2 inch

5 - 13 inch and 6 1/2 inch

6 - 13 inch and 6 1/2 inch

7 - 13 inch and 6 1/2 inch

8 - 13 inch and 6 1/2 inch

9 - 13 inch and 6 1/2 inch

10 - 13 inch

11 - 13 inch

Pl - Plinth

Pl - Plinth

CS33 North

1 : 20

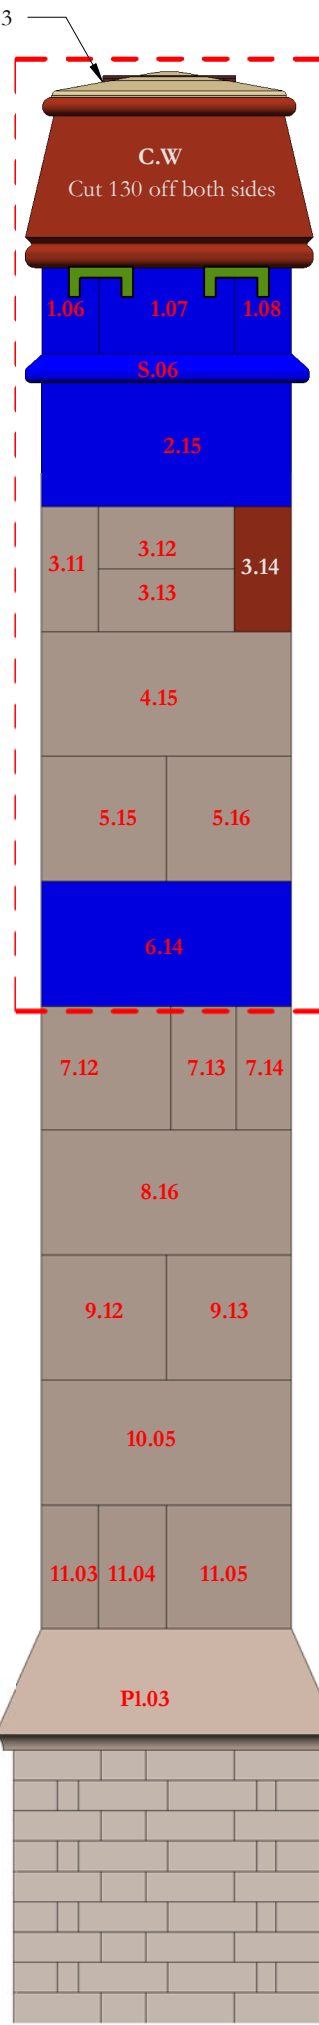


CS33 West

1 : 20

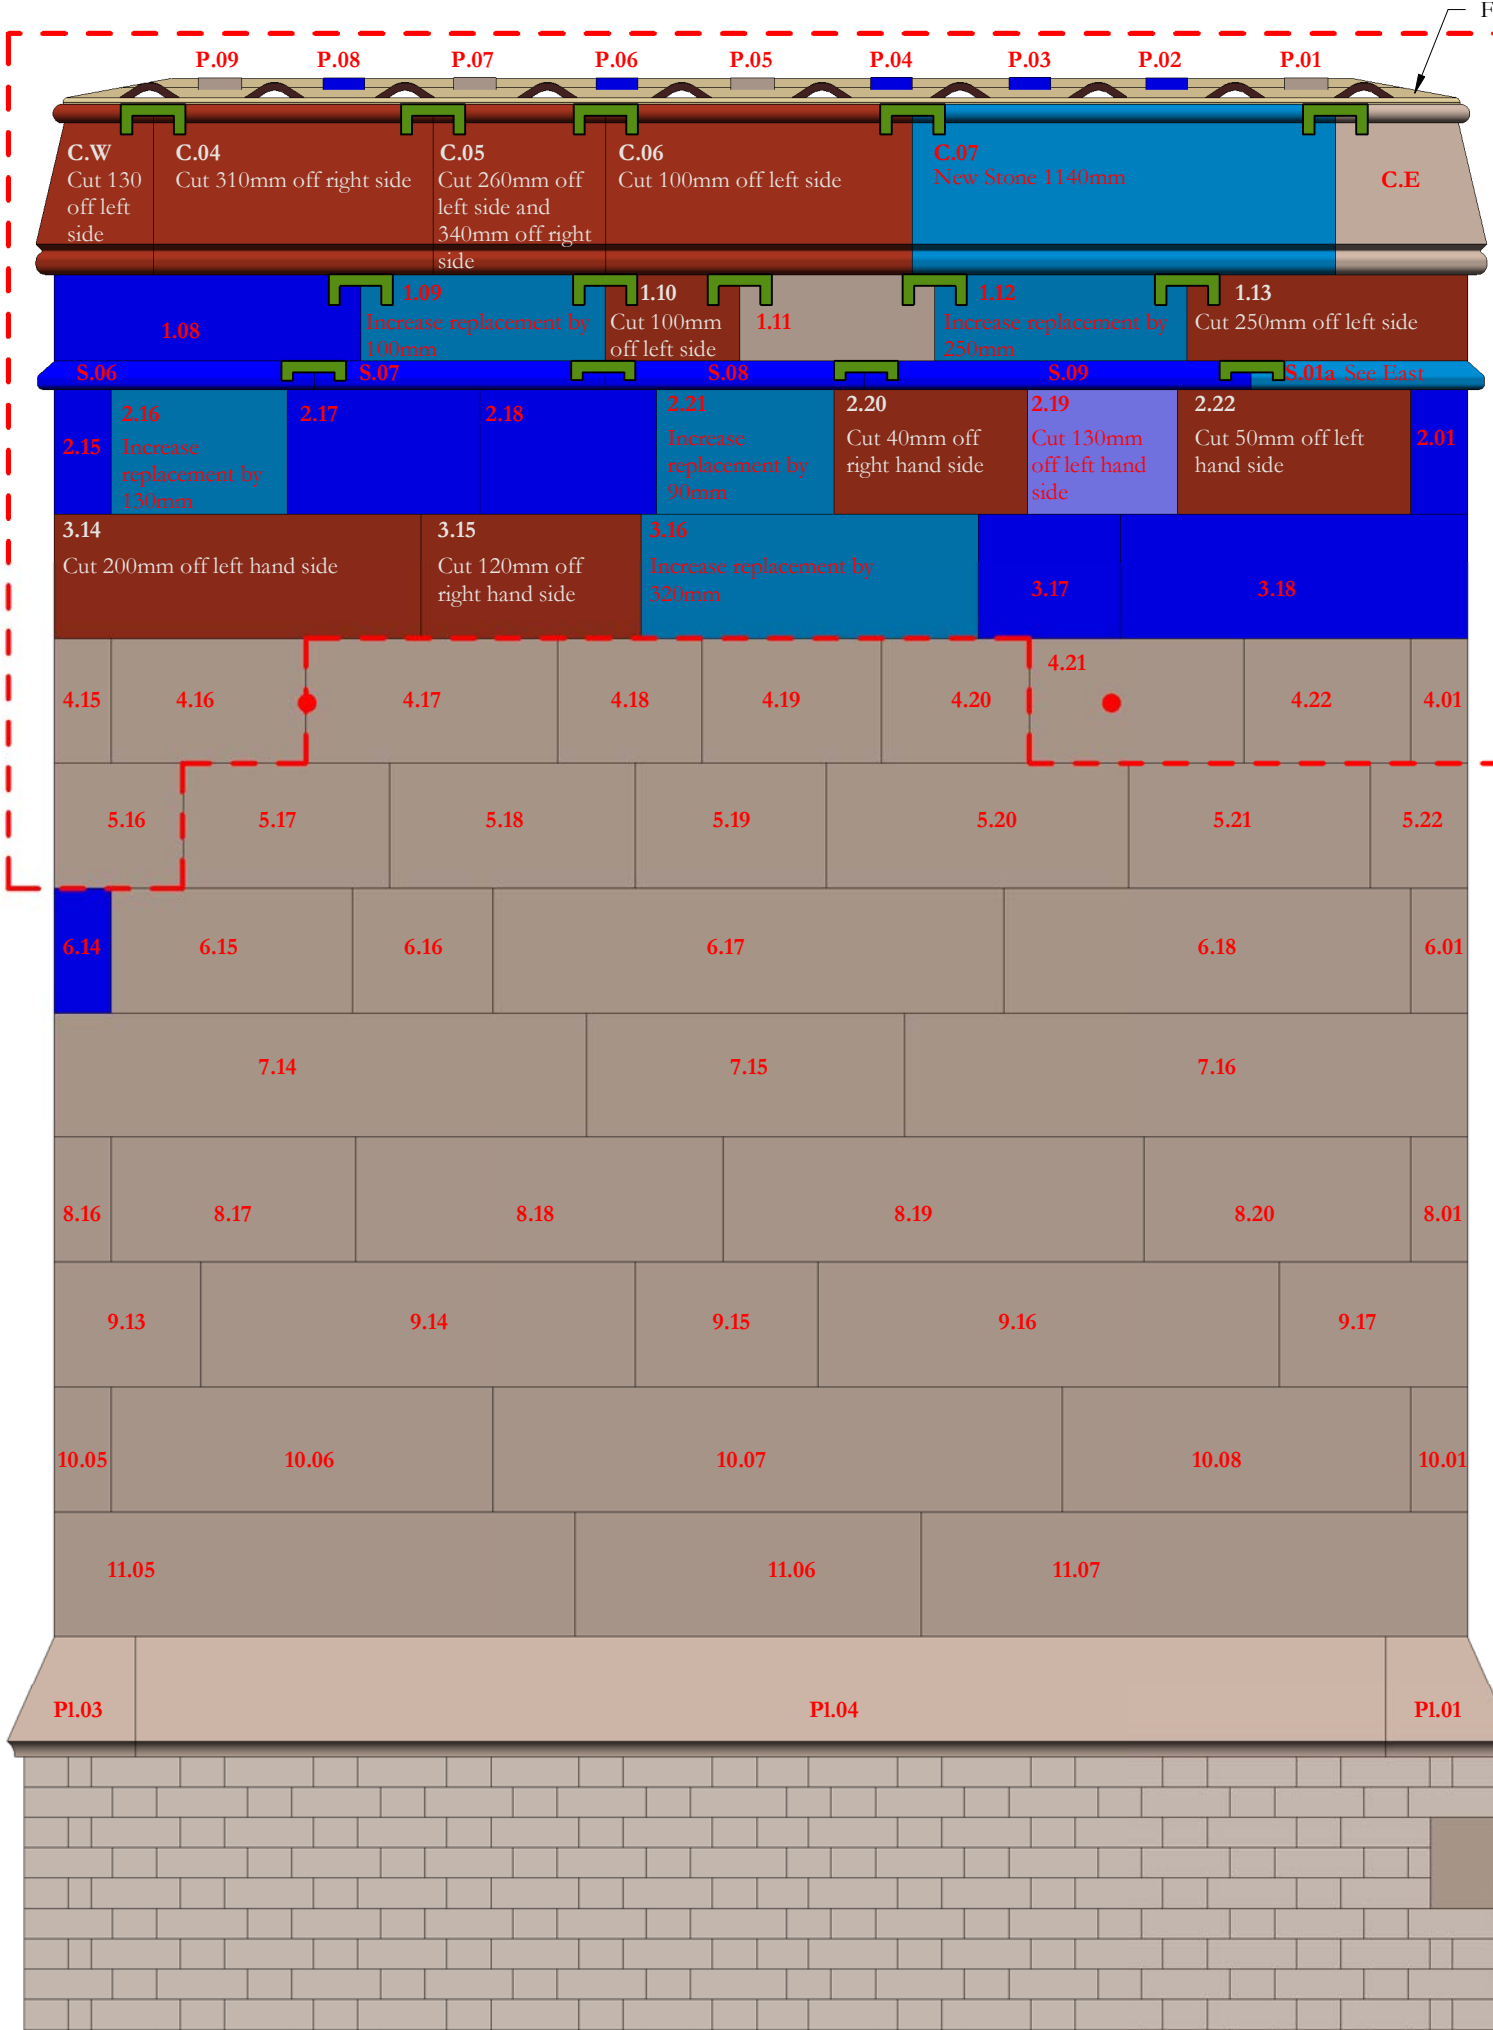

CS33 South


1 : 20

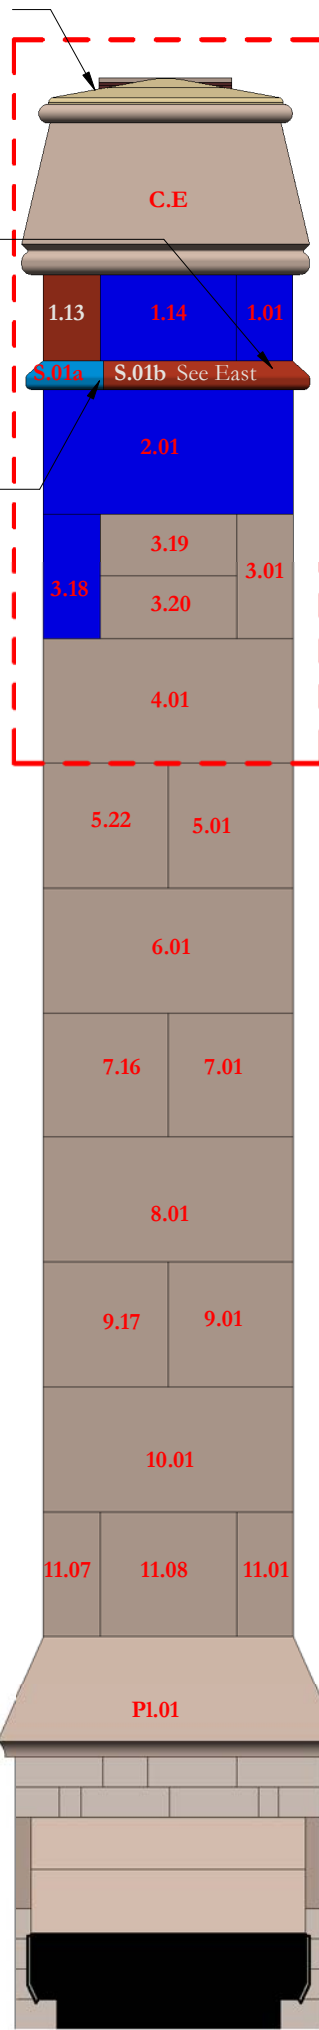

CS33 East

1 : 20


Scale Bars to be used as guidance only - refer to sheet size below

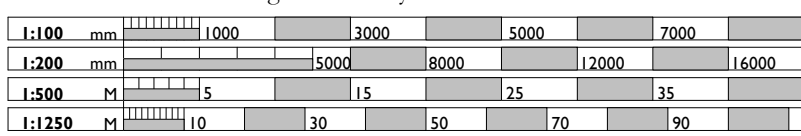

Notes:

Drawings are based on survey data and may not accurately represent what is physically present. Do not scale from this drawing. All dimensions are to be verified on site before proceeding with the work. All dimensions are in millimeters unless noted otherwise. Purcell shall be notified in writing of any discrepancies.

Key Plan

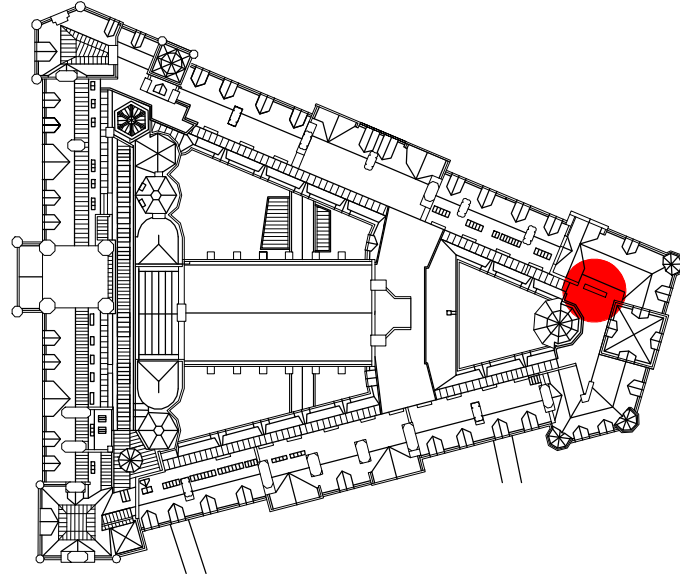

KEY


- Existing stone and reference number
- Existing stone to be adjusted and retained.
- Existing eroded or damaged stone to be reused after cutting to new size
- Existing stone cut to new size and used to replace damaged or eroded stone.
- New stone like for like replacement of existing
- New stone new size to suit location following adjustment of existing stones
- Stone number
- Course number (from top down)



Descal stone as NBS clause C41.456



Redress stone as NBS clause C41.459

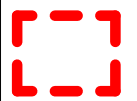


Proposed extent of dismantling and rebuild




Remove metal fixing and fill hole as NBS reference C41.411




Mortar repair as NBS reference C41.518

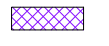

Replace eroded terracotta bricks as NBS clause C41.276

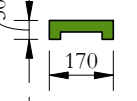


Replacement cramps between stones as NBS reference C41.282

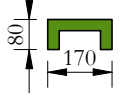

Replacement cramps between stones as NBS reference C41.285



Replacement cramps across feathers as NBS reference C41.283

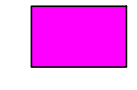

Replace terracotta pot with new pot to match existing

NOTES

Refer to NBS reference C41.321 for rebuilding chimneys.

Sections of chimney that are not rebuilt are to be repointed as NBS reference C41.821 with brick sections repointed as reference C41.822

The whole chimney is to be repointed as NBS reference C41.805

Revision 01

Drawing updated post validation survey

01	05/07/2021	GR	TK	See note in revision cloud
-	28/05/2019	GR	SK	First Issue
ISSUE	DATE	APPROVED	DRAWN	DESCRIPTION



OUR
TOWN
HALL
PROJECT



Project Office, Room 308, Town Hall, MANCHESTER M60 2L1
+44 (0) 7970 097 432
www.purcelluk.com

PROJECT STATUS **Riba Stage 5**

CLIENT **Manchester City Council**

PROJECT **Our Town Hall**

DRAWING TITLE **Chimney Number CS33 proposed repair**

SIZE & SCALE **A2: As indicated**

DRAWING STATUS **S4 - Construction**

JOB NUMBER **236959**

DRAWING NO. **OTH-PUR-TH-RF-DWG-A-4194 01** REV

© PURCELL 2012. PURCELL IS THE TRADING NAME OF PURCELL MILLER TRITTON LLP