


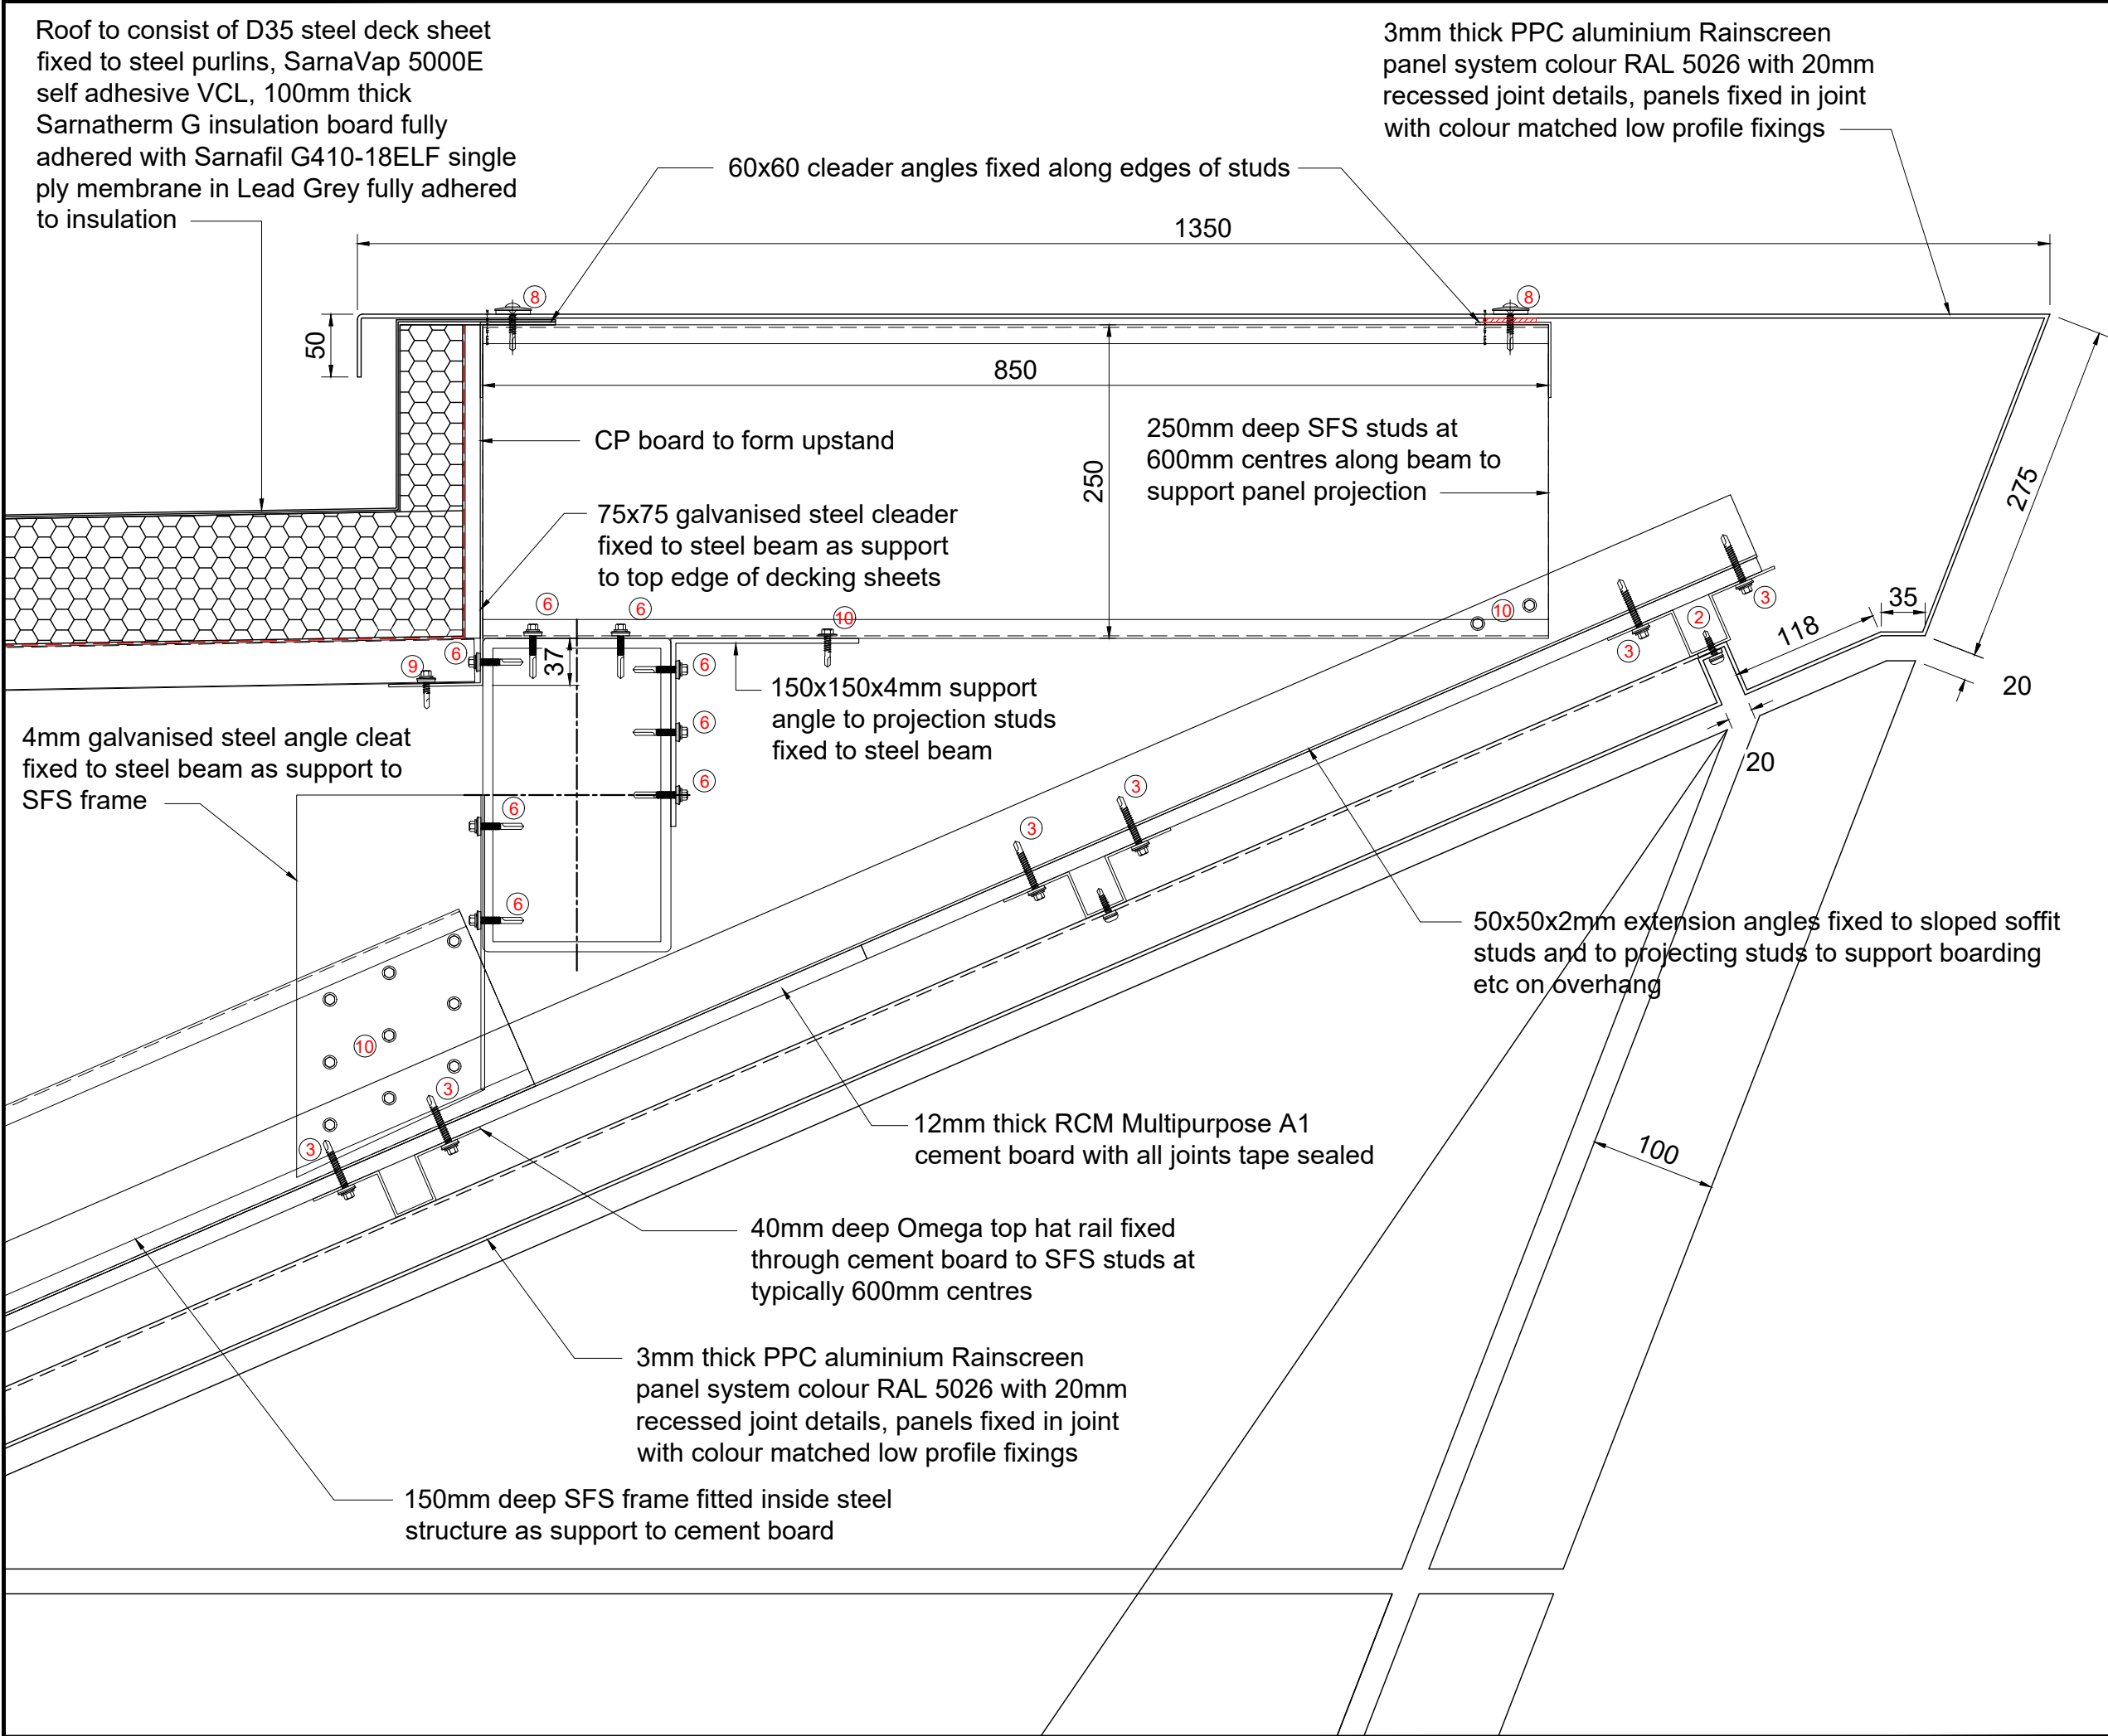

DO NOT SCALE: CONTRACTOR TO CHECK ALL DIMENSIONS AND REPORT ANY OMISSIONS OR ERRORS. ALL DIMENSIONS ARE IN MILLIMETRES

GENERAL NOTES:	
FIXING REFERENCES	
①	DF3-SSA4-PL-S10-5.5x50 RAL 5026
②	DF3-SSA4-PL-S10-5.5x25 RAL 5026
③	DF3-SS-A15-5.5x55
④	Hilti HUS-6x45
⑤	Hilti S-MD03ZW-5.5x25
⑥	DF12-A15-5.5x38
⑦	DF12-SS-A15-5.5x60
⑧	DF3-SSA4-PL-S29-5.5x35 RAL 5026
⑨	DF3-A15-5.5x25
⑩	DF3-H15-5.5x25

REVISIONS:			
REV:	DESCRIPTION	DRN BY:	DATE:
P1	1ST ISSUE	SC	05.12.17

PURPOSE OF ISSUE:	
PRELIMINARY	
	
METCLAD CONTRACTS LTD HAZELFORD WAY NEWSTEAD VILLAGE NOTTINGHAM NG15 0DD T/ 01623 720032 F/ 01623 721393 admin@metclad.co.uk www.metclad.co.uk	
METCLAD PROJECT No: 2535	
MAIN CONTRACTOR:	
MORGAN SINDALL	
PROJECT:	
HOUSE OF SPORT ENTRANCE CANOPY MANCHESTER	
DRAWING TITLE:	
PROJECTING CAPPING DETAIL	
DRAWN BY: SC	CHECKED BY: AG
SCALE @ A3: 1:5	DATE: 11.02.2022
DRAWING NO: HOS-MET-00-00-DR-Y-0017	REV NO: P01