



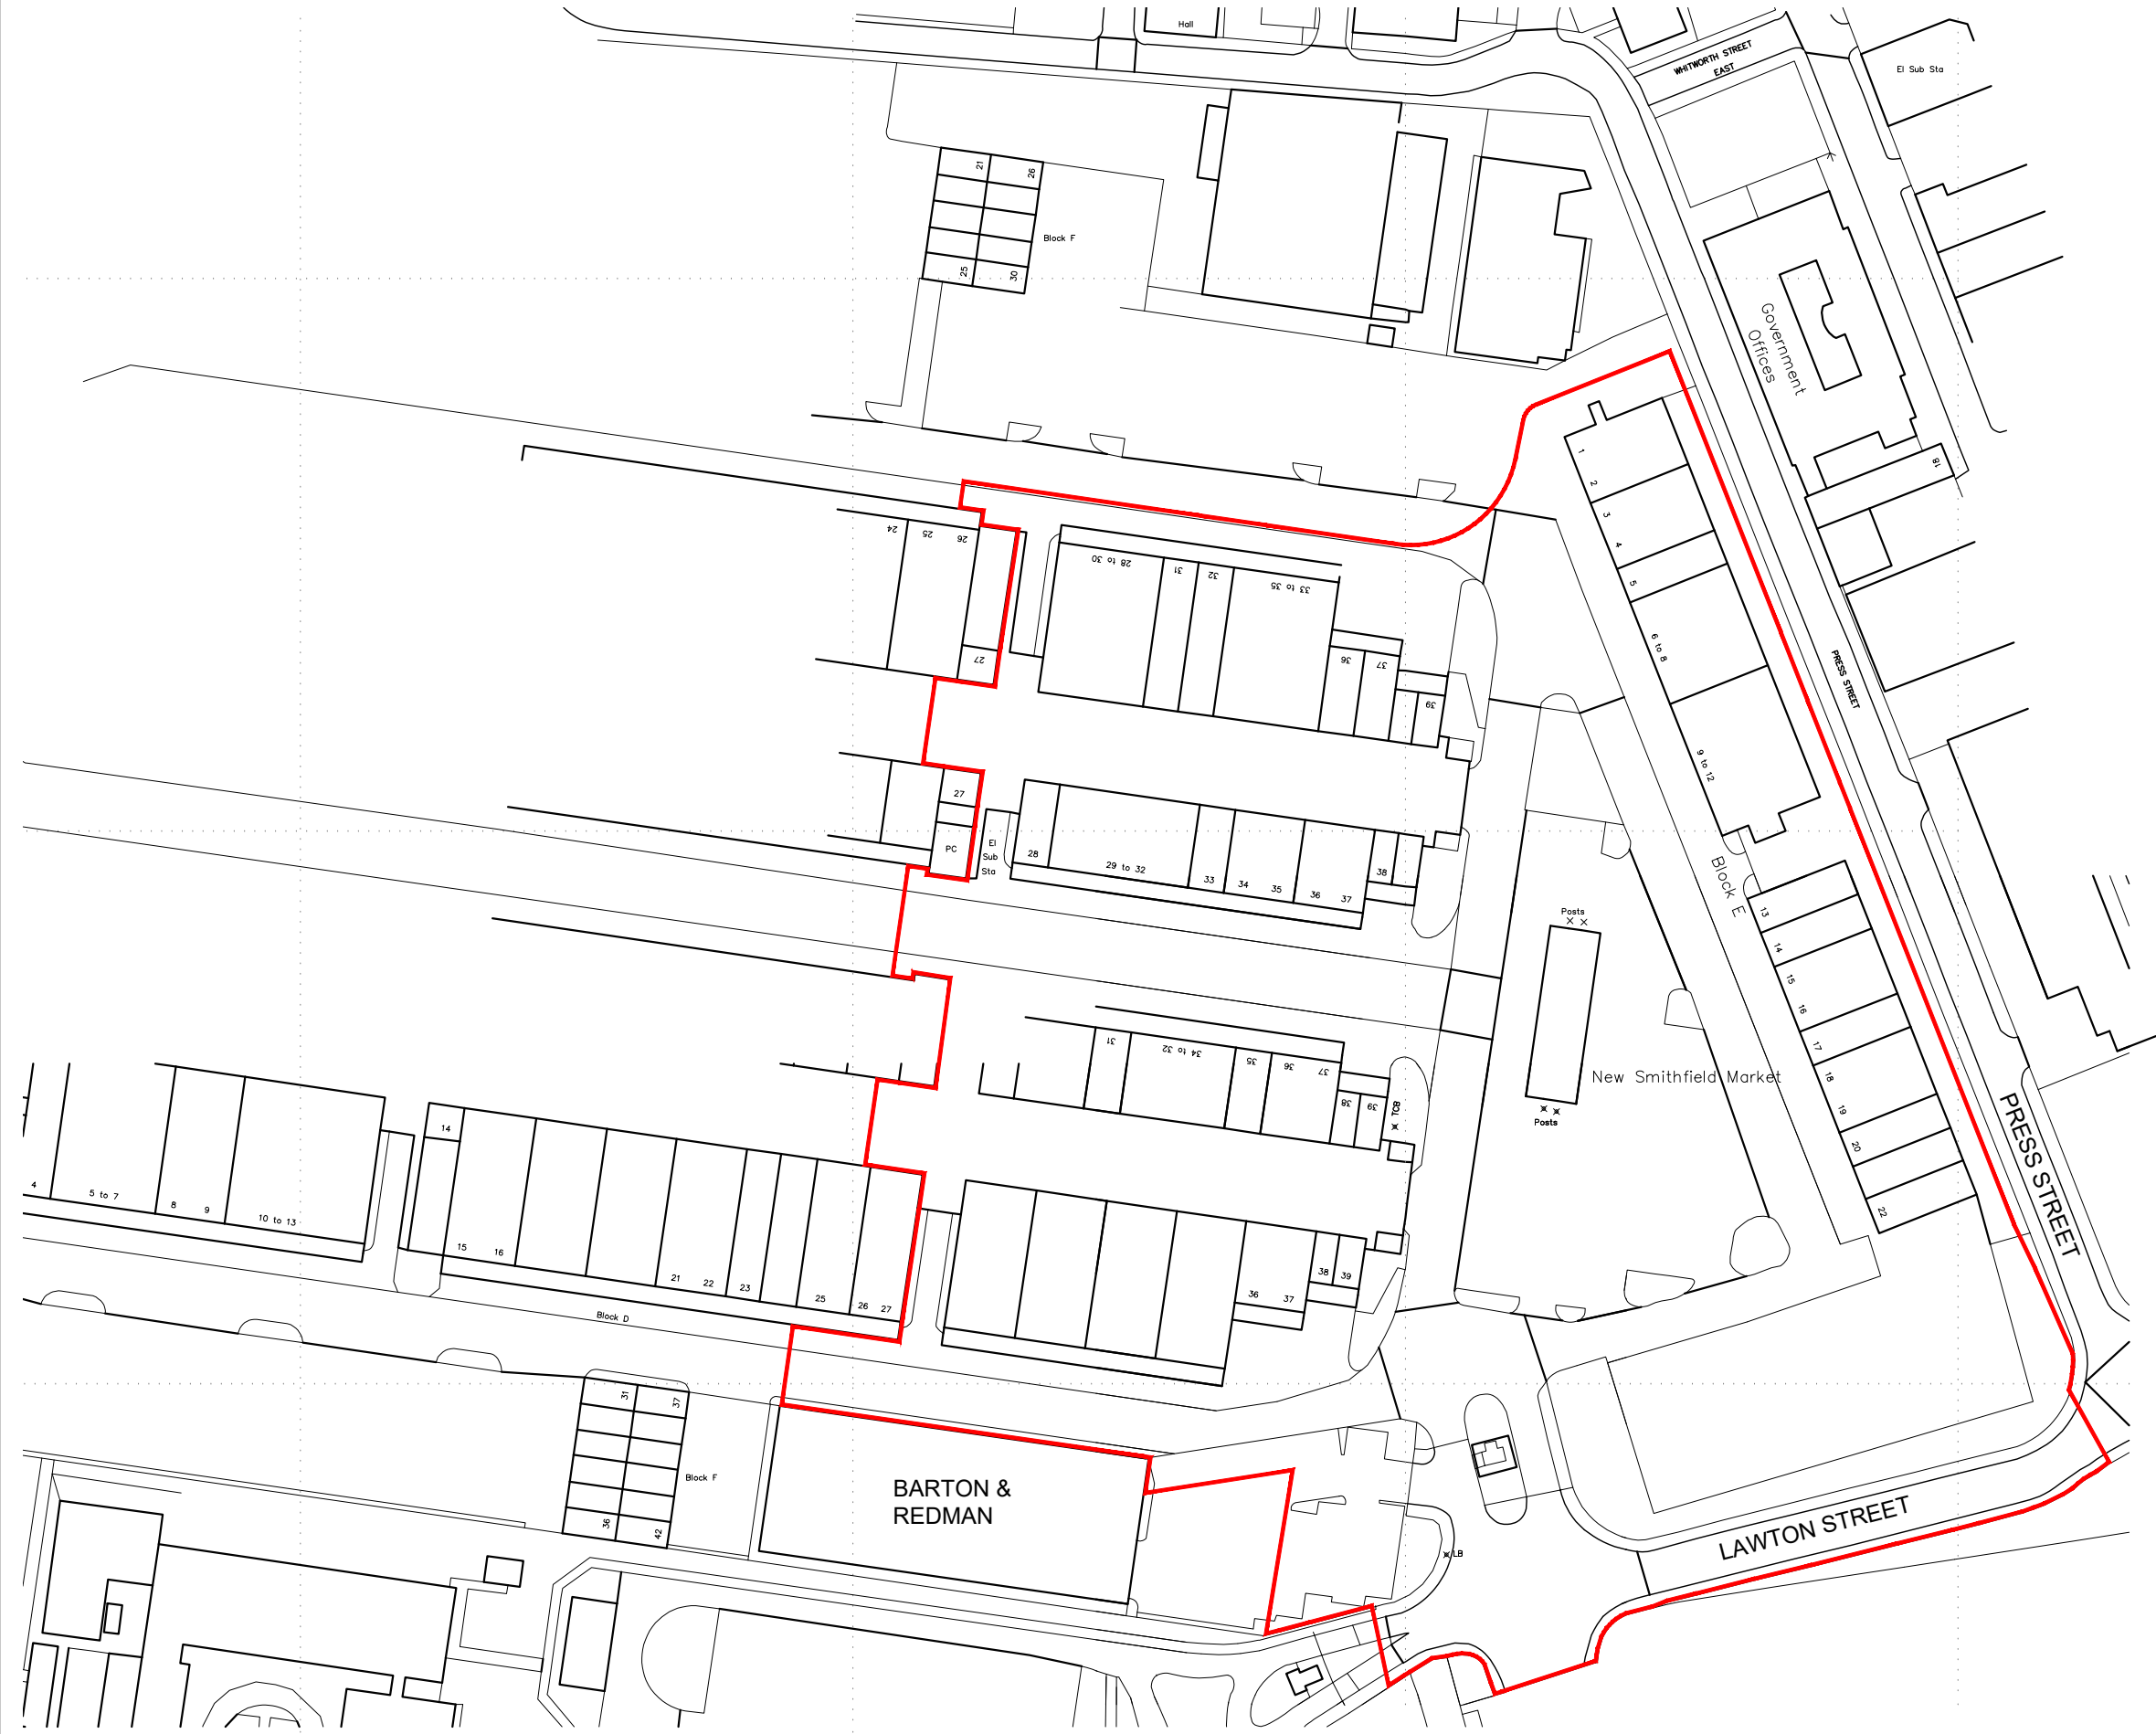

THIS DRAWING SHALL NOT BE SCALED TO ASCERTAIN ANY DIMENSIONS. WORK TO FIGURED DIMS ONLY.

THIS DRAWING SHALL NOT BE REPRODUCED WITHOUT EXPRESS WRITTEN PERMISSION FROM CUBE ARCHITECTURE AND DESIGN.

TITLE OVERLAY DRAWINGS AND OWNERSHIP BOUNDARIES ARE PRODUCED USING ALL REASONABLE ENDEAVOURS. CUBE ARCHITECTURE AND DESIGN CANNOT BE RESPONSIBLE FOR THE ACCURACY OR SCALE DISCREPANCY OF BASE PLANS SUPPLIED TO THEM.

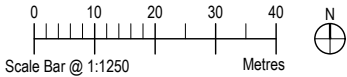

Rev	Description	Date	By
-----	-------------	------	----

Status:
PLANNING

Client:
RUSSELLS WBHO

Contract:
PROPOSED NEW BUILD DEVELOPMENT
NEW SMITHFIELD MARKET
MANCHESTER

Drawing:
LOCATION PLAN

Drawing No: AS763-01	Revision: -	Scales: 1:1250@A3
Drawn: DMR	Checked:	Date: JAN '22

CUBE commercial house
architecture and design clarence avenue
www.cubearchitecture.net trafford park
m17 1qs
tel: 0161 848 5893

DO NOT scale from this drawing.