

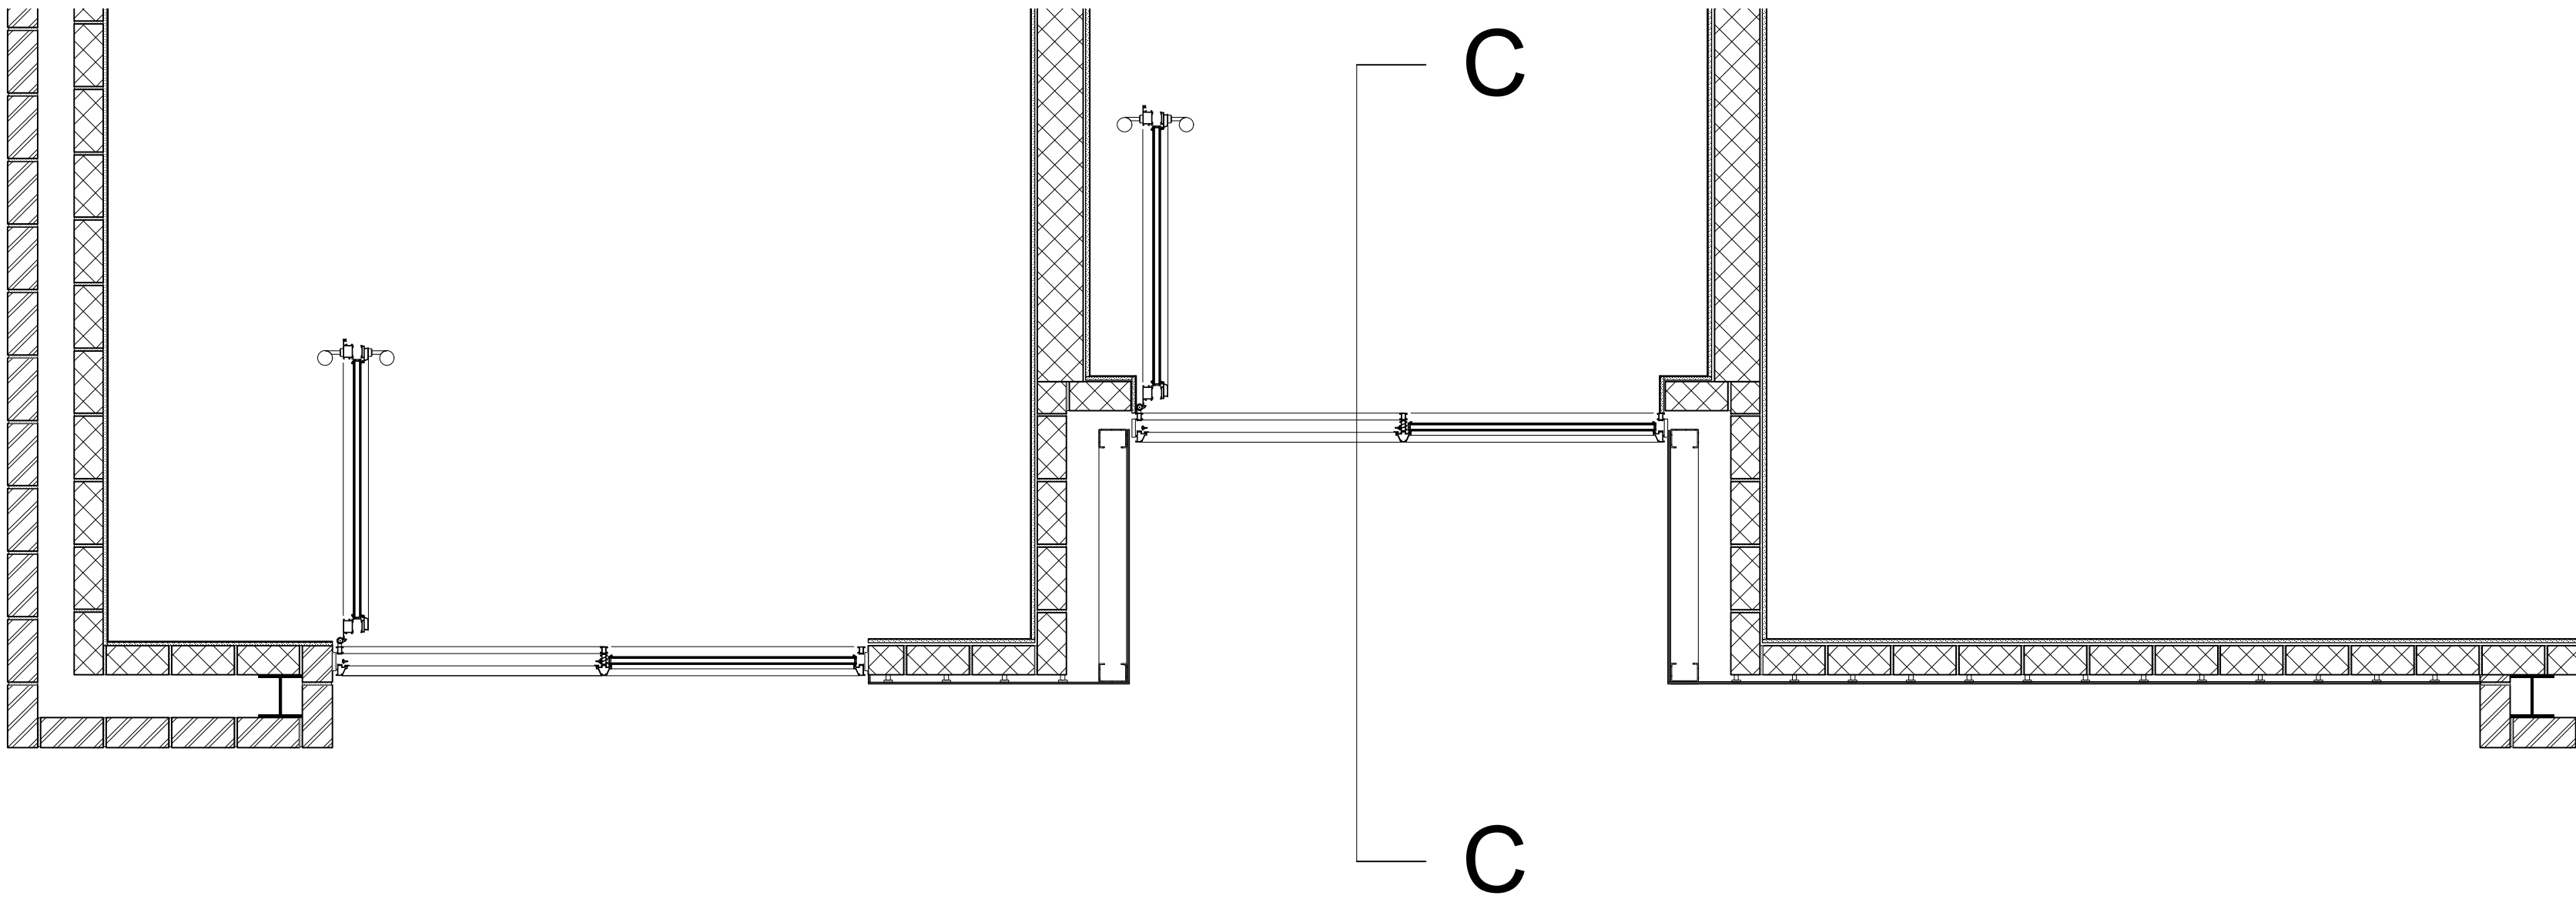


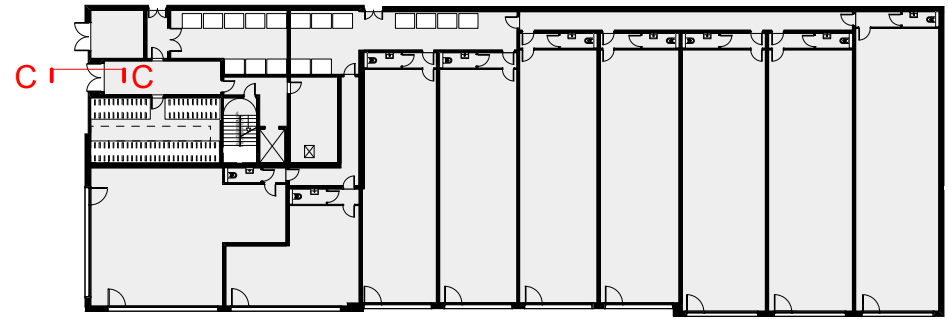

PROPOSED DETAILED PLAN

1:20 @ A1

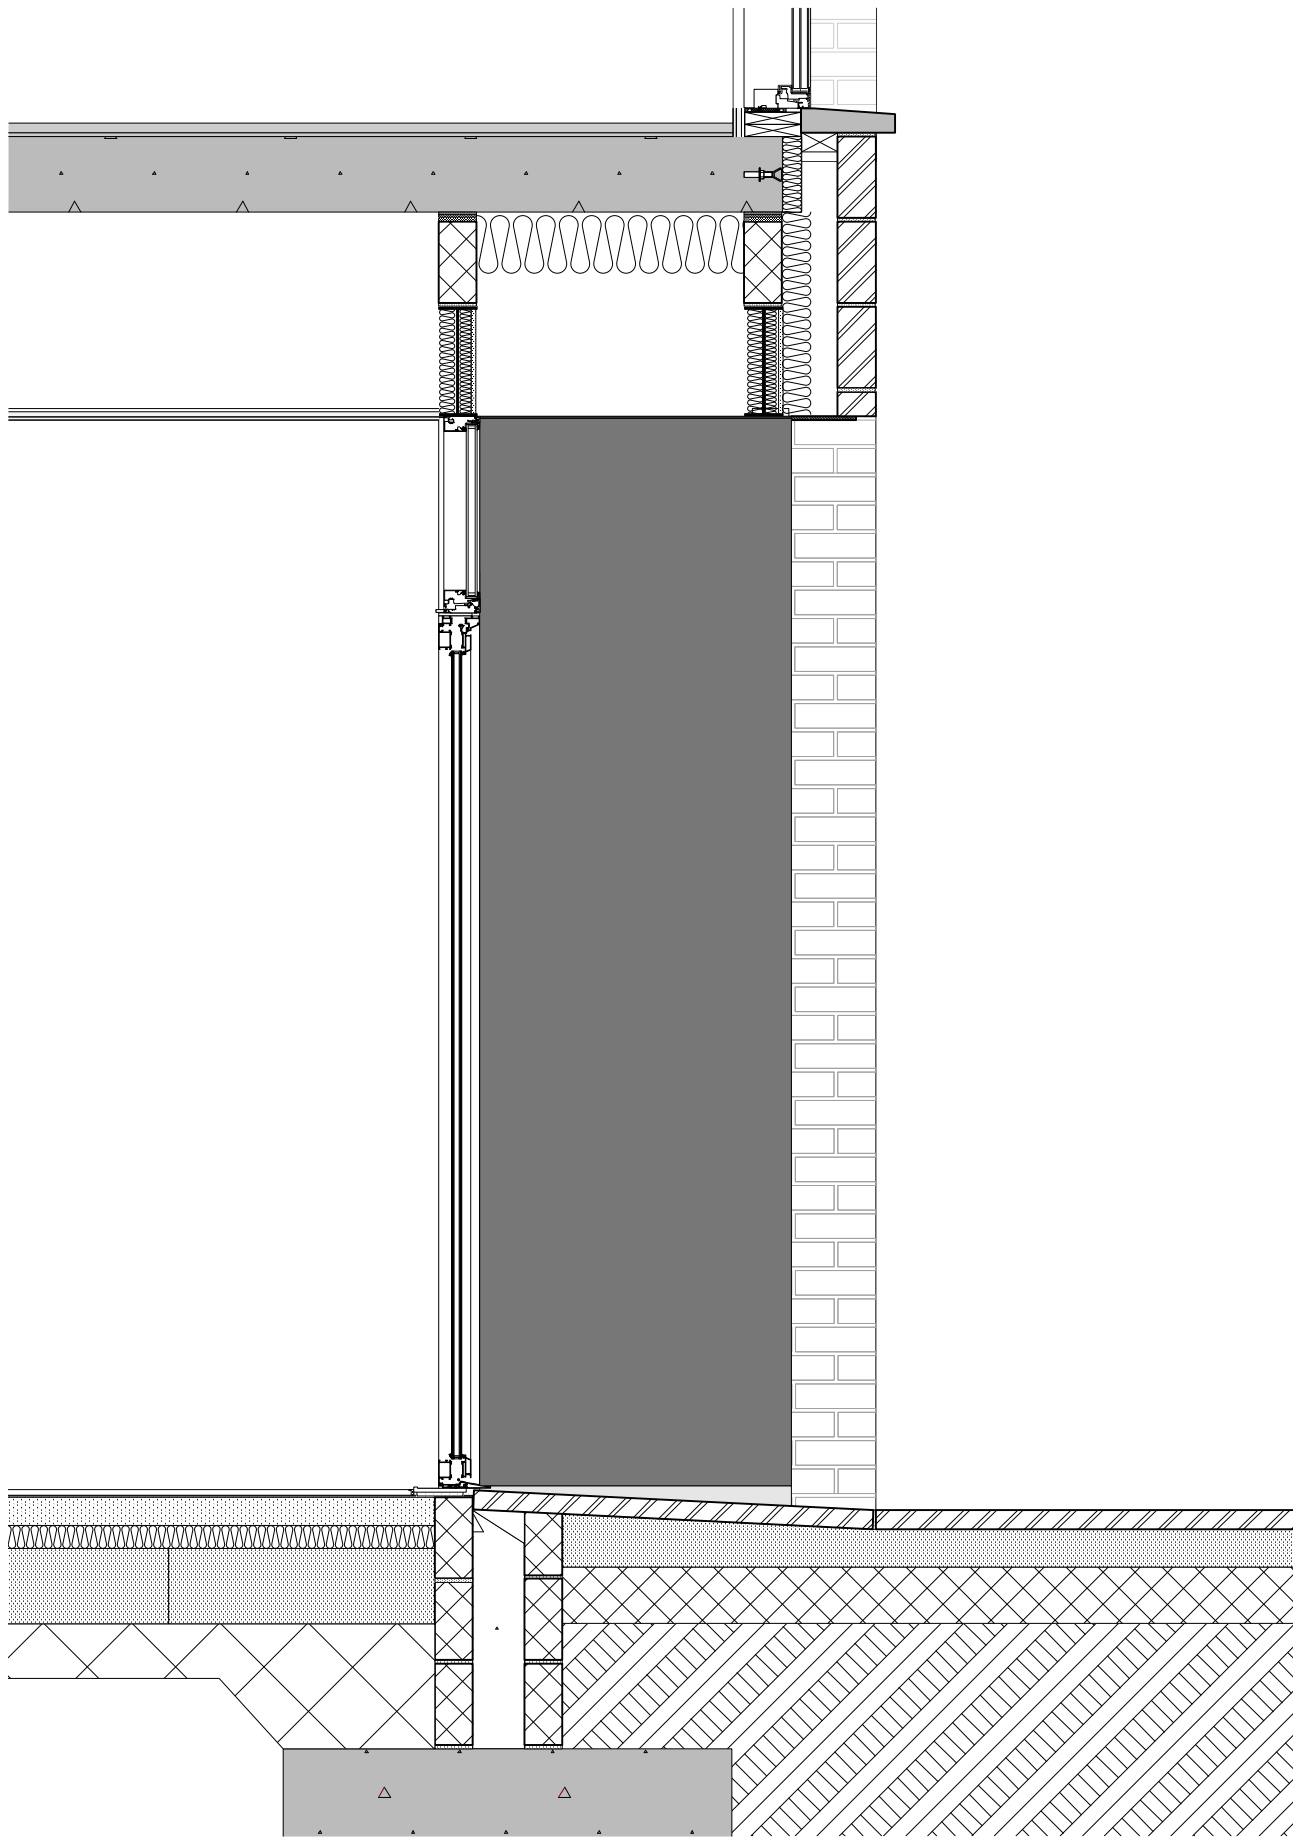

PROPOSED DETAILED SECTION C-C

1:20 @ A1



PROPOSED DETAILED ELEVATION

1:20 @ A1

PROPOSED DETAILED SECTION CC 1:20 @ A1			IMPORTANT NOTES:			CLIENT: VIEWS PROJECT: NEW RESIDENTIAL DEVELOPMENT ADDRESS: 764 STOCKPORT ROAD, LEVENSHULME DRAWING TITLE: DETAILED SECTION CC SCALE: 1:20@A1 DATE: MARCH 2022 DRAWING NO: A666_P_502			OLLIER SMURTHWAITE ARCHITECTS 40 King Street, Manchester, M2 6BA T 0161 883 0838 F 0161 883 0839 E mail@olliersmurthwaite.com
REVISION	DATE	DESCRIPTION							

© Copyright Ollier Smurthwaite Architects