





SITE LOCATION

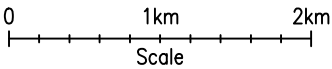

SITE LOCATION
(Scale 1:50000)

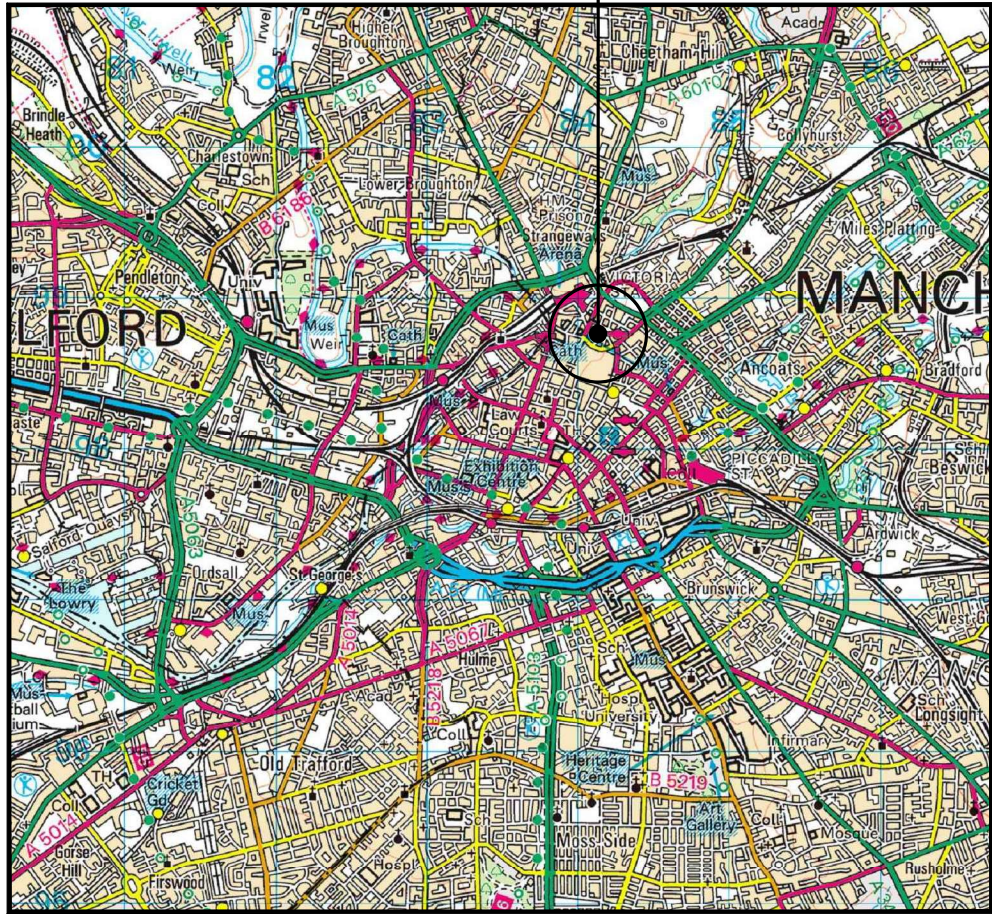


SITE PHOTOGRAPH

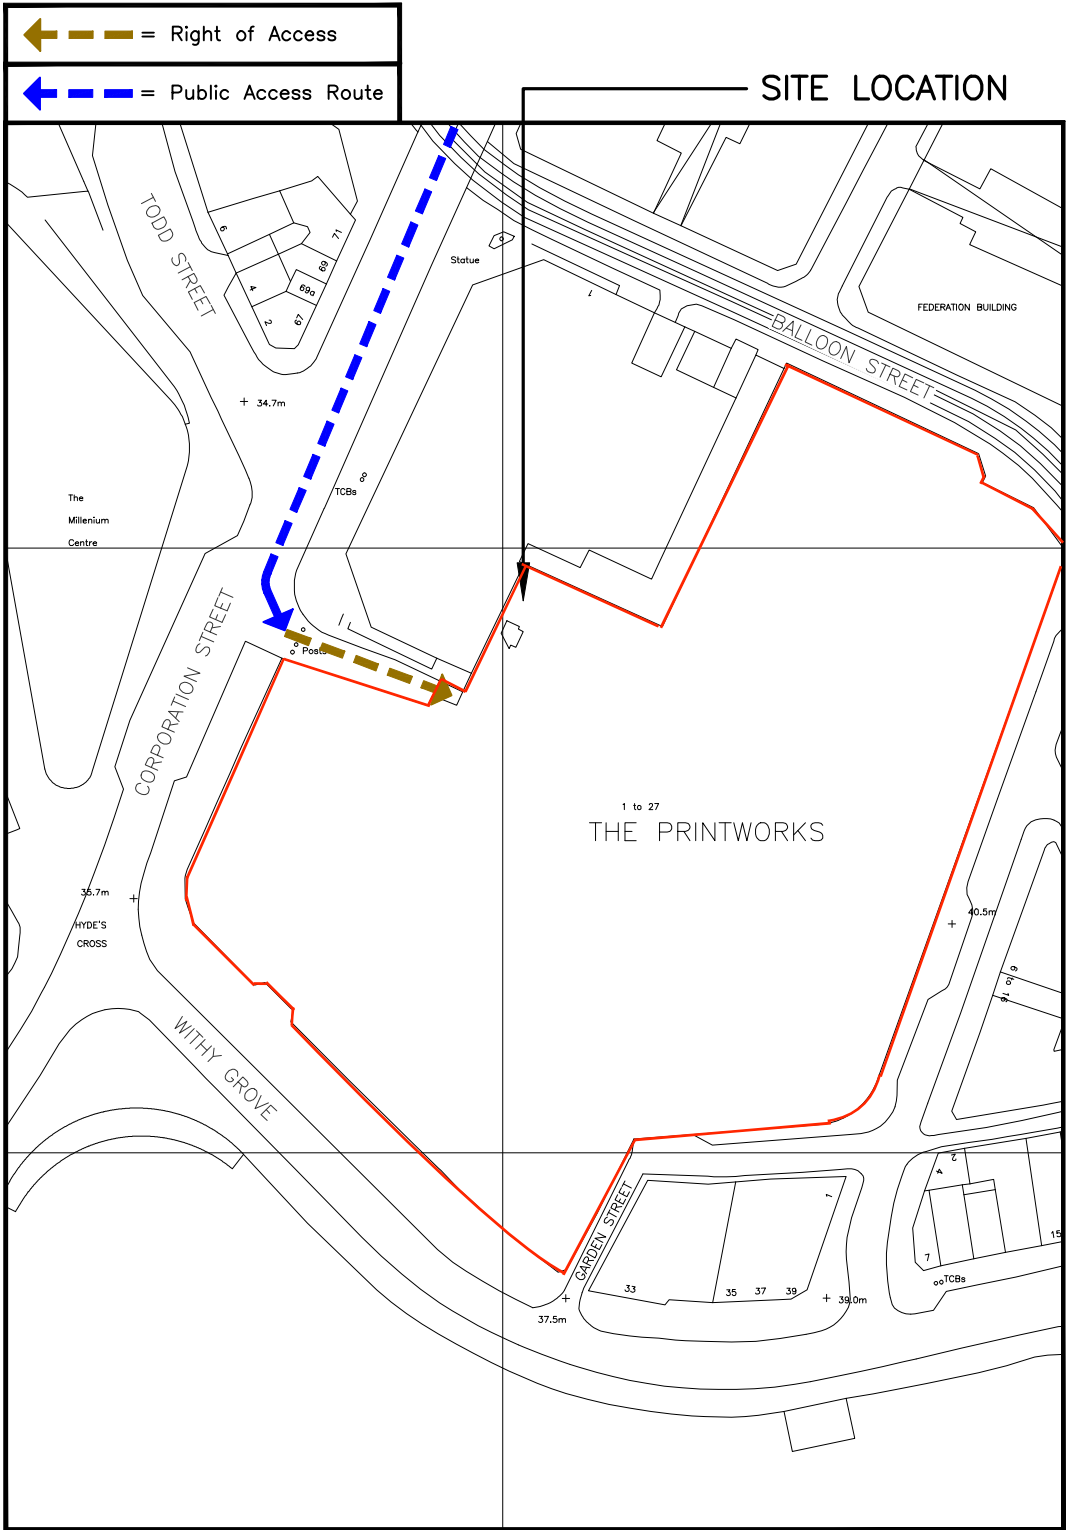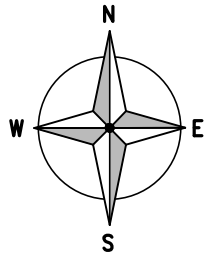

DETAILED SITE LOCATION

(Scale 1:1250)
Based upon Ordnance Survey map extract
with the permission of the Controller of
Her Majesty's Stationery Office.
Crown copyright.
Licence No. 100022432

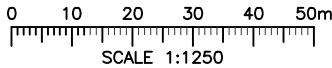

ALL DIMENSIONS ARE IN mm UNLESS NOTED OTHERWISE

N.G.R | E: 384101 N: 398786

DIRECTIONS TO SITE:
HEADING EAST ON THE M602, EXIT AT
JUNCTION 3 AND AT THE ROUNDABOUT TAKE
THE FIRST EXIT ONTO THE A5063 (ALBION
WAY). AFTER 0.5 MILE, TURN LEFT ONTO THE
A6042 (TRINITY WAY). AFTER 0.8 MILE, TURN
RIGHT ONTO THE A665 (CHEETHAM HILL
ROAD) AND TAKE THE FIRST RIGHT ONTO
CORPORATION STREET. THE SITE IS LOCATED
ON THE LEFT HAND SIDE ON 'THE
PRINTWORKS' ROOF

NOTES:

A	Issued for Approval	KS	PB	19.10.20
REV	MODIFICATION	BY	CH	DATE



Unit E, Madison Place, Northampton Road,
Manchester, M40 5AG
Tel: 0161 785 4500
Fax: 0161 785 4501
Web: www.clarke-telecom.com



CORNERSTONE - BEACON 3

Cell Name		Opt.
THE PRINTWORKS		A
Cell ID No		
CORNERSTONE	TEF	VF
132841_01 E320767	092528	79486

Site Address / Contact Details		
PRINTWORKS WITHY GROVE MANCHESTER M4 2BS		

Drawing Title: SITE LOCATION MAPS			
Purpose of issue: PLANNING			Dwg Rev:
Drawing Number: 100			A
Surveyed By: PB		Original Sheet Size: A3	
Drawn: KS	Date: 19.10.20	Checked: PB	Date: 19.10.20
		Pack Issue: C	